



SAVED: 12/19/2019 3:23 PM CNEWELL, PLOTTED: 12/19/2019 3:24 PM CHRIS D. NEWELL
 \\Eureka\Projects\2018\018218-COA-AnnieMarty\Drawings\018218-PROJ-OVER-VIEW.dwg


Revisions 10/7/22

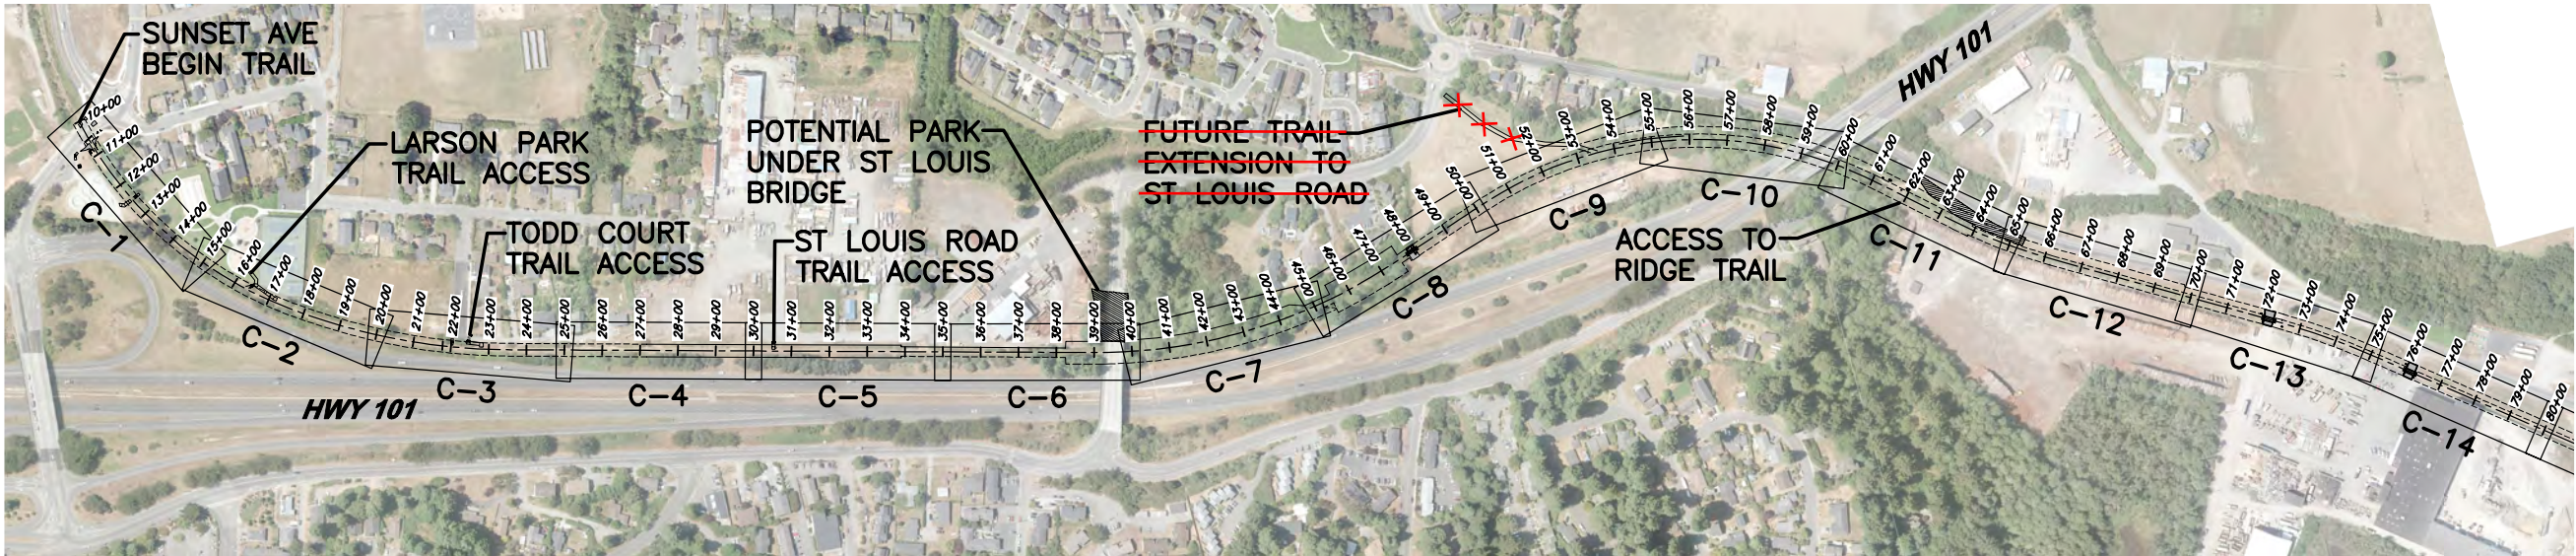

PLAN
 NTS

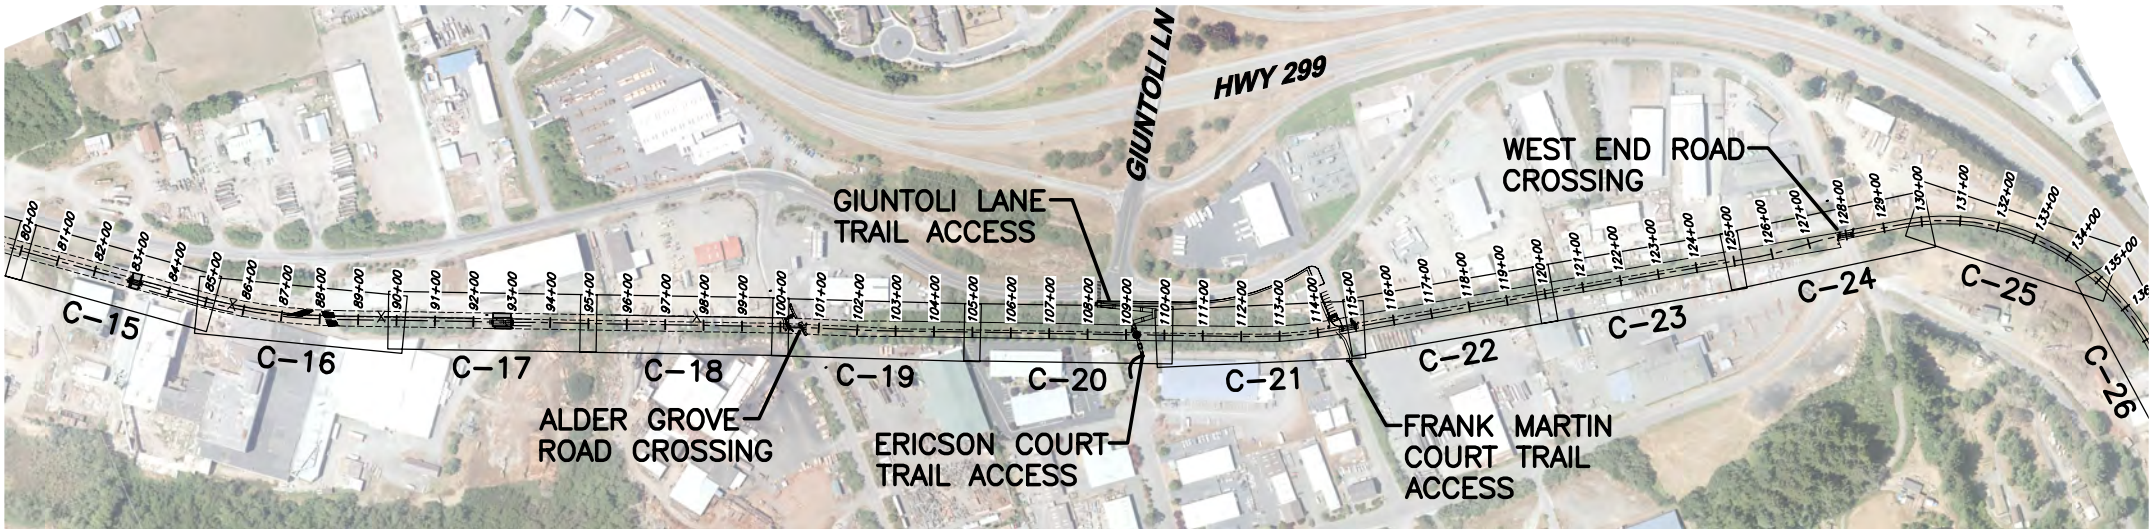

PLAN
 NTS

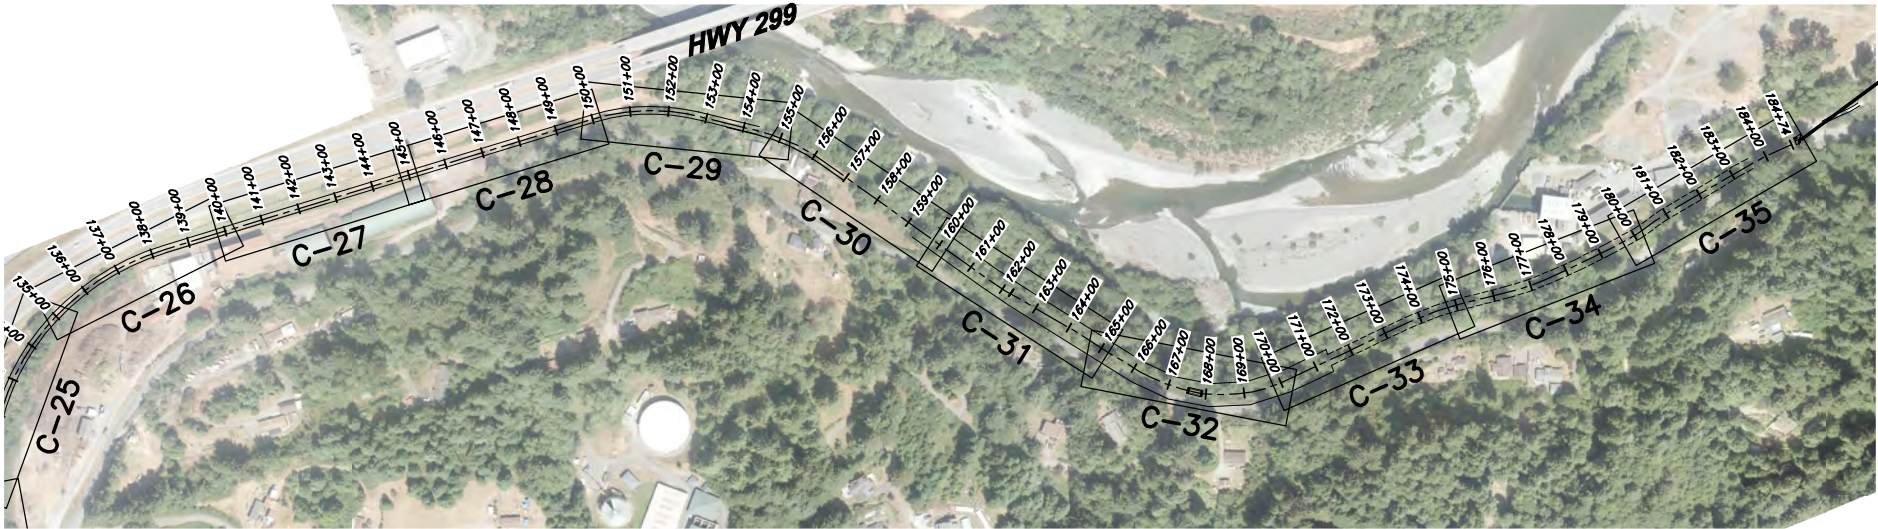

PLAN
 NTS


HUMBOLDT BAY
 MUNICIPAL WATER
 DISTRICT PARK 1
 END TRAIL

NOTE:
 SEE PRELIMINARY RIGHTS OF WAY NOTE ON SHEET G-1.


PRELIMINARY

VERIFY SCALES BAS IS ONE INCH ON ORIGINAL DRAWING 0 1"	
812 W. WABASH AVE. EUREKA, CA 95501 WWW.SHN-ENGR.COM 707-441-8855	
	
BY	
REVISION	
DATE	
NO.	
DSGN CDN DR CDN CHK JSO APVD	
CITY OF ARCATA ANNIE AND MARY RAIL TRAIL ARCATA, CALIFORNIA PROJECT OVERVIEW	
SHEET G-2	
SEQ	
DATE 12/2019	
PROJ. NO. 018218	

SAVED: 12/19/2019 3:19 PM CNEWELL, PLOTTED: 12/19/2019 3:19 PM CHRIS D. NEWELL
 \\Eureka\Projects\2018\018218-COA-AnnieMary\Drawings\018218-TYP-SECT.dwg

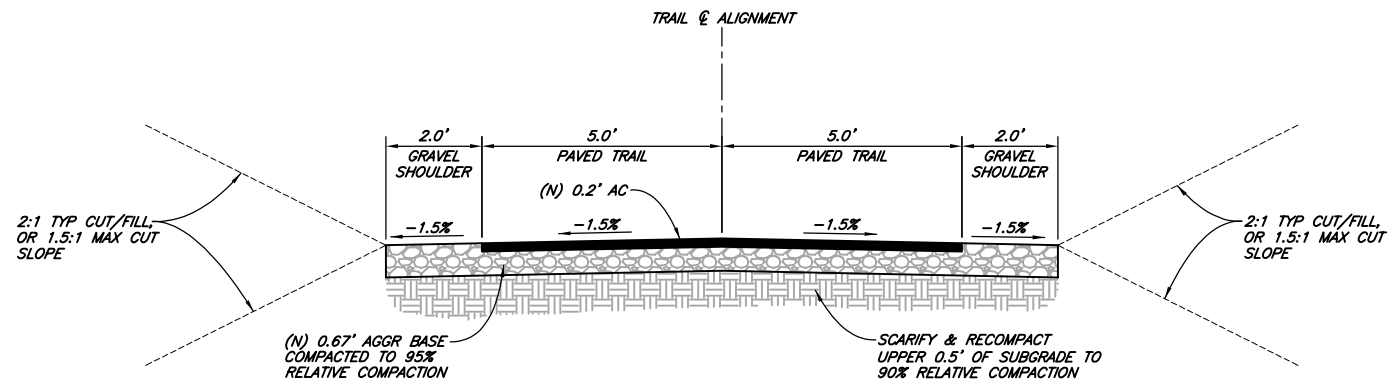

TYPICAL TRAIL SECTION
 (WHERE NO RAILS PRESENT)

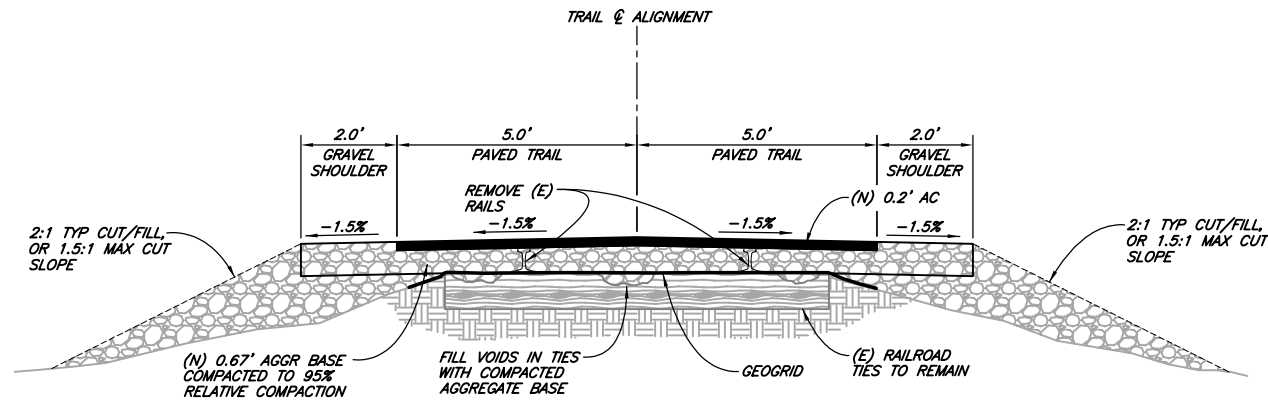


TYPICAL TRAIL SECTION
 (WHERE RAILS PRESENT)

NOTE:
 SEE PRELIMINARY RIGHTS OF WAY NOTE ON SHEET G-1.

PRELIMINARY

VERIFY SCALES BAS IS ONE INCH ON ORIGINAL DRAWING 0 1" IF NOT ONE INCH ON THIS SHEET, ADJUST SCALES ACCORDINGLY			
812 W. WABASH AVE. EUREKA, CA 95501 WWW.SHN-ENGR.COM 707-441-8855			
		BY	
		REVISION	
		DATE	
		NO.	
DSGN	CDN	DR	CDN
CHK	JSO	APVD	
CITY OF ARCATA ANNIE AND MARY RAIL TRAIL ARCATA, CALIFORNIA TYPICAL TRAIL SECTIONS			
SHEET			
G-3			
SEQ			
DATE 12/2019			
PROJ. NO. 018218			

SAVED: 12/19/2019 3:16 PM CNEWELL, PLOTTED: 12/19/2019 3:35 PM CHRIS D. NEWELL
 \\Eureka\Projects\2018\018218-COA-AnnieMary\Drawings\018218-PNP.dwg

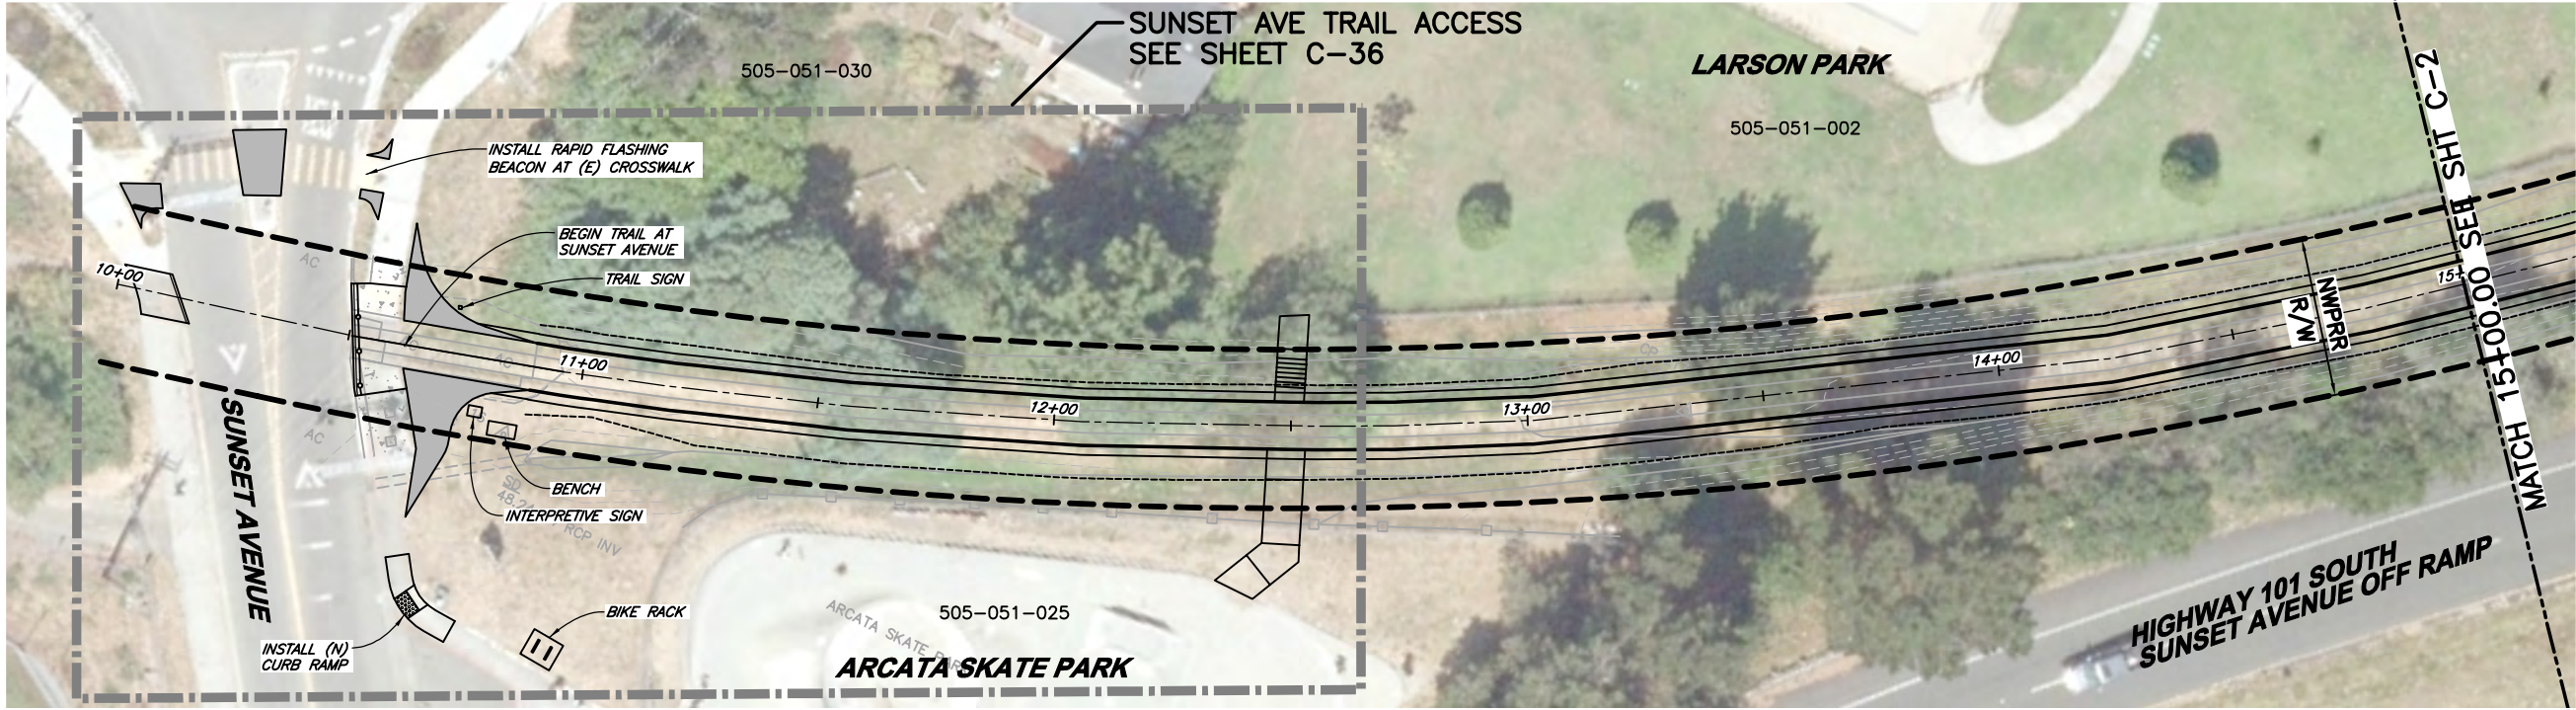


PLAN
 1"=20'



LEGEND

- TRAIL ALIGNMENT CENTERLINE
- EDGE OF PAVED TRAIL
- EDGE OF TRAIL GRAVEL SHOULDER
- - - PRELIMINARY RAILROAD RIGHT-OF-WAY

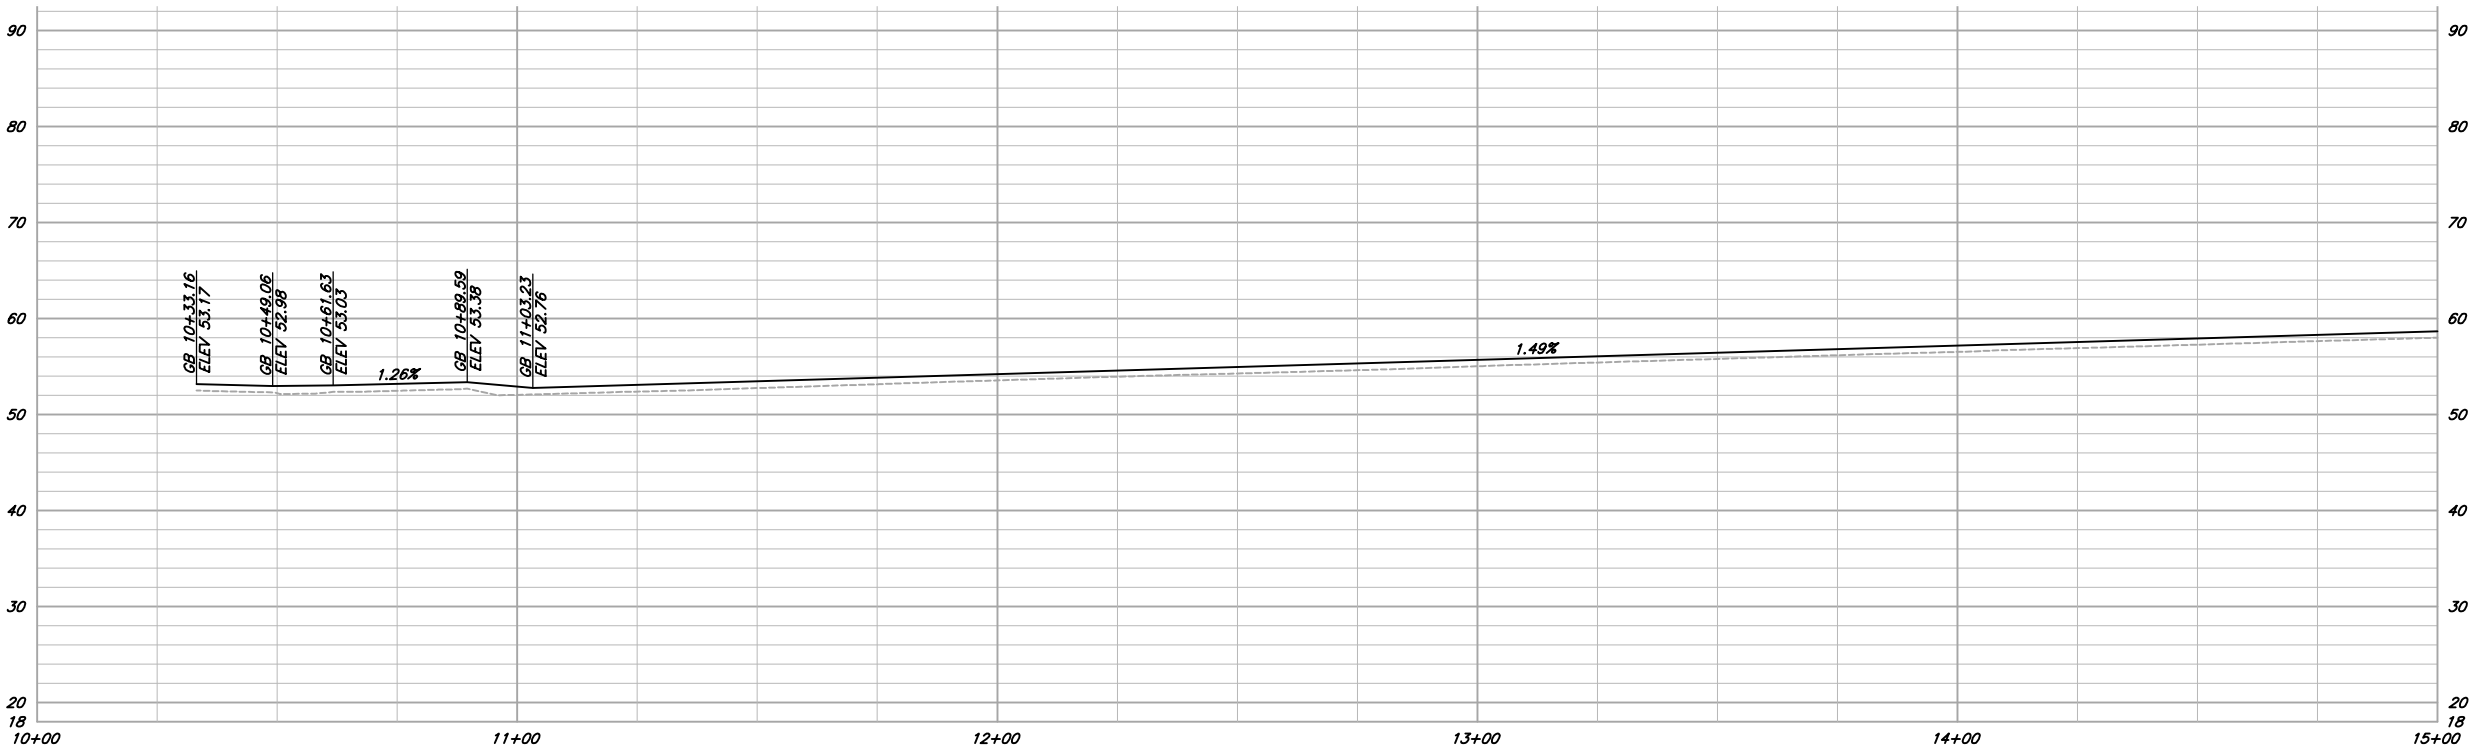

PROFILE
 SCALE: 1"=20' H
 1"=10' V

NOTE:
 SEE PRELIMINARY RIGHTS OF WAY NOTE ON SHEET G-1.

PRELIMINARY

VERIFY SCALES
 B&S IS ONE INCH ON ORIGINAL DRAWING
 IF NOT ONE INCH ON THIS SHEET, ADJUST SCALES ACCORDINGLY

812 W. WABASH AVE.
 EUREKA, CA 95501
 WWW.SHN-ENGR.COM
 707-441-8855



NO.	DATE	REVISION	BY


DSGN	CDN
DR	CDN
CHK	JSO
APVD	

CITY OF ARCATA
 ANNIE AND MARY RAIL
 ARCATA, CALIFORNIA


SHEET	C-1
SEQ	
DATE	12/2019
PROJ. NO.	018218

PLAN AND PROFILE

SAVED: 12/19/2019 3:16 PM CNEWELL, PLOTTED: 12/19/2019 3:36 PM CHRIS D. NEWELL
 \\Eureka\Projects\2018\018218-COA-AnnieMort\Drawings\018218-PNP.dwg

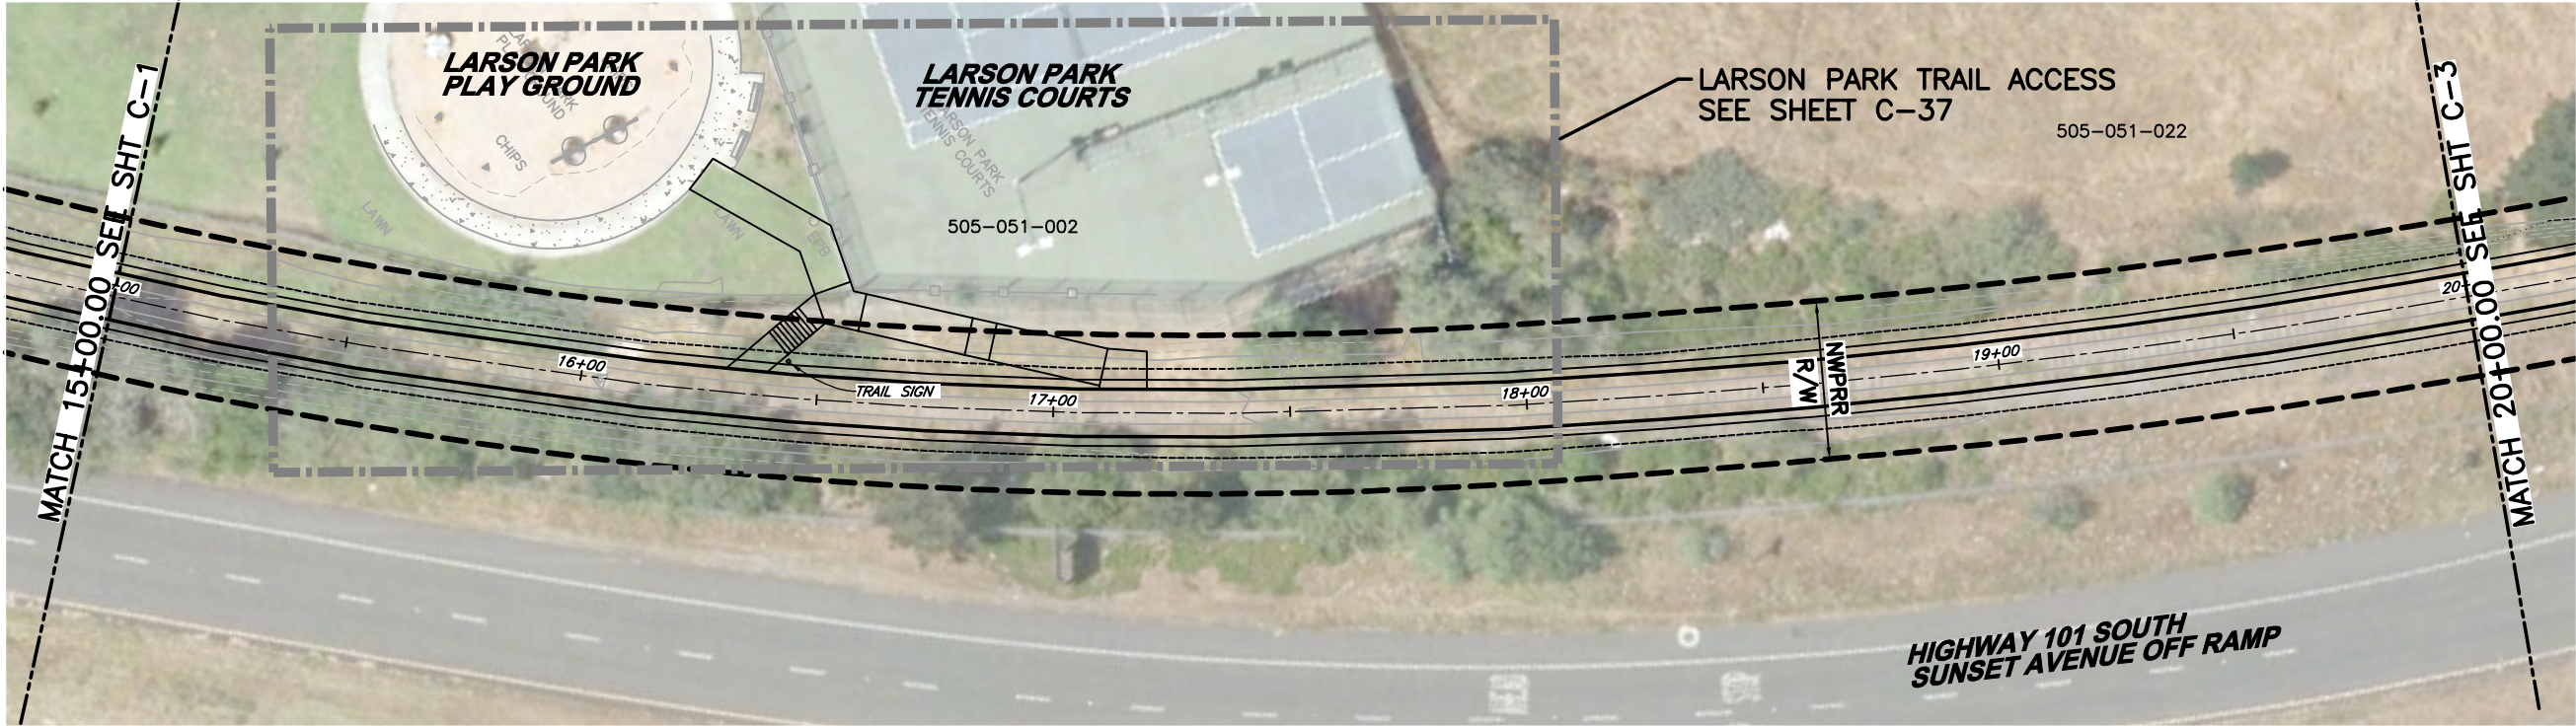

- LEGEND**
- — — TRAIL ALIGNMENT CENTERLINE
 - — — EDGE OF PAVED TRAIL
 - — — EDGE OF TRAIL GRAVEL SHOULDER
 - - - - - PRELIMINARY RAILROAD RIGHT-OF-WAY

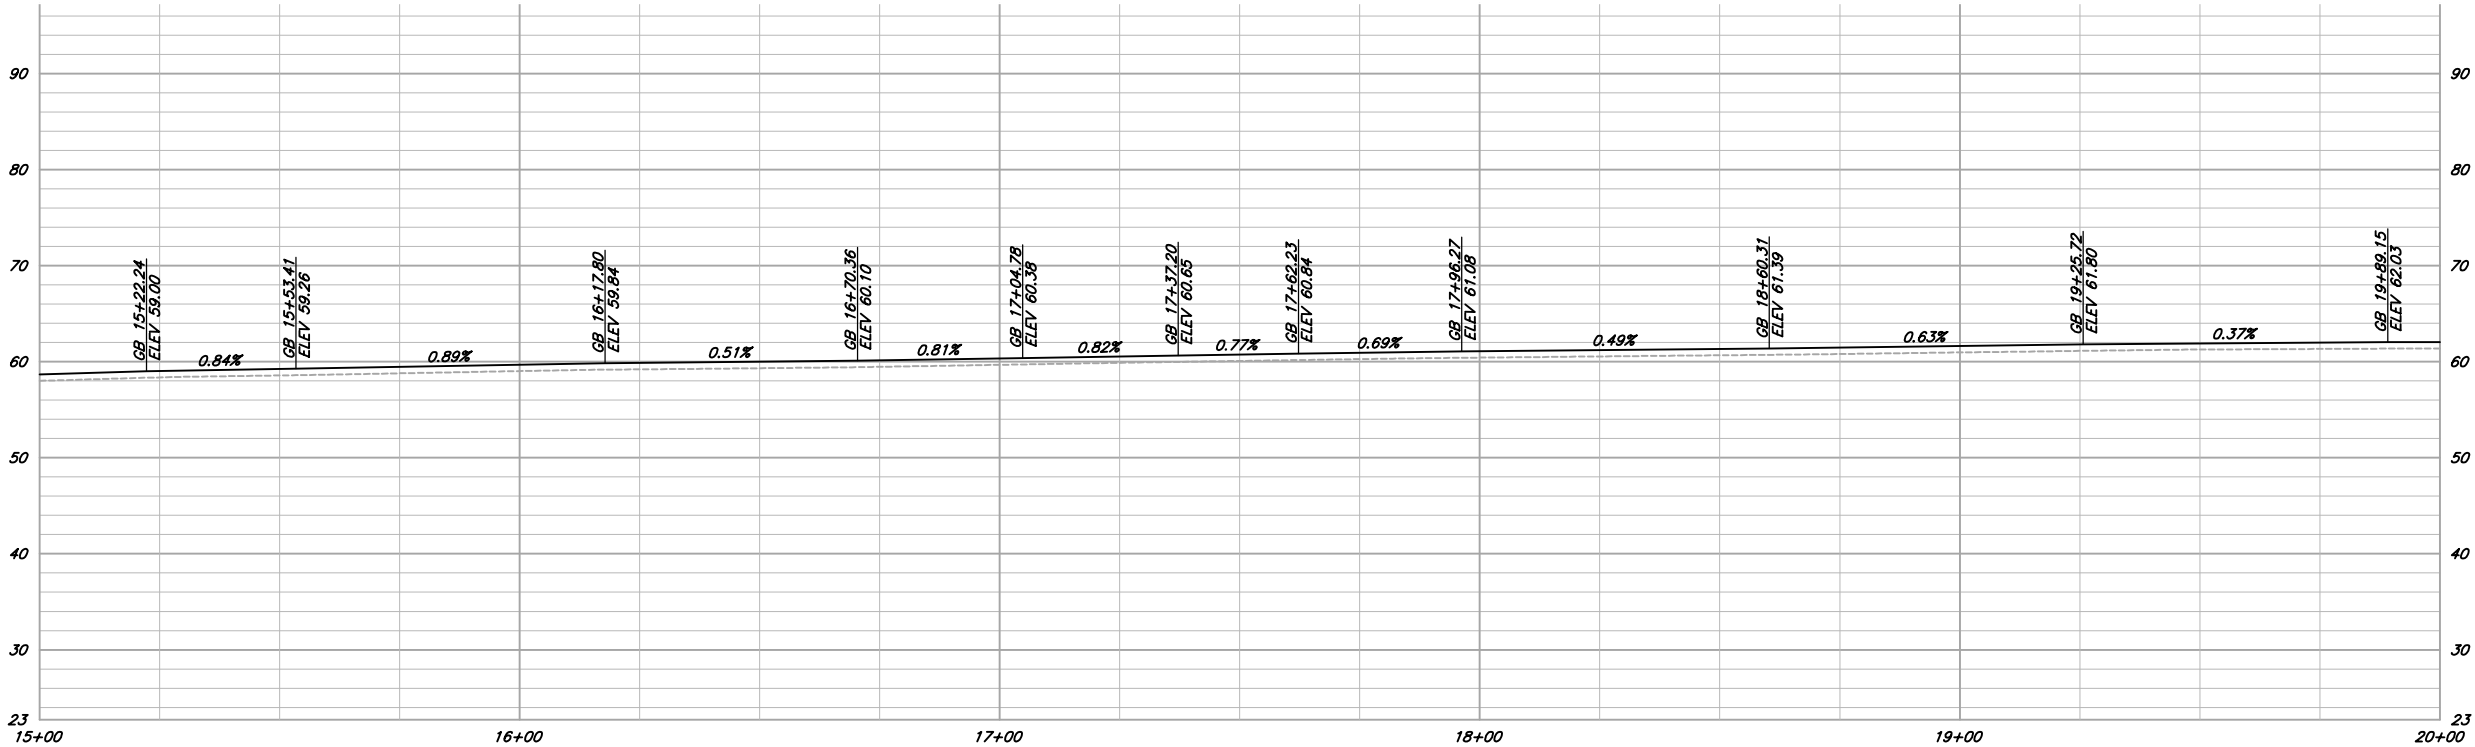


NOTE:
SEE PRELIMINARY RIGHTS OF WAY NOTE ON SHEET G-1.

PRELIMINARY

VERIFY SCALES BAS IS ONE INCH ON ORIGINAL DRAWING 0 1" IF NOT ONE INCH ON THIS SHEET, ADJUST SCALES ACCORDINGLY	
812 W. WABASH AVE. EUREKA, CA 95501 WWW.SHN-ENGR.COM 707-441-8855	
BY	REVISION
NO.	DATE
DSGN CDN DR CDN CHK JSO APVD	CITY OF ARCATA ANNIE AND MARY RAIL TRAIL ARCATA, CALIFORNIA PLAN AND PROFILE
SHEET C-2	
SEQ	
DATE 12/2019	
PROJ. NO. 018218	

SAVED: 12/19/2019 3:16 PM CNEWELL, PLOTTED: 12/19/2019 3:37 PM CHRIS D. NEWELL
 \\Eureka\Projects\2018\018218-COA-AnnieMary\Drawings\018218-PNP.dwg

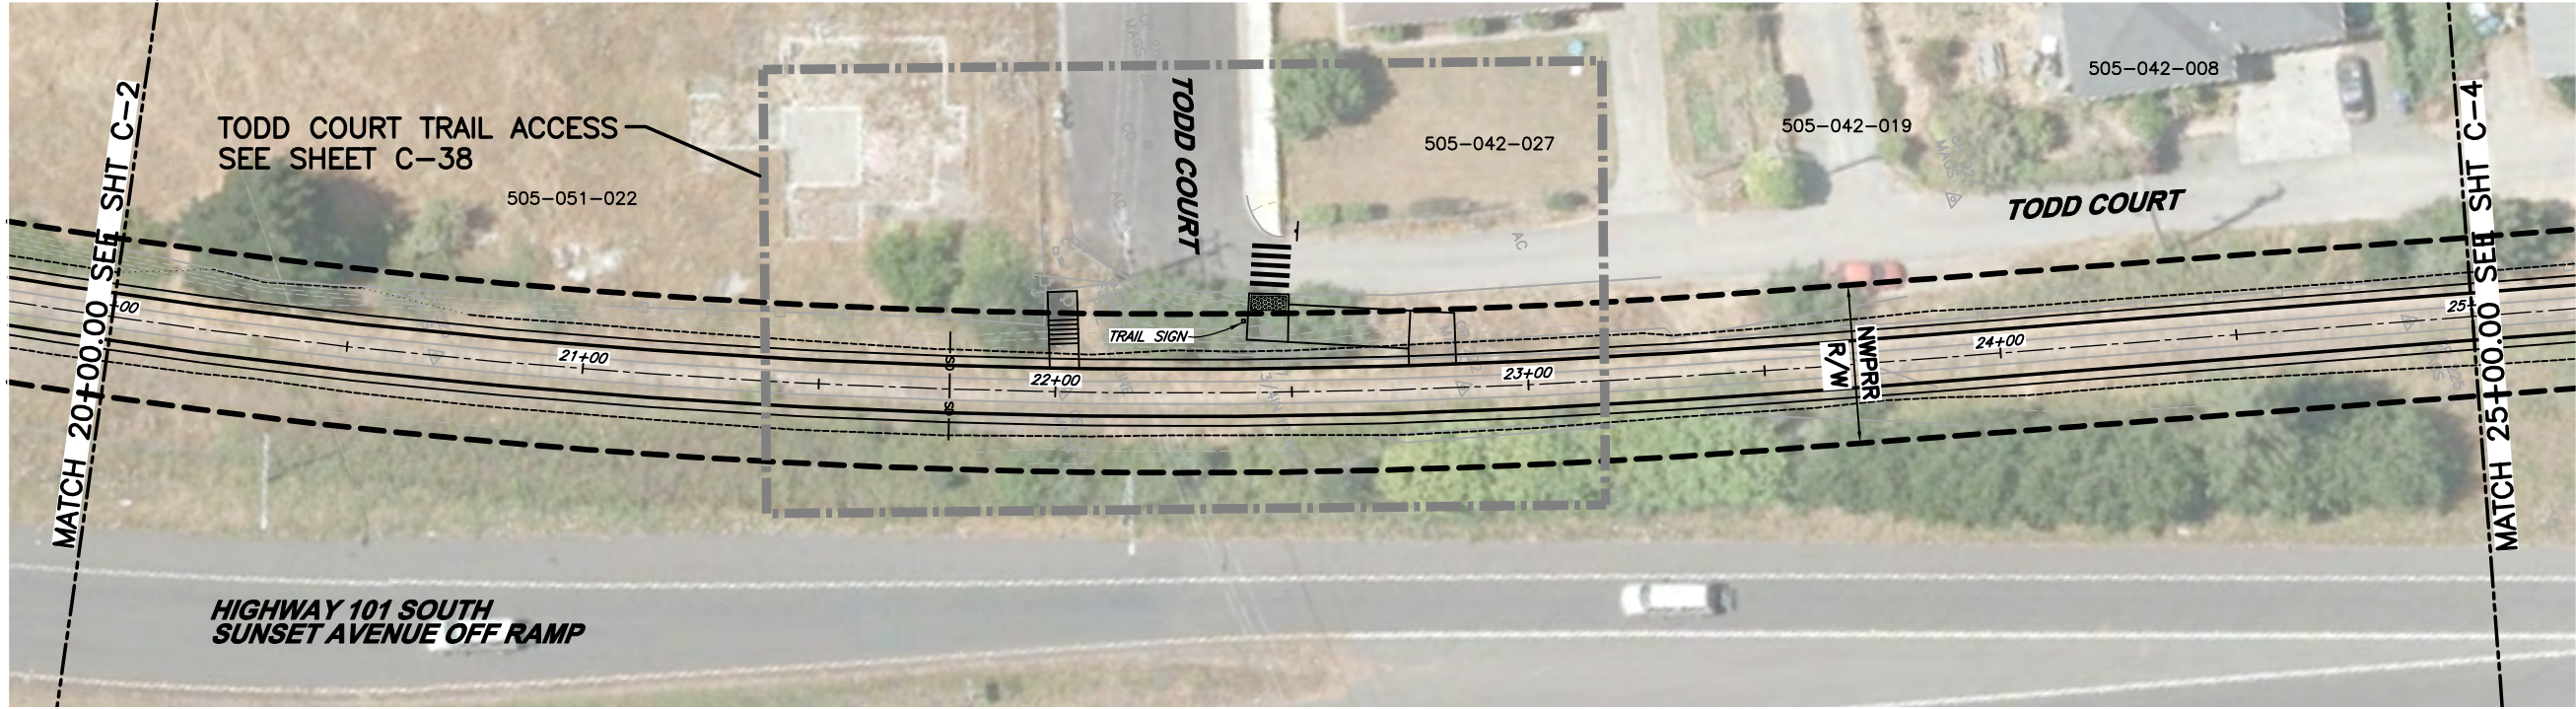

PLAN
1"=20'



LEGEND

- TRAIL ALIGNMENT CENTERLINE
- EDGE OF PAVED TRAIL
- EDGE OF TRAIL GRAVEL SHOULDER
- PRELIMINARY RAILROAD RIGHT-OF-WAY



PROFILE
SCALE: 1"=20' H
1"=10' V


NOTE:

SEE PRELIMINARY RIGHTS OF WAY NOTE ON SHEET G-1.

PRELIMINARY

VERIFY SCALES B&S IS ONE INCH ON ORIGINAL DRAWING 0 1"				812 W. WABASH AVE. EUREKA, CA 95501 WWW.SHN-ENGR.COM 707-441-8855	
				BY	
				REVISION	
				DATE	
				NO.	
DSGN	CDN	DR	CDN	CHK	JSO
APVD					
CITY OF ARCATA ANNIE AND MARY RAIL TRAIL ARCATA, CALIFORNIA PLAN AND PROFILE					
SHEET					
C-3					
SEQ					
DATE 12/2019					
PROJ. NO. 018218					

SAVED: 12/19/2019 3:16 PM CNEWELL, PLOTTED: 12/19/2019 3:37 PM CHRIS D. NEWELL
 \\Eureka\Projects\2018\018218-COA-AnnieMary\Drawings\018218-PNP.dwg

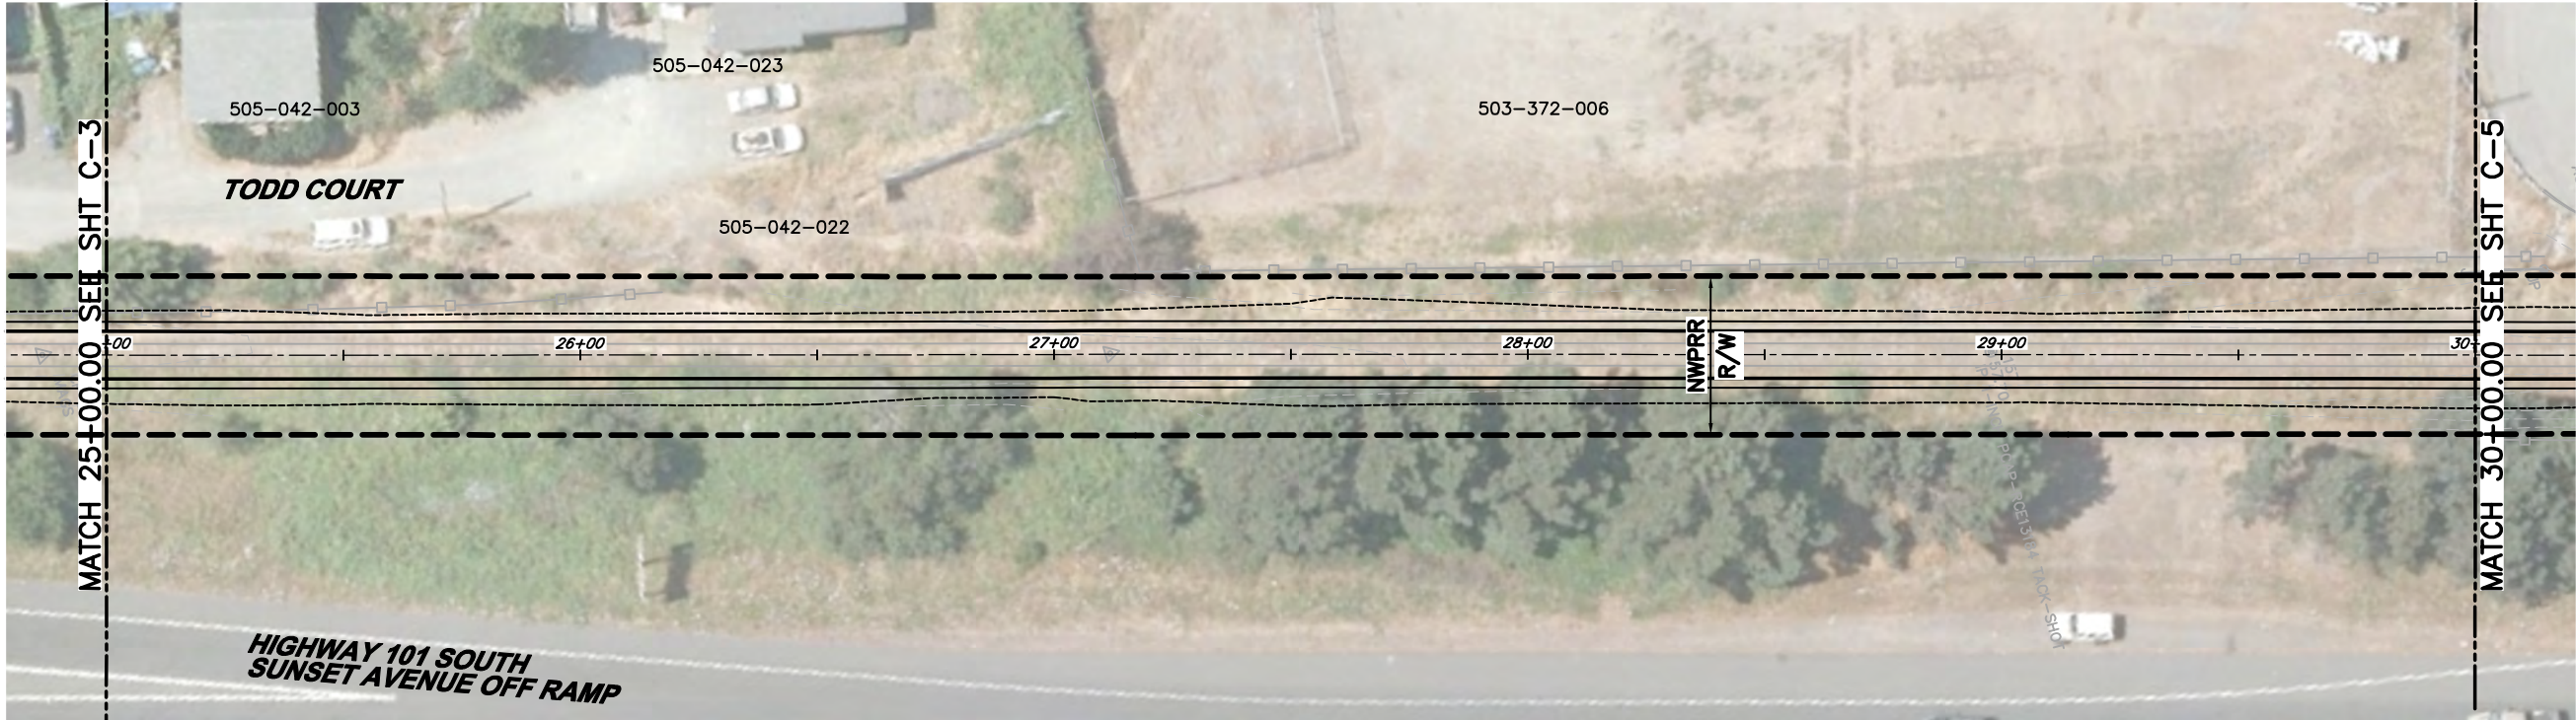

PLAN
 1"=20'



LEGEND

- TRAIL ALIGNMENT CENTERLINE
- EDGE OF PAVED TRAIL
- - - EDGE OF TRAIL GRAVEL SHOULDER
- - - PRELIMINARY RAILROAD RIGHT-OF-WAY



PROFILE
 SCALE: 1"=20' H
 1"=10' V

NOTE:

SEE PRELIMINARY RIGHTS OF WAY NOTE ON SHEET G-1.

PRELIMINARY

VERIFY SCALES
 BARS ARE ONE INCH ON ORIGINAL DRAWING
 IF NOT ONE INCH ON THIS SHEET, ADJUST SCALES ACCORDINGLY

812 W. WABASH AVE.
 EUREKA, CA 95501
 WWW.SHN-ENGR.COM
 707-441-8855




NO.	DATE	REVISION	BY

CITY OF ARCATA
 ANNIE AND MARY RAIL
 ARCATA, CALIFORNIA

PROJECT NO.
018218
DATE
12/2019
SEQ
C-4
SHEET
C-4

SAVED: 12/19/2019 3:16 PM CNEWELL, PLOTTED: 12/19/2019 3:38 PM CHRIS D. NEWELL
 \\Eureka\Projects\2018\018218-COA-AnnieMarty\Drawings\018218-PNP.dwg

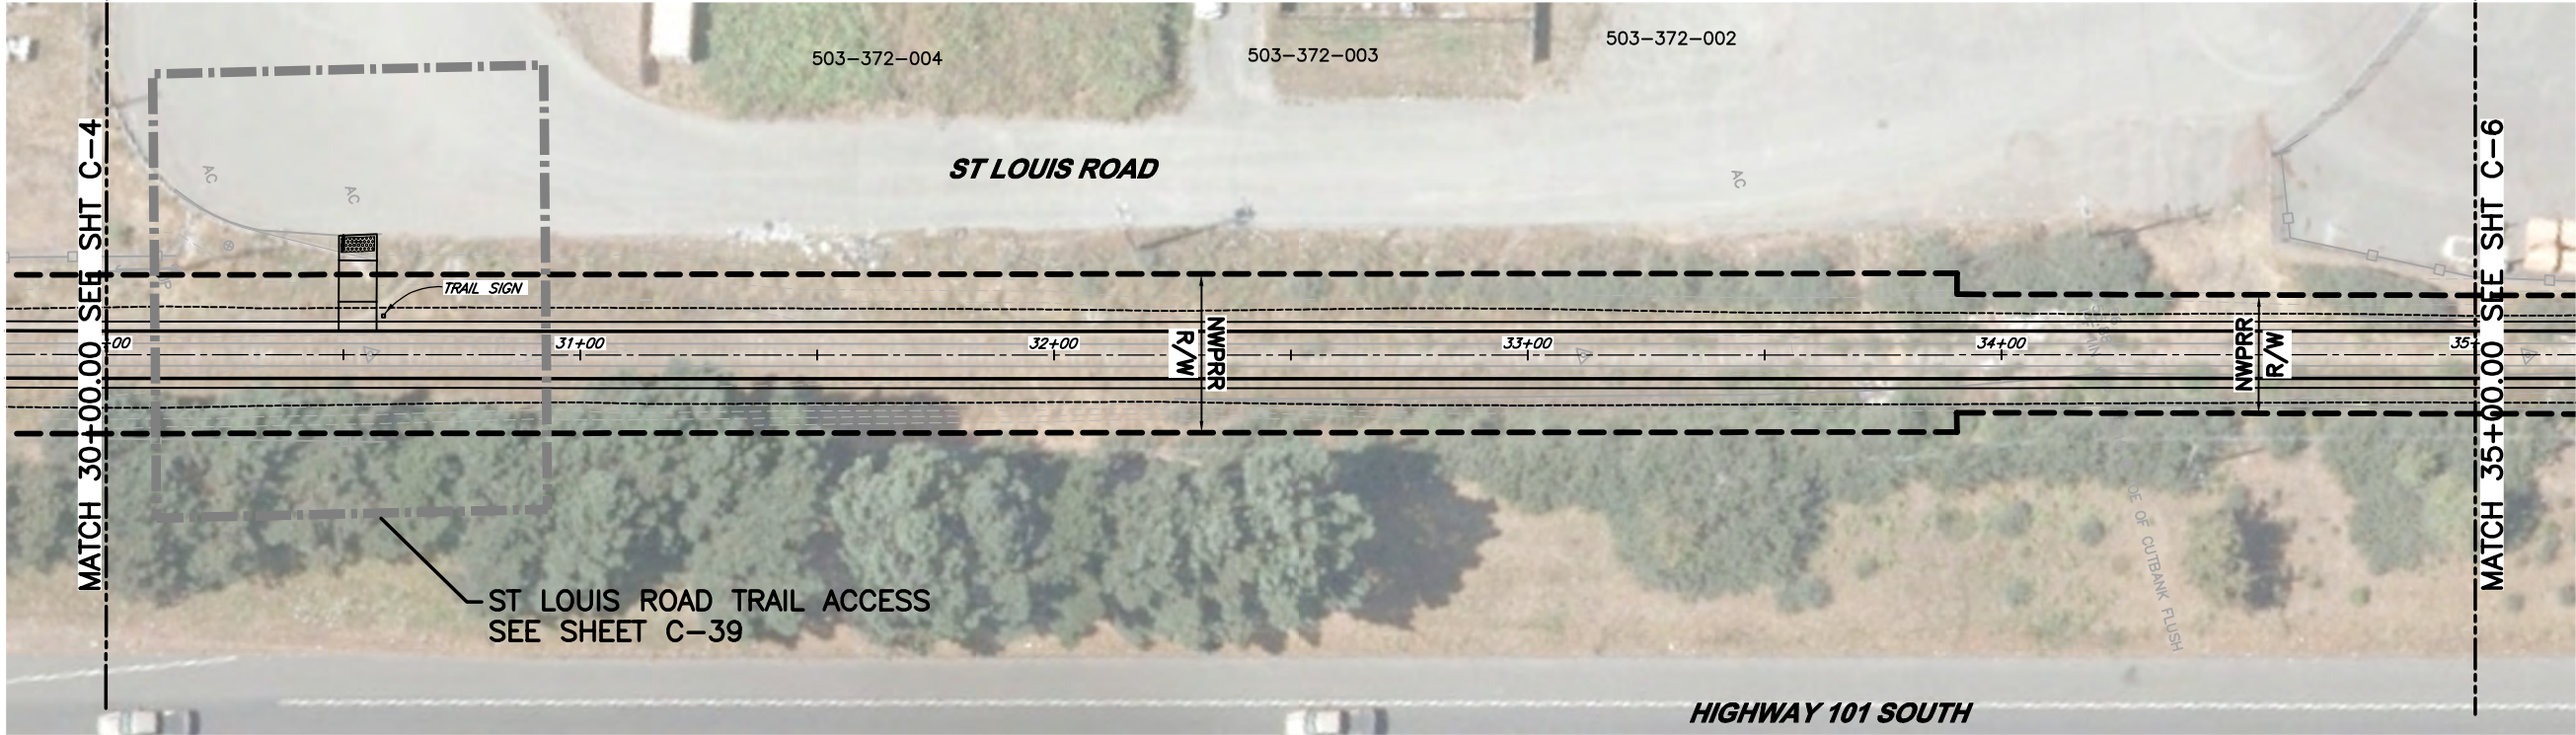

PLAN
 1"=20'



LEGEND

- — — TRAIL ALIGNMENT CENTERLINE
- — — EDGE OF PAVED TRAIL
- — — EDGE OF TRAIL GRAVEL SHOULDER
- - - - PRELIMINARY RAILROAD RIGHT-OF-WAY



PROFILE
 SCALE: 1"=20' H
 1"=10' V

NOTE:
 SEE PRELIMINARY RIGHTS OF WAY NOTE ON SHEET G-1.

PRELIMINARY

VERIFY SCALES BAB IS ONE INCH ON ORIGINAL DRAWING 0 1" IF NOT ONE INCH ON THIS SHEET, ADJUST SCALES ACCORDINGLY	
812 W. WABASH AVE. EUREKA, CA 95501 WWW.SHN-ENGR.COM 707-441-8855	
	
DSGN DR CDN	CHK JSO APVD
CITY OF ARCATA ANNIE AND MARY RAIL ARCATA, CALIFORNIA	
PLAN AND PROFILE	
SHEET C-5	
SEQ	
DATE 12/2019	
PROJ. NO. 018218	
NO.	DATE
REVISION	
BY	

SAVED: 12/19/2019 3:16 PM CNEWELL, PLOTTED: 12/19/2019 3:38 PM CHRIS D. NEWELL
 \\Eureka\Projects\2018\018218-COA-AnnieMort\Draws\018218-PNP.dwg



PLAN
 1"=20'



LEGEND

- TRAIL ALIGNMENT CENTERLINE
- EDGE OF PAVED TRAIL
- EDGE OF TRAIL GRAVEL SHOULDER
- - - PRELIMINARY RAILROAD RIGHT-OF-WAY




PROFILE
 SCALE: 1"=20' H
 1"=10' V

NOTE:
 SEE PRELIMINARY RIGHTS OF WAY NOTE ON SHEET G-1.

PRELIMINARY

VERIFY SCALES BAS IS ONE INCH ON ORIGINAL DRAWING 0 1" IF NOT ONE INCH ON THIS SHEET, ADJUST SCALES ACCORDINGLY			
812 W. WABASH AVE. EUREKA, CA 95501 WWW.SHN-ENGR.COM 707-441-8855			
			
		BY	
		REVISION	
		DATE	
		NO.	
DSGN	CDN	DR	CDN
CHK	JSO	APVD	
CITY OF ARCATA ANNIE AND MARY RAIL TRAIL ARCATA, CALIFORNIA			
PLAN AND PROFILE			
SHEET C-6			
SEQ			
DATE 12/2019			
PROJ. NO. 018218			

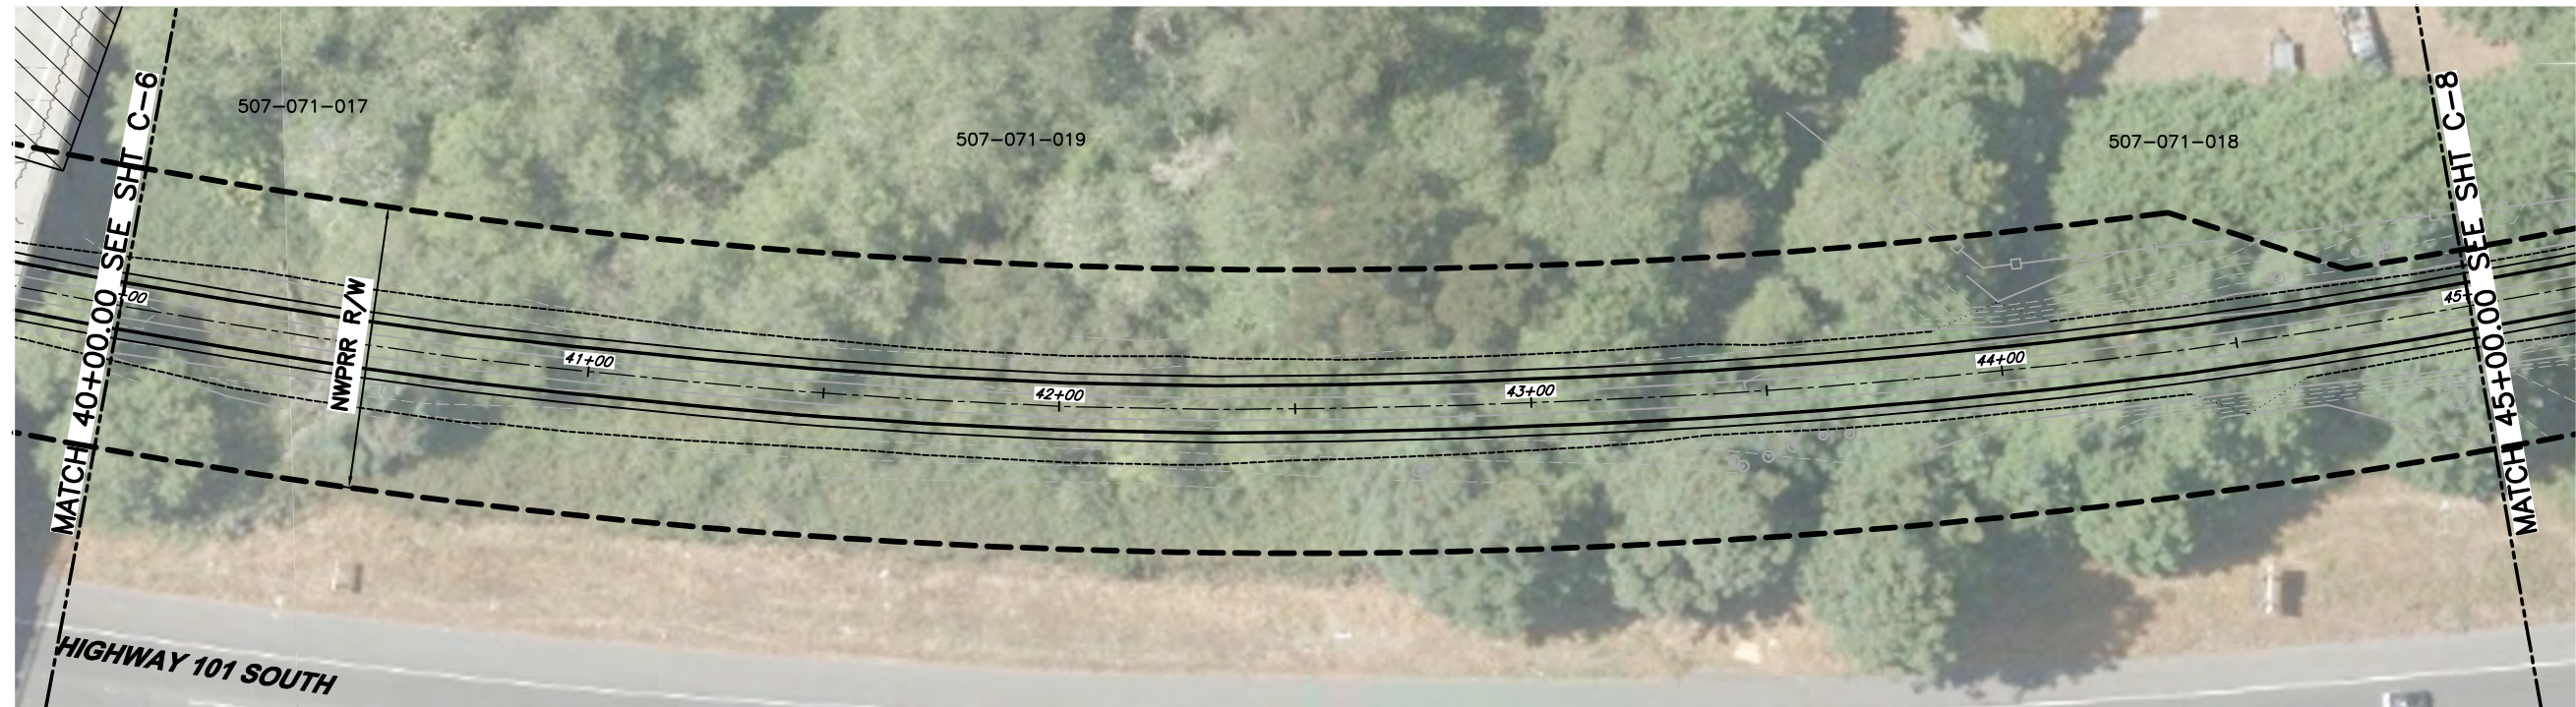


PLAN
1"=20'



LEGEND

- | | |
|----------|-----------------------------------|
| — — — | TRAIL ALIGNMENT CENTERLINE |
| ===== | EDGE OF PAVED TRAIL |
| ===== | EDGE OF TRAIL GRAVEL SHOULDER |
| == == == | PRELIMINARY RAILROAD RIGHT-OF-WAY |

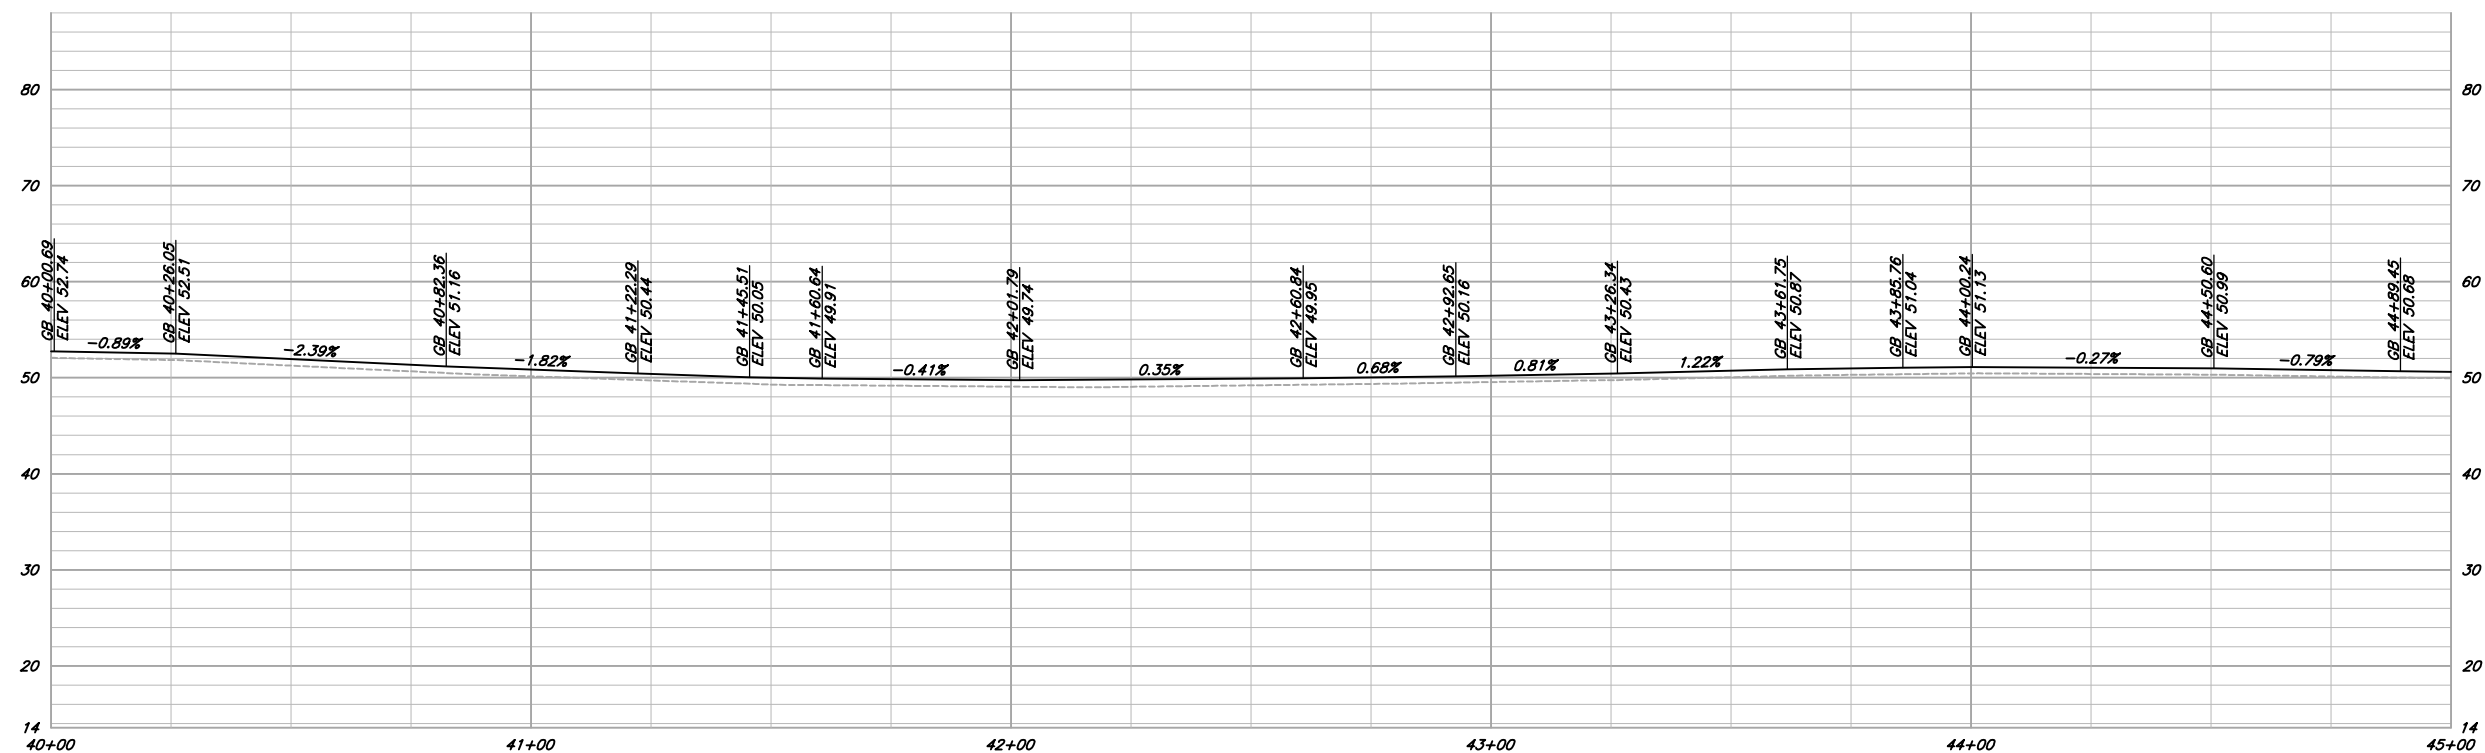

PROFILE

SCALE: $1''=20' H$
 $1''=10' V$

NOTE:

NOTE:
SEE PRELIMINARY RIGHTS OF WAY NOTE ON SHEET G-1.

PRELIMINARY

SAVED: 12/19/2019 3:16 PM CNEWELL, PLOTTED: 12/19/2019 3:39 PM CHRIS D. NEWELL
|||Eureka|Projects|2018|018218-COA-AnnieMary|Dwgs|018218--PNP.dwg

VERIFY SCALES

BAR IS ONE INCH ON ORIGINAL DRAWING

0  1"

IF NOT ONE INCH ON THIS SHEET, ADJUST SCALES ACCORDINGLY

812 W. WABASH AVE.
EUREKA, CA. 95501
WWW.SHN-ENGR.COM
707-441-8855



	CDN				
	DR	CDN			
	CHK	JSO			
	APVD		NO.	DATE	BY


CITY OF ARCATÁ
ANNIE AND MARY RAIL TRAIL
ARCATA, CALIFORNIA

PLAN AND PROFILE

PLAN AND PROFILE

SHEET	C-7
SEQ	
DATE	12/2019
PROJ. NO.	018218


SAVED: 12/19/2019 3:16 PM CNEWELL, PLOTTED: 12/19/2019 3:39 PM CHRIS D. NEWELL
 \\Eureka\Projects\2018\018218-COA-AnnieMary\Drawings\018218-PNP.dwg

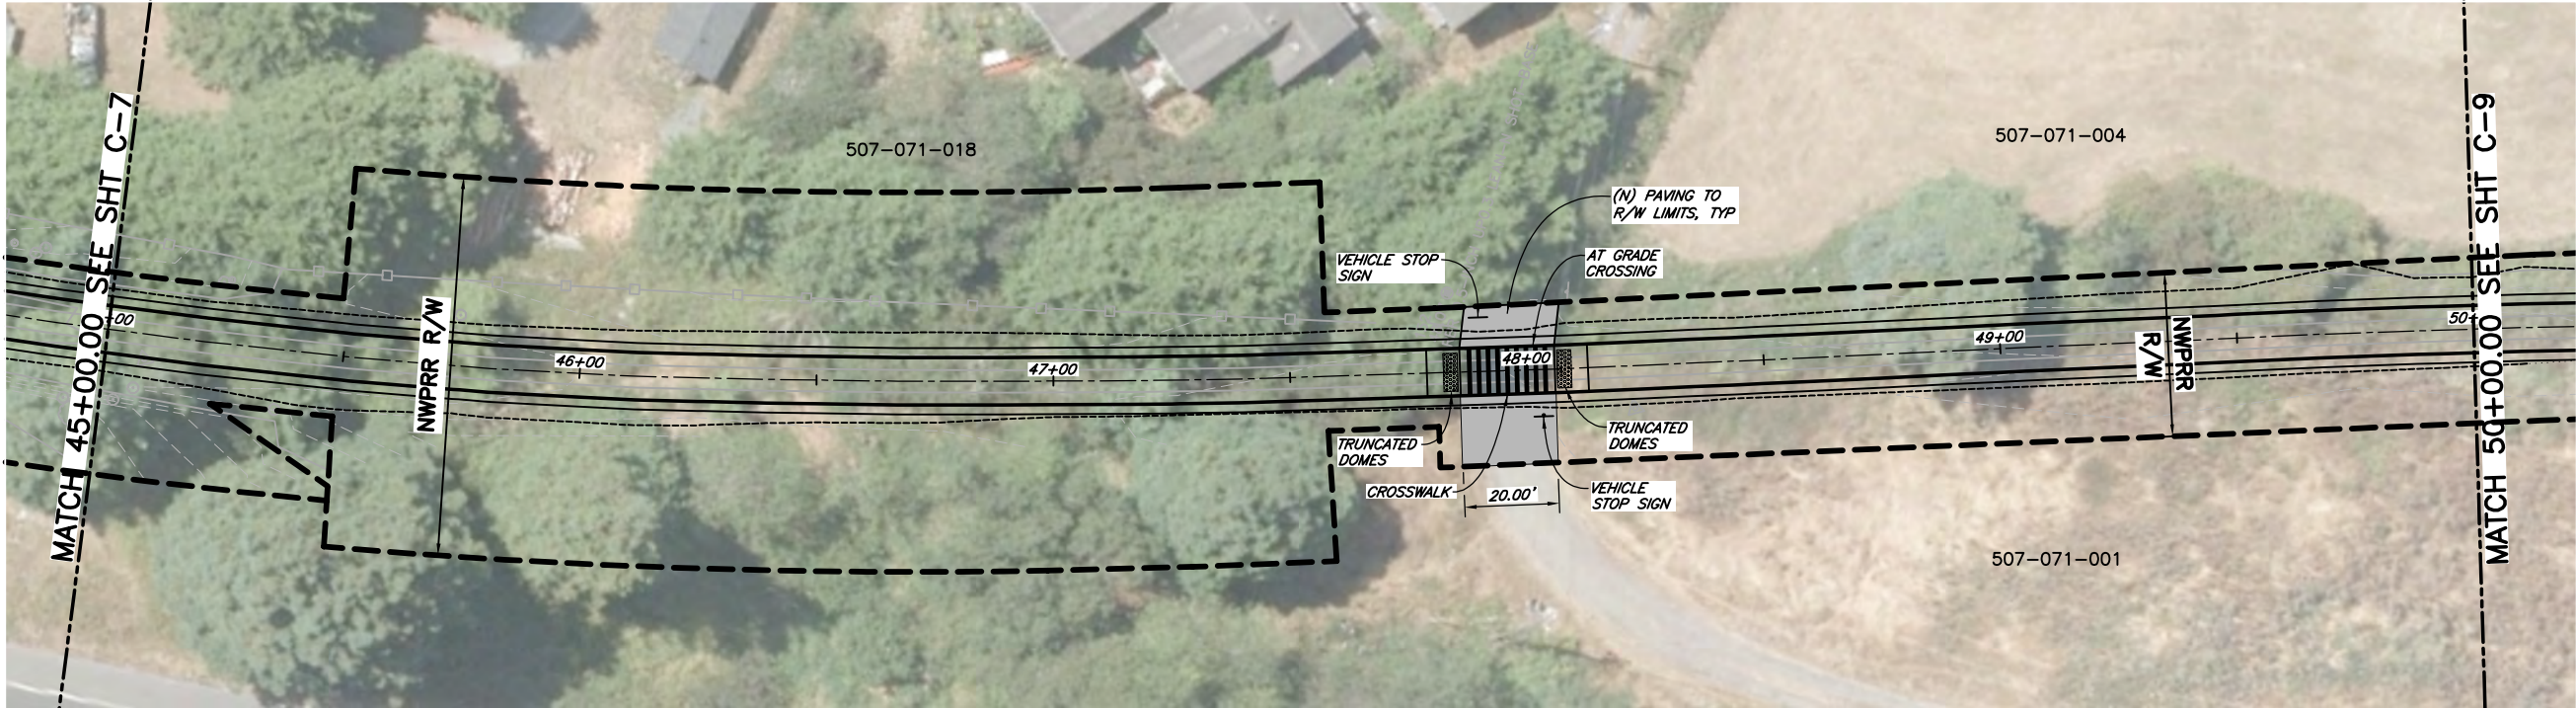

PLAN
 1"=20'

LEGEND

- TRAIL ALIGNMENT CENTERLINE
- EDGE OF PAVED TRAIL
- EDGE OF TRAIL GRAVEL SHOULDER
- - - PRELIMINARY RAILROAD RIGHT-OF-WAY
- AC PAVING

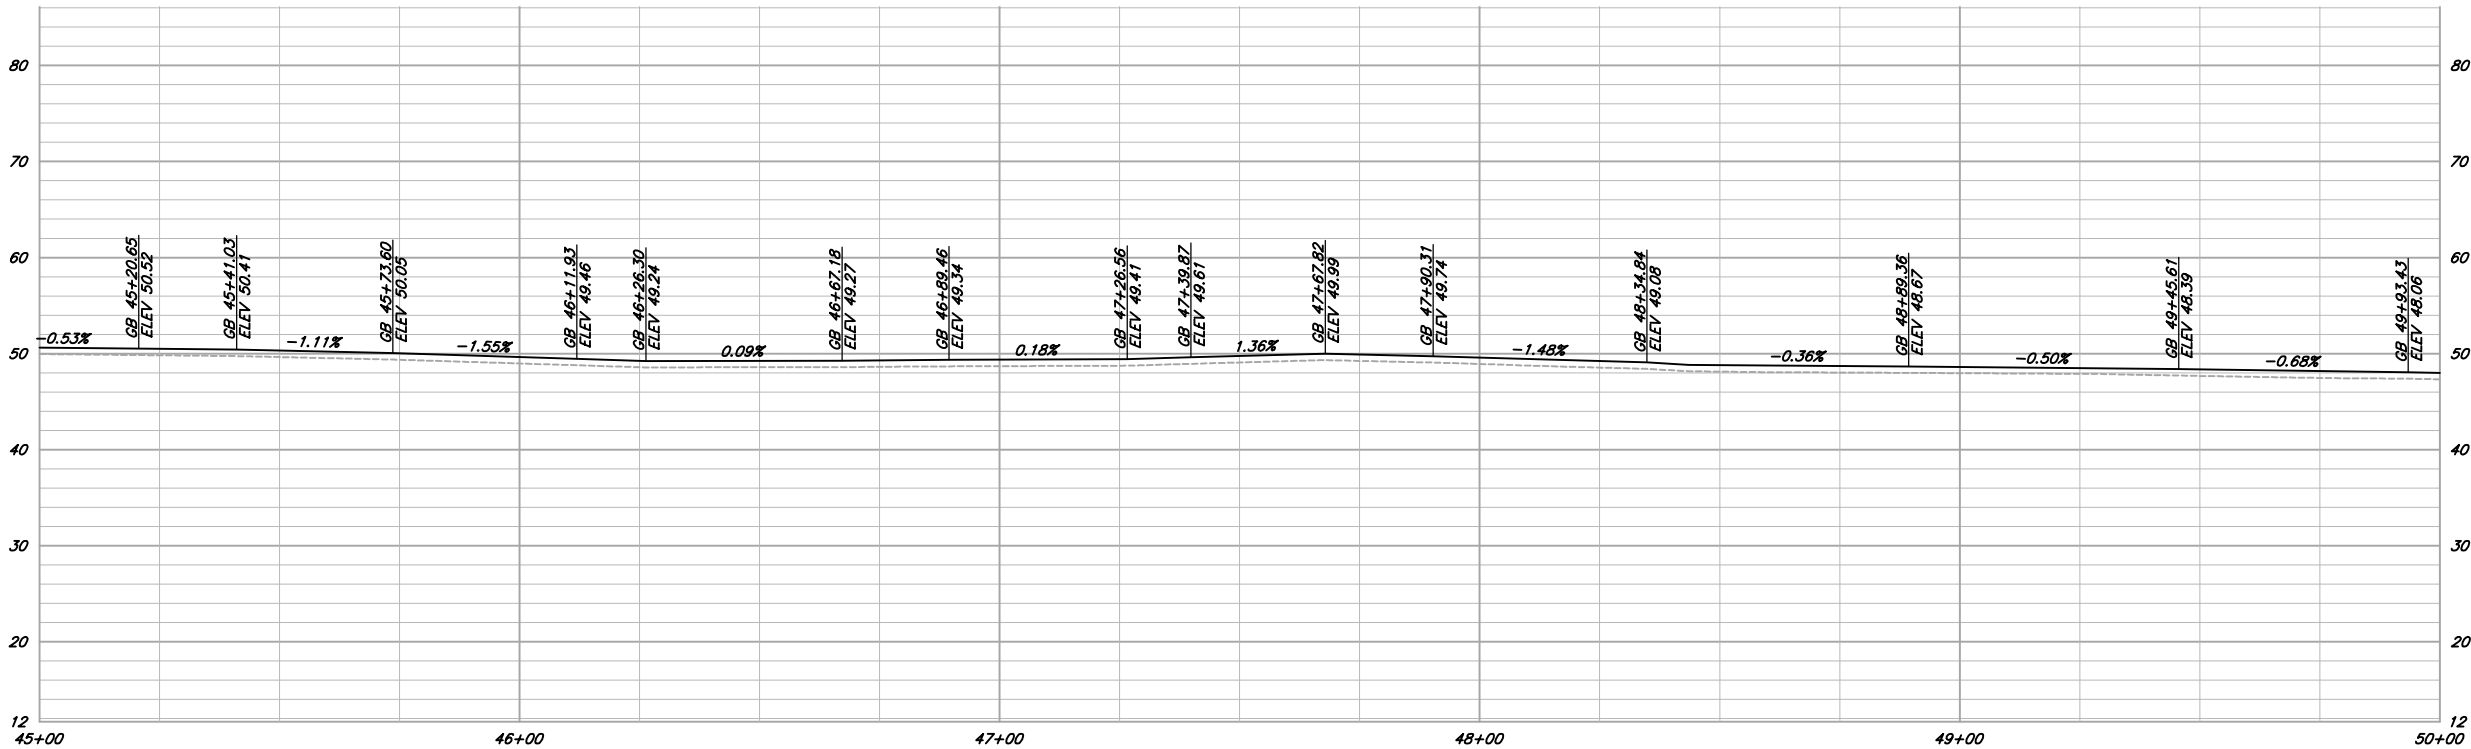

PROFILE
 SCALE: 1"=20' H
 1"=10' V


NOTE:
 SEE PRELIMINARY RIGHTS OF WAY NOTE ON SHEET G-1.

PRELIMINARY

VERIFY SCALES BAS IS ONE INCH ON ORIGINAL DRAWING 0 1" IF NOT ONE INCH ON THIS SHEET, ADJUST SCALES ACCORDINGLY	
812 W. WABASH AVE. EUREKA, CA 95501 WWW.SHN-ENGR.COM 707-441-8855	
DSGN DR CHK APVD	CDN CDN JSO
CITY OF ARCATA ANNIE AND MARY RAIL ARCATA, CALIFORNIA	
PLAN AND PROFILE	
SHEET C-8	BY
SEQ	REVISION
DATE 12/2019	DATE
PROJ. NO. 018218	NO.

SAVED: 12/19/2019 3:16 PM CNEWELL, PLOTTED: 12/19/2019 3:40 PM CHRIS D. NEWELL
 \\Eureka\Projects\2018\018218-COA-AnnieMarty\Drawings\018218-PNP.dwg

Revisions 10/7/22

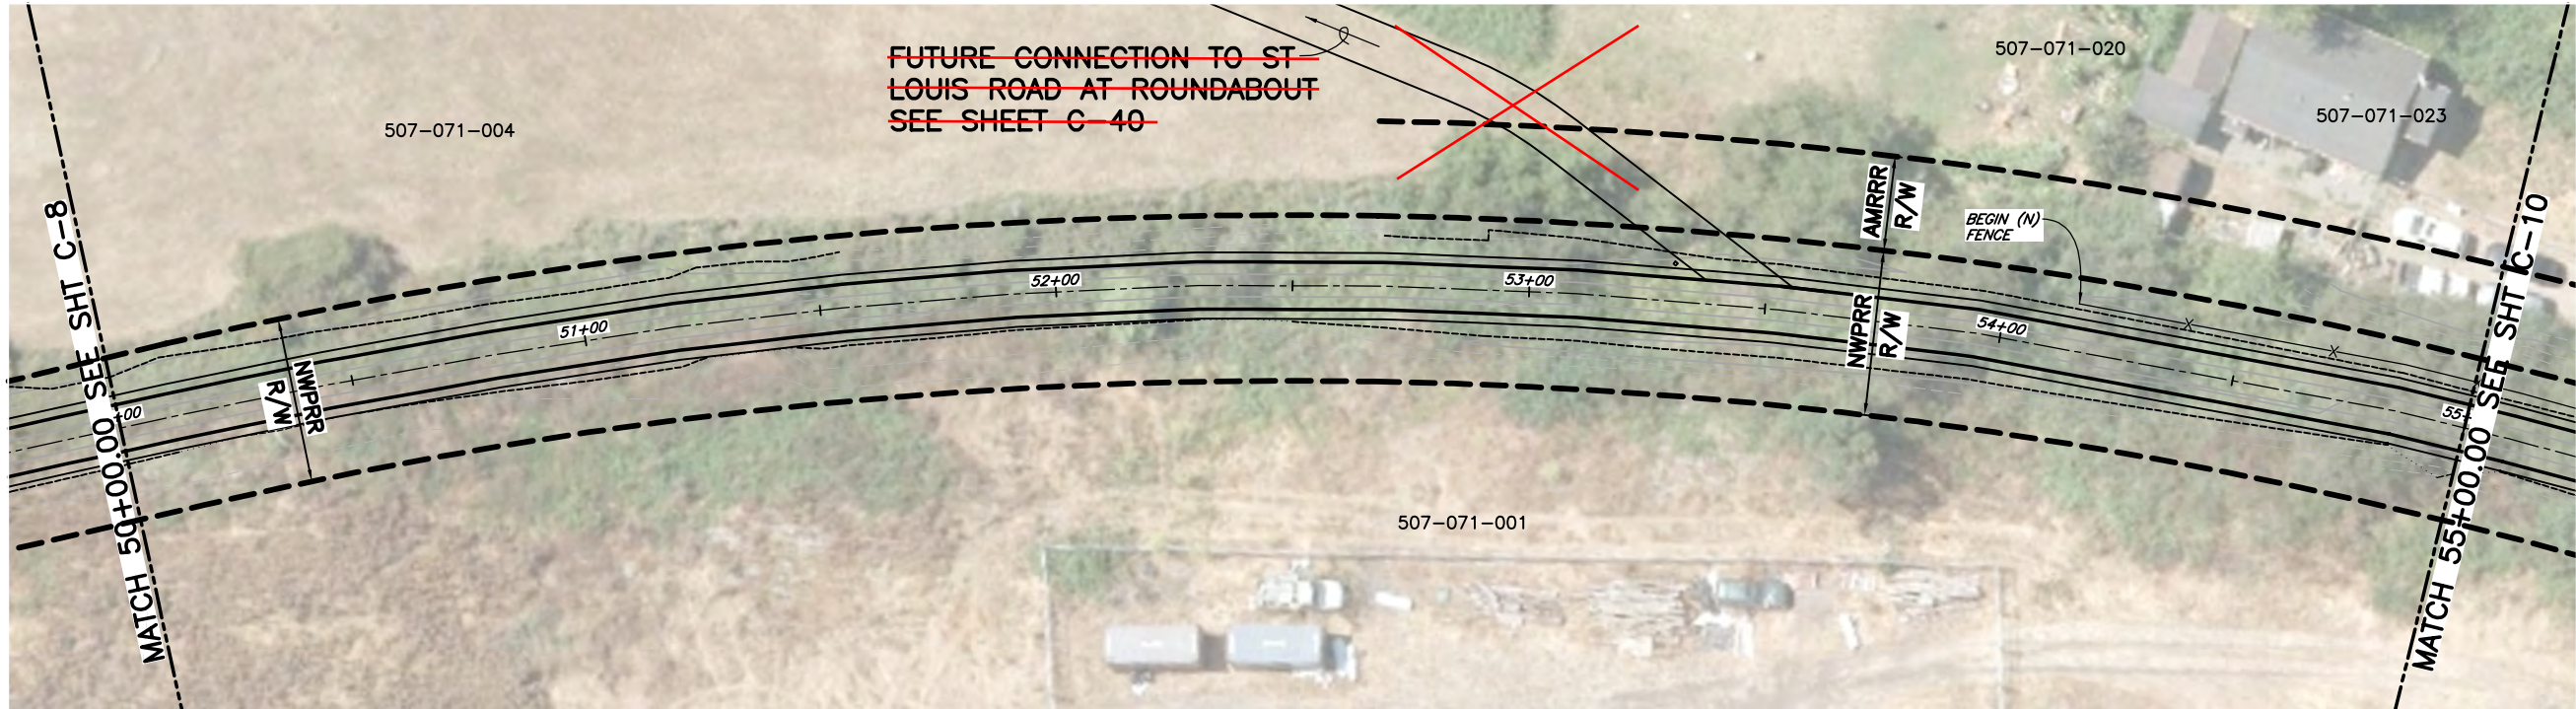

PLAN
 1"=20'

- LEGEND**
- TRAIL ALIGNMENT CENTERLINE
 - EDGE OF PAVED TRAIL
 - - - EDGE OF TRAIL GRAVEL SHOULDER
 - - - PRELIMINARY RAILROAD RIGHT-OF-WAY




PROFILE
 SCALE: 1"=20' H
 1"=10' V

NOTE:
 SEE PRELIMINARY RIGHTS OF WAY NOTE ON SHEET G-1.

PRELIMINARY

VERIFY SCALES BAS IS ONE INCH ON ORIGINAL DRAWING 0 1" IF NOT ONE INCH ON THIS SHEET, ADJUST SCALES ACCORDINGLY	
812 W. WABASH AVE. EUREKA, CA 95501 WWW.SHN-ENGR.COM 707-441-8855	
	
DSGN DR CDN	NO. DATE REVISION BY
CITY OF ARCATA ANNIE AND MARY RAIL ARCATA, CALIFORNIA PLAN AND PROFILE	
SHEET C-9	
SEQ	
DATE 12/2019	
PROJ. NO. 018218	

SAVED: 12/19/2019 3:16 PM CNEWELL, PLOTTED: 12/19/2019 3:40 PM CHRIS D. NEWELL
 \\Eureka\Projects\2018\018218-COA-AnnieMary\Drawings\018218-PNP.dwg

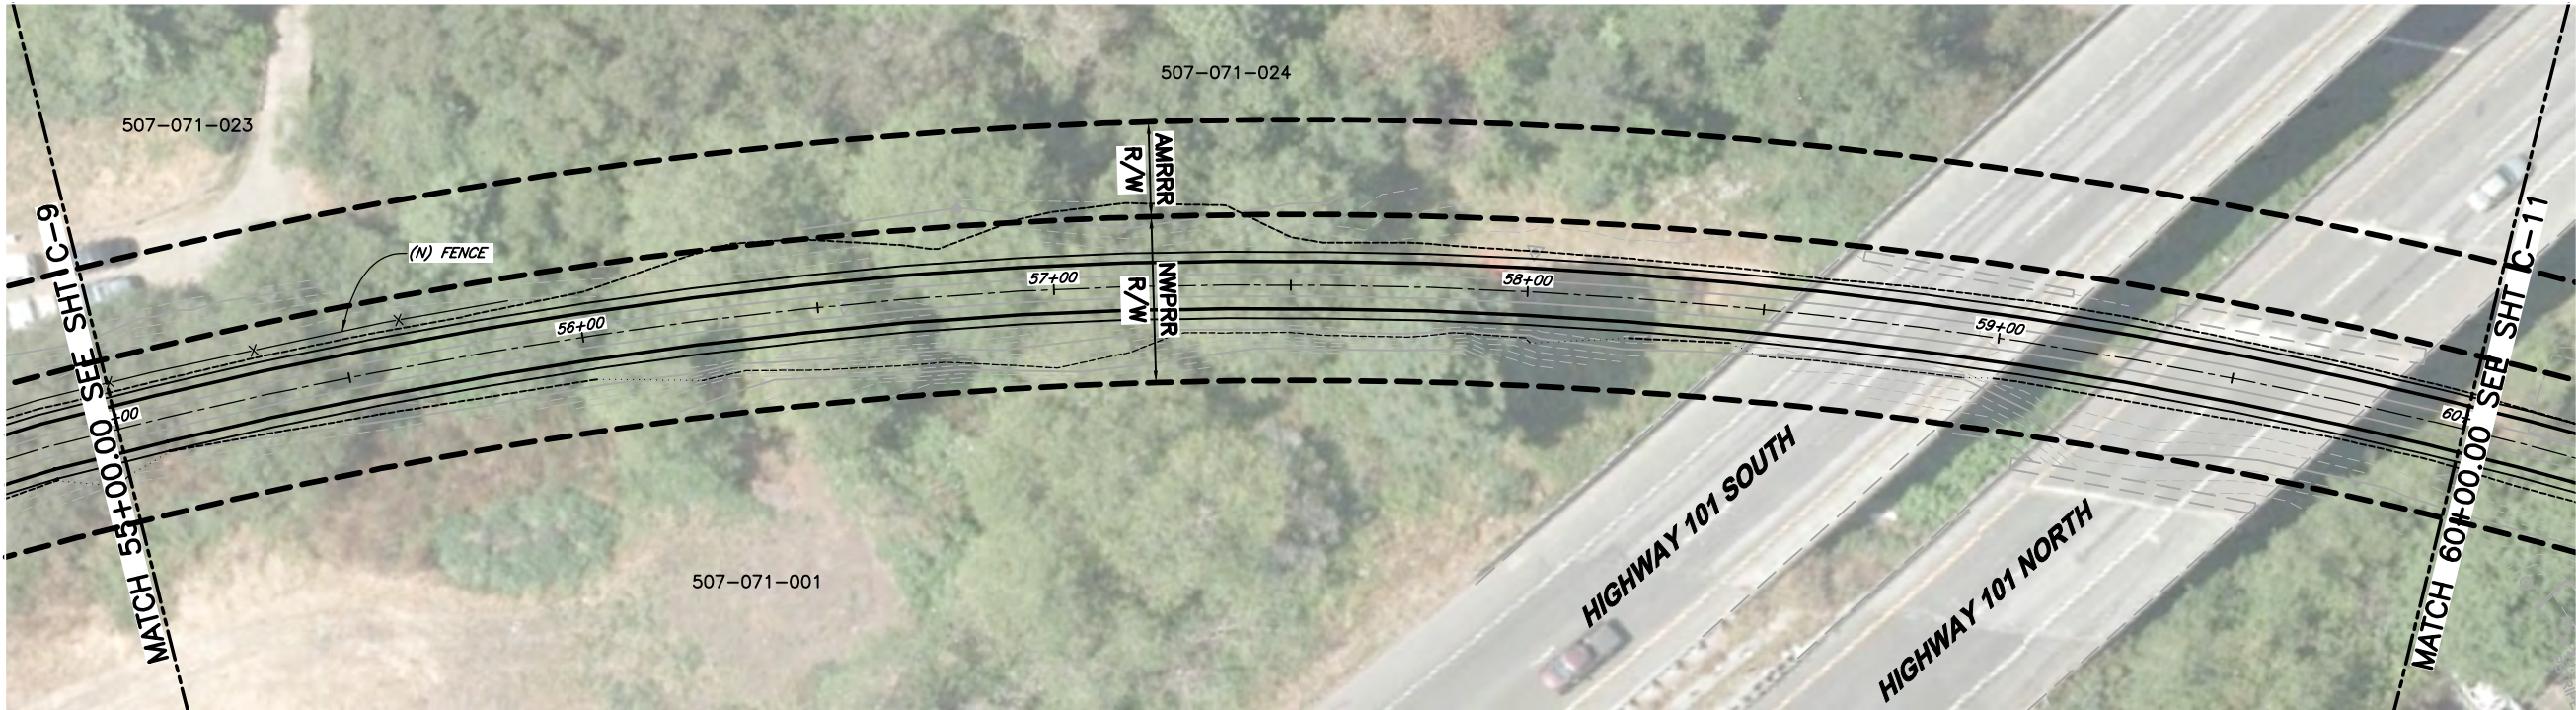


PLAN
 1"=20'



LEGEND

- — — TRAIL ALIGNMENT CENTERLINE
- - - - - EDGE OF PAVED TRAIL
- EDGE OF TRAIL GRAVEL SHOULDER
- - - - - PRELIMINARY RAILROAD RIGHT-OF-WAY

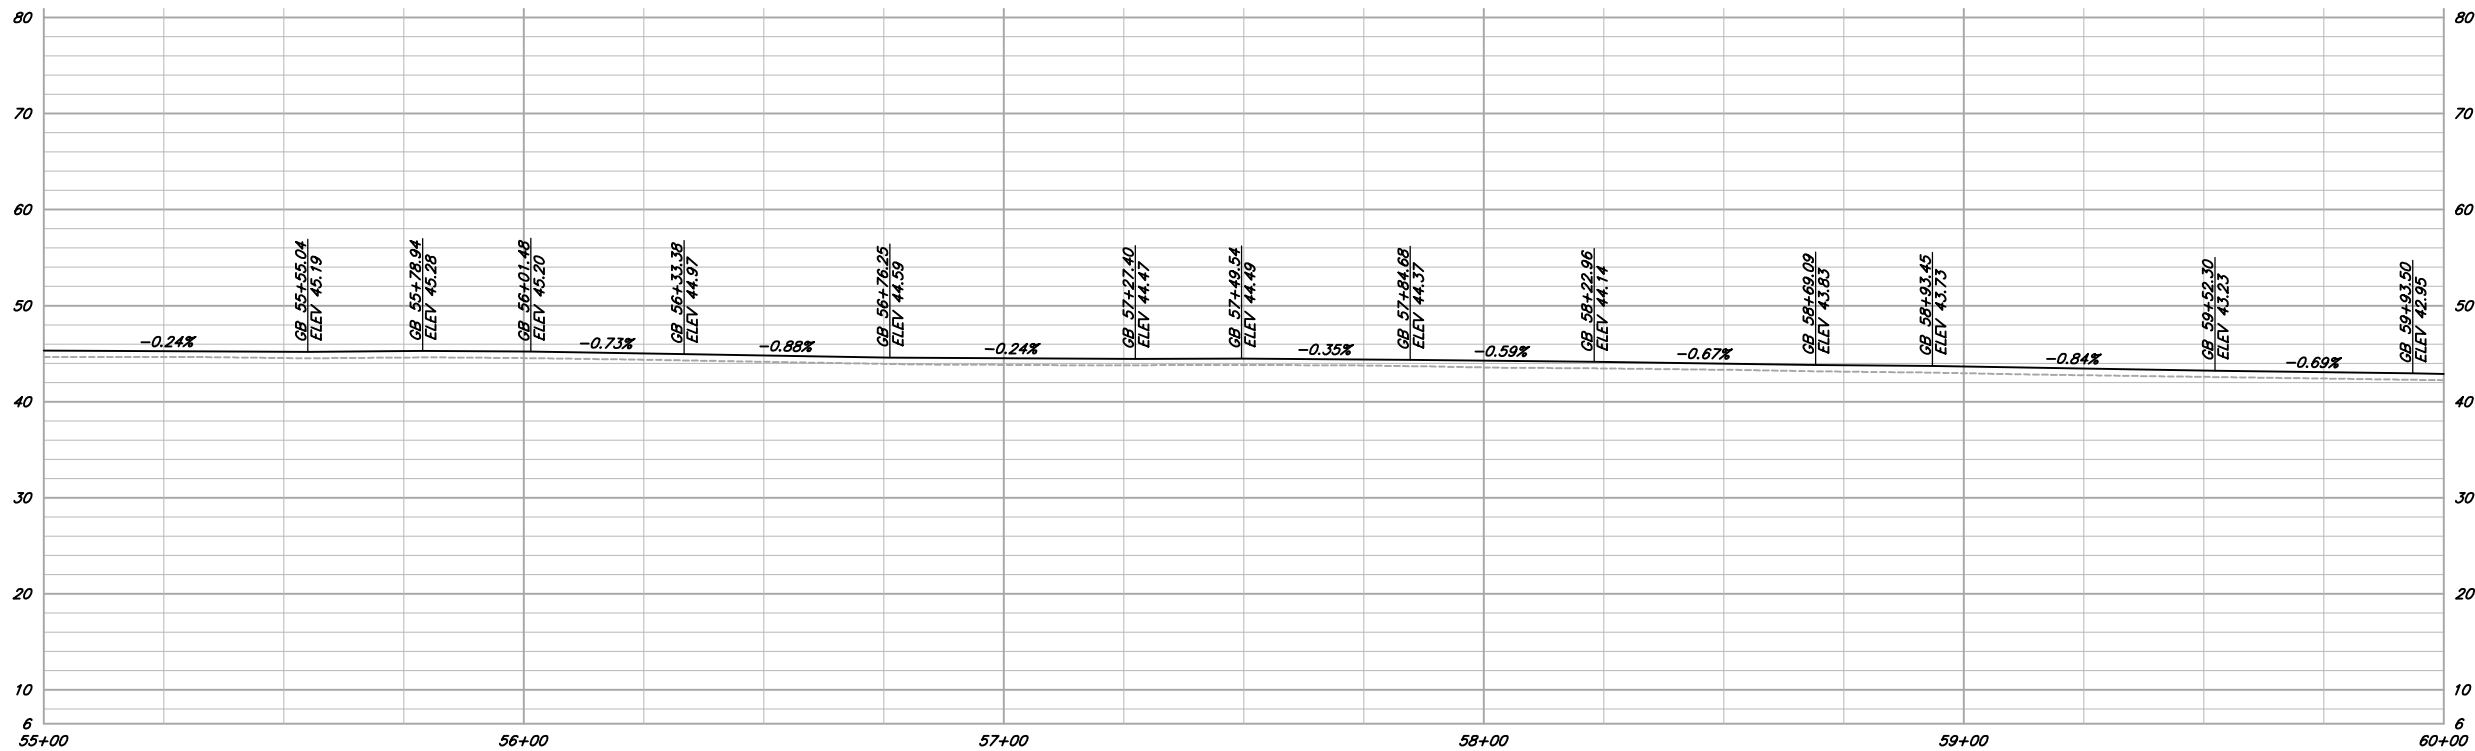


PROFILE
 SCALE: 1"=20' H
 1"=10' V

NOTE:
 SEE PRELIMINARY RIGHTS OF WAY NOTE ON SHEET G-1.

PRELIMINARY

VERIFY SCALES BAB IS ONE INCH ON ORIGINAL DRAWING IF NOT ONE INCH ON THIS SHEET, ADJUST SCALES ACCORDINGLY	
812 W. WABASH AVE. EUREKA, CA 95501 WWW.SHN-ENGR.COM 707-441-8855	
DSGN DR CHK APVD	CDN CDN JSO
CITY OF ARCATA ANNIE AND MARY RAIL TRAIL ARCATA, CALIFORNIA	
PLAN AND PROFILE	
SHEET C-10	SEQ
DATE 12/2019	PROJ. NO. 018218
NO.	DATE
REVISION	BY

SAVED: 12/19/2019 3:16 PM CNEWELL, PLOTTED: 12/19/2019 3:41 PM CHRIS D. NEWELL
 \\Eureka\Projects\2018\018218-COA-AnnieMarty\Drawings\018218-PNP.dwg

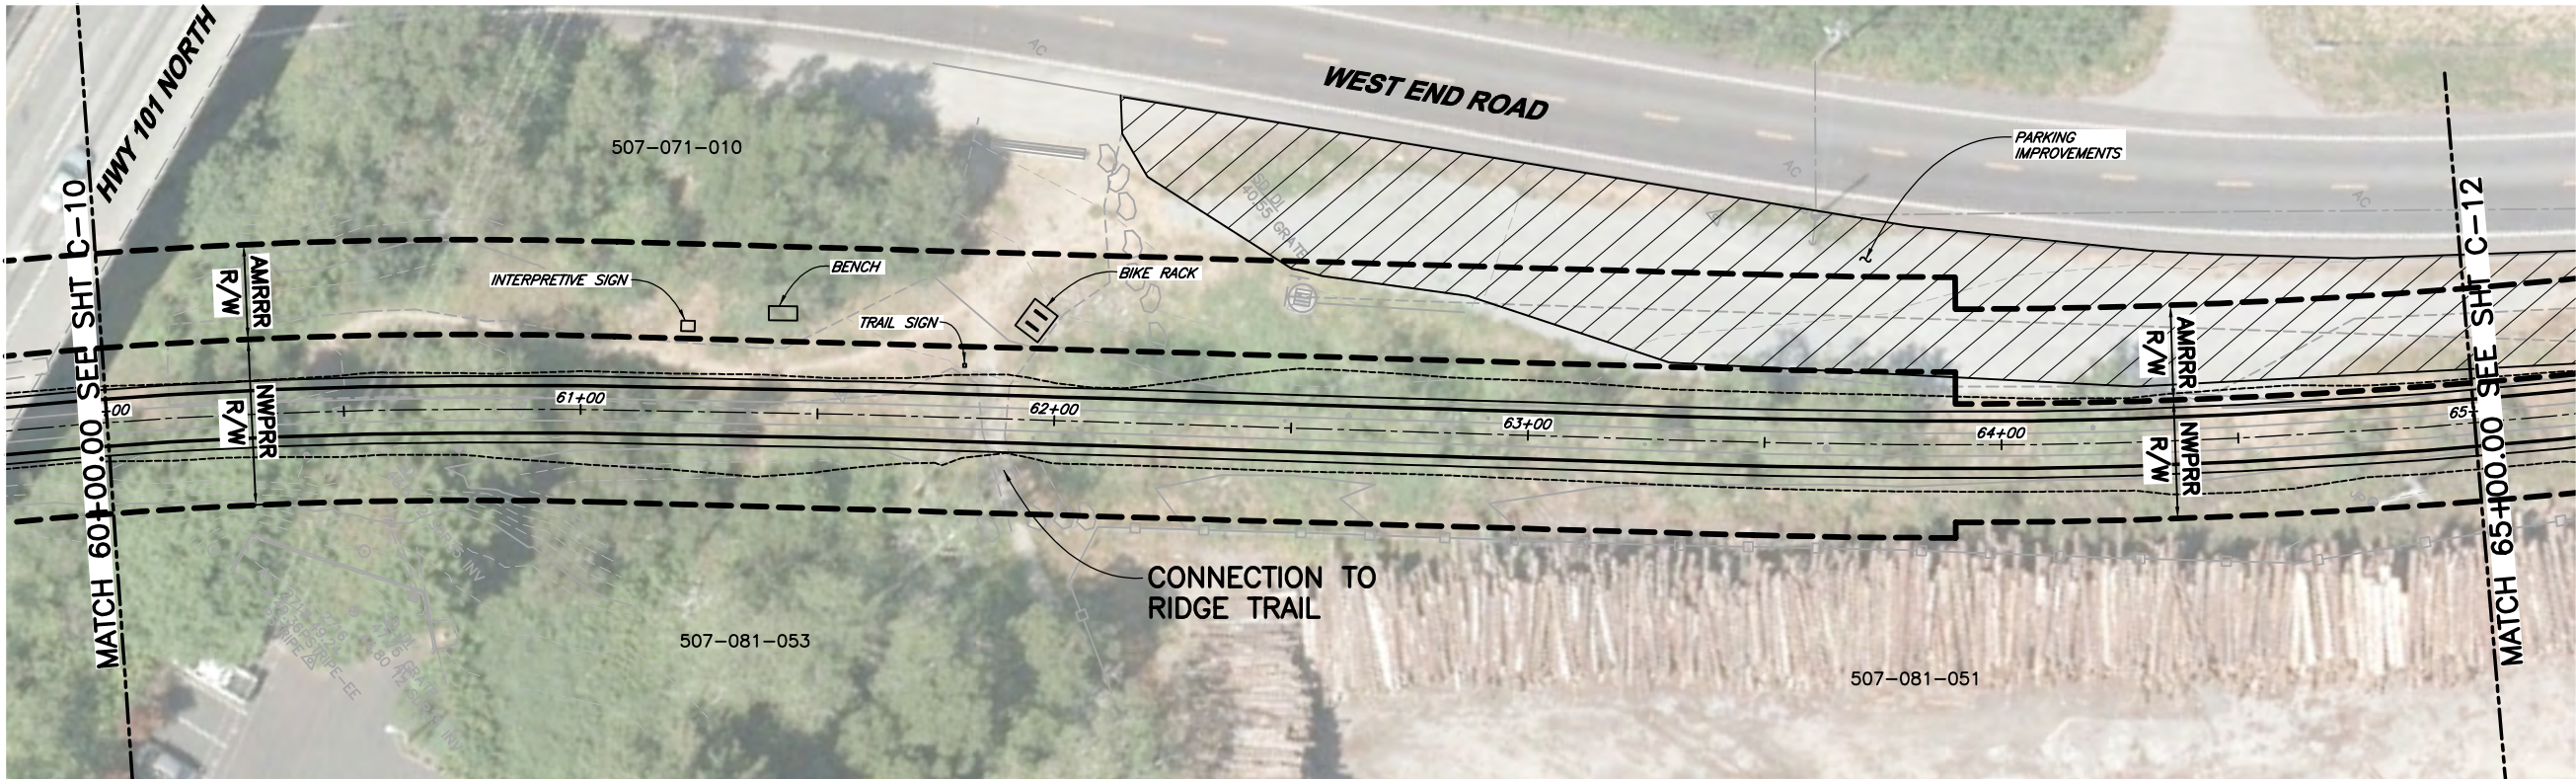


PLAN
 1"=20'



LEGEND

- TRAIL ALIGNMENT CENTERLINE
- EDGE OF PAVED TRAIL
- EDGE OF TRAIL GRAVEL SHOULDER
- PRELIMINARY RAILROAD RIGHT-OF-WAY

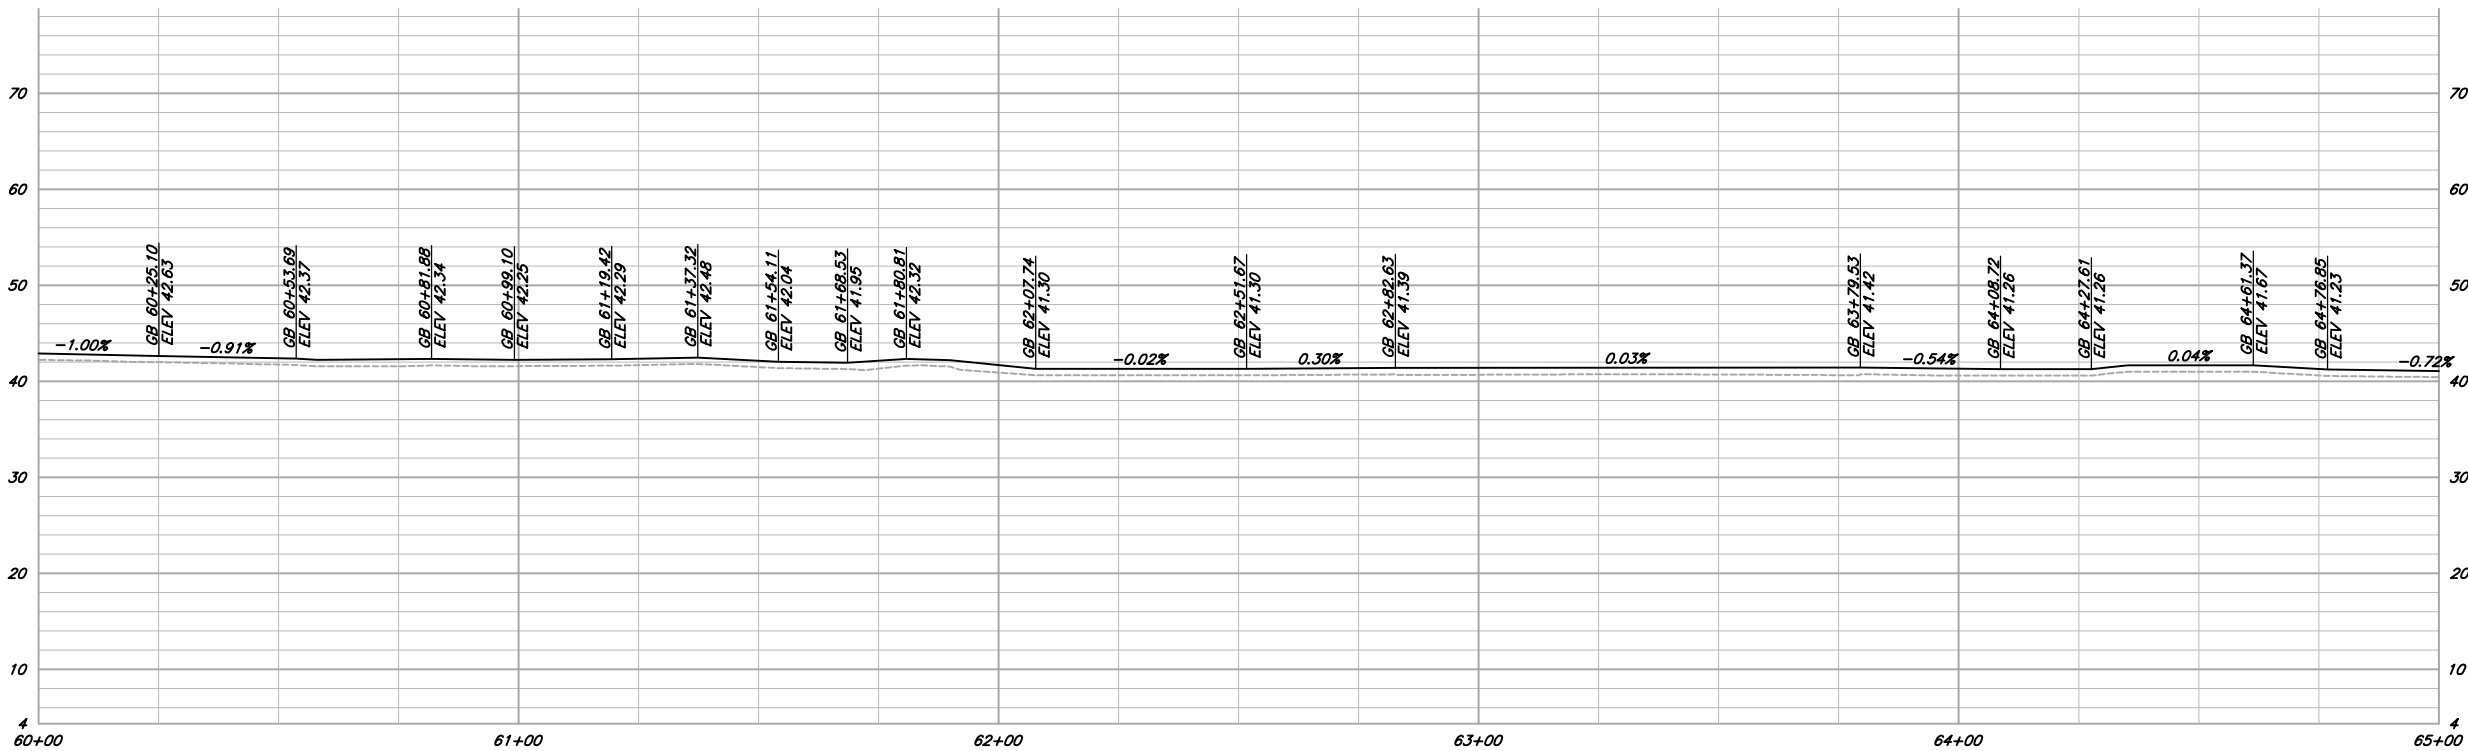

PROFILE
 SCALE: 1"=20' H
 1"=10' V


NOTE:

SEE PRELIMINARY RIGHTS OF WAY NOTE ON SHEET G-1.


PRELIMINARY

VERIFY SCALES BAS IS ONE INCH ON ORIGINAL DRAWING 0 1" IF NOT ONE INCH ON THIS SHEET, ADJUST SCALES ACCORDINGLY	
812 W. WABASH AVE. EUREKA, CA 95501 WWW.SHN-ENGR.COM 707-441-8855	
BY	REVISION
DATE	NO.
DSGN CDN DR CDN CHK JSO APVD	CITY OF ARCATA ANNIE AND MARY RAIL TRAIL ARCATA, CALIFORNIA PLAN AND PROFILE
SHEET C-11	
SEQ	
DATE 12/2019	
PROJ. NO. 018218	

SAVED: 12/19/2019 3:16 PM CNEWELL, PLOTTED: 12/19/2019 3:42 PM CHRIS D. NEWELL
 \\Eureka\Projects\2018\018218-COA-AnnieMary\Drawings\018218-PNP.dwg

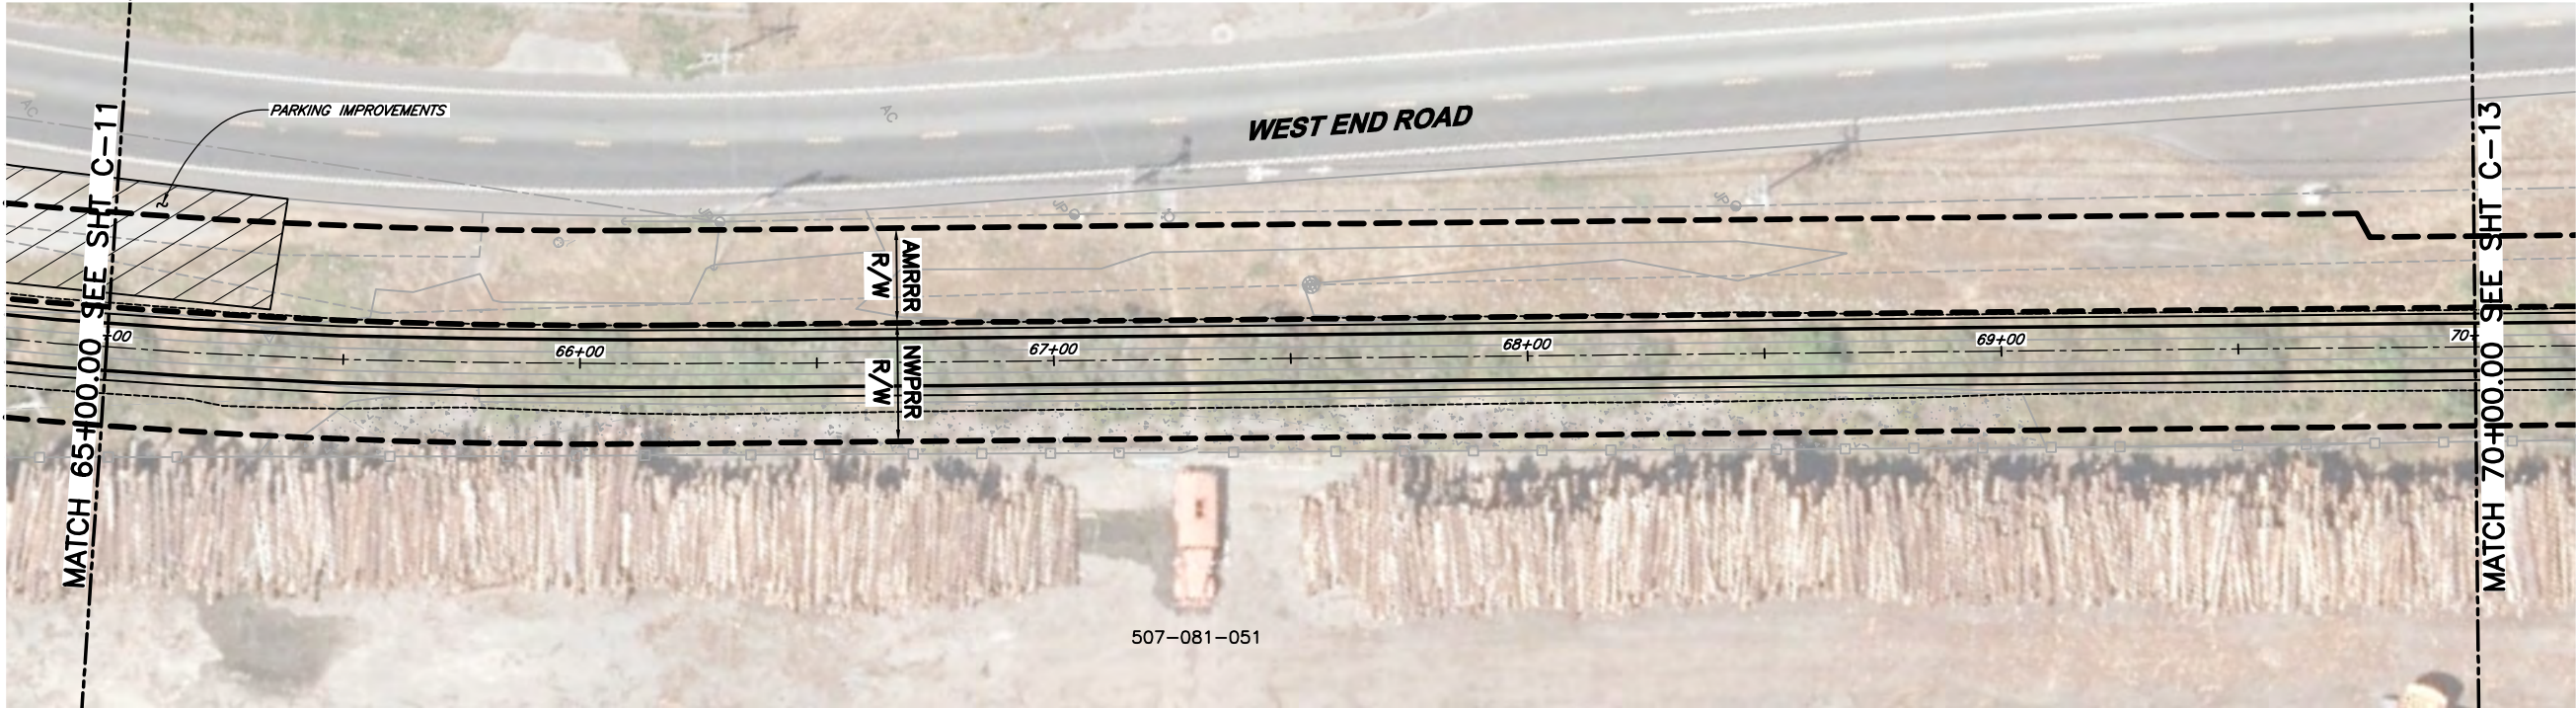

- LEGEND**
- TRAIL ALIGNMENT CENTERLINE
 - EDGE OF PAVED TRAIL
 - EDGE OF TRAIL GRAVEL SHOULDER
 - - - PRELIMINARY RAILROAD RIGHT-OF-WAY

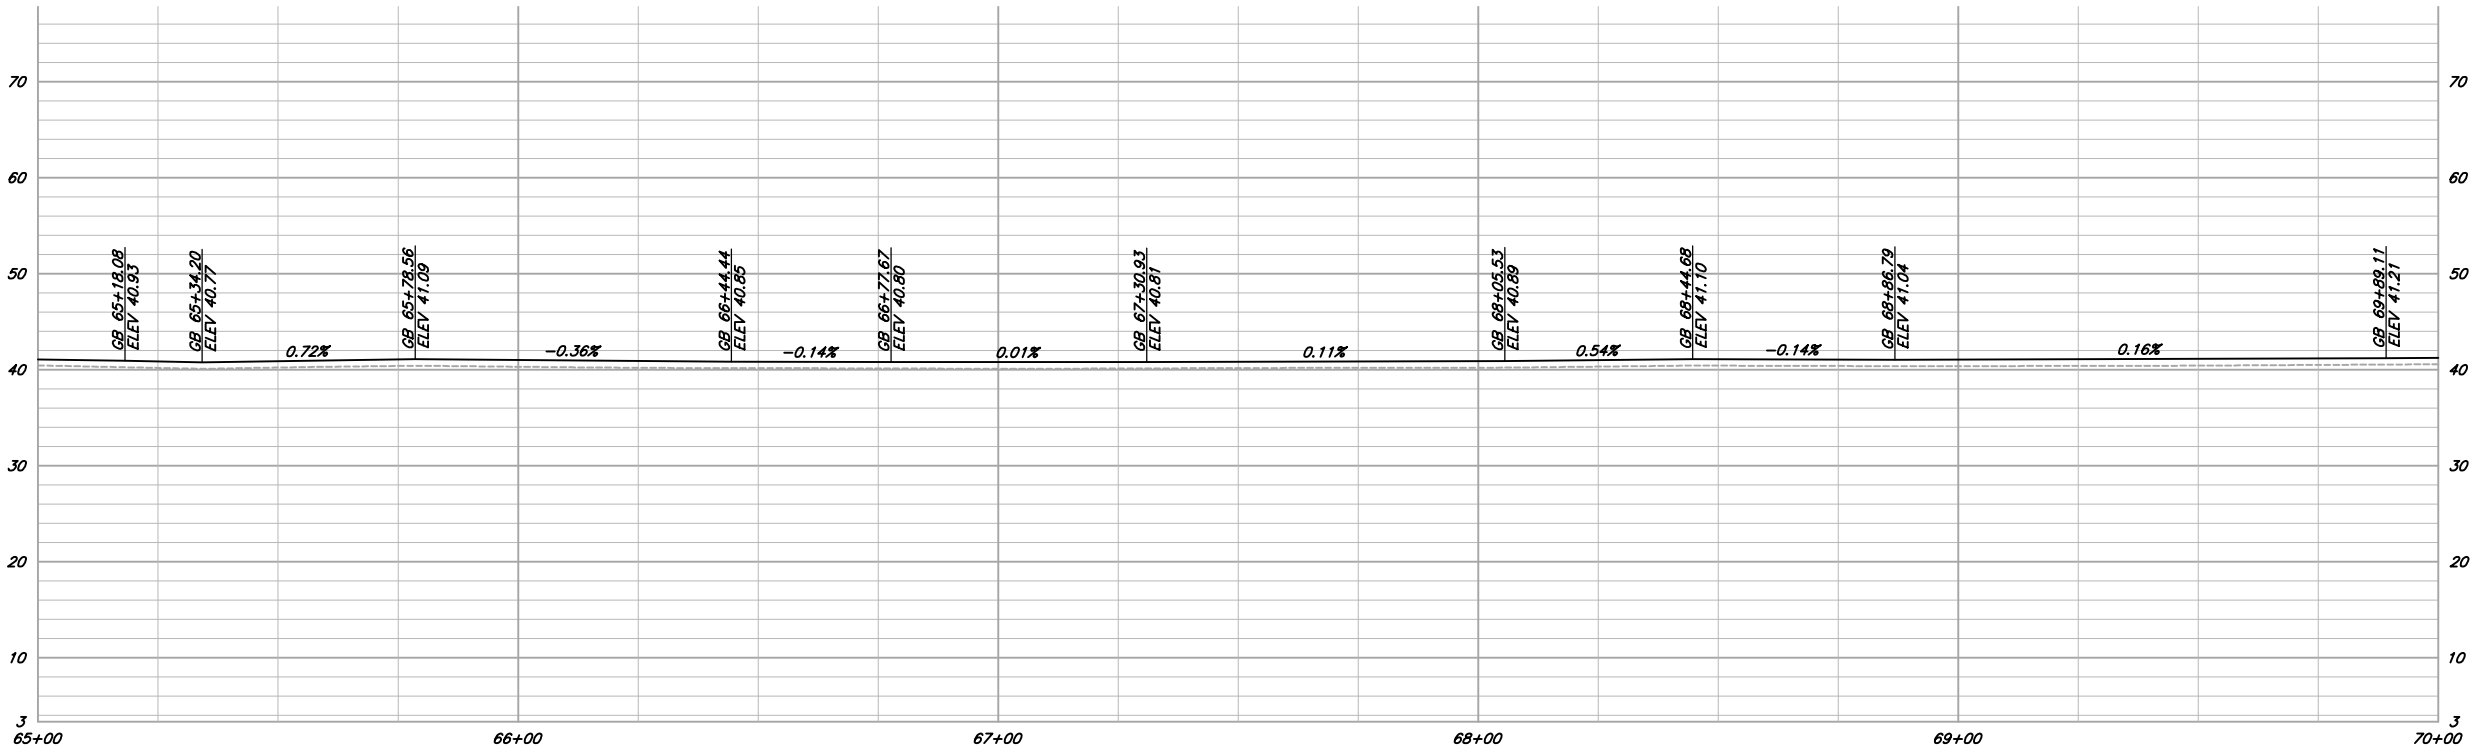


NOTE:
SEE PRELIMINARY RIGHTS OF WAY NOTE ON SHEET G-1.

PRELIMINARY

VERIFY SCALES BAS IS ONE INCH ON ORIGINAL DRAWING 0 1" IF NOT ONE INCH ON THIS SHEET, ADJUST SCALES ACCORDINGLY	
812 W. WABASH AVE. EUREKA, CA 95501 WWW.SHN-ENGR.COM 707-441-8855	
BY	
REVISION	
DATE	
NO.	
DSGN	CDN
DR	CDN
CHK	JSO
APVD	
CITY OF ARCATA ANNIE AND MARY RAIL TRAIL ARCATA, CALIFORNIA PLAN AND PROFILE	
SHEET C-12	
SEQ	
DATE 12/2019	
PROJ. NO. 018218	

SAVED: 12/19/2019 3:16 PM CNEWELL, PLOTTED: 12/19/2019 3:43 PM CHRIS D. NEWELL
 \\Eureka\Projects\2018\018218-COA-AnnieMarty\Drawings\018218-PNP.dwg

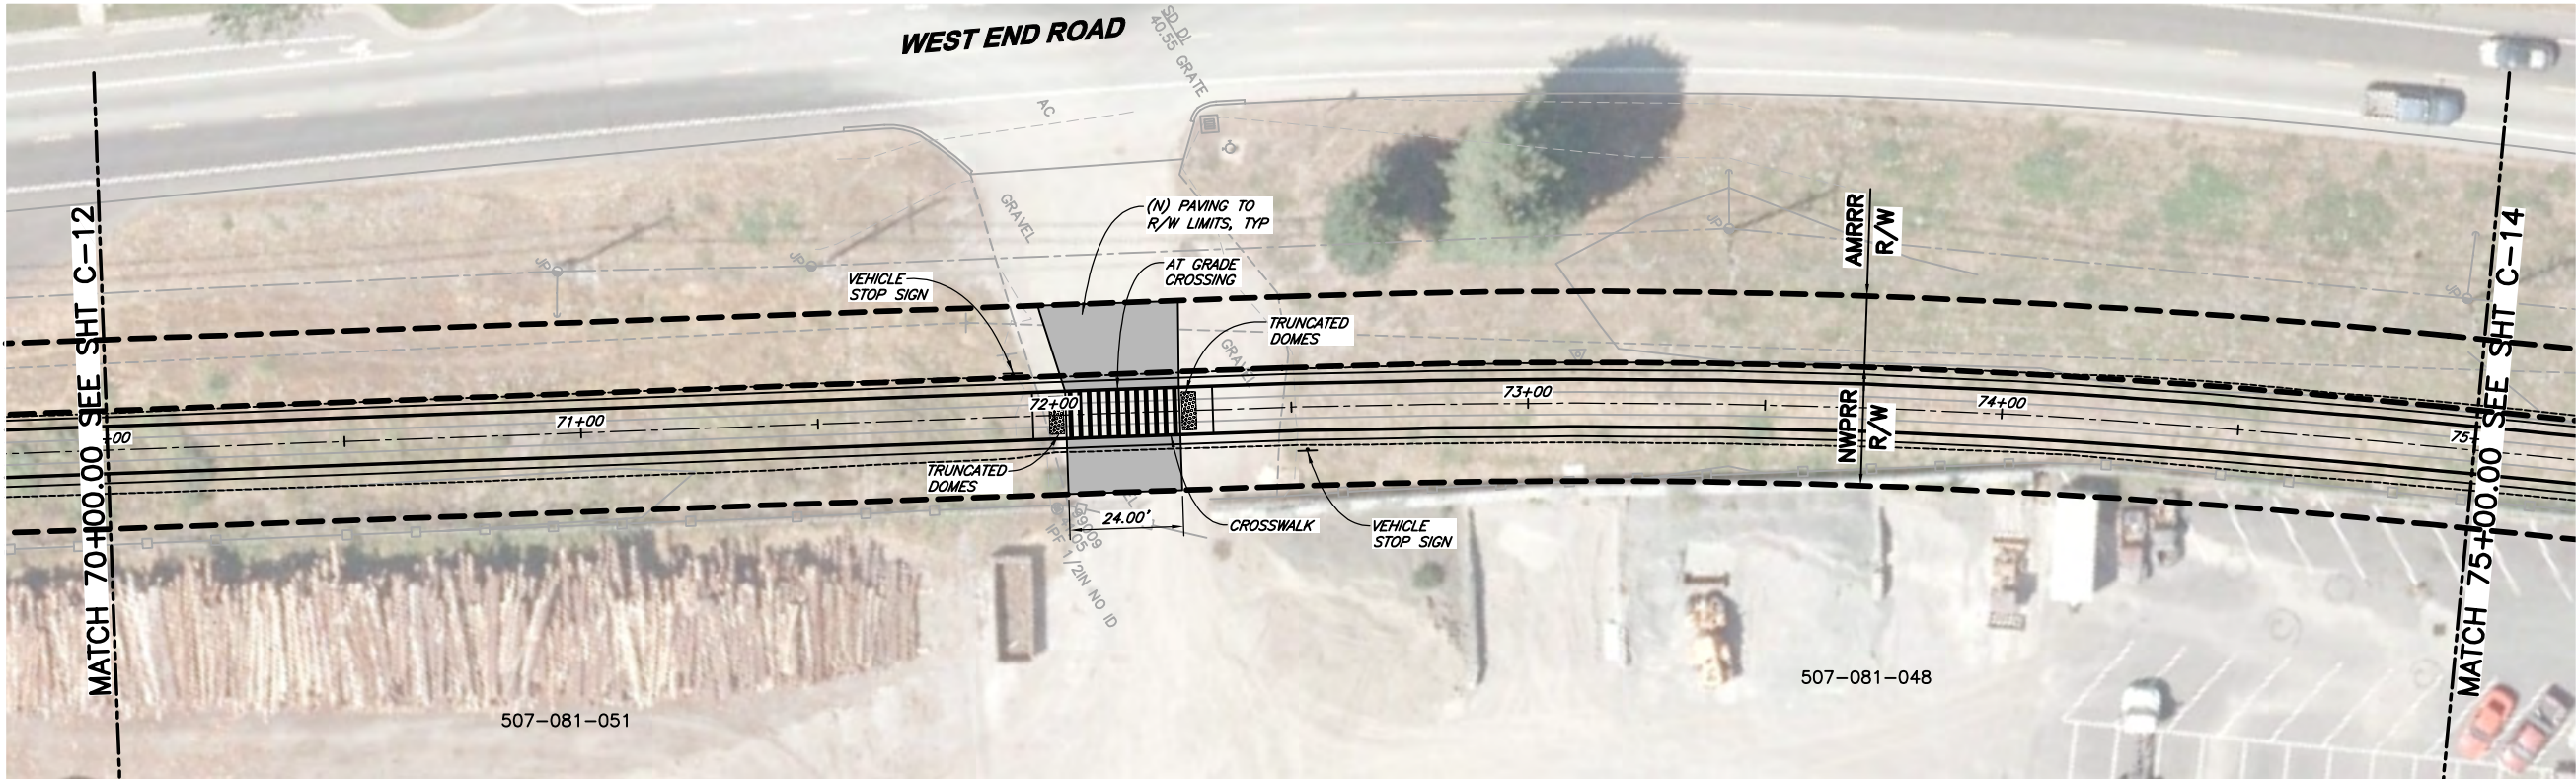


PLAN
 1"=20'



LEGEND

- TRAIL ALIGNMENT CENTERLINE
- EDGE OF PAVED TRAIL
- EDGE OF TRAIL GRAVEL SHOULDER
- PRELIMINARY RAILROAD RIGHT-OF-WAY
- AC PAVING

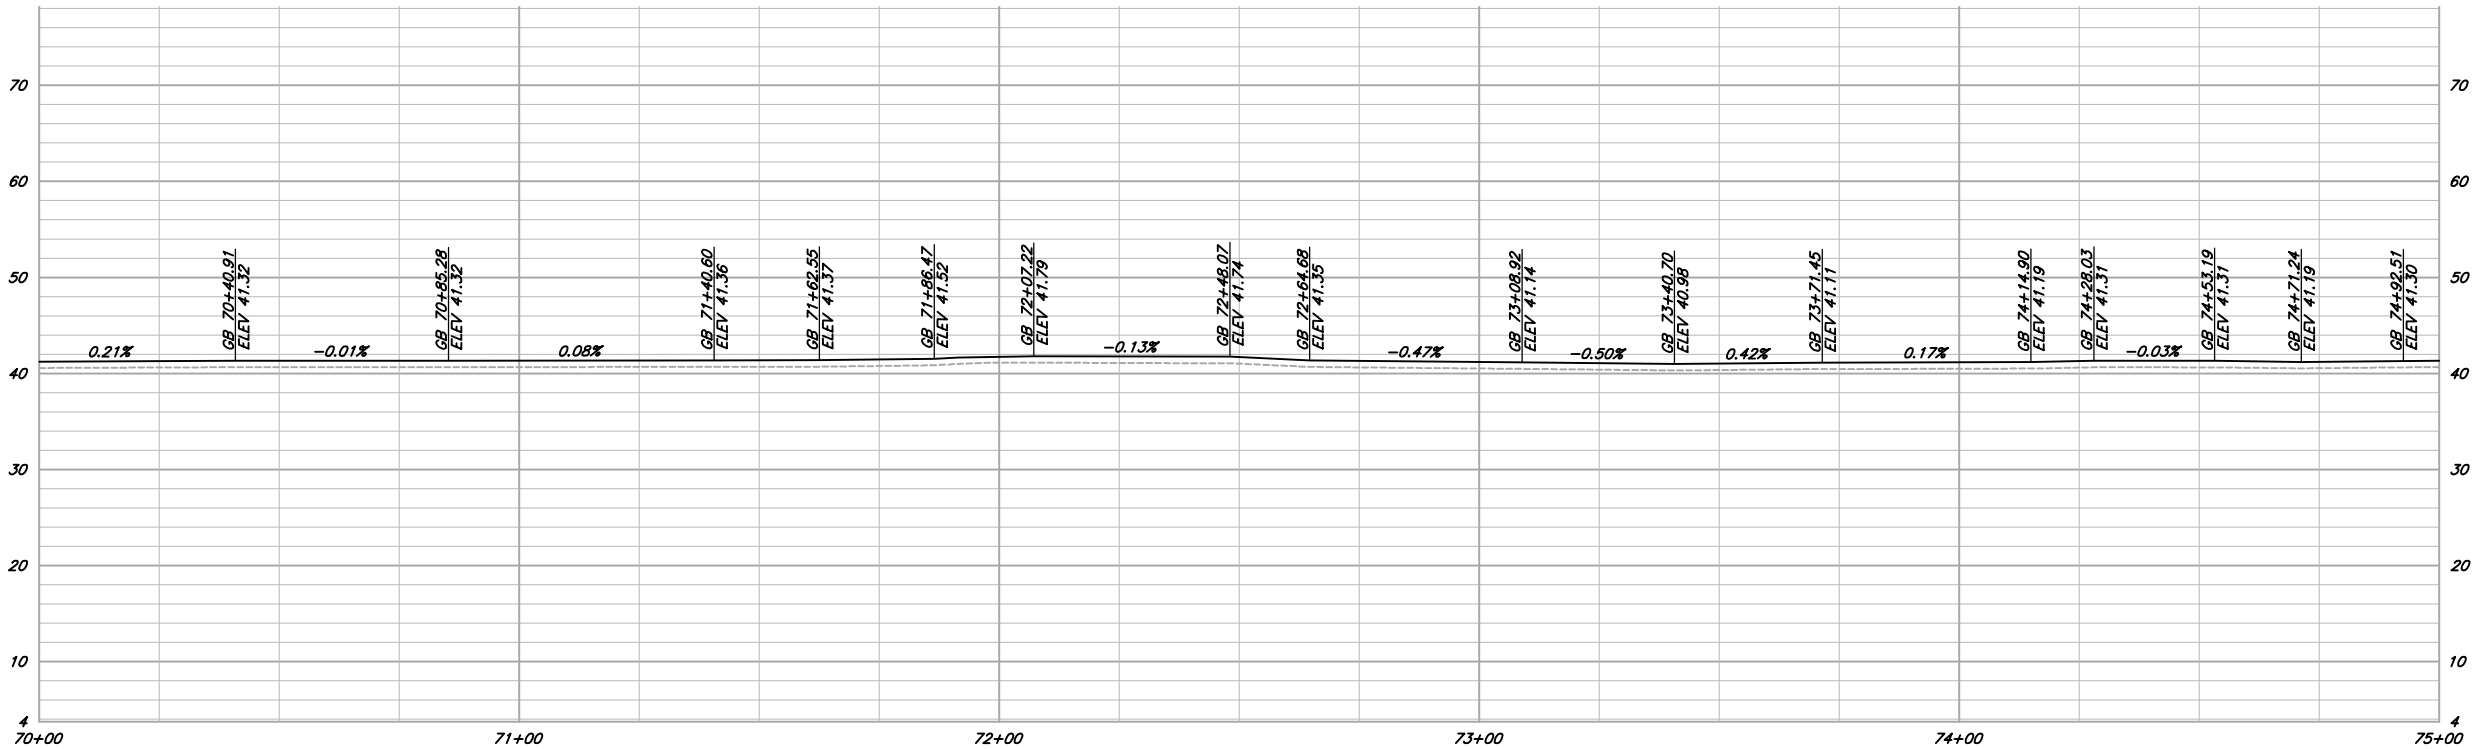

PROFILE
 SCALE: 1"=20' H
 1"=10' V

NOTE:
 SEE PRELIMINARY RIGHTS OF WAY NOTE ON SHEET G-1.

PRELIMINARY

VERIFY SCALES BAB IS ONE INCH ON ORIGINAL DRAWING 0 1" IF NOT ONE INCH ON THIS SHEET, ADJUST SCALES ACCORDINGLY	
812 W. WABASH AVE. EUREKA, CA 95501 WWW.SHN-ENG.COM 707-441-8855	
NO.	DATE
REVISION	
BY	
DSGN CDN DR CDN CHK JSO APVD	
CITY OF ARCATA ANNIE AND MARY RAIL ARCATA, CALIFORNIA PLAN AND PROFILE	
SHEET C-13	
SEQ	
DATE 12/2019	
PROJ. NO. 018218	

Eureka Projects	2018	018218-COA-AnnieMary	Dwgs	018218-PNP.dwg
-----------------	------	----------------------	------	----------------



MATCH 75+00.00 SEE SHT C-13

MATCH 80+100.00 SEE SHT C-15

WEST END ROAD

VEHICLE—
STOP SIGN

(N) PAVING TO
R/W LIMITS, TYP

TRUNCATED-DOMES

CROSSWALK

24.00'

VEHICLE
STOP SIGN

VEHICLE
STOP SIGN

507-081-048

(E) DRAINAGE
OFF BUILDING

PLAN
1"=20'



LEGEND

- TRAIL ALIGNMENT CENTERLINE
 EDGE OF PAVED TRAIL
 EDGE OF TRAIL GRAVEL SHOULDER
 PRELIMINARY RAILROAD RIGHT-OF-WAY
-  AC PAVING



NOTE:
SEE PRELIMINARY RIGHTS OF WAY NOTE ON SHEET G-1.

PRELIMINARY

VERIFY SCALES

BAR IS ONE INCH ON ORIGINAL DRAWING

0 1"

IF NOT ONE INCH ON THIS SHEET, ADJUST SCALES ACCORDINGLY

812 W. WABASH AVE.
EUREKA, CA. 95501
WWW.SHN-ENGR.COM
707-441-8855



BY

REVISION

DATE _____

NO.

CDN	CDN
DR	CDN
CHK	JSO
APVD	

CITY OF ARCATA
ANNIE AND MARY RAIL TRAIL
ARCATA, CALIFORNIA


PLAN AND PROFILE

SHEET
C-14

SEQ	
DATE	12/2019

PROJ. NO.
018218


SAVED: 12/19/2019 3:16 PM CNEWELL, PLOTTED: 12/19/2019 3:46 PM CHRIS D. NEWELL
 \\Eureka\Projects\2018\018218-COA-AnnieMary\Drawings\018218-PNP.dwg

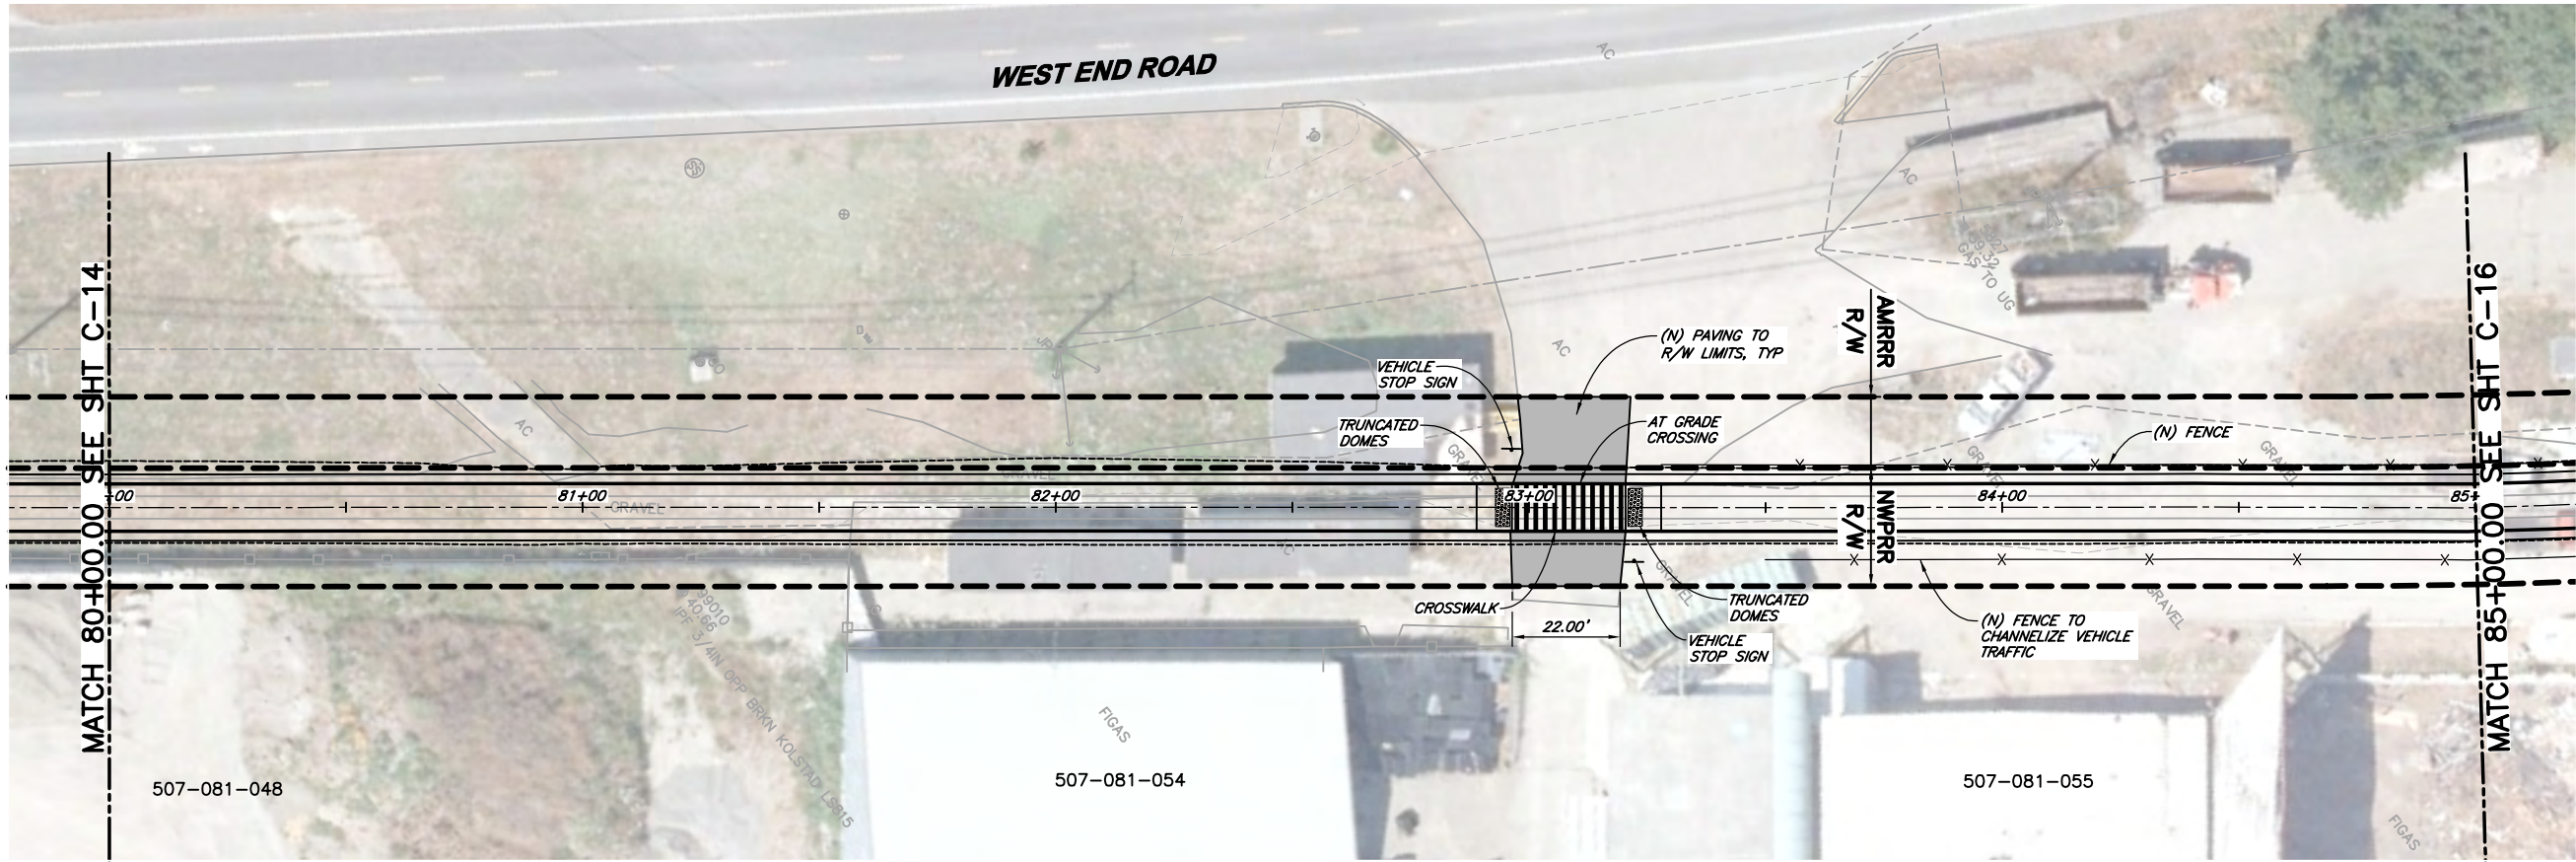

PLAN
 1"=20'

LEGEND

- TRAIL ALIGNMENT CENTERLINE
- EDGE OF PAVED TRAIL
- EDGE OF TRAIL GRAVEL SHOULDER
- PRELIMINARY RAILROAD RIGHT-OF-WAY
- AC PAVING

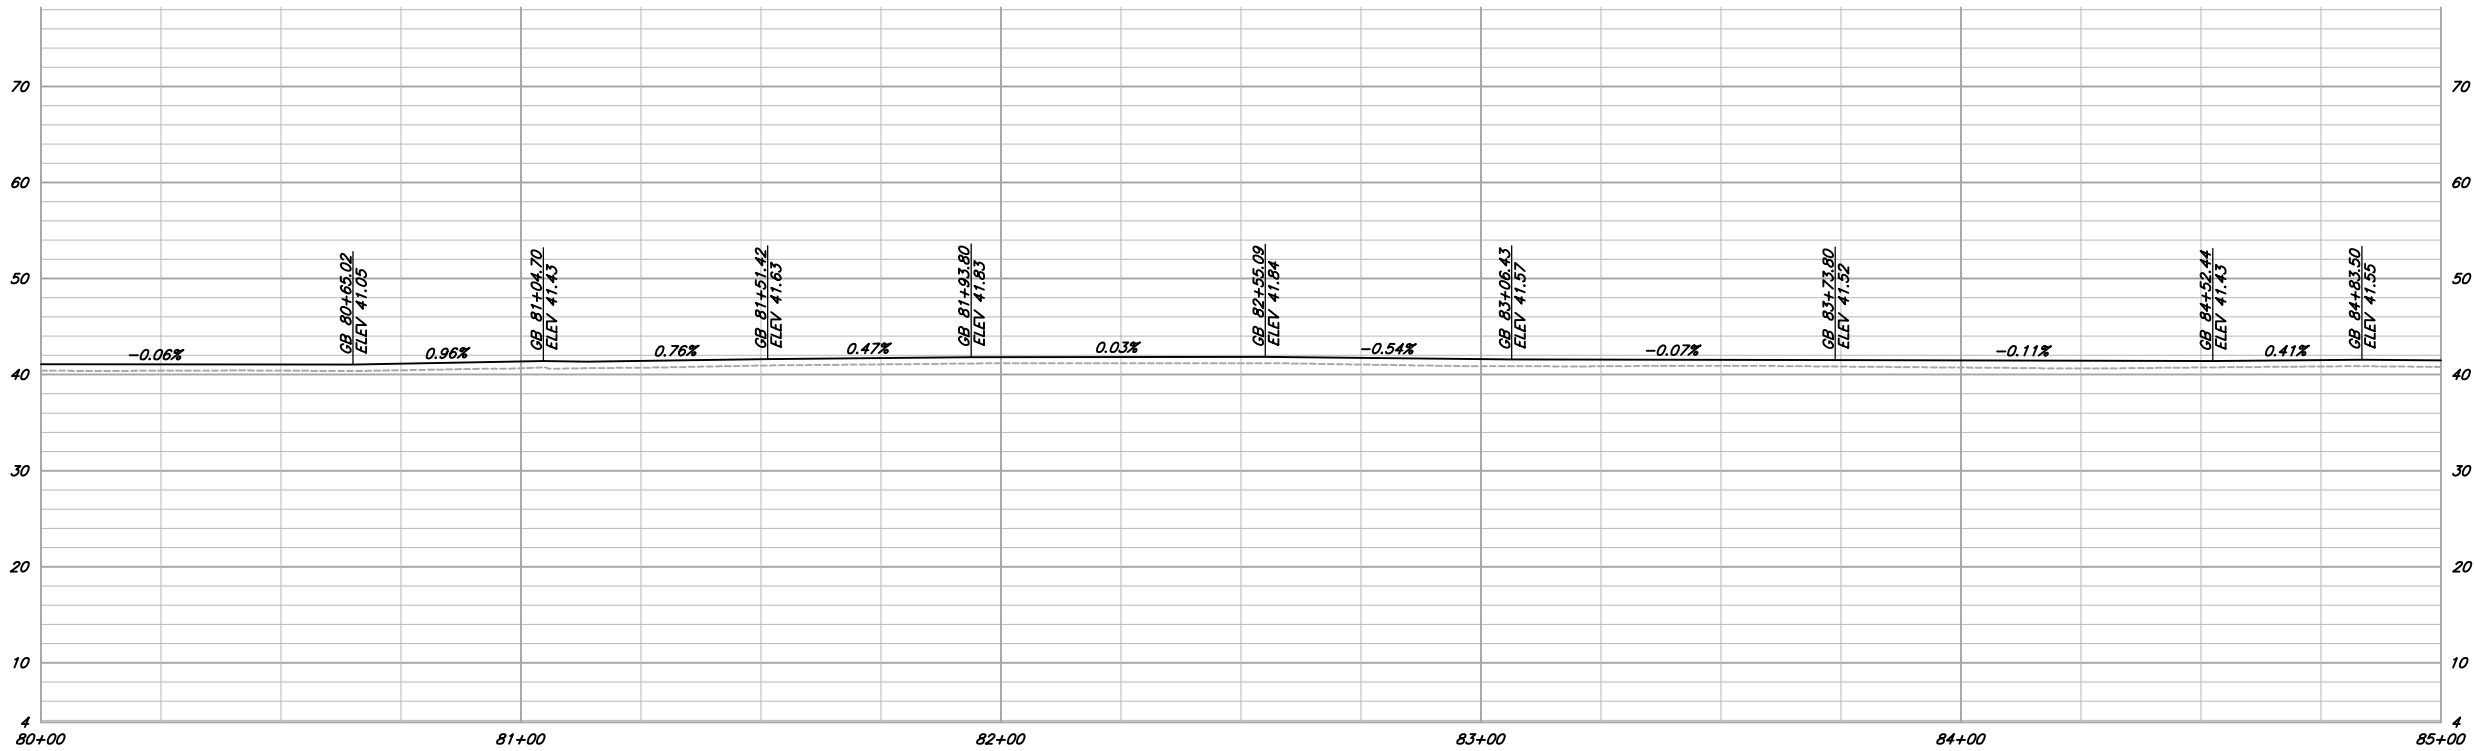

PROFILE
 SCALE: 1"=20' H
 1"=10' V

NOTE:
 SEE PRELIMINARY RIGHTS OF WAY NOTE ON SHEET G-1.

PRELIMINARY

VERIFY SCALES
 B&S IS ONE INCH ON ORIGINAL DRAWING
 0 1" IF NOT ONE INCH ON THIS SHEET, ADJUST SCALES ACCORDINGLY

812 W. WABASH AVE.
 EUREKA, CA 95501
 WWW.SHN-ENGR.COM
 707-441-8855




NO.	DATE	REVISION	BY

CITY OF ARCATA
 ANNIE AND MARY RAIL TRAIL
 ARCATA, CALIFORNIA

SHEET	C-15
SEQ	
DATE	12/2019
PROJ. NO.	018218

PLAN AND PROFILE

SAVED: 12/19/2019 3:16 PM CNEWELL, PLOTTED: 12/19/2019 3:47 PM CHRIS D. NEWELL
 \\Eureka\Projects\2018\018218-COA-AnnieMary\Drawings\018218-PNP.dwg

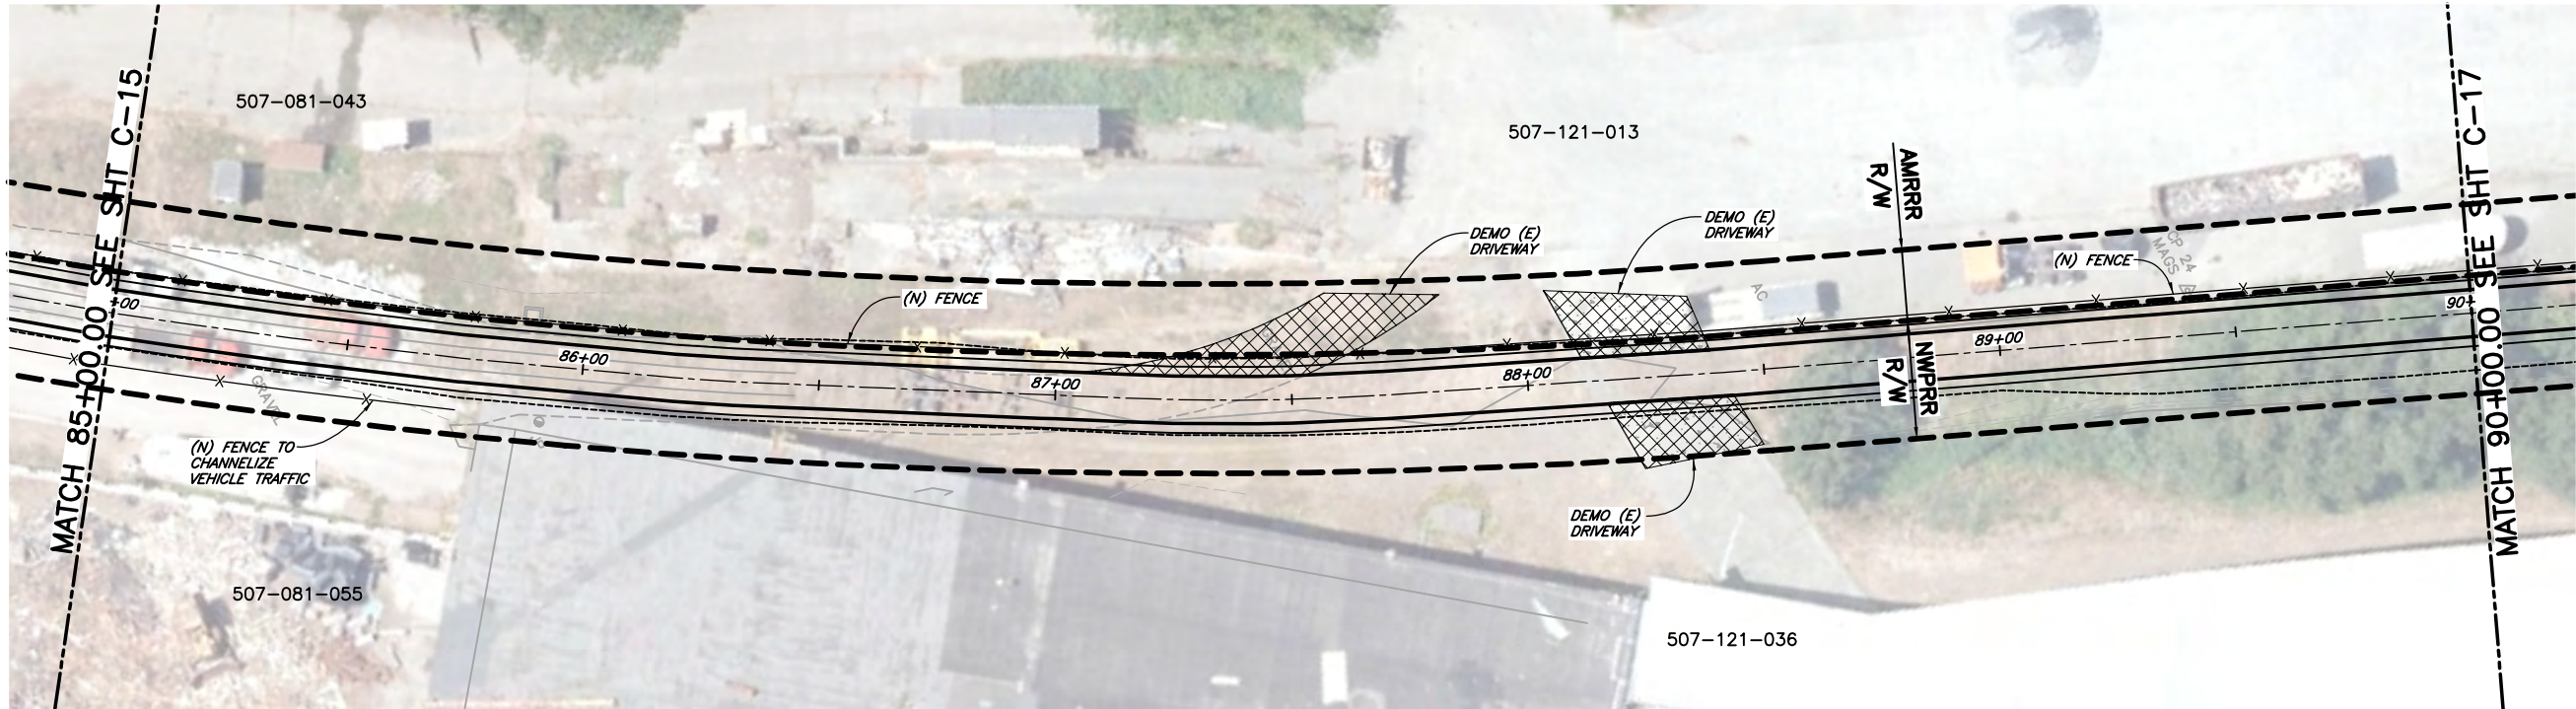

PLAN
 1"=20'



LEGEND

- TRAIL ALIGNMENT CENTERLINE
- EDGE OF PAVED TRAIL
- EDGE OF TRAIL GRAVEL SHOULDER
- - - PRELIMINARY RAILROAD RIGHT-OF-WAY



PROFILE
 SCALE: 1"=20' H
 1"=10' V

NOTE:

SEE PRELIMINARY RIGHTS OF WAY NOTE ON SHEET G-1.

PRELIMINARY

VERIFY SCALES
 B&S IS ONE INCH ON
 ORIGINAL DRAWING
 0 1"
 IF NOT ONE INCH ON
 THIS SHEET, ADJUST
 SCALES ACCORDINGLY

812 W. WABASH AVE.
 EUREKA, CA 95501
 WWW.SHN-ENGR.COM
 707-441-8855




NO.	DATE	BY
NO.	DATE	BY
NO.	DATE	BY

CITY OF ARCATA
 ANNIE AND MARY RAIL TRAIL
 ARCATA, CALIFORNIA

SHEET	C-16
SEQ	
DATE	12/2019
PROJ. NO.	018218

PLAN AND PROFILE


SAVED: 12/19/2019 3:16 PM CNEWELL, PLOTTED: 12/19/2019 3:48 PM CHRIS D. NEWELL
 \\Eureka\Projects\2018\018218-COA-AnnieMary\Drawings\018218-PNP.dwg

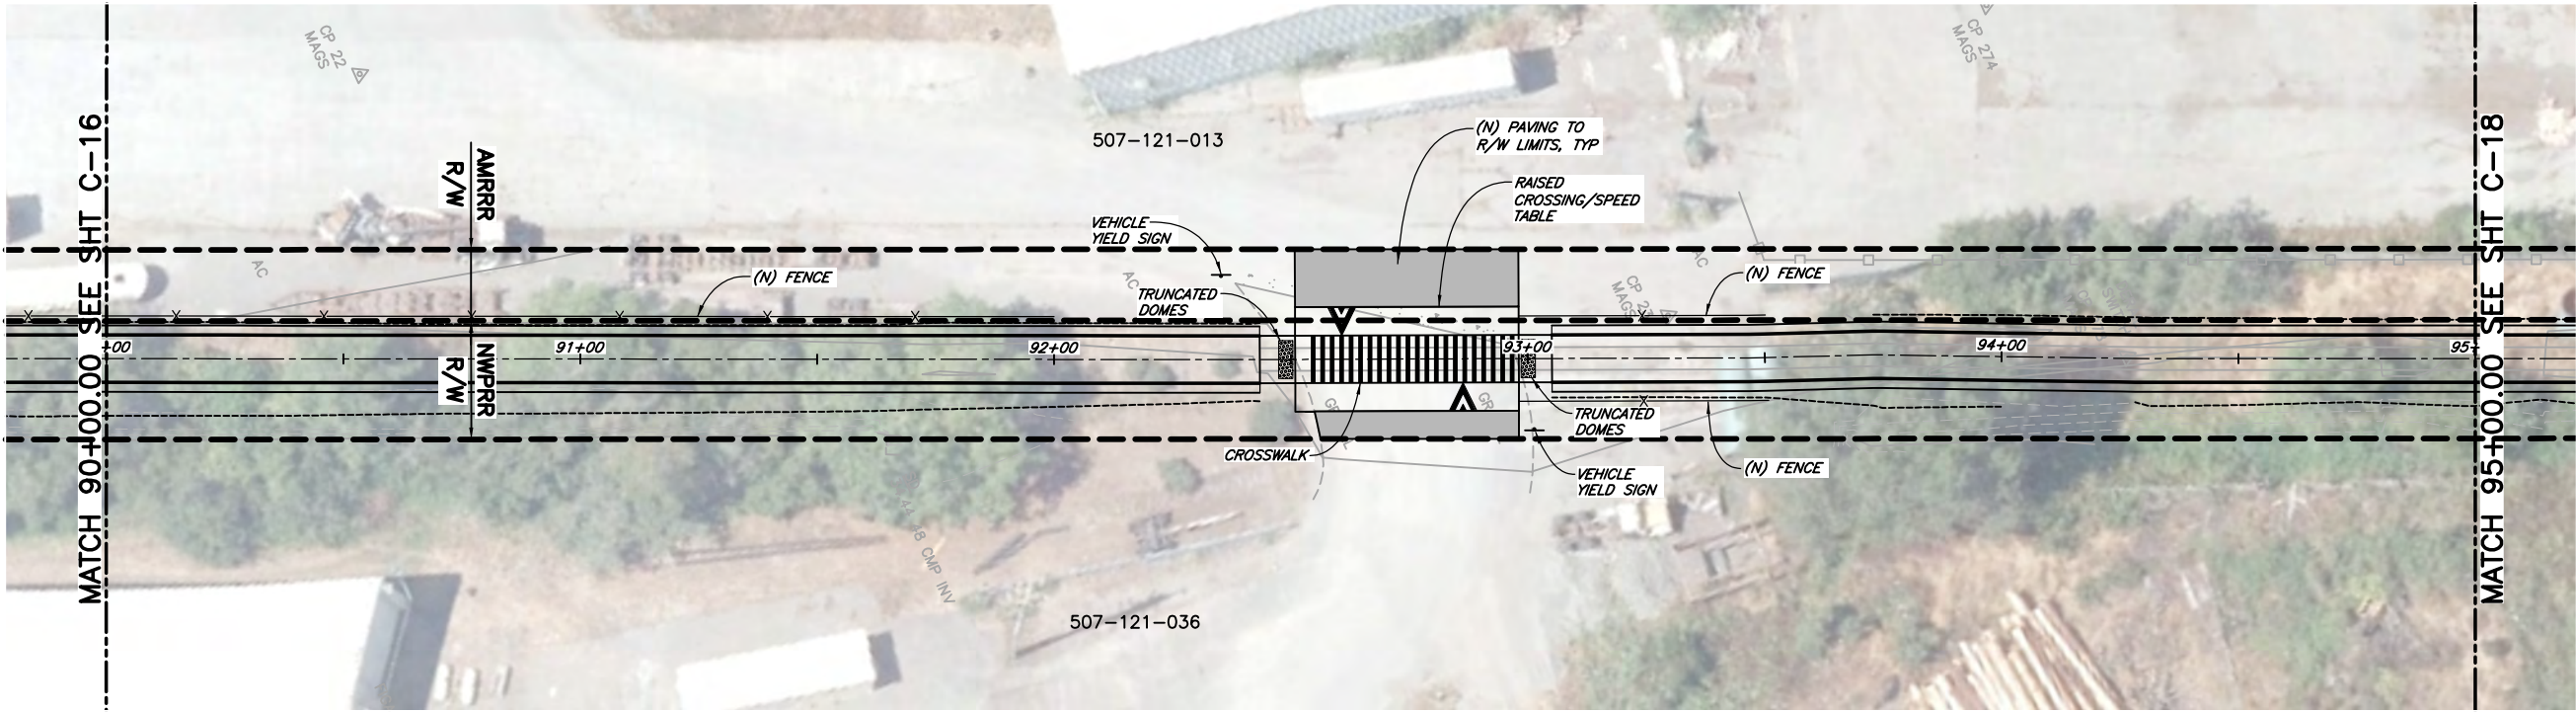

PLAN
 1"=20'

LEGEND

- | | | | |
|-----|-----------------------------------|---|-----------|
| --- | TRAIL ALIGNMENT CENTERLINE | ■ | AC PAVING |
| --- | EDGE OF PAVED TRAIL | | |
| --- | EDGE OF TRAIL GRAVEL SHOULDER | | |
| --- | PRELIMINARY RAILROAD RIGHT-OF-WAY | | |

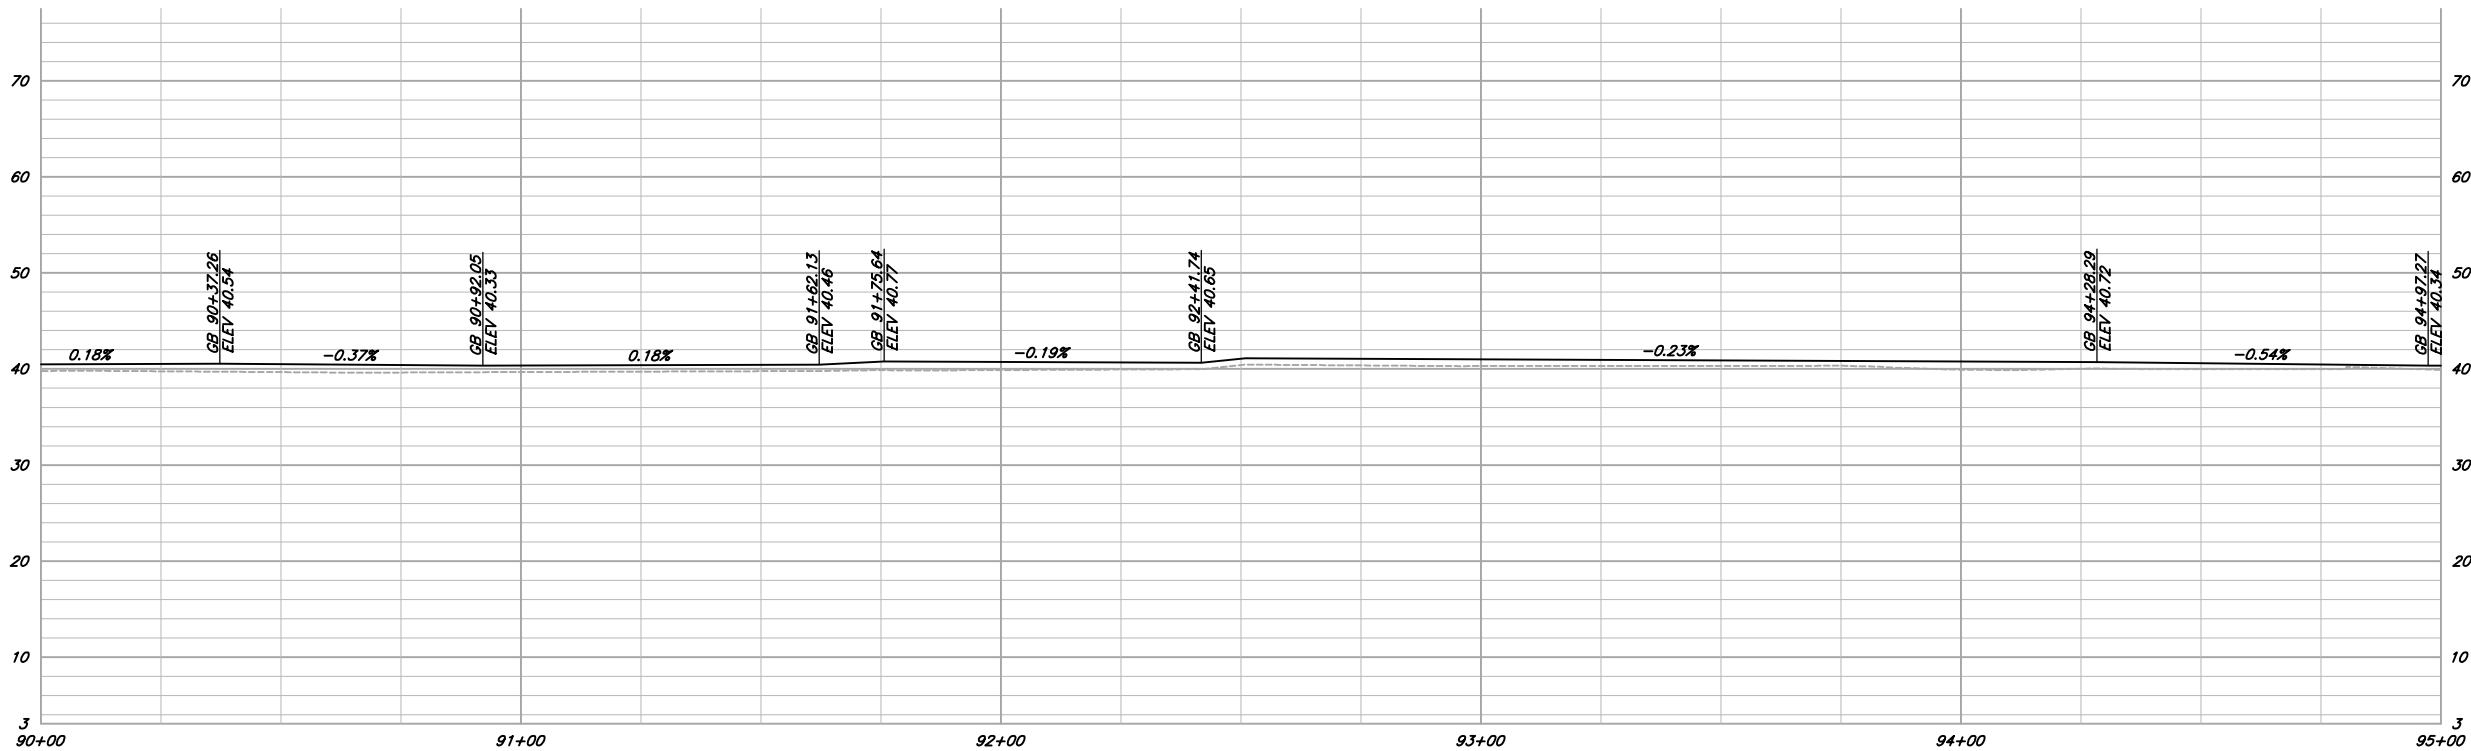


PROFILE
 SCALE: 1"=20' H
 1"=10' V

NOTE:
 SEE PRELIMINARY RIGHTS OF WAY NOTE ON SHEET G-1.

PRELIMINARY

VERIFY SCALES BAS IS ONE INCH ON ORIGINAL DRAWING 0 1" IF NOT ONE INCH ON THIS SHEET, ADJUST SCALES ACCORDINGLY	
812 W. WABASH AVE. EUREKA, CA 95501 WWW.SHN-ENGR.COM 707-441-8855	
BY	
REVISION	
DATE	
NO.	
DSGN CDN DR CDN CHK JSO APVD	
CITY OF ARCATA ANNIE AND MARY RAIL ARCATA, CALIFORNIA PLAN AND PROFILE	
SHEET C-17	
SEQ	
DATE 12/2019	
PROJ. NO. 018218	


SAVED: 12/19/2019 3:16 PM CNEWELL, PLOTTED: 12/19/2019 3:48 PM CHRIS D. NEWELL
 \\Eureka\Projects\2018\018218-COA-AnnieMary\Drawings\018218-PNP.dwg

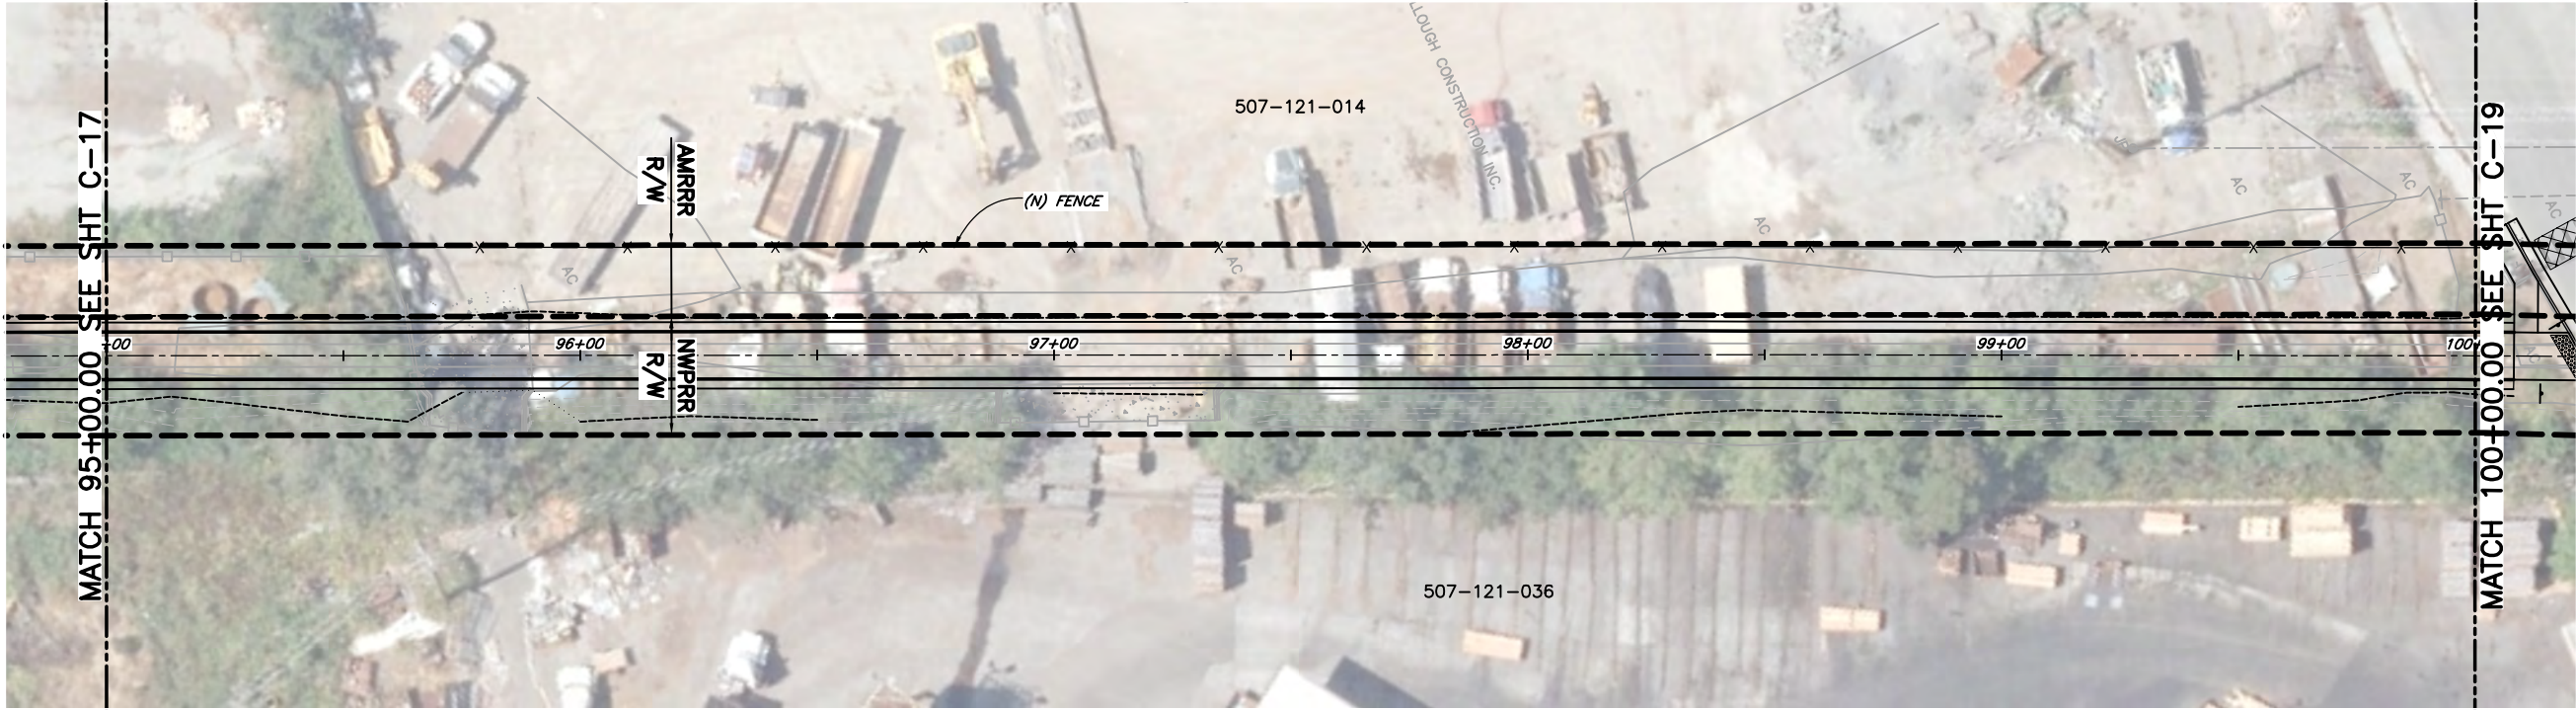

PLAN
 1"=20'

LEGEND

- TRAIL ALIGNMENT CENTERLINE
- EDGE OF PAVED TRAIL
- - - EDGE OF TRAIL GRAVEL SHOULDER
- - - PRELIMINARY RAILROAD RIGHT-OF-WAY

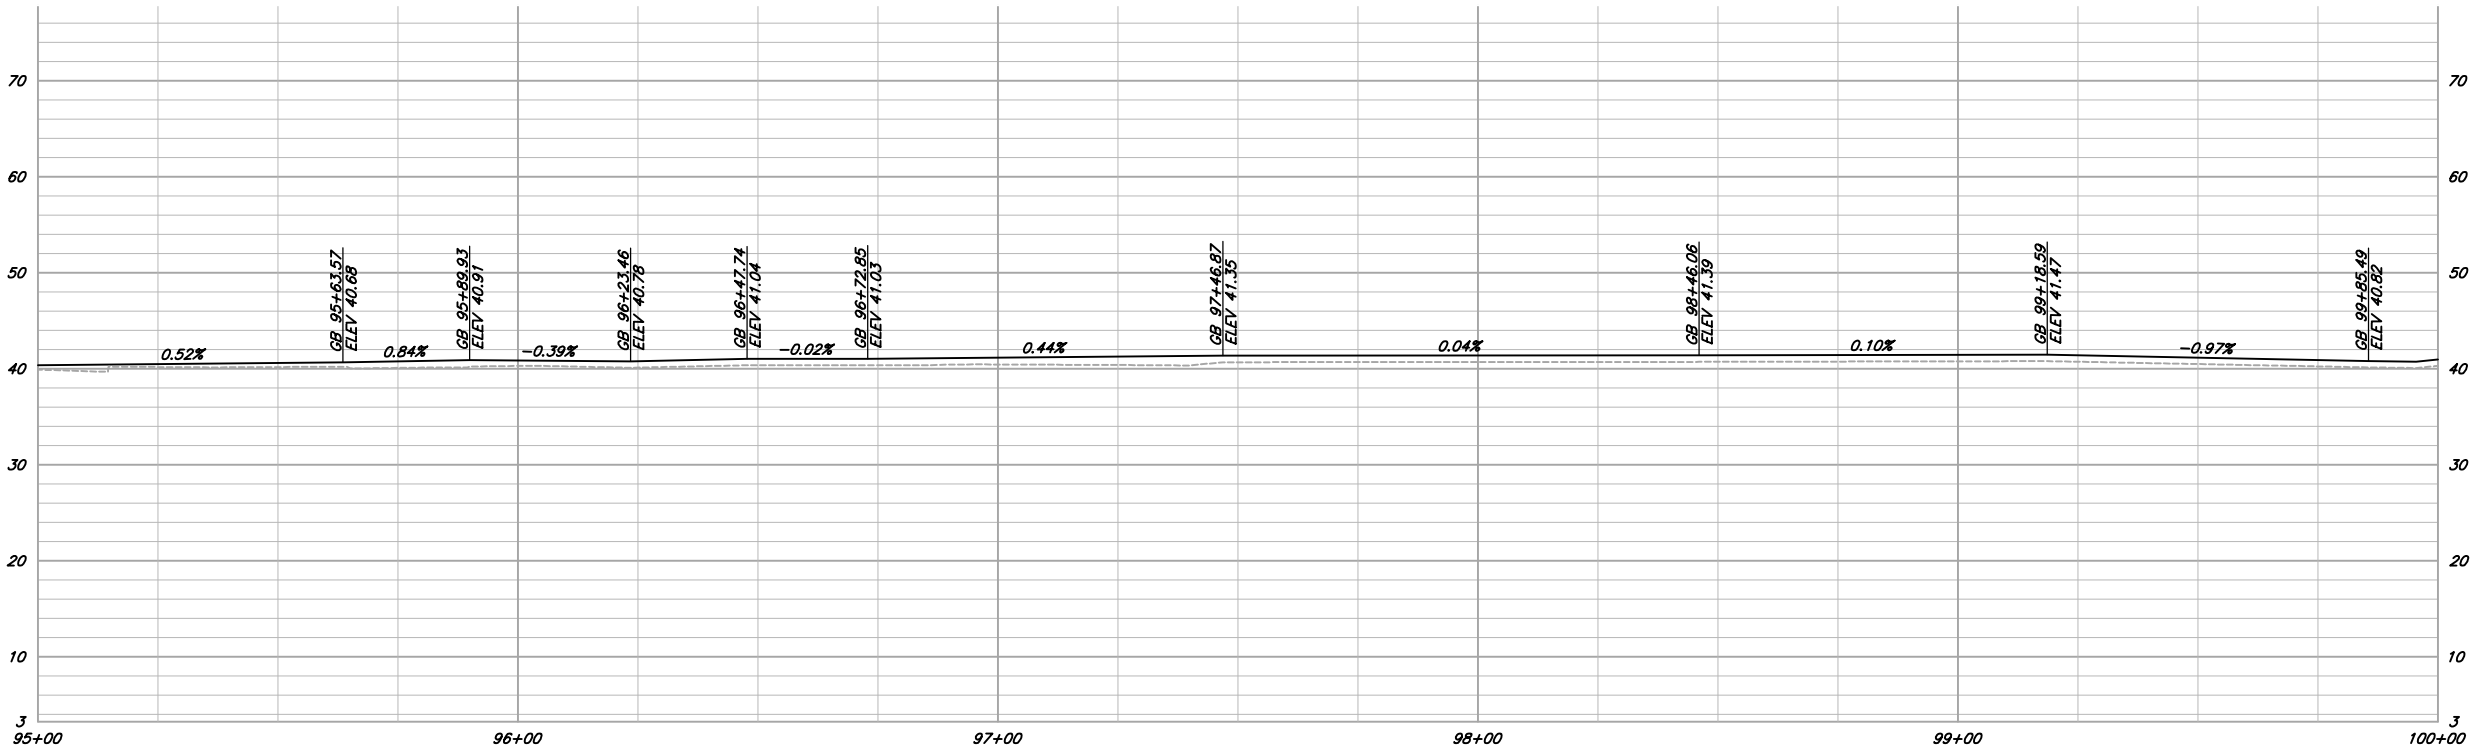

PROFILE
 SCALE: 1"=20' H
 1"=10' V

NOTE:

SEE PRELIMINARY RIGHTS OF WAY NOTE ON SHEET G-1.

PRELIMINARY

812 W. WABASH AVE.
 EUREKA, CA 95501
 WWW.SHN-ENGR.COM
 707-441-8855


VERIFY SCALES
 BAR IS ONE INCH ON ORIGINAL DRAWING
 0 1"

DSGN	CDN	NO.	DATE	REVISION	BY
DR	CDN				
CHK	JSO				
APVD					

CITY OF ARCATA
 ANNIE AND MARY RAIL TRAIL
 ARCATA, CALIFORNIA
 PLAN AND PROFILE


SHEET	C-18
SEQ	
DATE	12/2019
PROJ. NO.	018218

SAVED: 12/19/2019 3:16 PM CNEWELL, PLOTTED: 12/19/2019 3:49 PM CHRIS D. NEWELL
 \\Eureka\Projects\2018\018218-COA-AnnieMary\Drawings\018218-PNP.dwg

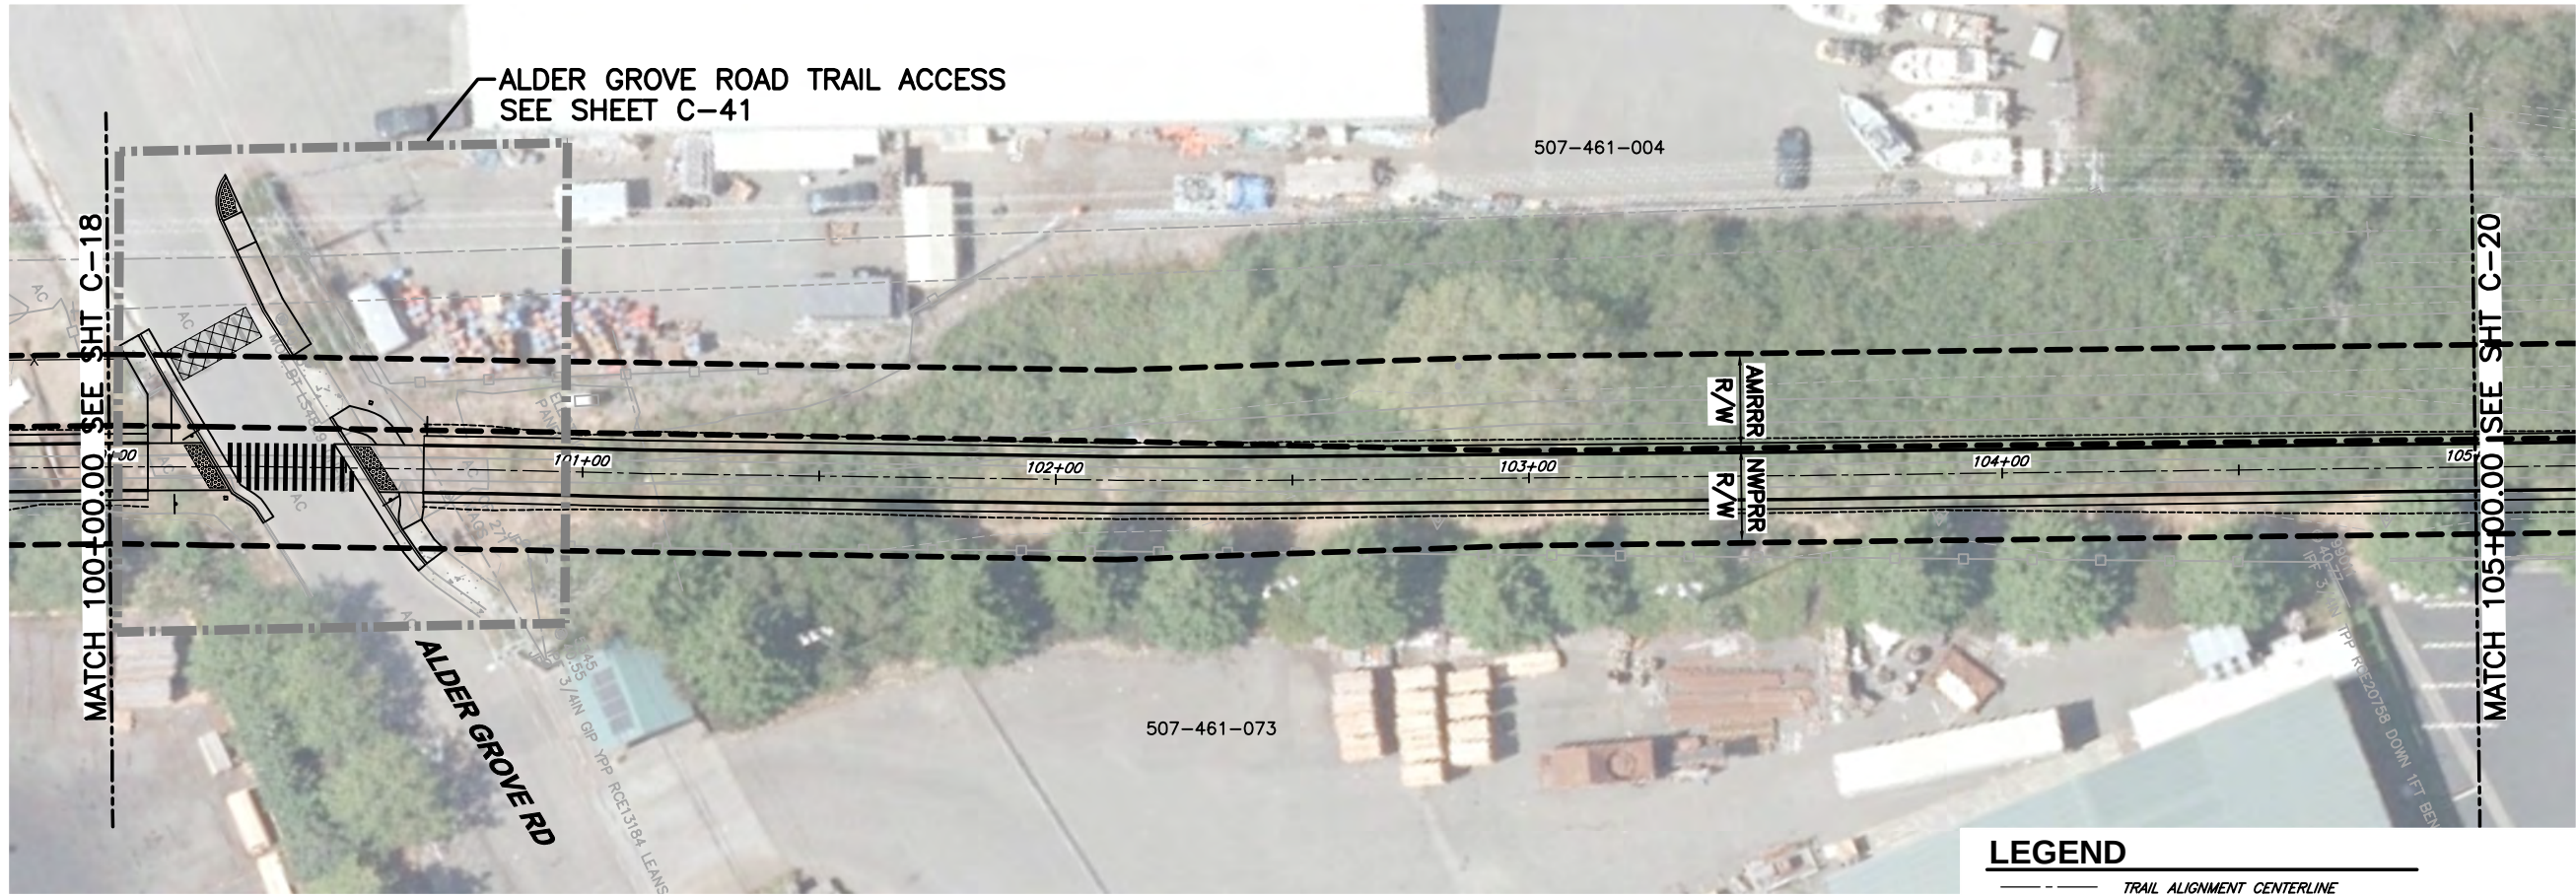

PLAN
 1"=20'

- LEGEND**
- TRAIL ALIGNMENT CENTERLINE
 - EDGE OF PAVED TRAIL
 - EDGE OF TRAIL GRAVEL SHOULDER
 - - - PRELIMINARY RAILROAD RIGHT-OF-WAY

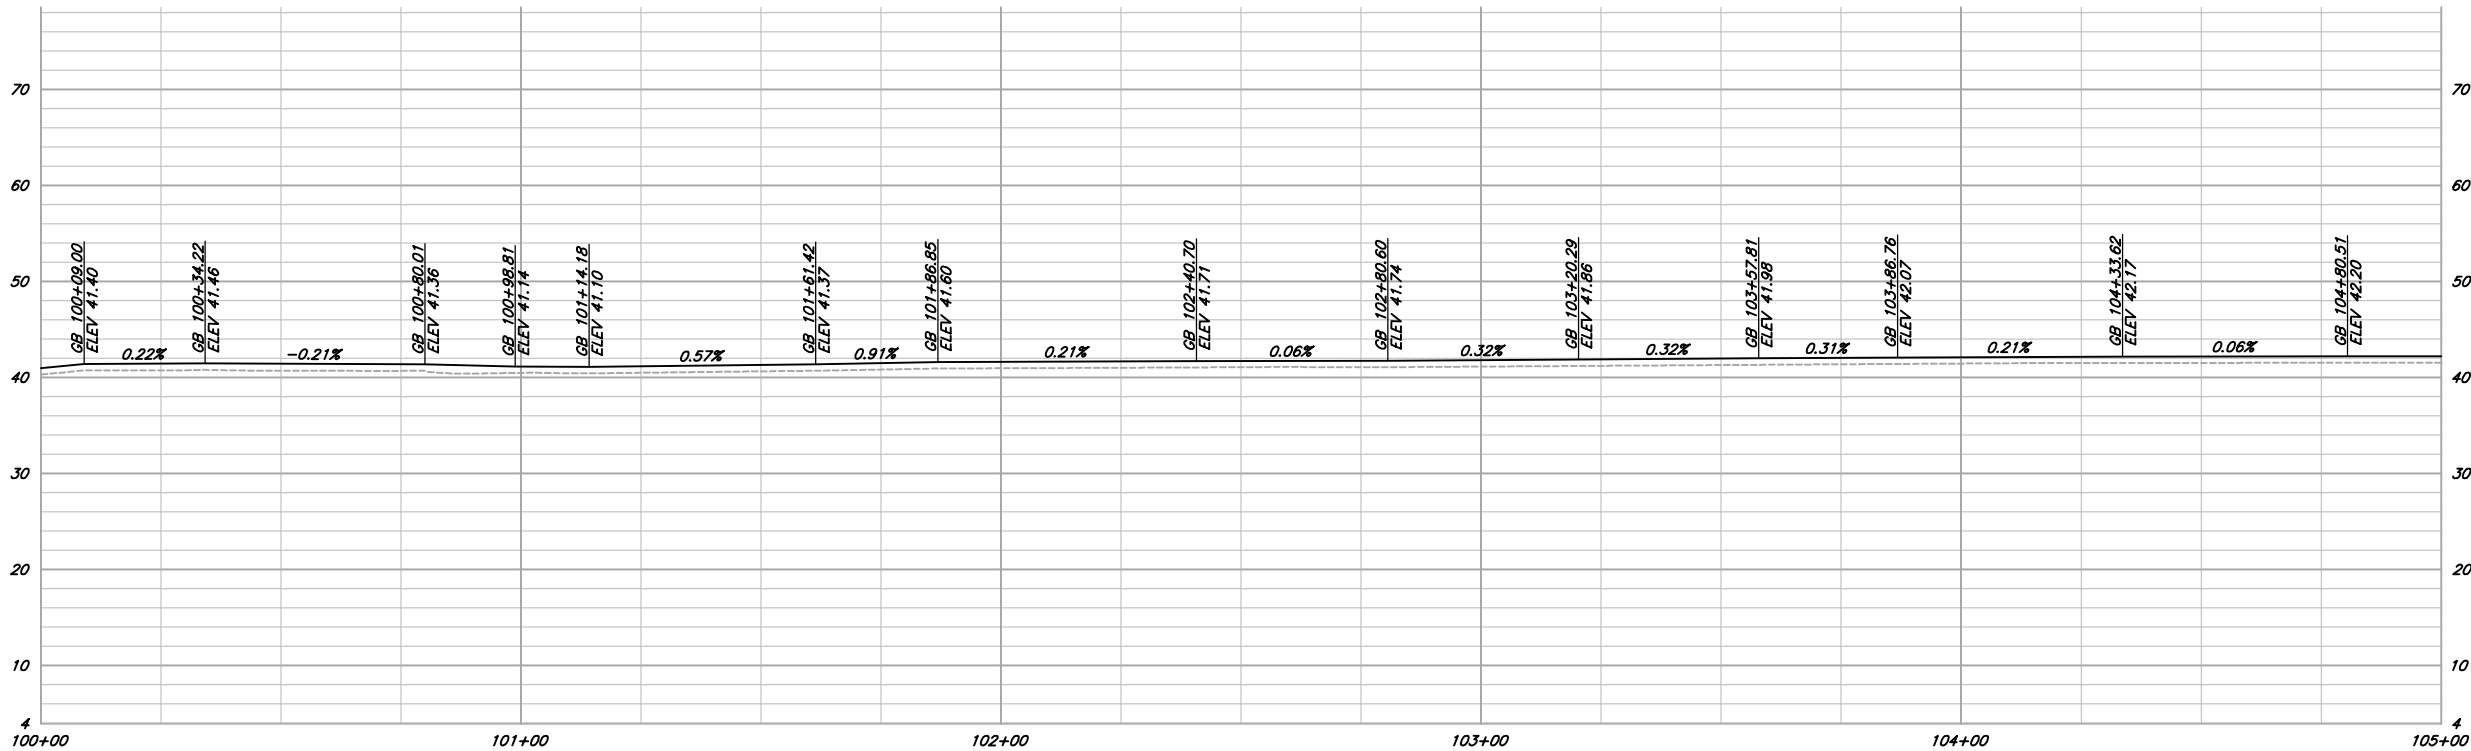


PROFILE
 SCALE: 1"=20' H
 1"=10' V

NOTE:
 SEE PRELIMINARY RIGHTS OF WAY NOTE ON SHEET G-1.

PRELIMINARY

VERIFY SCALES BAS IS ONE INCH ON ORIGINAL DRAWING 0 1" IF NOT ONE INCH ON THIS SHEET, ADJUST SCALES ACCORDINGLY	
812 W. WABASH AVE. EUREKA, CA 95501 WWW.SHN-ENGR.COM 707-441-8855	
DSGN DR CHK APVD	CDN CDN JSO JSO
CITY OF ARCATA ANNIE AND MARY RAIL TRAIL ARCATA, CALIFORNIA	
PLAN AND PROFILE	
SHEET C-19	
SEQ	
DATE 12/2019	
PROJ. NO. 018218	
NO.	DATE
REVISION	BY

SAVED: 12/19/2019 3:16 PM CNEWELL, PLOTTED: 12/19/2019 3:50 PM CHRIS D. NEWELL
 \\Eureka\Projects\2018\018218-COA-AnnieMary\Drawings\018218-PNP.dwg

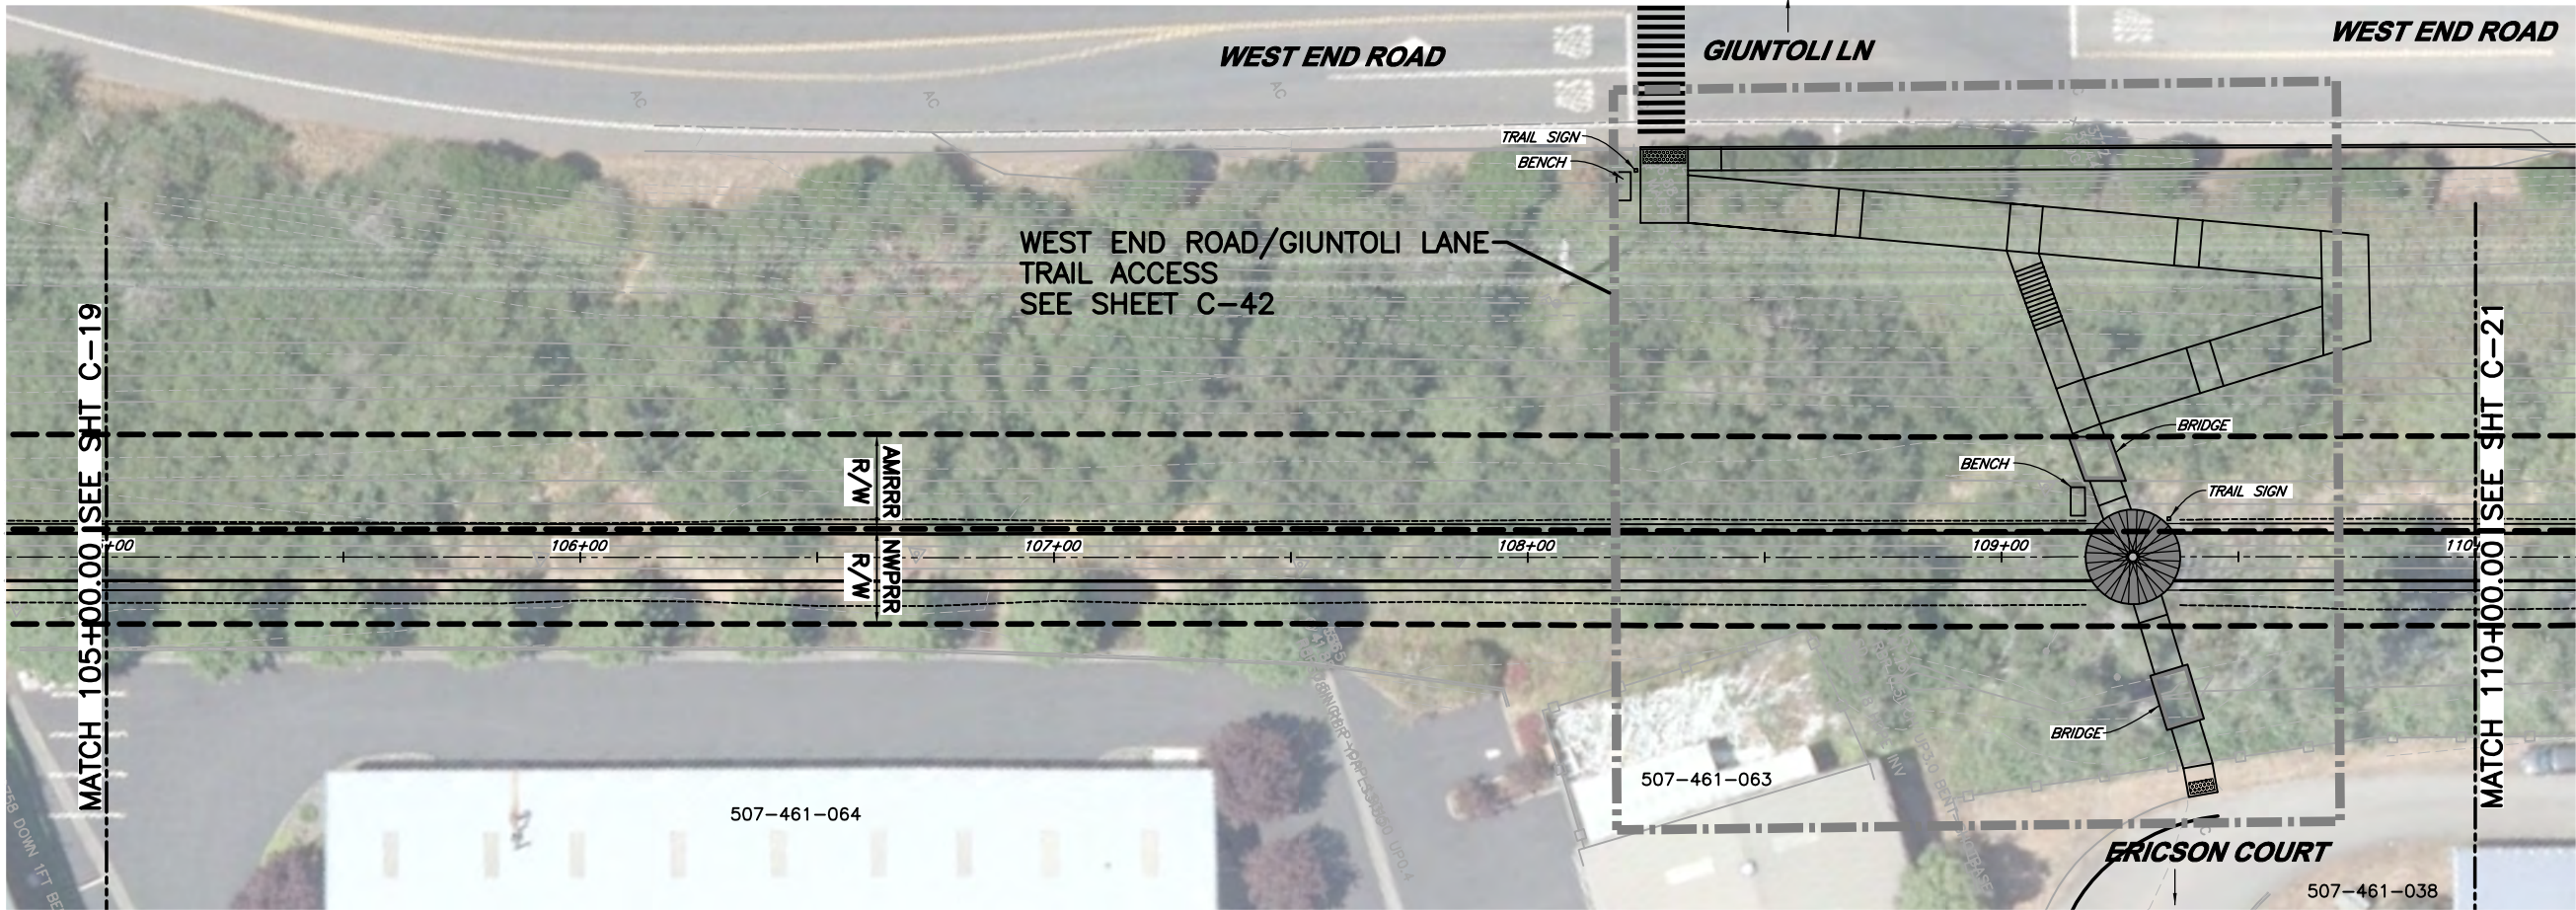

LEGEND

- TRAIL ALIGNMENT CENTERLINE
- EDGE OF PAVED TRAIL
- EDGE OF TRAIL GRAVEL SHOULDER
- PRELIMINARY RAILROAD RIGHT-OF-WAY

NOTE:

SEE PRELIMINARY RIGHTS OF WAY NOTE ON SHEET G-1.

PLAN
 1"=20'



- TRAIL SIGN
- BIKE RACK



PROFILE
 SCALE: 1"=20' H
 1"=10' V

PRELIMINARY

VERIFY SCALES
 B&S IS ONE INCH ON ORIGINAL DRAWING
 0 1" IF NOT ONE INCH ON THIS SHEET, ADJUST SCALES ACCORDINGLY

812 W. WABASH AVE.
 EUREKA, CA 95501
 WWW.SHN-ENGR.COM
 707-441-8855


BY	REVISION	DATE	NO.

DSGN	CDN	DR	CDN	CHK	JSO	APVD

CITY OF ARCATA
 ANNIE AND MARY RAIL TRAIL
 ARCATA, CALIFORNIA
 PLAN AND PROFILE

SHEET	C-20
SEQ	
DATE	12/2019
PROJ. NO.	018218

SAVED: 12/19/2019 3:16 PM CNEWELL, PLOTTED: 12/19/2019 3:51 PM CHRIS D. NEWELL
 \\Eureka\Projects\2018\018218-COA-AnnieMary\Drawings\018218-PNP.dwg

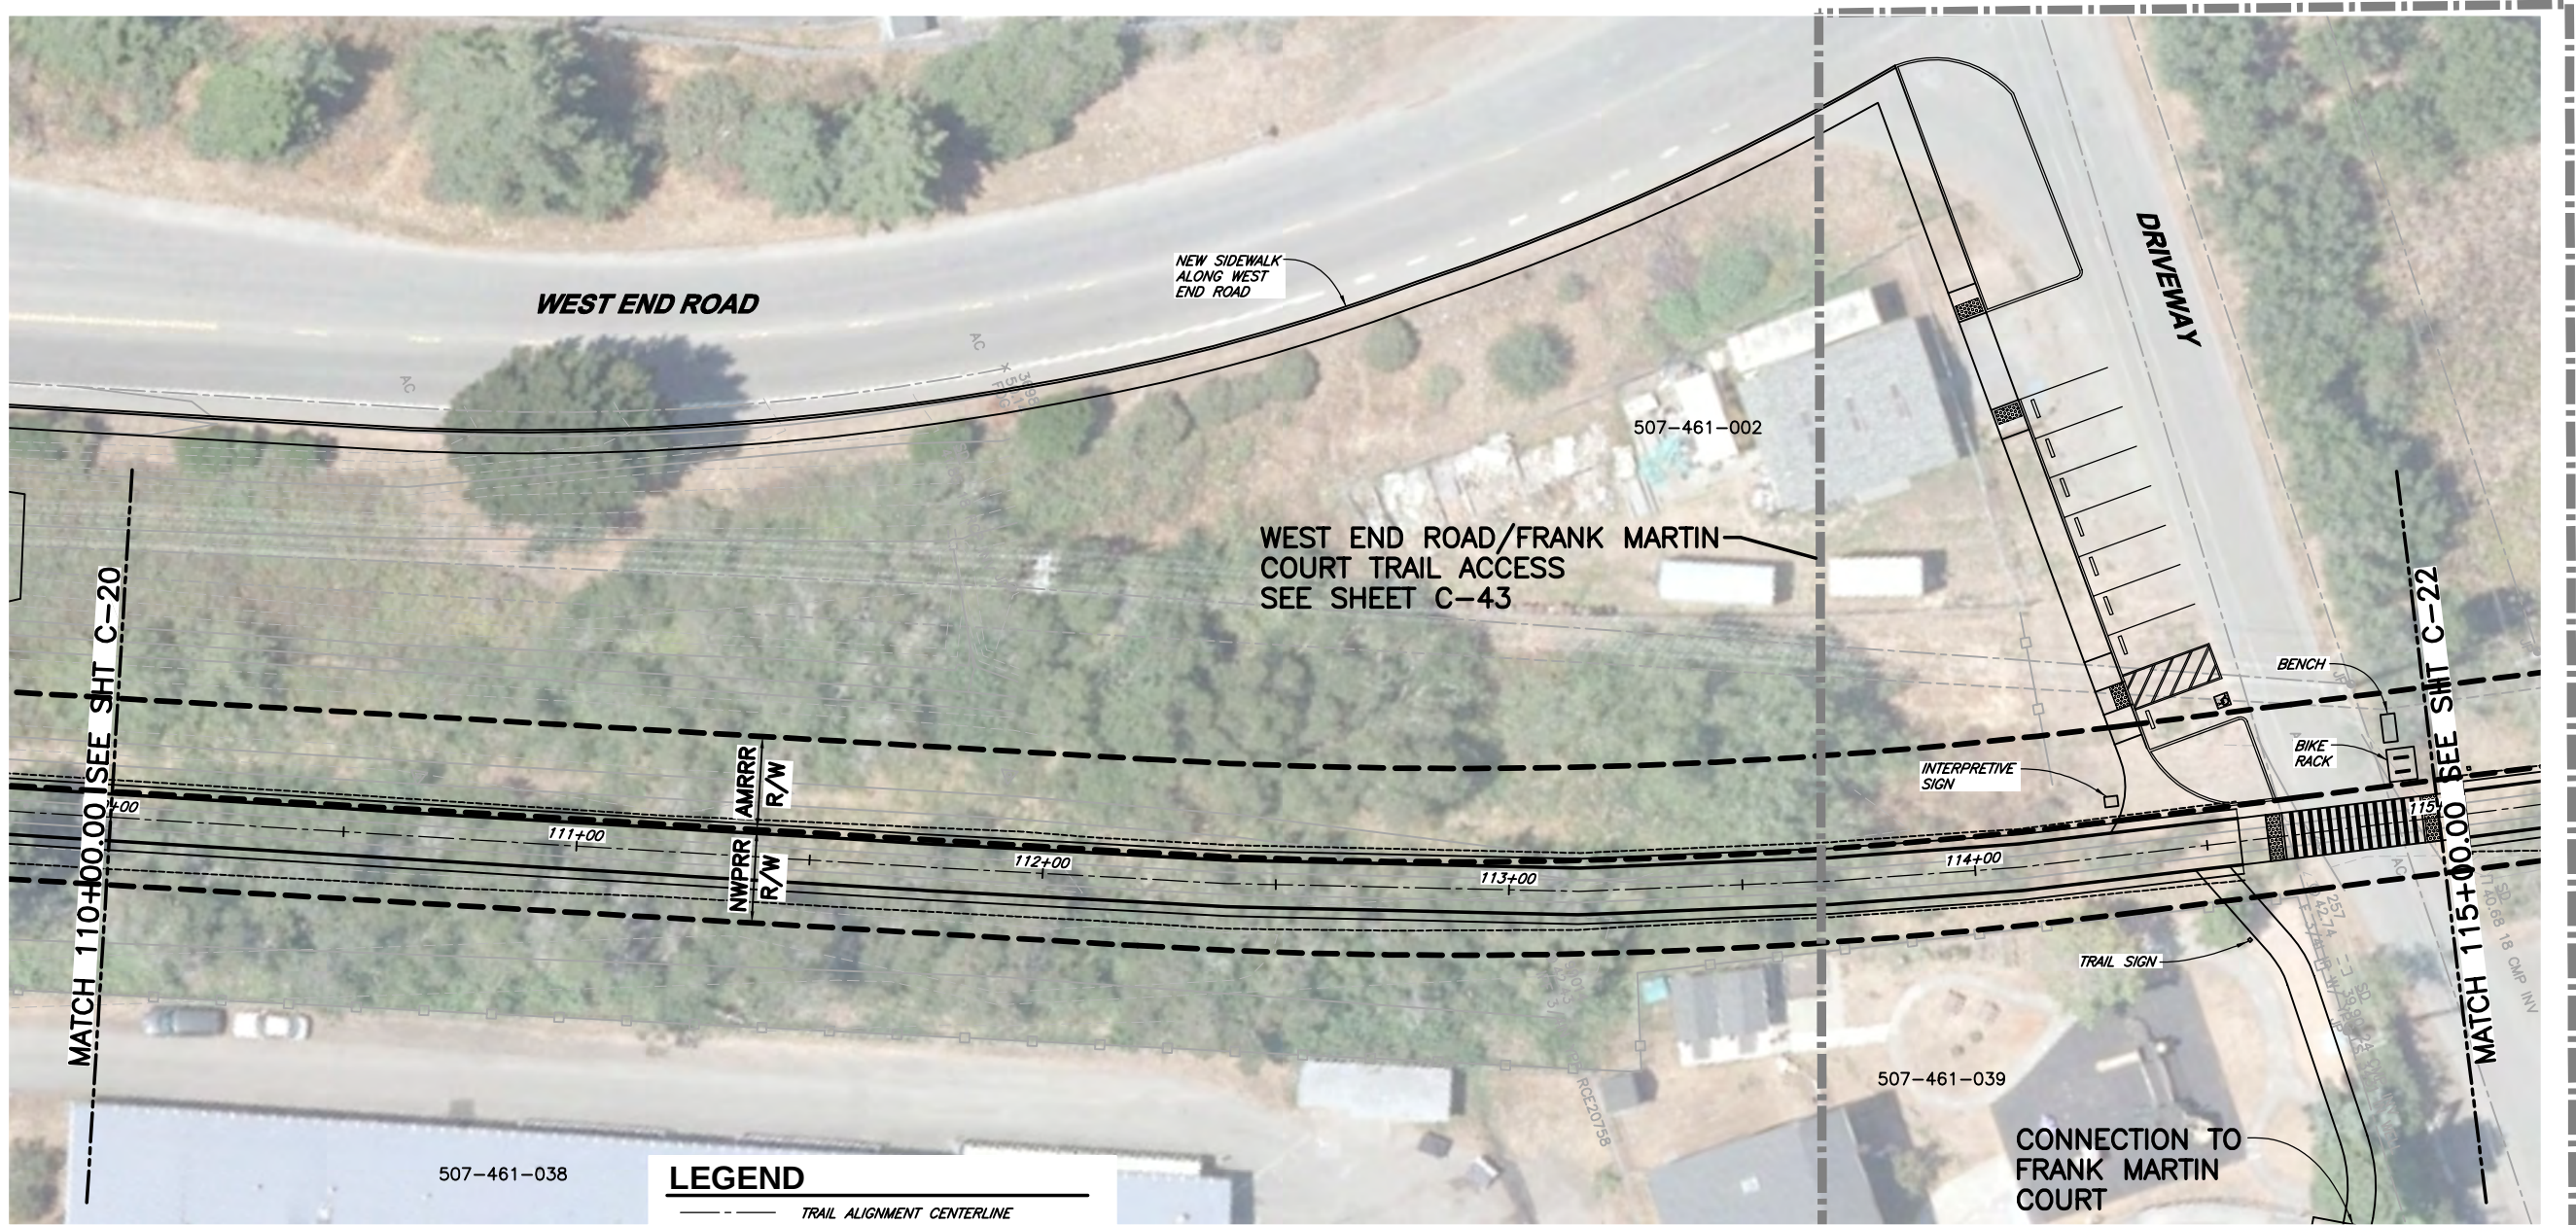


LEGEND

- TRAIL ALIGNMENT CENTERLINE
- EDGE OF PAVED TRAIL
- EDGE OF TRAIL GRAVEL SHOULDER
- PRELIMINARY RAILROAD RIGHT-OF-WAY

PLAN

1"=20'

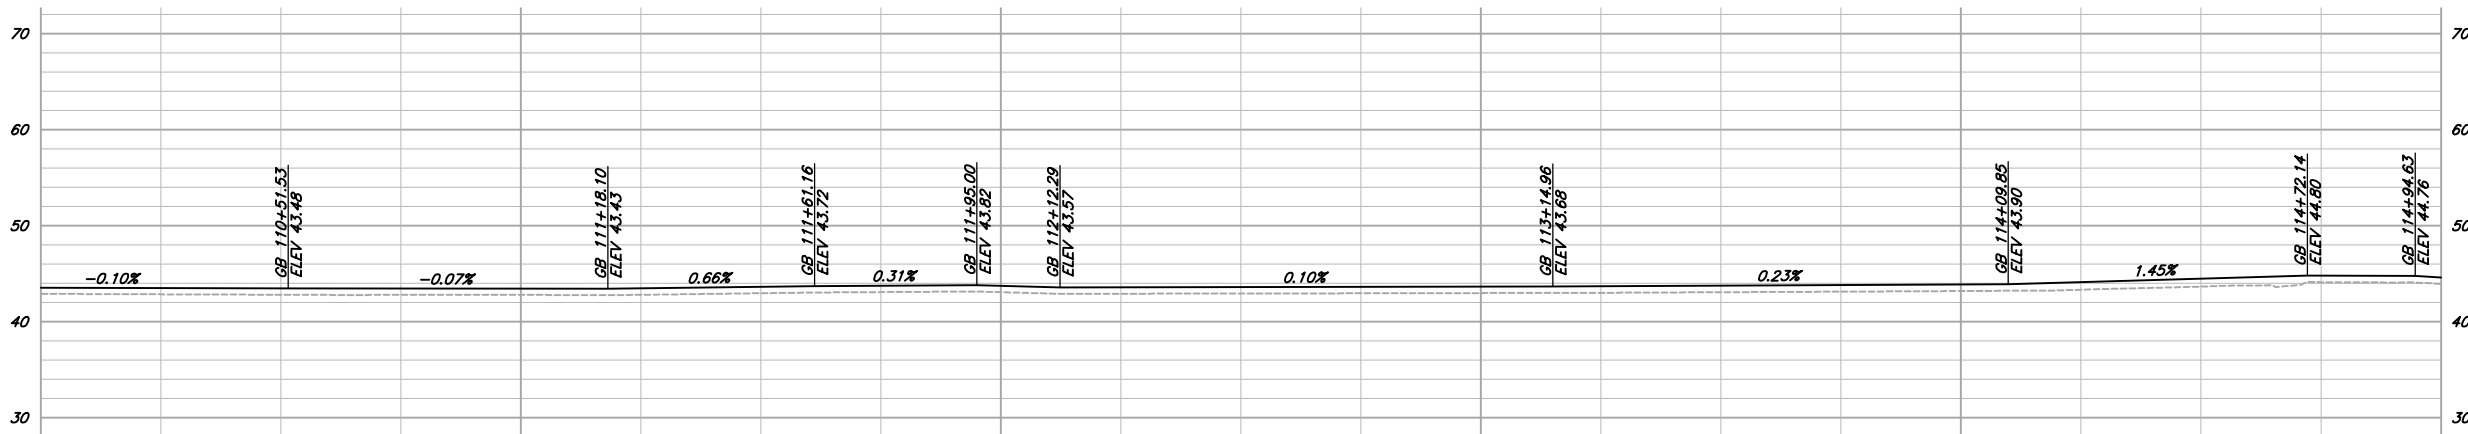

PROFILE

SCALE: 1"=20' H
1"=10' V

NOTE:

SEE PRELIMINARY RIGHTS OF WAY NOTE ON SHEET G-1.

PRELIMINARY

VERIFY SCALES
B&S IS ONE INCH ON
ORIGINAL DRAWING
0 1"
IF NOT ONE INCH ON
THIS SHEET, ADJUST
SCALES ACCORDINGLY

812 W. WABASH AVE.
EUREKA, CA 95501
WWW.SHN-ENGR.COM
707-441-8855



DESIGN	CDN	DR	CDN	CHK	JSO	APVD	NO.	DATE	REVISION	BY

CITY OF ARCATA
ANNIE AND MARY RAIL
TRAIL
ARCATA, CALIFORNIA

PLAN AND PROFILE

SHEET	C-21
SEQ	
DATE	12/2019
PROJ. NO.	018218


SAVED: 12/19/2019 3:16 PM CNEWELL, PLOTTED: 12/19/2019 3:52 PM CHRIS D. NEWELL
 \\Eureka\Projects\2018\018218-COA-AnnieMarty\Drawings\018218-PNP.dwg



PLAN
 1"=20'

LEGEND

- TRAIL ALIGNMENT CENTERLINE
- EDGE OF PAVED TRAIL
- EDGE OF TRAIL GRAVEL SHOULDER
- - - PRELIMINARY RAILROAD RIGHT-OF-WAY

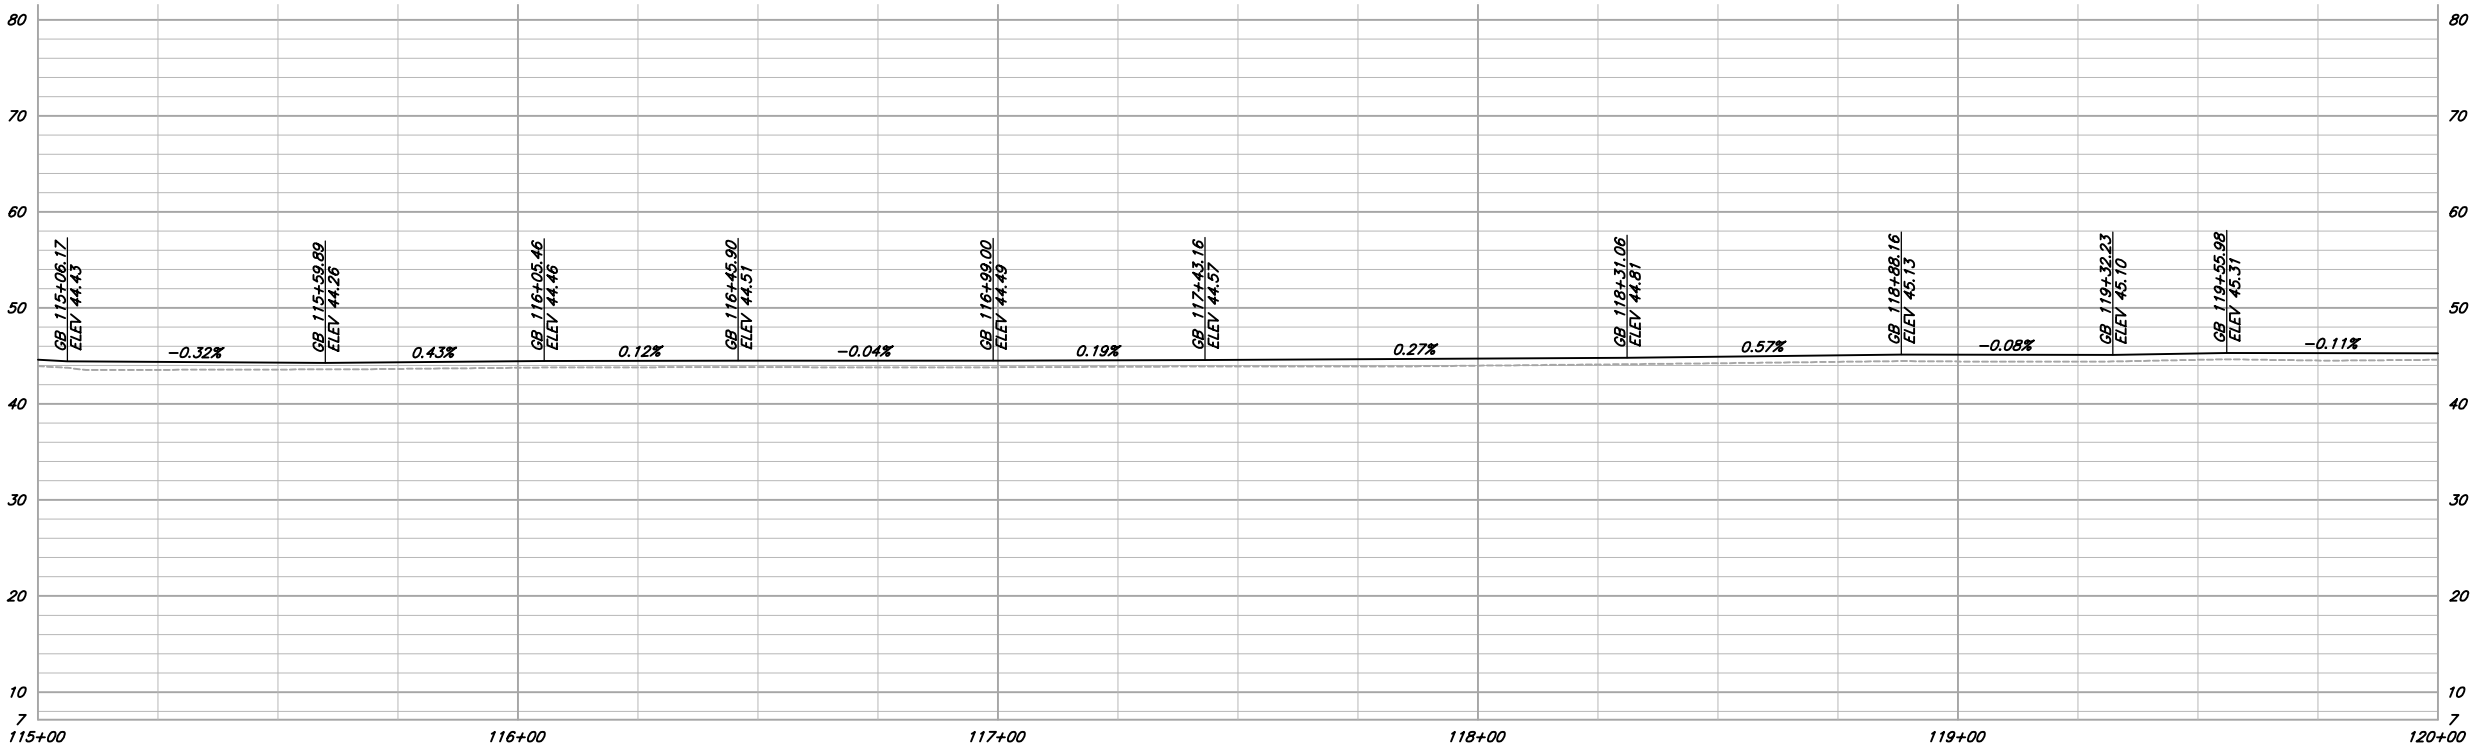


PROFILE
 SCALE: 1"=20' H
 1"=10' V

NOTE:
 SEE PRELIMINARY RIGHTS OF WAY NOTE ON SHEET G-1.

PRELIMINARY

VERIFY SCALES BAR IS ONE INCH ON ORIGINAL DRAWING 0 1" IF NOT ONE INCH ON THIS SHEET, ADJUST SCALES ACCORDINGLY	
812 W. WABASH AVE. EUREKA, CA 95501 WWW.SHN-ENGR.COM 707-441-8855	
DSGN DR CDN	CHK JSO APVD
CITY OF ARCATA ANNIE AND MARY RAIL ARCATA, CALIFORNIA	
PLAN AND PROFILE	
SHEET C-22	SEQ
DATE 12/2019	PROJ. NO. 018218
NO.	DATE
REVISION	BY

SAVED: 12/19/2019 3:16 PM CNEWELL, PLOTTED: 12/19/2019 3:52 PM CHRIS D. NEWELL
 \\Eureka\Projects\2018\018218-COA-AnnieMary\Drawings\018218-PNP.dwg

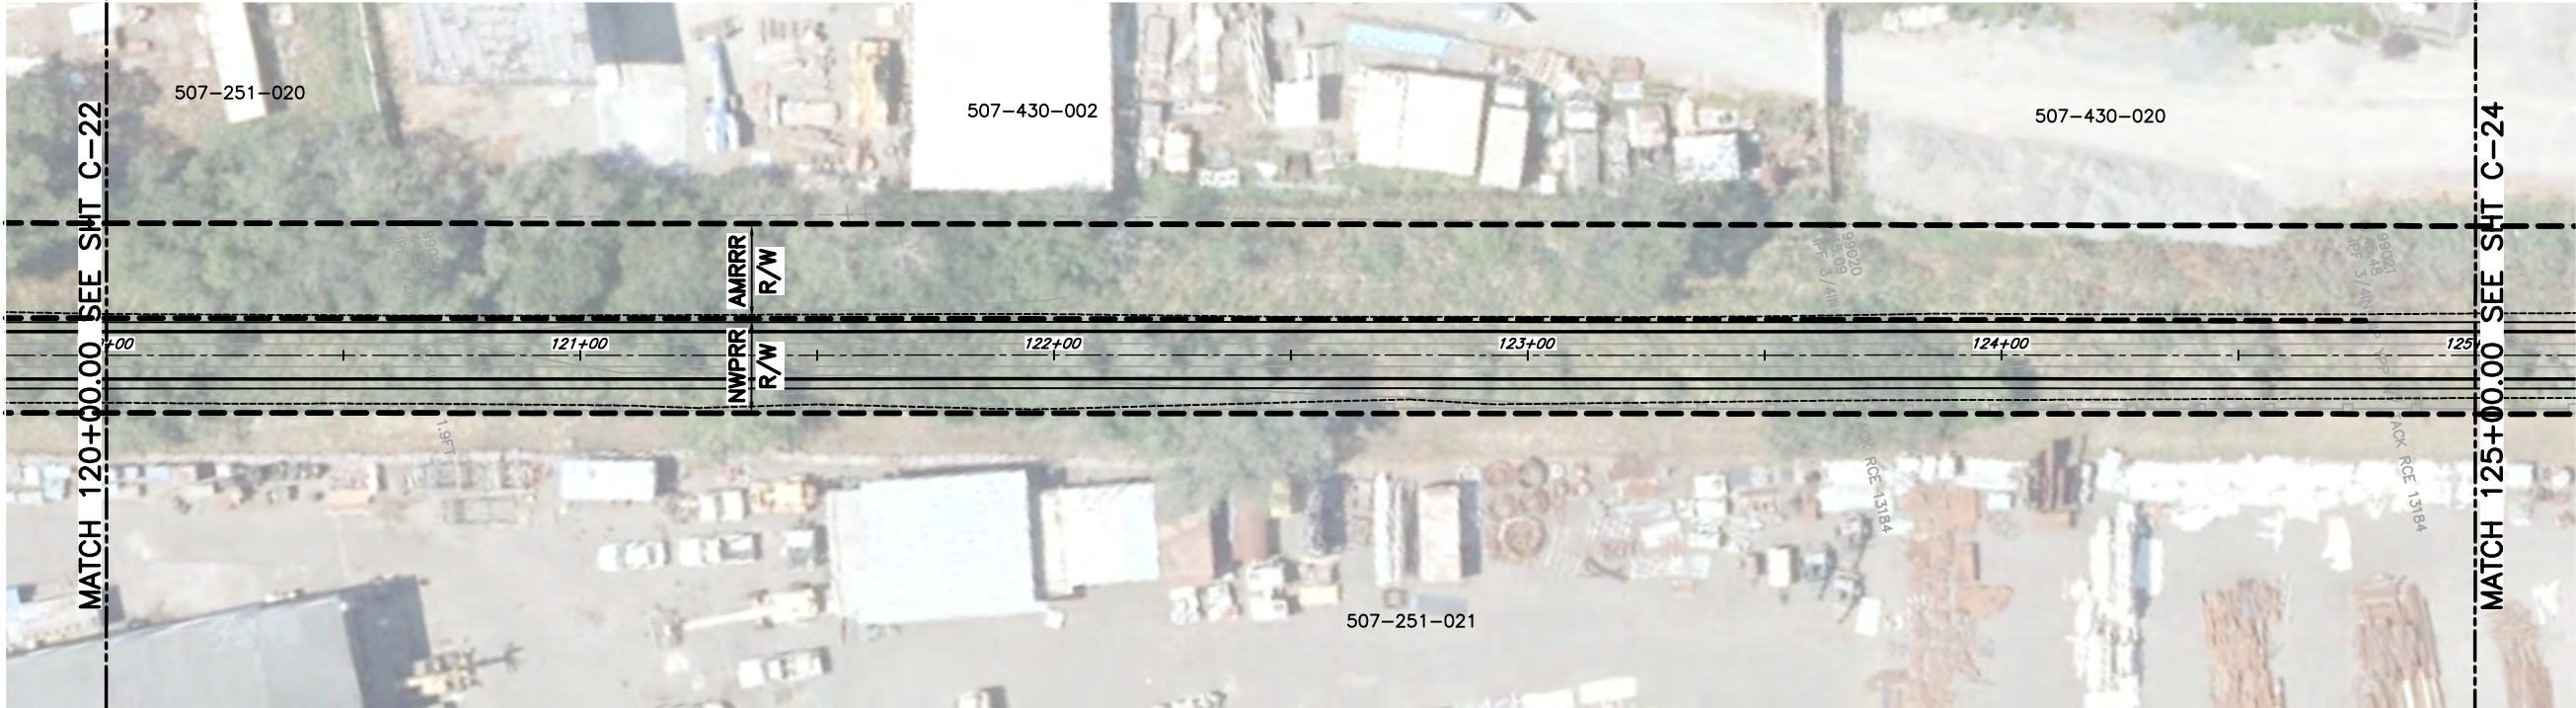

PLAN
 1"=20'



LEGEND

- TRAIL ALIGNMENT CENTERLINE
- EDGE OF PAVED TRAIL
- - - EDGE OF TRAIL GRAVEL SHOULDER
- - - PRELIMINARY RAILROAD RIGHT-OF-WAY



PROFILE
 SCALE: 1"=20' H
 1"=10' V


NOTE:

SEE PRELIMINARY RIGHTS OF WAY NOTE ON SHEET G-1.

PRELIMINARY

VERIFY SCALES BAR IS ONE INCH ON ORIGINAL DRAWING 0 1" IF NOT ONE INCH ON THIS SHEET, ADJUST SCALES ACCORDINGLY			
812 W. WABASH AVE. EUREKA, CA 95501 WWW.SHN-ENGR.COM 707-441-8855			
		BY	
REVISION		DATE	
NO.		DATE	
DSGN	CDN	DR	CDN
CHK	JSO	APVD	JSO
CITY OF ARCATA ANNIE AND MARY RAIL ARCATA, CALIFORNIA			
PLAN AND PROFILE			
SHEET C-23			
SEQ			
DATE 12/2019			
PROJ. NO. 018218			

SAVED: 12/19/2019 3:16 PM CNEWELL, PLOTTED: 12/19/2019 3:53 PM CHRIS D. NEWELL
 \\Eureka\Projects\2018\018218-COA-AnnieMarty\Drawings\018218-PNP.dwg

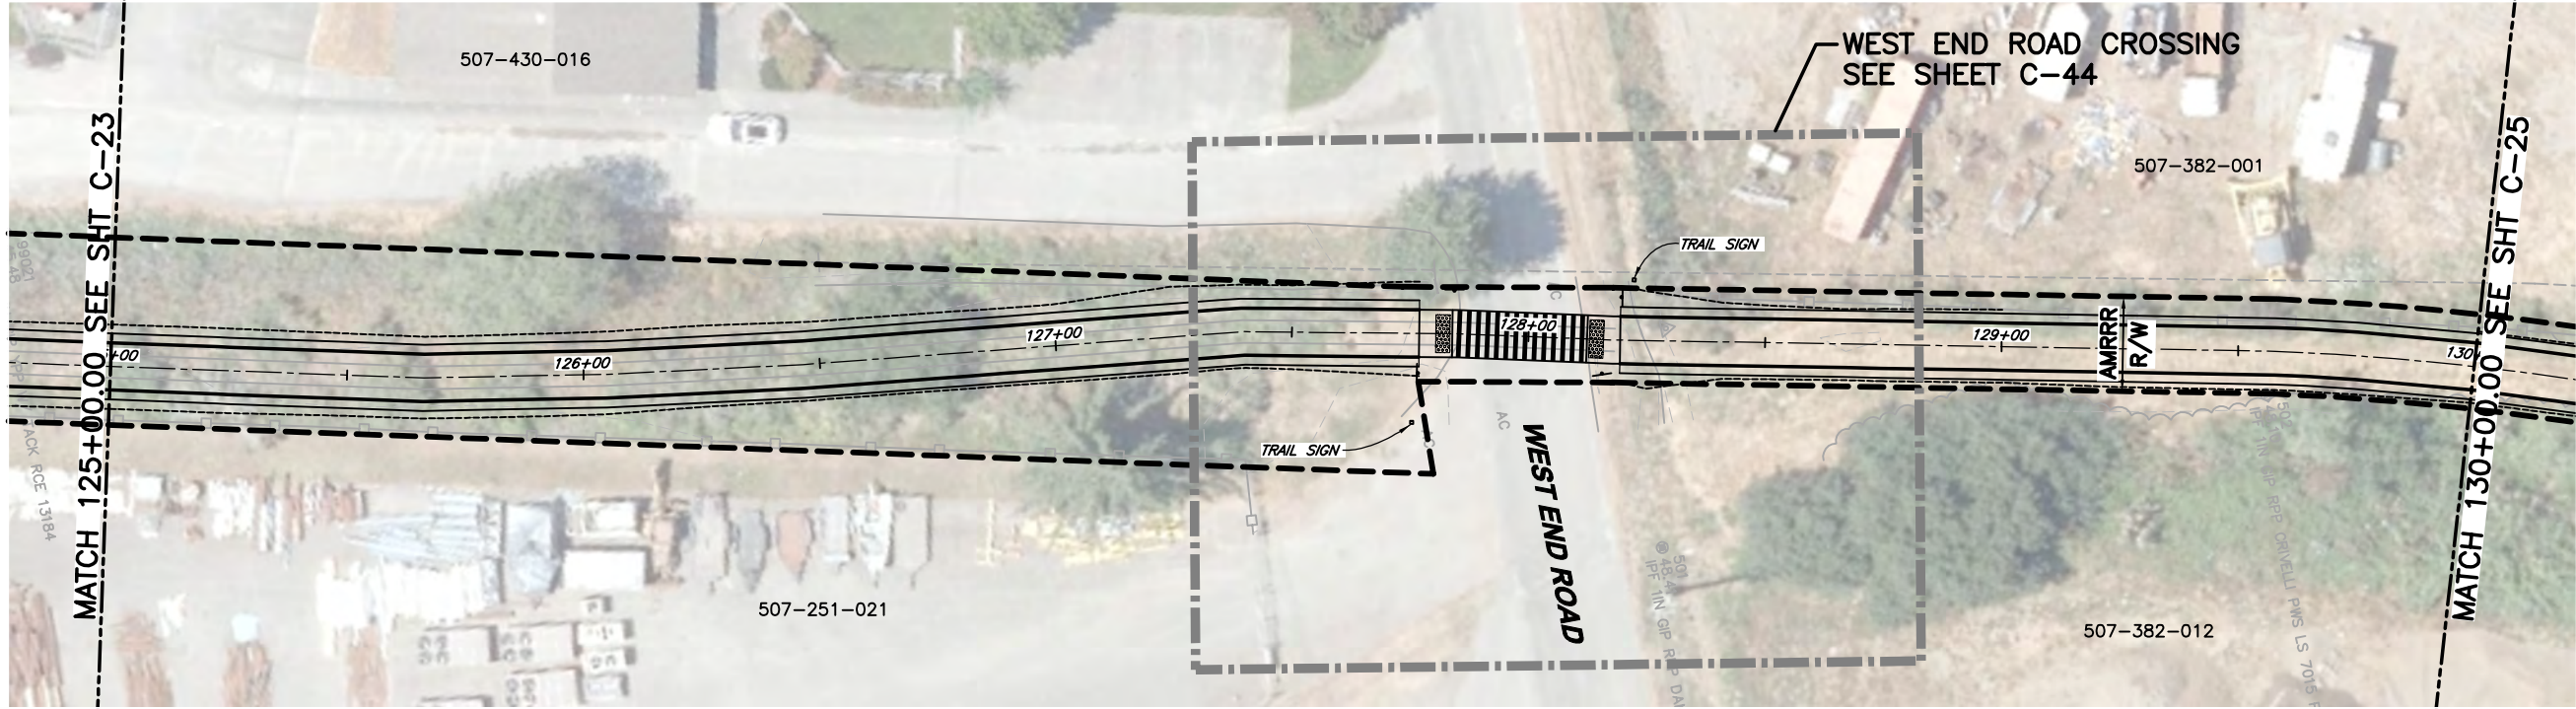

PLAN
 1"=20'

LEGEND

- — — — — TRAIL ALIGNMENT CENTERLINE
- — — — — EDGE OF PAVED TRAIL
- — — — — EDGE OF TRAIL GRAVEL SHOULDER
- - - - - PRELIMINARY RAILROAD RIGHT-OF-WAY



PROFILE
 SCALE: 1"=20' H
 1"=10' V


NOTE:

SEE PRELIMINARY RIGHTS OF WAY NOTE ON SHEET G-1.

PRELIMINARY

VERIFY SCALES B&S IS ONE INCH ON ORIGINAL DRAWING 0 1" IF NOT ONE INCH ON THIS SHEET, ADJUST SCALES ACCORDINGLY	
812 W. WABASH AVE. EUREKA, CA 95501 WWW.SHN-ENGR.COM 707-441-8855	
DSGN CDN	DR CDN
CHK JSO	APVD
CITY OF ARCATA ANNIE AND MARY RAIL ARCATA, CALIFORNIA	
PLAN AND PROFILE	
SHEET C-24	
SEQ	
DATE 12/2019	
PROJ. NO. 018218	
NO.	DATE
REVISION	BY

SAVED: 12/19/2019 3:16 PM CNEWELL, PLOTTED: 12/19/2019 3:54 PM CHRIS D. NEWELL
 \\Eureka\Projects\2018\018218-COA-AnnieMary\Drawings\018218-PNP.dwg

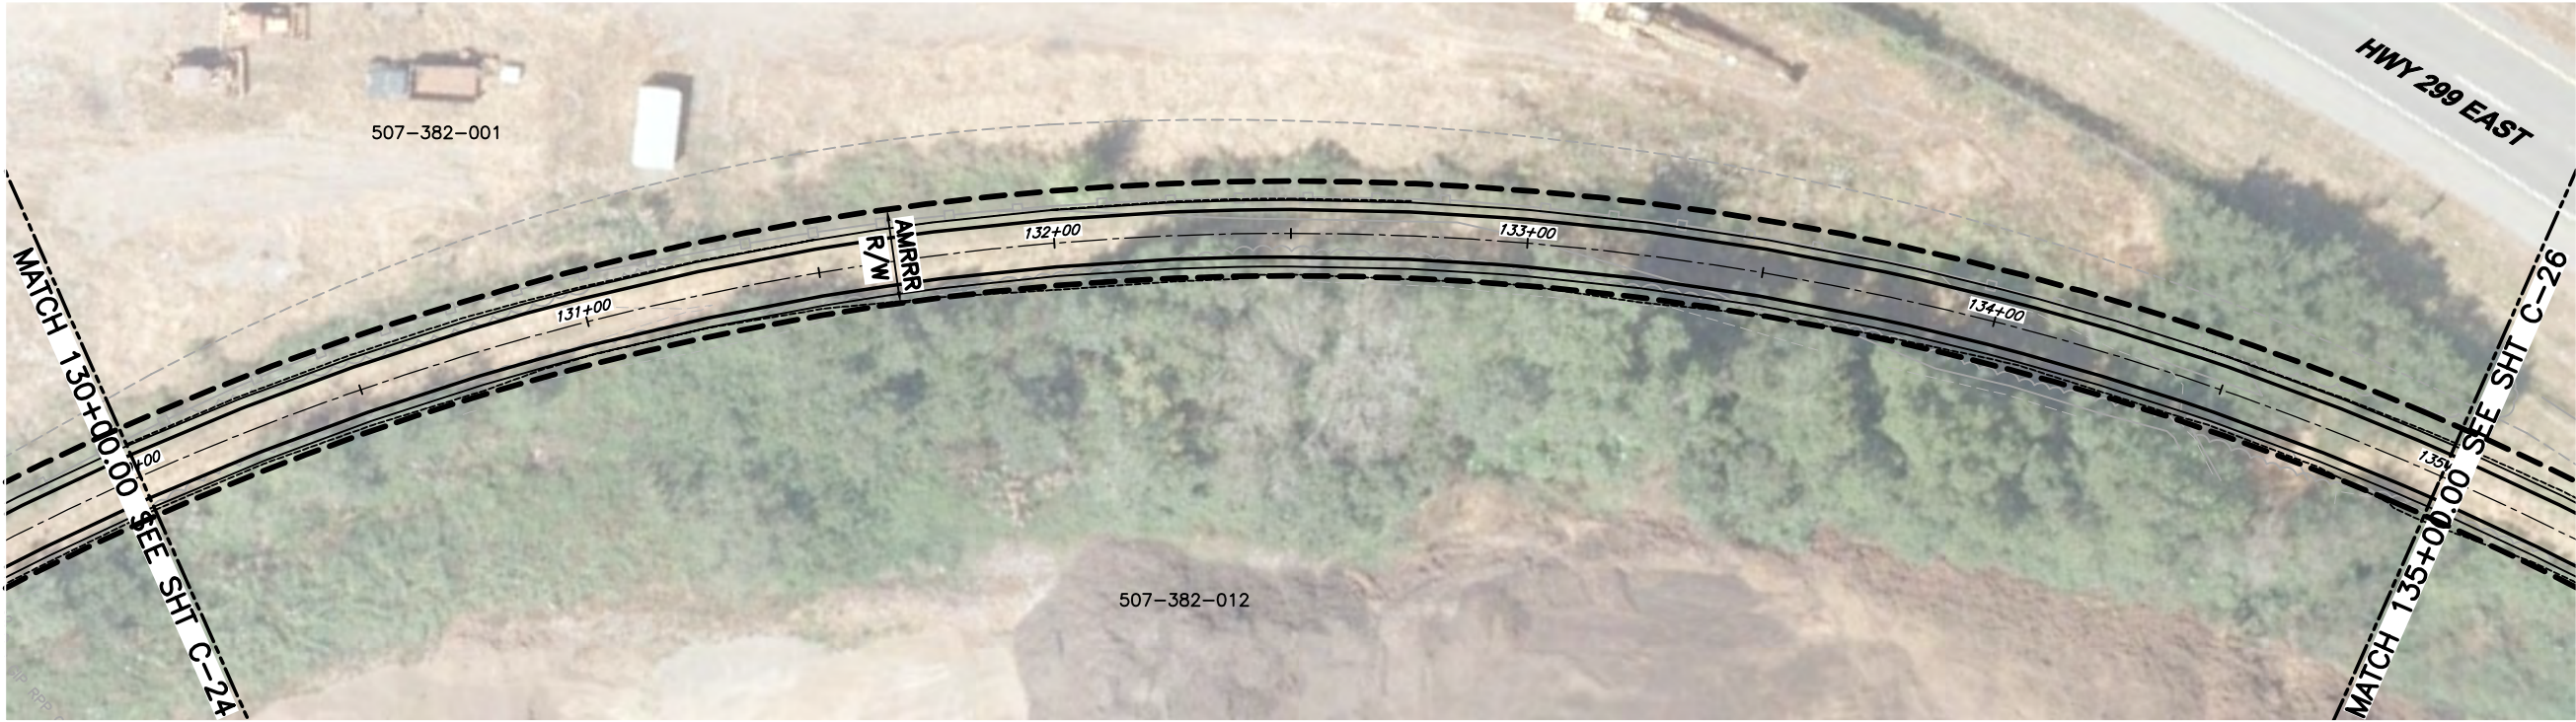


PLAN
 1"=20'



LEGEND

- TRAIL ALIGNMENT CENTERLINE
- EDGE OF PAVED TRAIL
- EDGE OF TRAIL GRAVEL SHOULDER
- PRELIMINARY RAILROAD RIGHT-OF-WAY

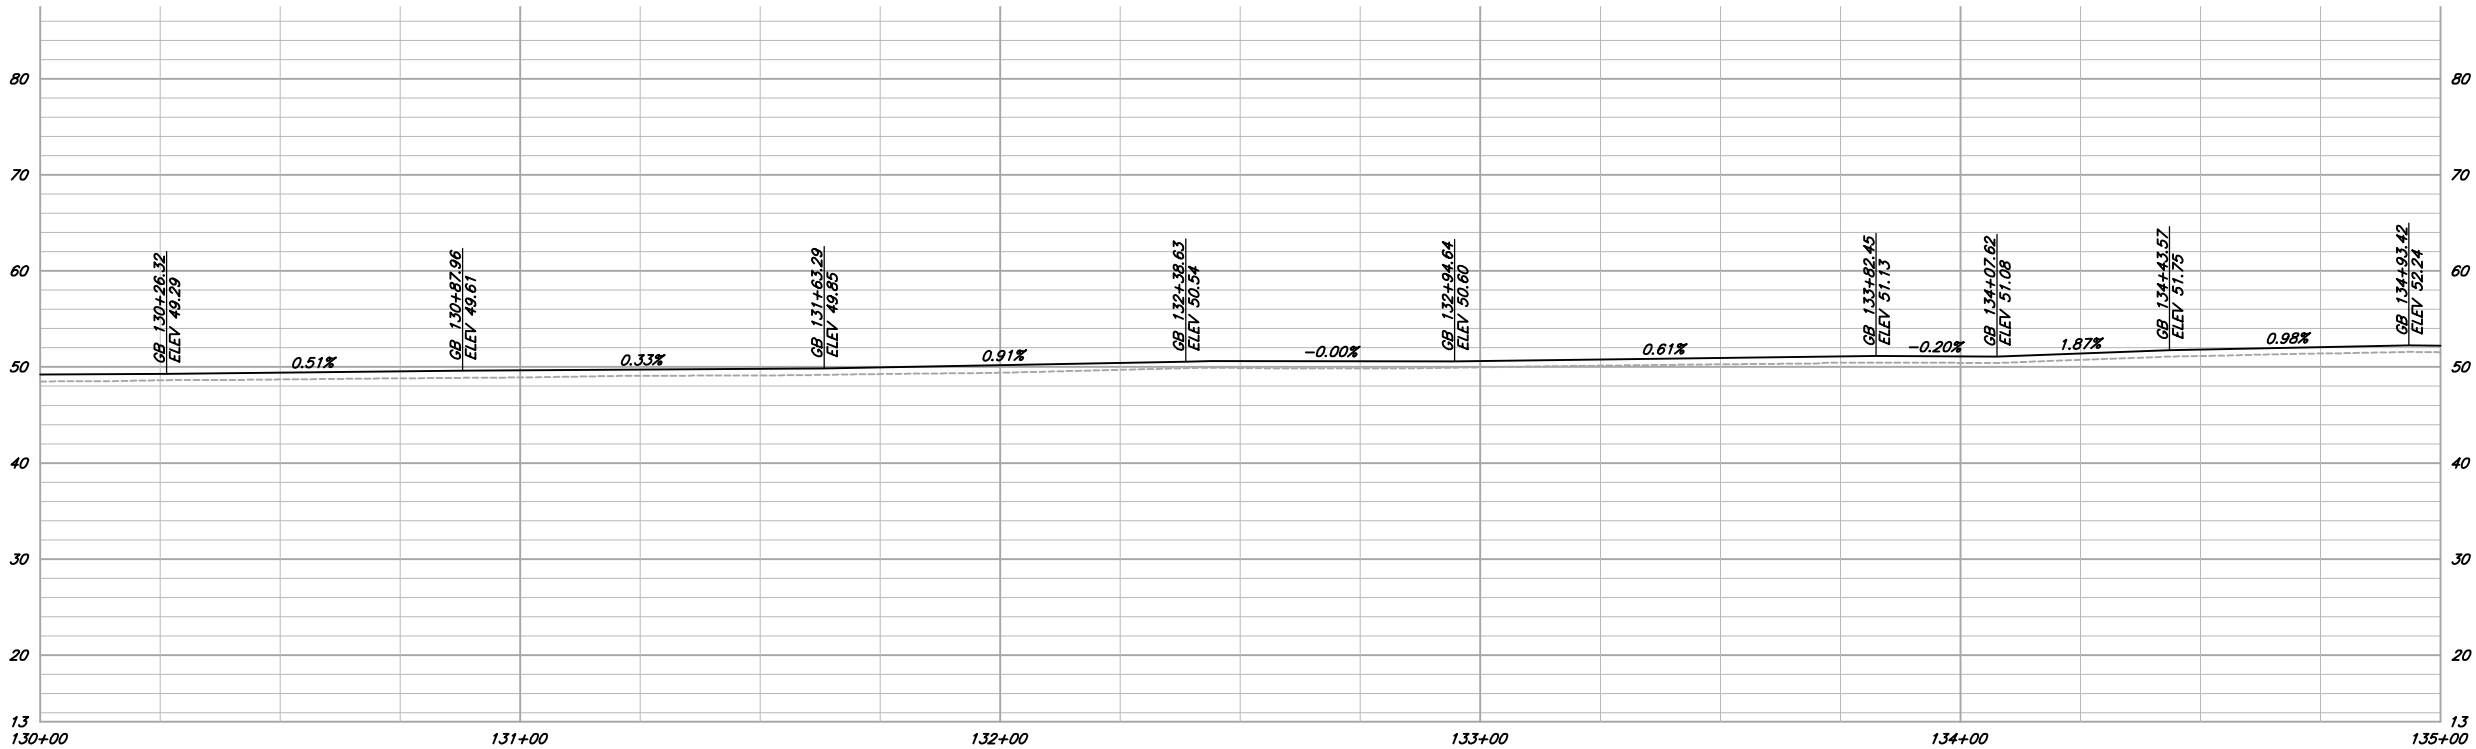

PROFILE
 SCALE: 1"=20' H
 1"=10' V

NOTE:

SEE PRELIMINARY RIGHTS OF WAY NOTE ON SHEET G-1.

PRELIMINARY

VERIFY SCALES B&S IS ONE INCH ON ORIGINAL DRAWING 0 1" IF NOT ONE INCH ON THIS SHEET, ADJUST SCALES ACCORDINGLY	
812 W. WABASH AVE. EUREKA, CA 95501 WWW.SHN-ENGR.COM 707-441-8855	
	
DSGN CDN	BY
DR CDN	REVISION
CHK JSO	DATE
APVD	NO.
CITY OF ARCATA ANNIE AND MARY RAIL TRAIL ARCATA, CALIFORNIA	
PLAN AND PROFILE	
SHEET C-25	
SEQ	
DATE 12/2019	
PROJ. NO. 018218	


SAVED: 12/19/2019 3:16 PM CNEWELL, PLOTTED: 12/19/2019 3:54 PM CHRIS D. NEWELL
 \\Eureka\Projects\2018\018218-COA-AnnieMarty\Drawings\018218-PNP.dwg



PLAN
 1"=20'

LEGEND

- TRAIL ALIGNMENT CENTERLINE
- EDGE OF PAVED TRAIL
- EDGE OF TRAIL GRAVEL SHOULDER
- PRELIMINARY RAILROAD RIGHT-OF-WAY

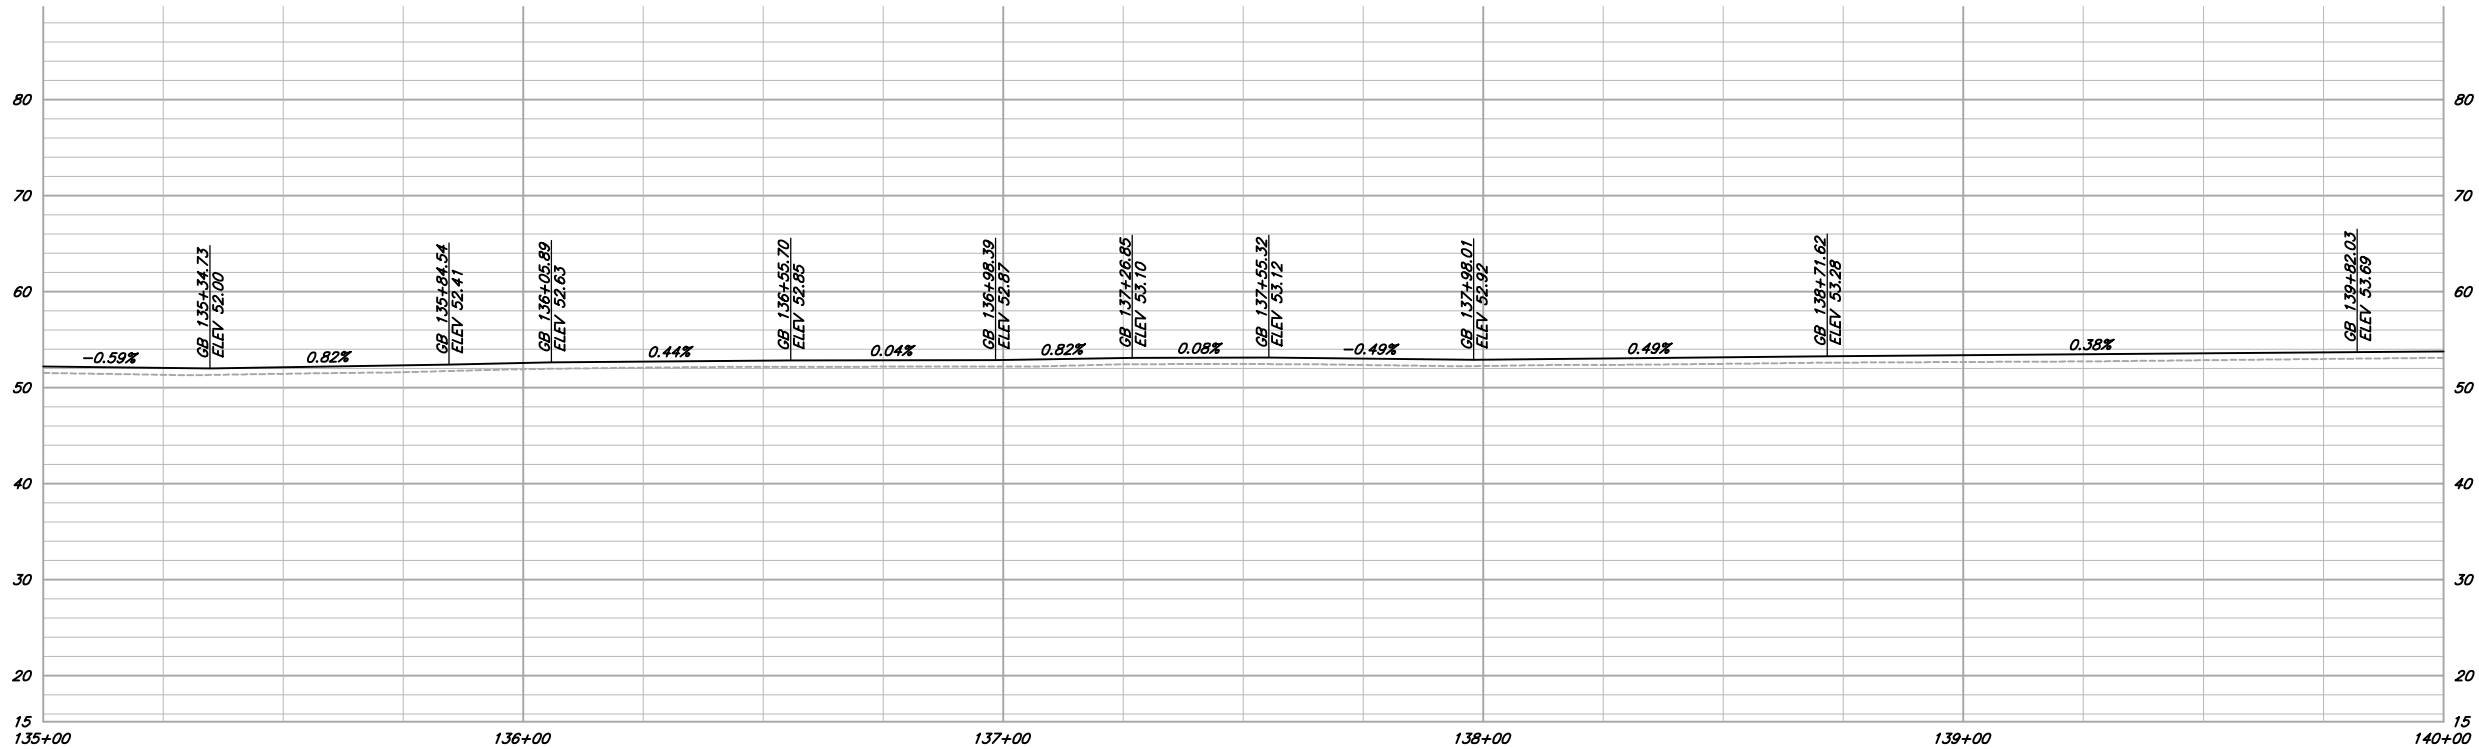

PROFILE
 SCALE: 1"=20' H
 1"=10' V


NOTE:

SEE PRELIMINARY RIGHTS OF WAY NOTE ON SHEET G-1.

PRELIMINARY

VERIFY SCALES BAS IS ONE INCH ON ORIGINAL DRAWING 0 1" IF NOT ONE INCH ON THIS SHEET, ADJUST SCALES ACCORDINGLY	
812 W. WABASH AVE. EUREKA, CA 95501 WWW.SHN-ENG.COM 707-441-8855	
NO. DATE REVISION BY	
DSGN CDN DR CDN CHK JSO APVD	
CITY OF ARCATA ANNIE AND MARY RAIL ARCATA, CALIFORNIA	
PLAN AND PROFILE	
SHEET C-26	
DATE 12/2019	
PROJ. NO. 018218	

SAVED: 12/19/2019 3:16 PM CNEWELL, PLOTTED: 12/19/2019 3:55 PM CHRIS D. NEWELL
 \\Eureka\Projects\2018\018218-COA-AnnieMary\Drawings\018218-PNP.dwg

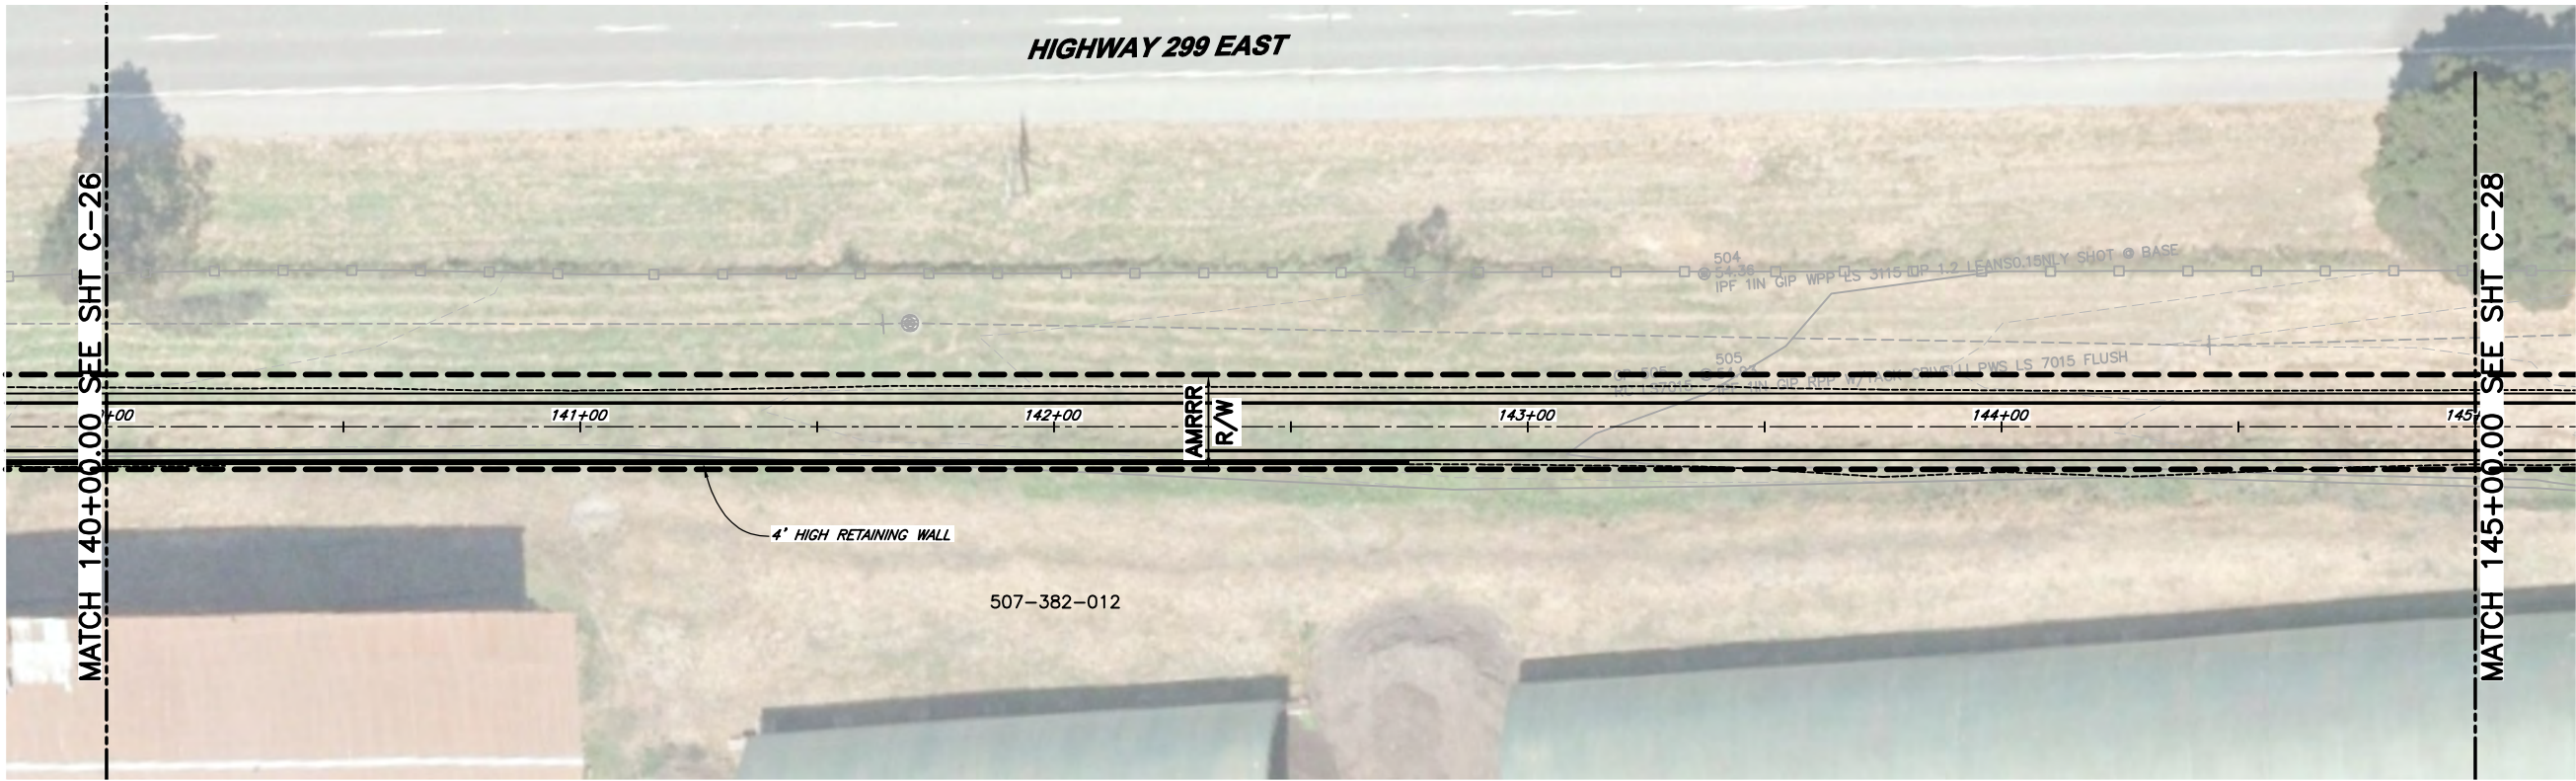


PLAN
 1"=20'



LEGEND

- TRAIL ALIGNMENT CENTERLINE
- EDGE OF PAVED TRAIL
- EDGE OF TRAIL GRAVEL SHOULDER
- PRELIMINARY RAILROAD RIGHT-OF-WAY

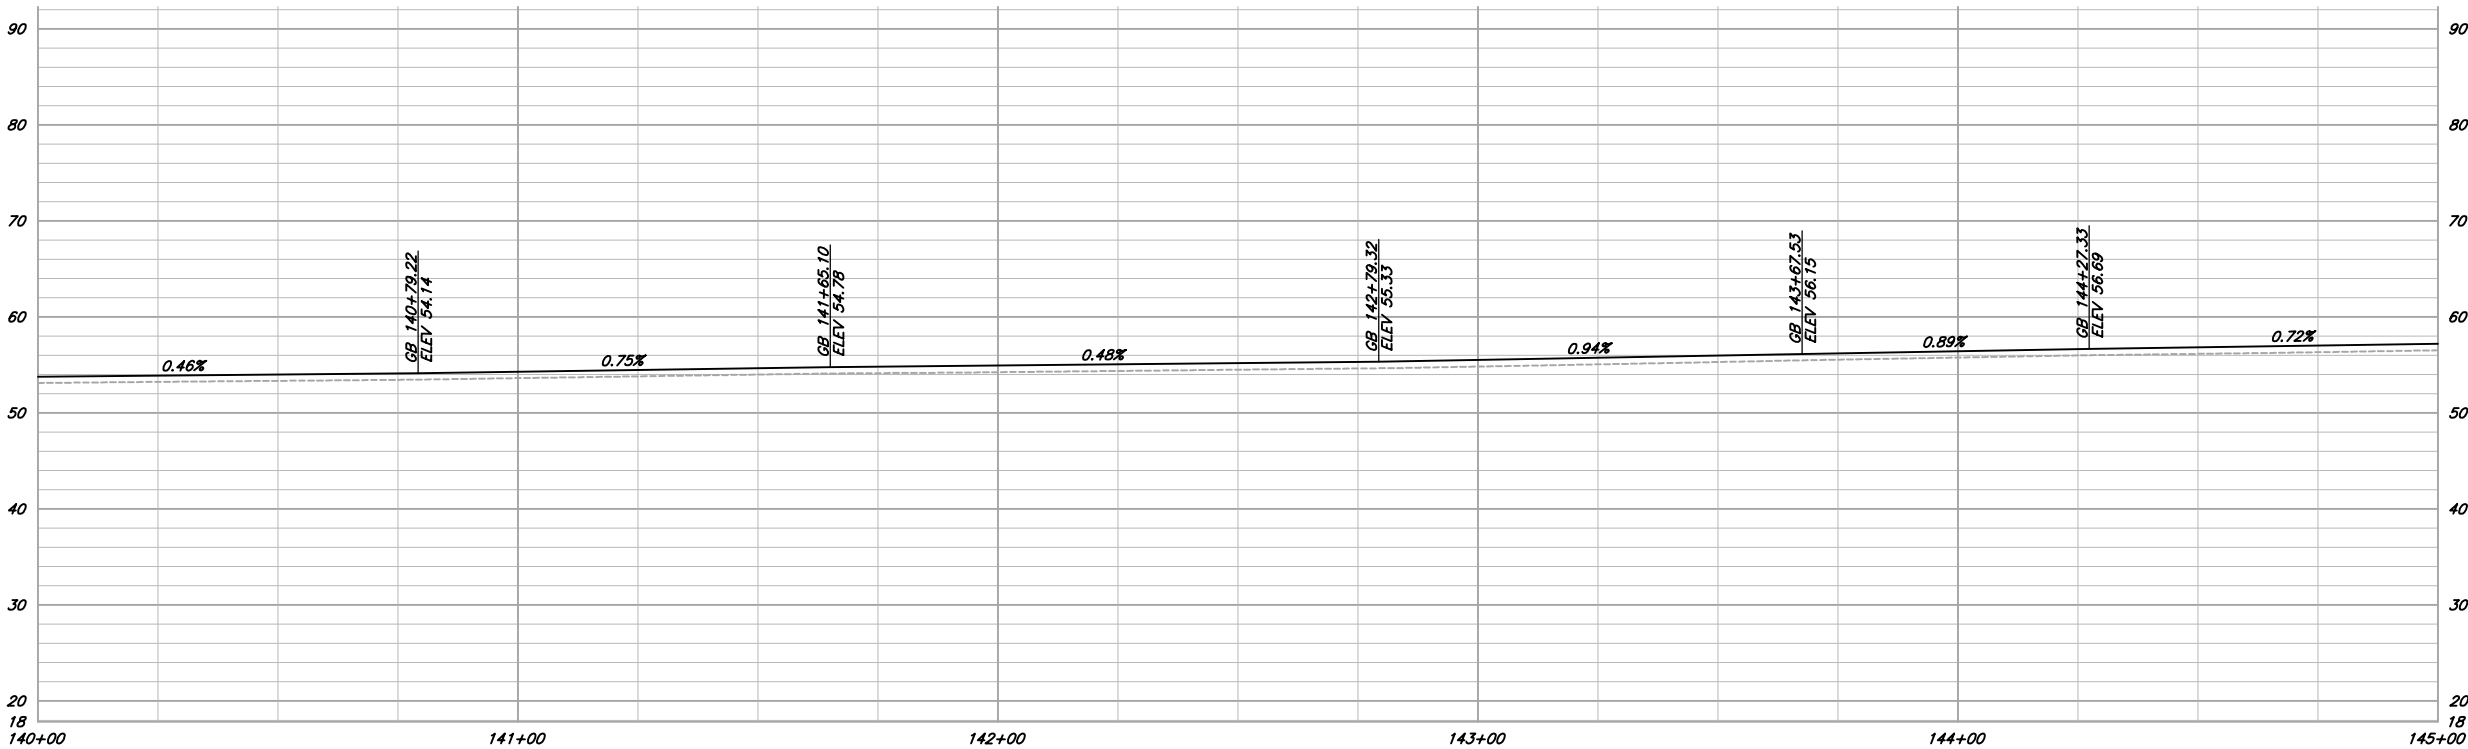


PROFILE
 SCALE: 1"=20' H
 1"=10' V

NOTE:
 SEE PRELIMINARY RIGHTS OF WAY NOTE ON SHEET G-1.

PRELIMINARY

VERIFY SCALES B&S IS ONE INCH ON ORIGINAL DRAWING 0 1" IF NOT ONE INCH ON THIS SHEET, ADJUST SCALES ACCORDINGLY			
812 W. WABASH AVE. EUREKA, CA 95501 WWW.SHN-ENGR.COM 707-441-8855			
			BY
			REVISION
			DATE
			NO.
DSGN	CDN	DR	CDN
CHK	JSO	APVD	
CITY OF ARCATA ANNIE AND MARY RAIL ARCATA, CALIFORNIA			
PLAN AND PROFILE			
SHEET C-27			
SEQ			
DATE 12/2019			
PROJ. NO. 018218			

SAVED: 12/19/2019 3:16 PM CNEWELL, PLOTTED: 12/19/2019 3:55 PM CHRIS D. NEWELL
 \\Eureka\Projects\2018\018218-COA-AnnieMary\Drawings\018218-PNP.dwg

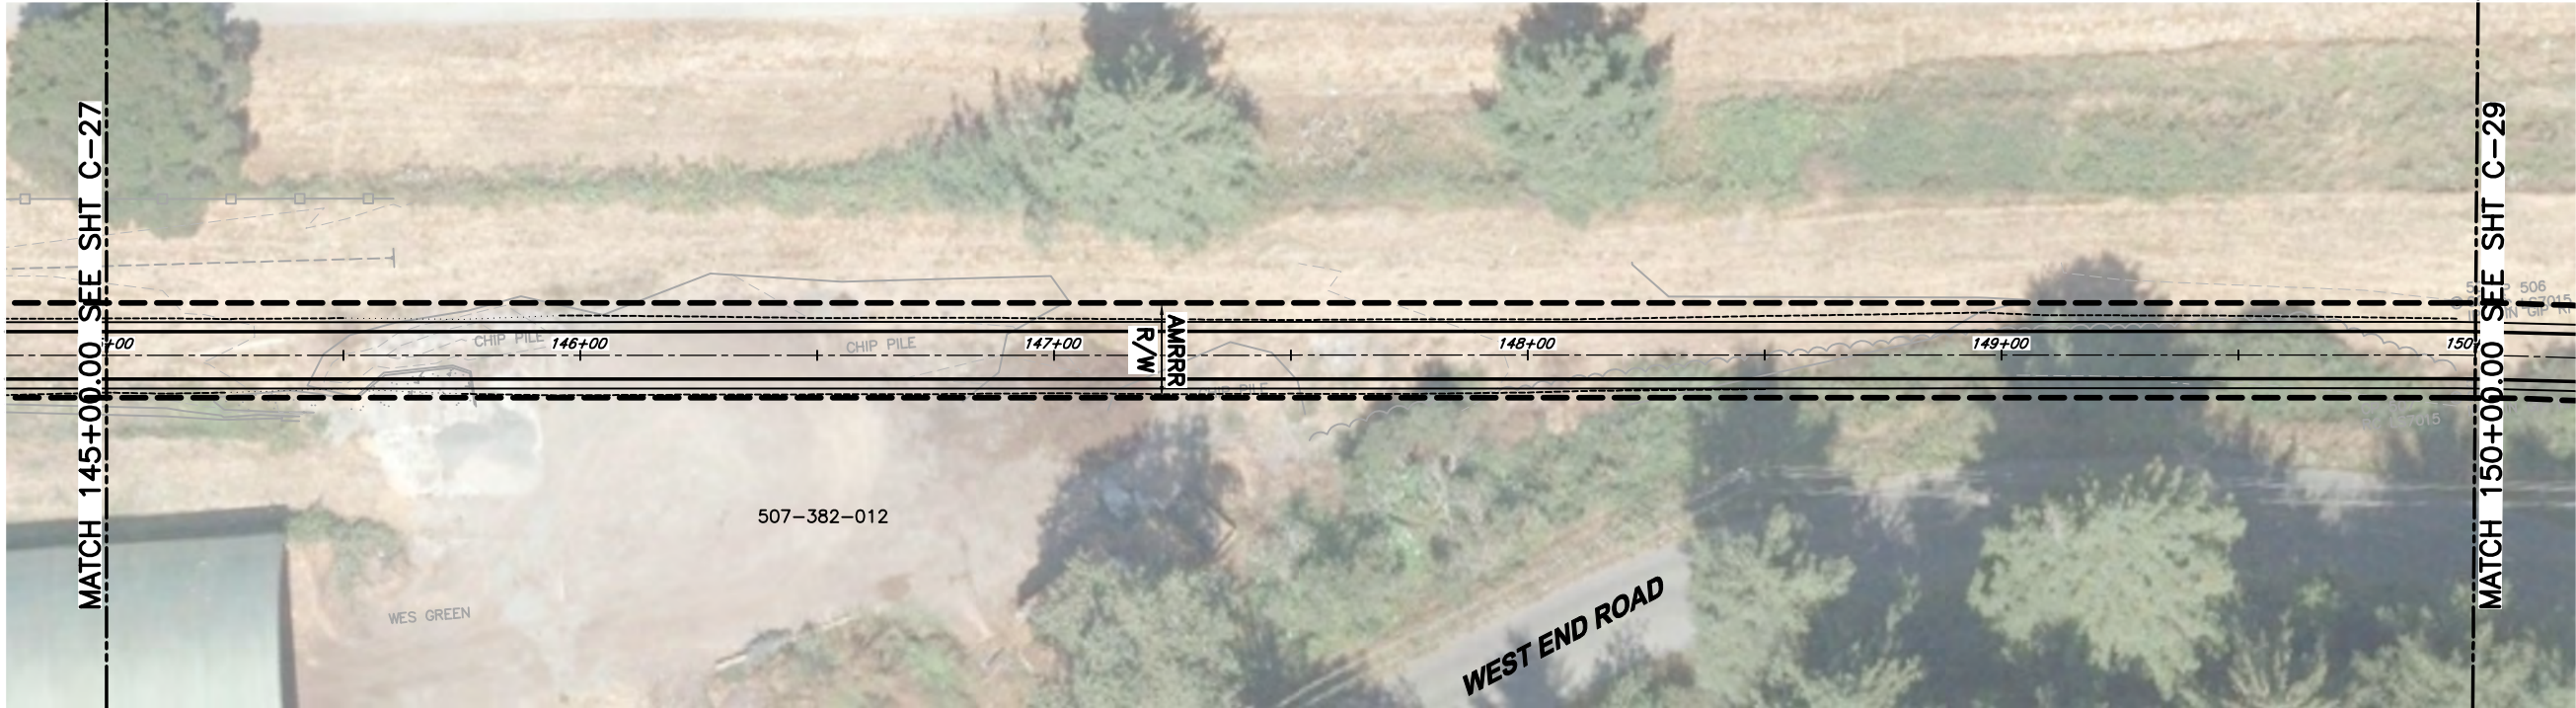


PLAN
 1"=20'



LEGEND

- TRAIL ALIGNMENT CENTERLINE
- EDGE OF PAVED TRAIL
- EDGE OF TRAIL GRAVEL SHOULDER
- PRELIMINARY RAILROAD RIGHT-OF-WAY

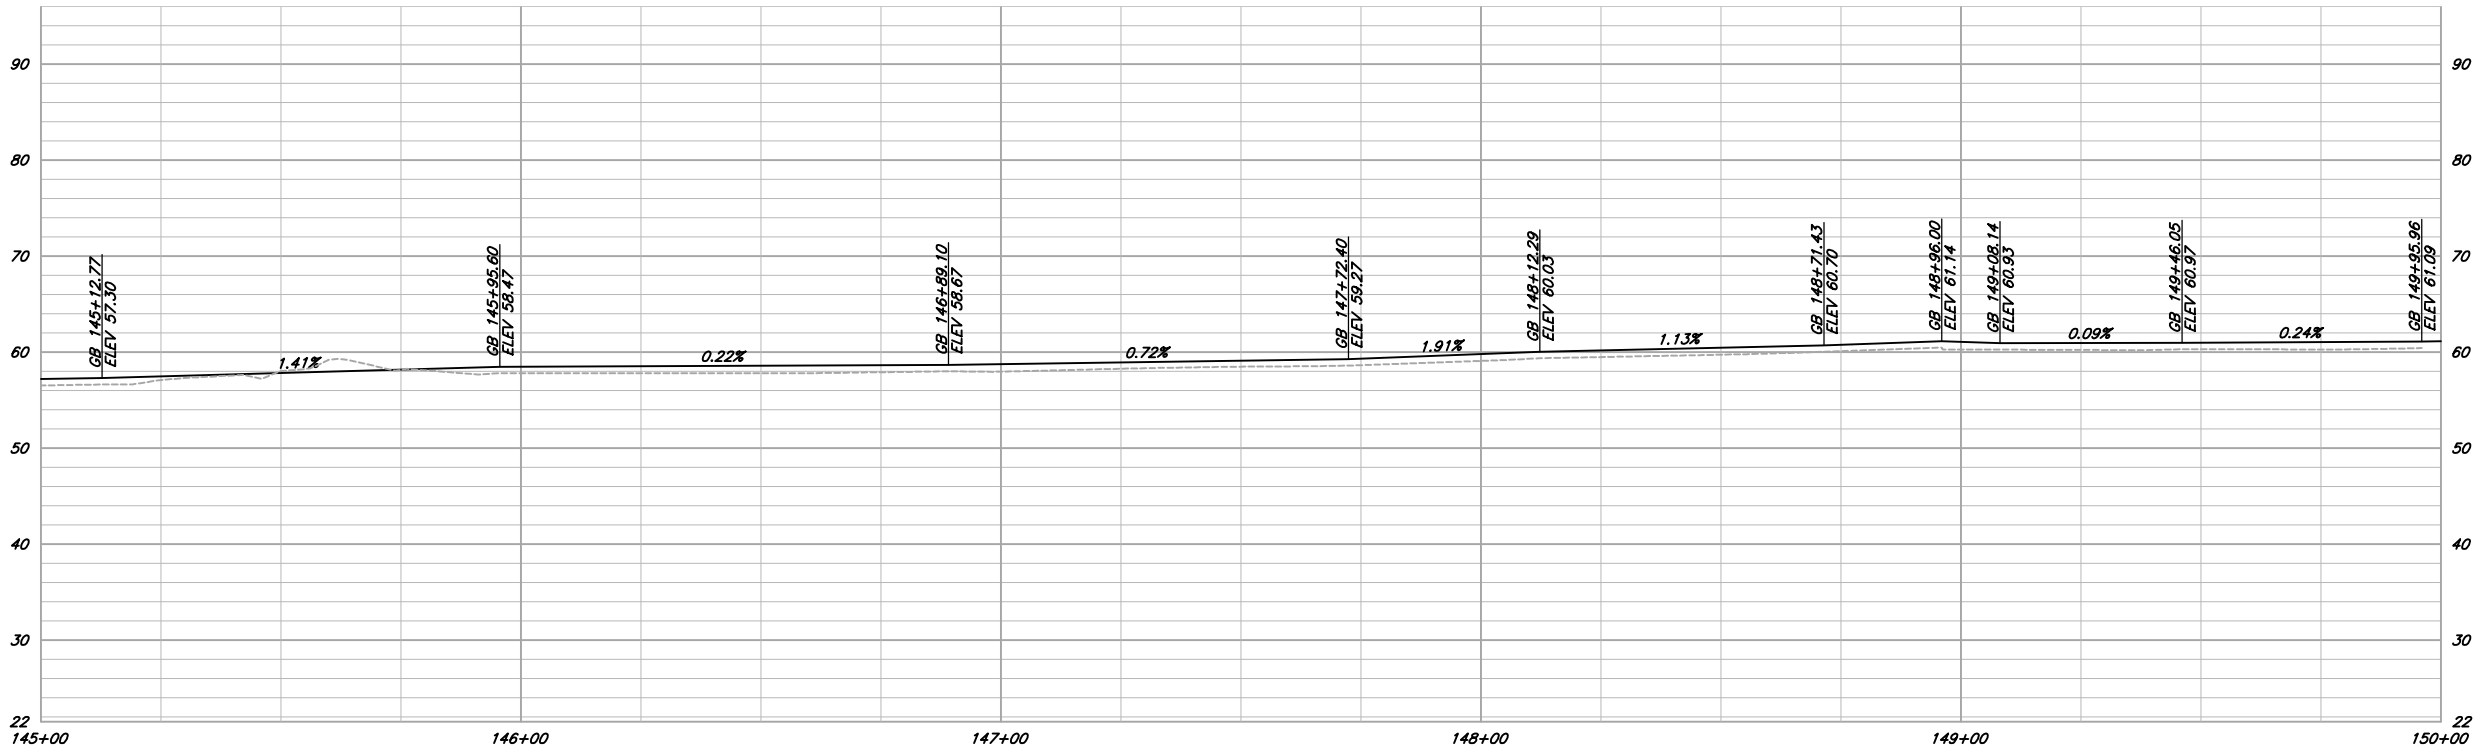

PROFILE
 SCALE: 1"=20' H
 1"=10' V

NOTE:


SEE PRELIMINARY RIGHTS OF WAY NOTE ON SHEET G-1.

PRELIMINARY

VERIFY SCALES B&S IS ONE INCH ON ORIGINAL DRAWING 0 1" IF NOT ONE INCH ON THIS SHEET, ADJUST SCALES ACCORDINGLY	
812 W. WABASH AVE. EUREKA, CA 95501 WWW.SHN-ENGR.COM 707-441-8855	
DSGN DR CHK APVD	CDN CDN JSO
CITY OF ARCATA ANNIE AND MARY RAIL TRAIL ARCATA, CALIFORNIA	
PLAN AND PROFILE	
SHEET C-28	SEQ
DATE 12/2019	PROJ. NO. 018218
NO.	DATE
REVISION	BY

SAVED: 12/19/2019 3:16 PM CNEWELL, PLOTTED: 12/19/2019 3:56 PM CHRIS D. NEWELL
 \\Eureka\Projects\2018\018218-COA-AnnieMary\Drawings\018218-PNP.dwg

Revisions 10/7/22

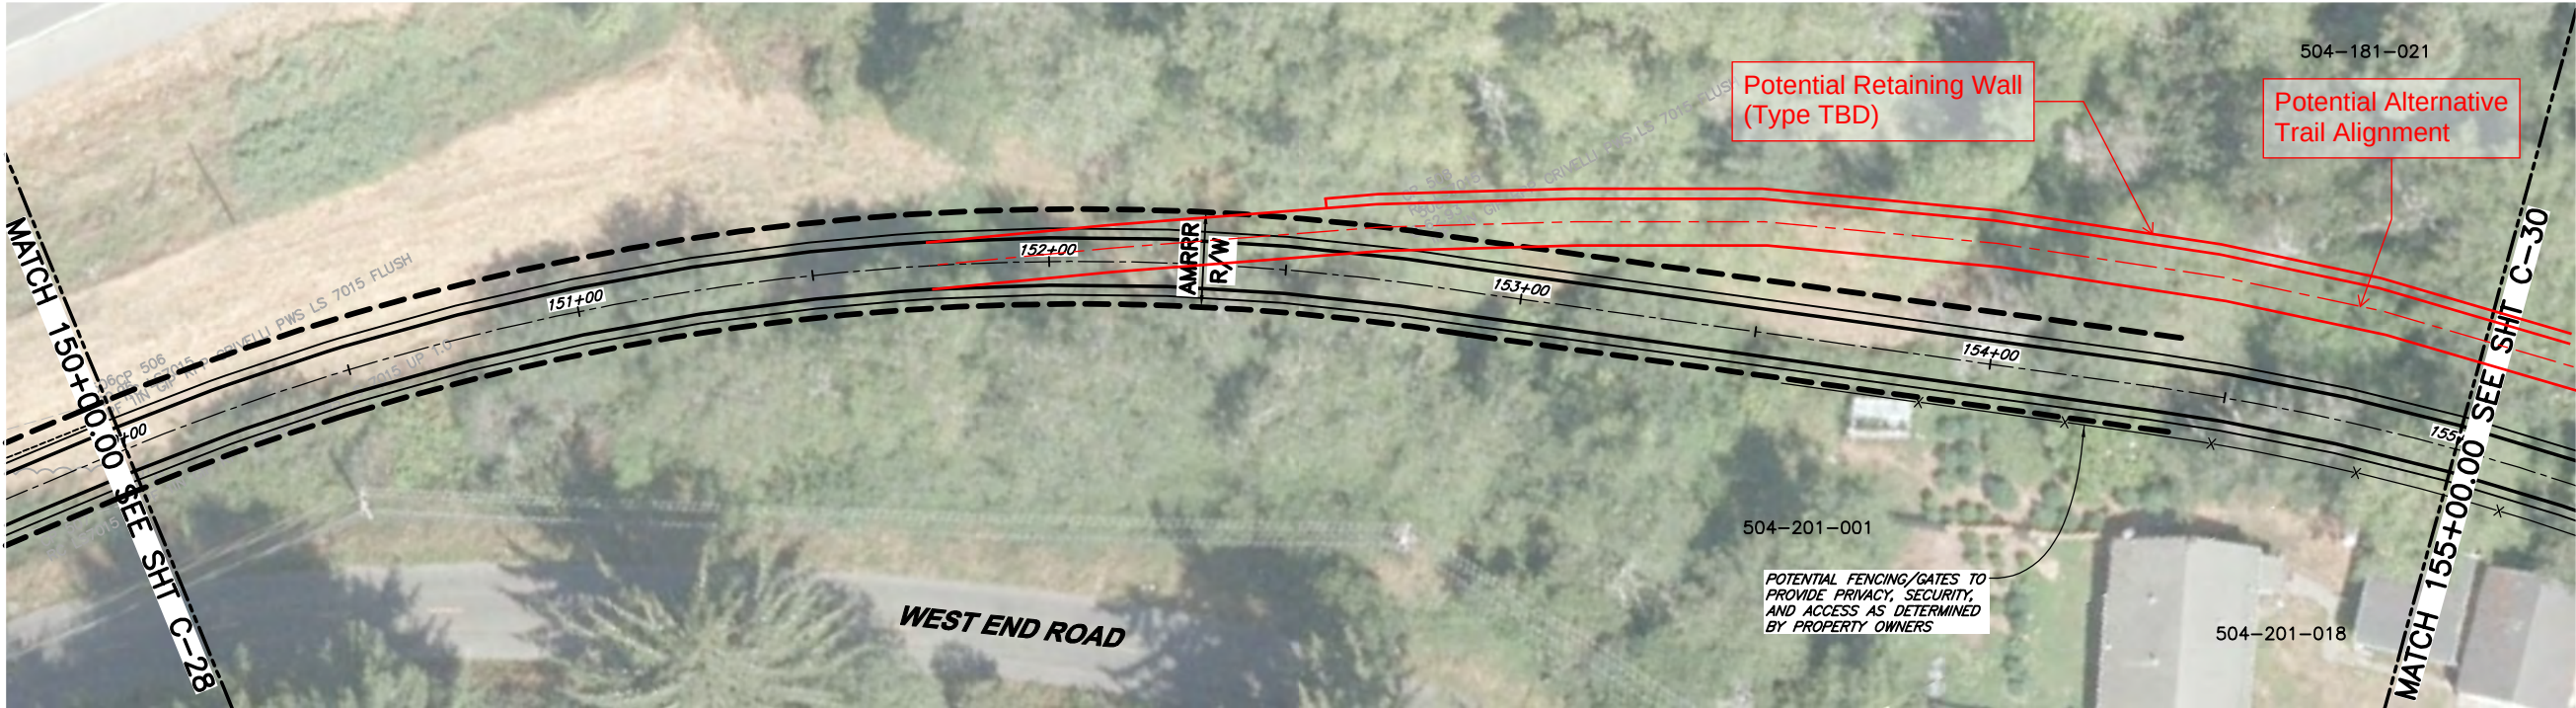


PLAN
 1"=20'



LEGEND

- TRAIL ALIGNMENT CENTERLINE
- EDGE OF PAVED TRAIL
- EDGE OF TRAIL GRAVEL SHOULDER
- PRELIMINARY RAILROAD RIGHT-OF-WAY

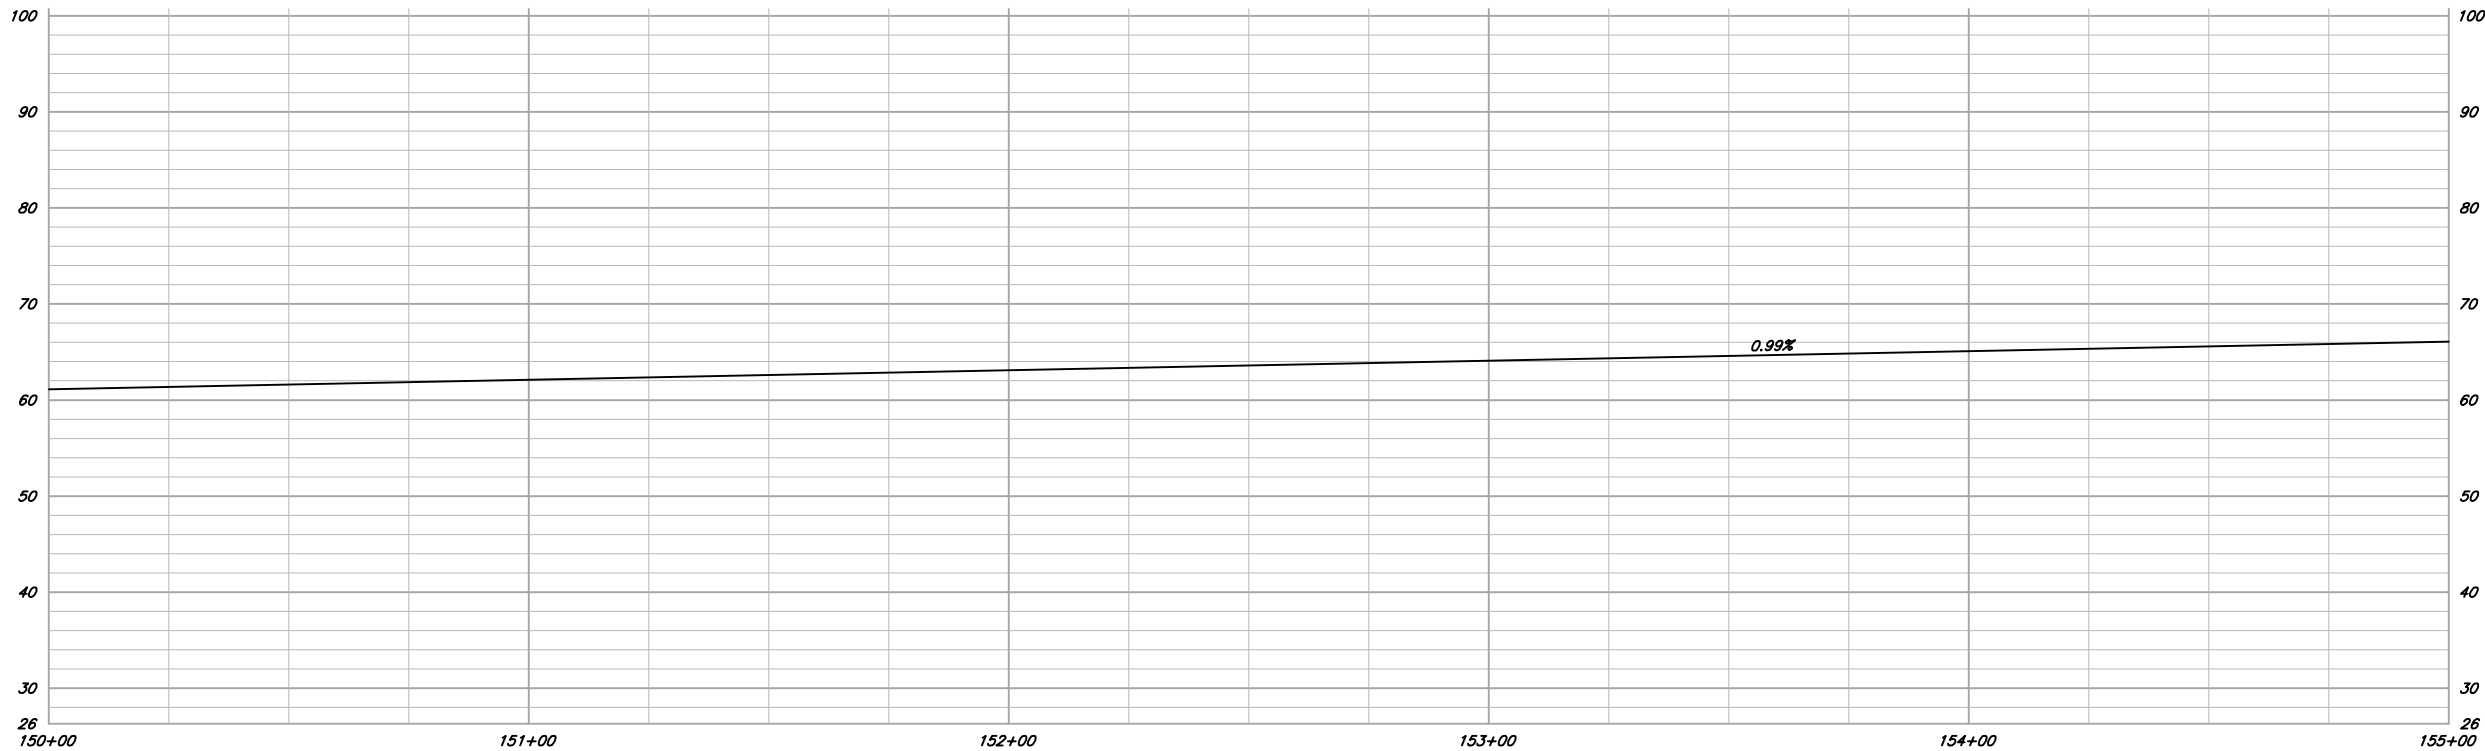

PROFILE
 SCALE: 1"=20' H
 1"=10' V


NOTE:
 SEE PRELIMINARY RIGHTS OF WAY NOTE ON SHEET G-1.

PRELIMINARY

VERIFY SCALES BAS IS ONE INCH ON ORIGINAL DRAWING 0 1" IF NOT ONE INCH ON THIS SHEET, ADJUST SCALES ACCORDINGLY			
812 W. WABASH AVE. EUREKA, CA 95501 WWW.SHN-ENGR.COM 707-441-8855			
		BY	
		REVISION	
		DATE	
		NO.	
DSGN	CDN	CHK	JSO
DR	CDN	APVD	
CITY OF ARCATA ANNIE AND MARY RAIL TRAIL ARCATA, CALIFORNIA			
PLAN AND PROFILE			
SHEET			
C-29			
SEQ			
DATE 12/2019			
PROJ. NO. 018218			

SAVED: 12/19/2019 3:16 PM CNEWELL, PLOTTED: 12/19/2019 3:58 PM CHRIS D. NEWELL
 \\Eureka\Projects\2018\018218-COA-AnnieMarty\Drawings\018218-PNP.dwg

Revisions 10/7/22

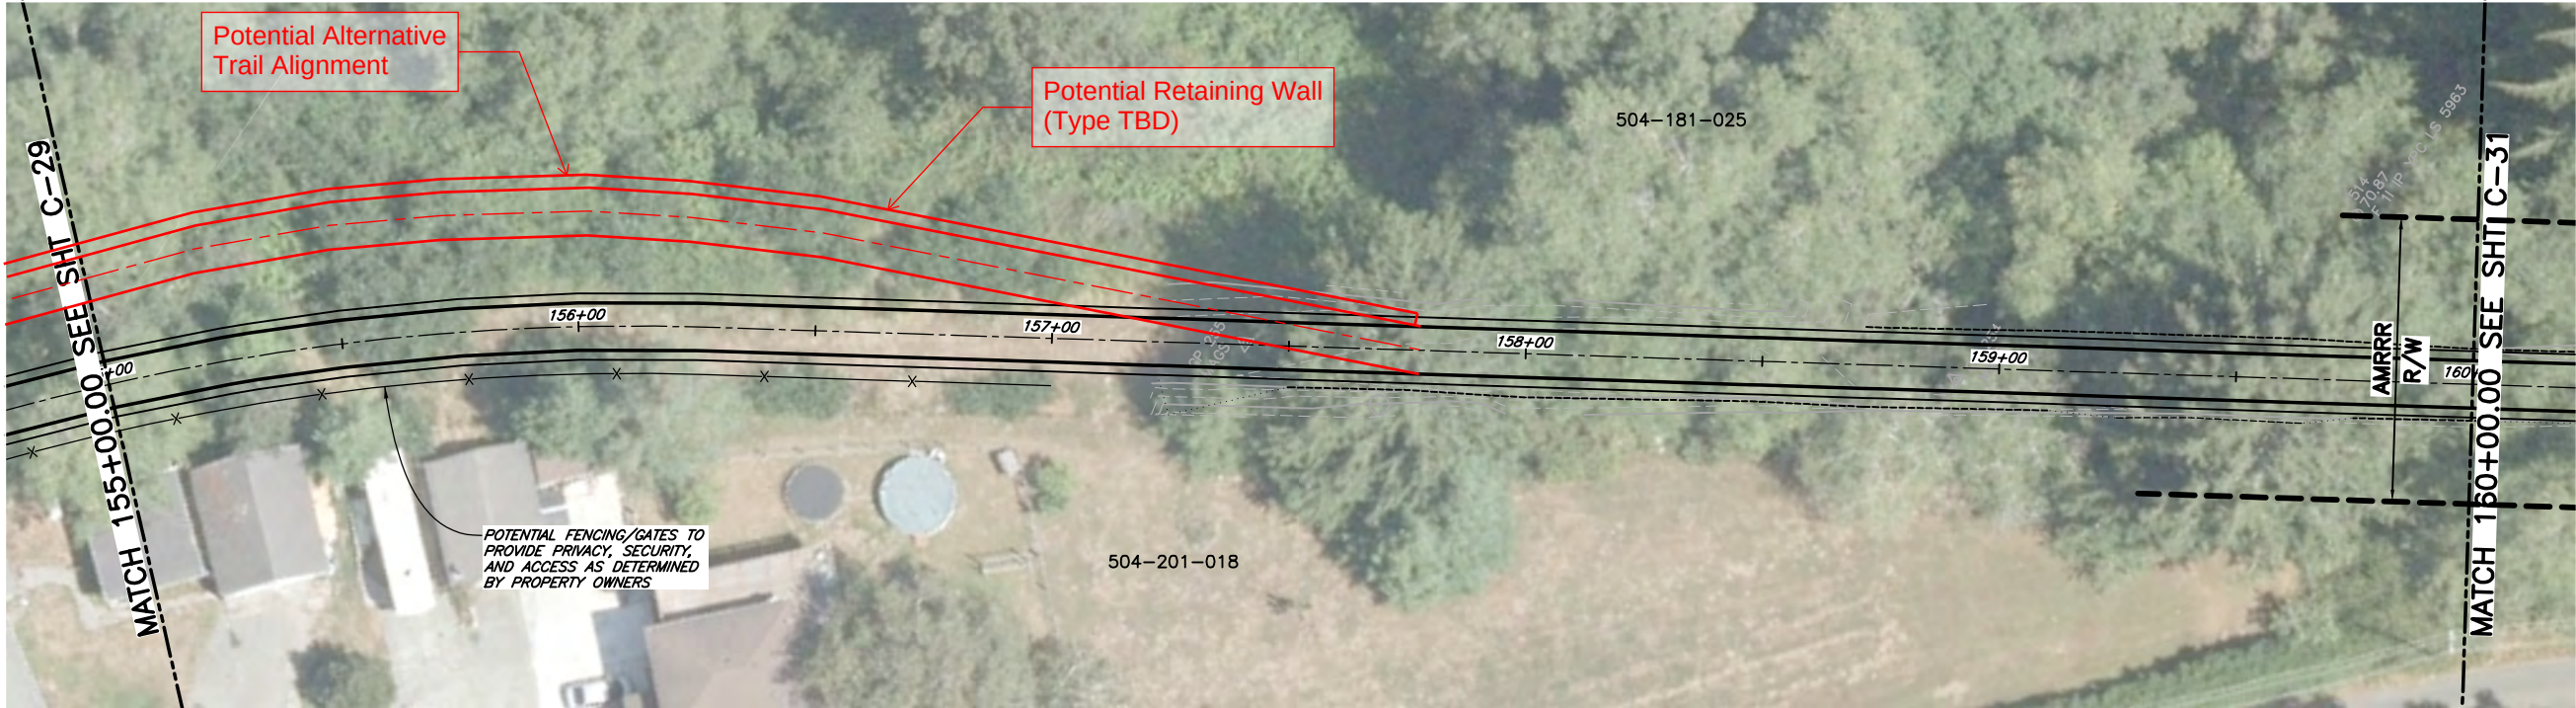


PLAN
 1"=20'



LEGEND

- TRAIL ALIGNMENT CENTERLINE
- EDGE OF PAVED TRAIL
- EDGE OF TRAIL GRAVEL SHOULDER
- - - PRELIMINARY RAILROAD RIGHT-OF-WAY

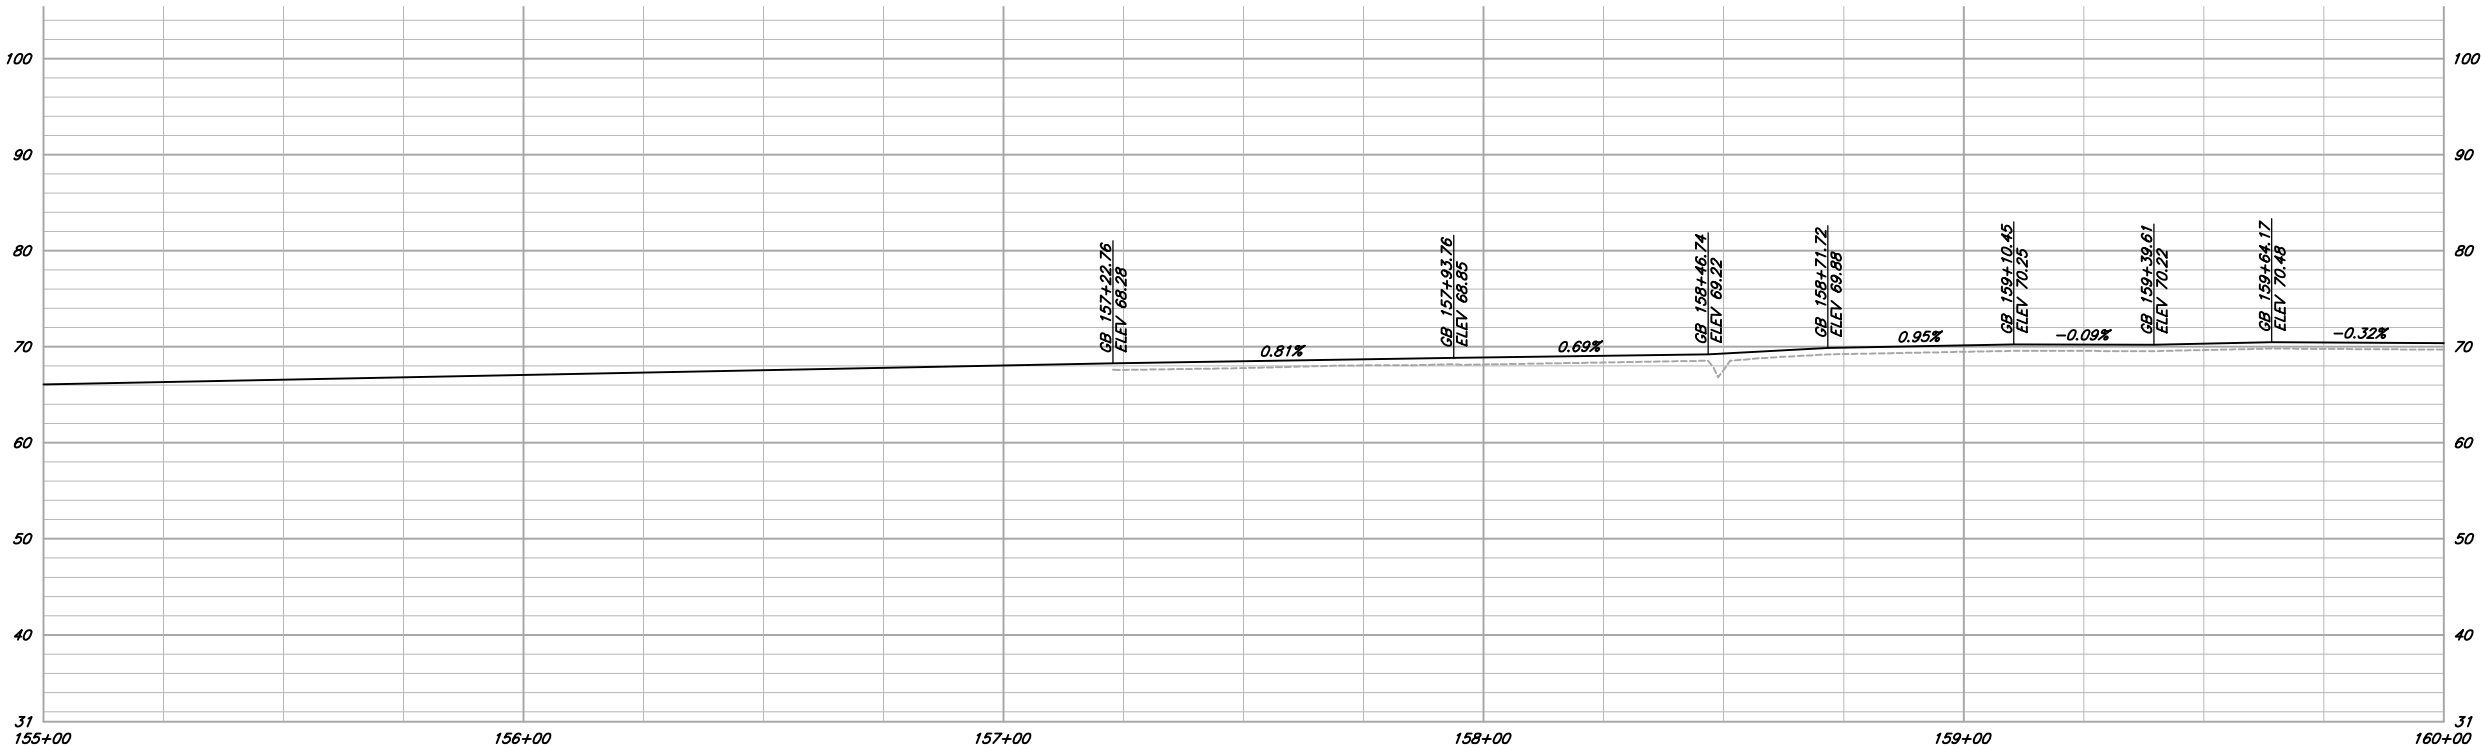


PROFILE
 SCALE: 1"=20' H
 1"=10' V

NOTE:
 SEE PRELIMINARY RIGHTS OF WAY NOTE ON SHEET G-1.

PRELIMINARY

VERIFY SCALES BAS IS ONE INCH ON ORIGINAL DRAWING 0 1" IF NOT ONE INCH ON THIS SHEET, ADJUST SCALES ACCORDINGLY	
812 W. WABASH AVE. EUREKA, CA 95501 WWW.SHN-ENGR.COM 707-441-8855	
	
NO.	DATE
REVISION	
BY	
DSGN	CDN
DR	CDN
CHK	JSO
APVD	
CITY OF ARCATA ANNIE AND MARY RAIL TRAIL ARCATA, CALIFORNIA	
PLAN AND PROFILE	
SHEET C-30	
SEQ	
DATE 12/2019	
PROJ. NO. 018218	

SAVED: 12/19/2019 3:16 PM CNEWELL, PLOTTED: 12/19/2019 4:00 PM CHRIS D. NEWELL
 \\Eureka\Projects\2018\018218-COA-AnnieMort\Drawings\018218-PNP.dwg

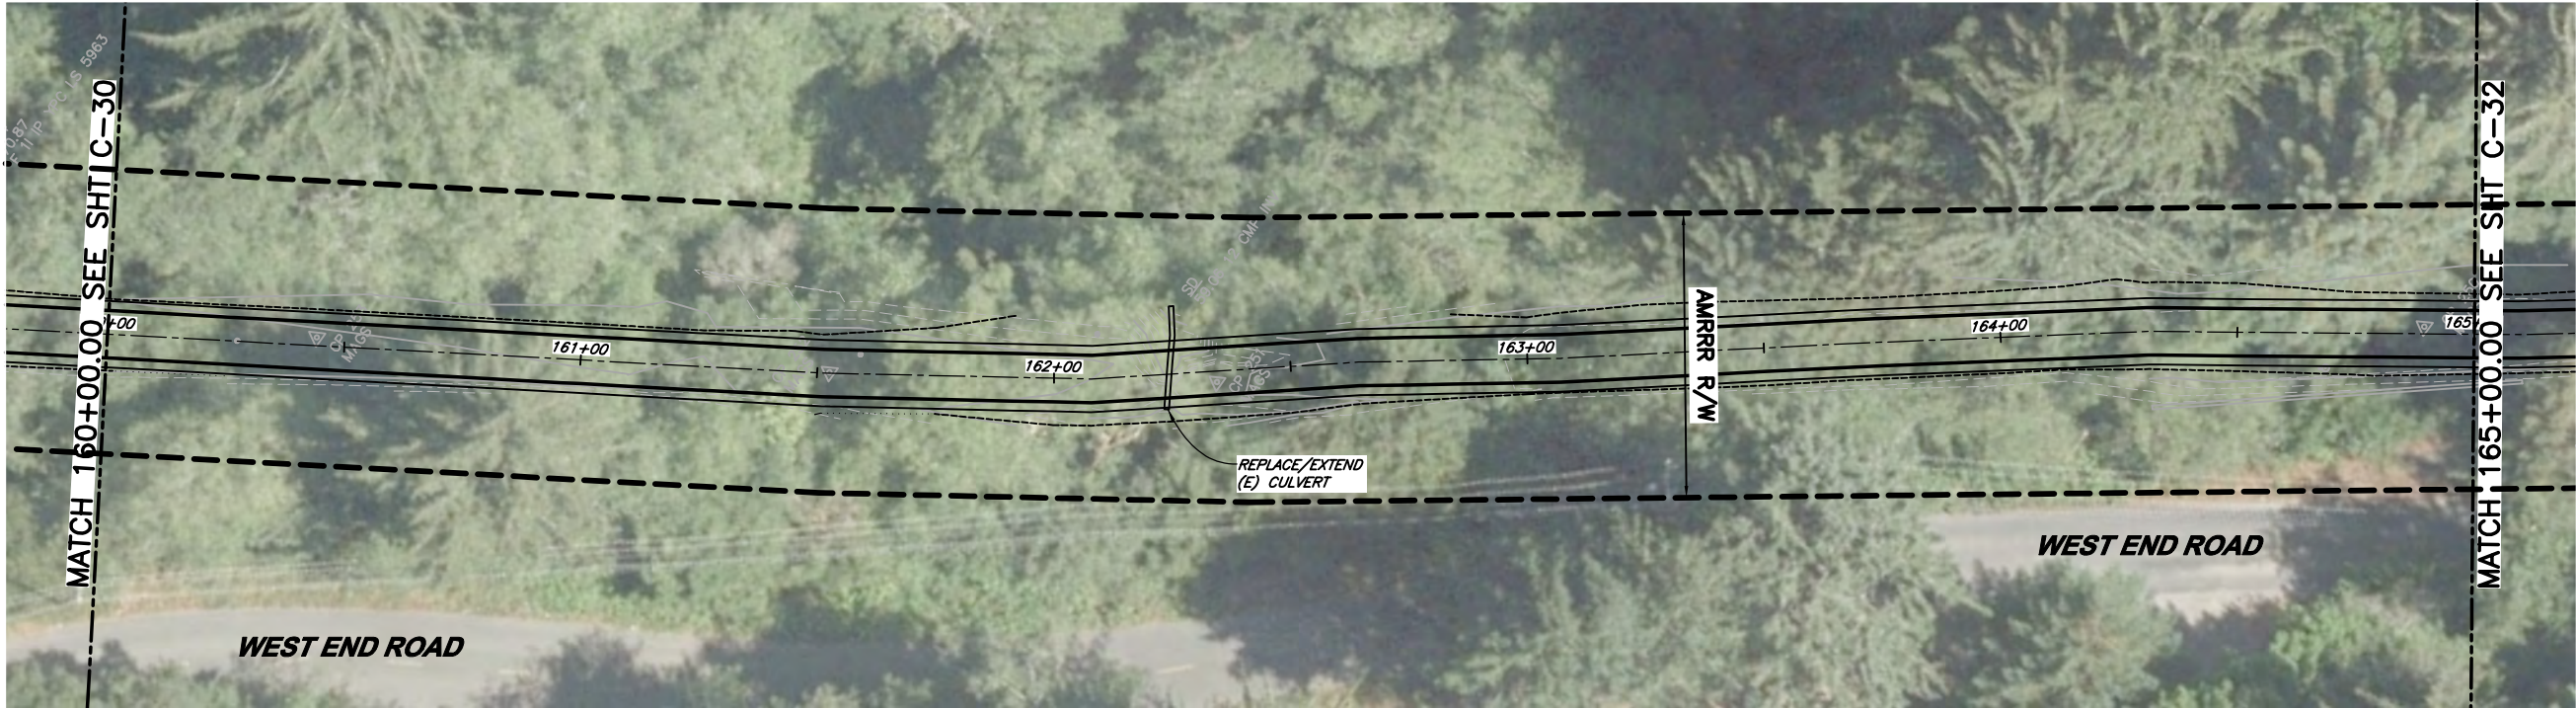


PLAN
 1"=20'



LEGEND

- TRAIL ALIGNMENT CENTERLINE
- EDGE OF PAVED TRAIL
- EDGE OF TRAIL GRAVEL SHOULDER
- PRELIMINARY RAILROAD RIGHT-OF-WAY

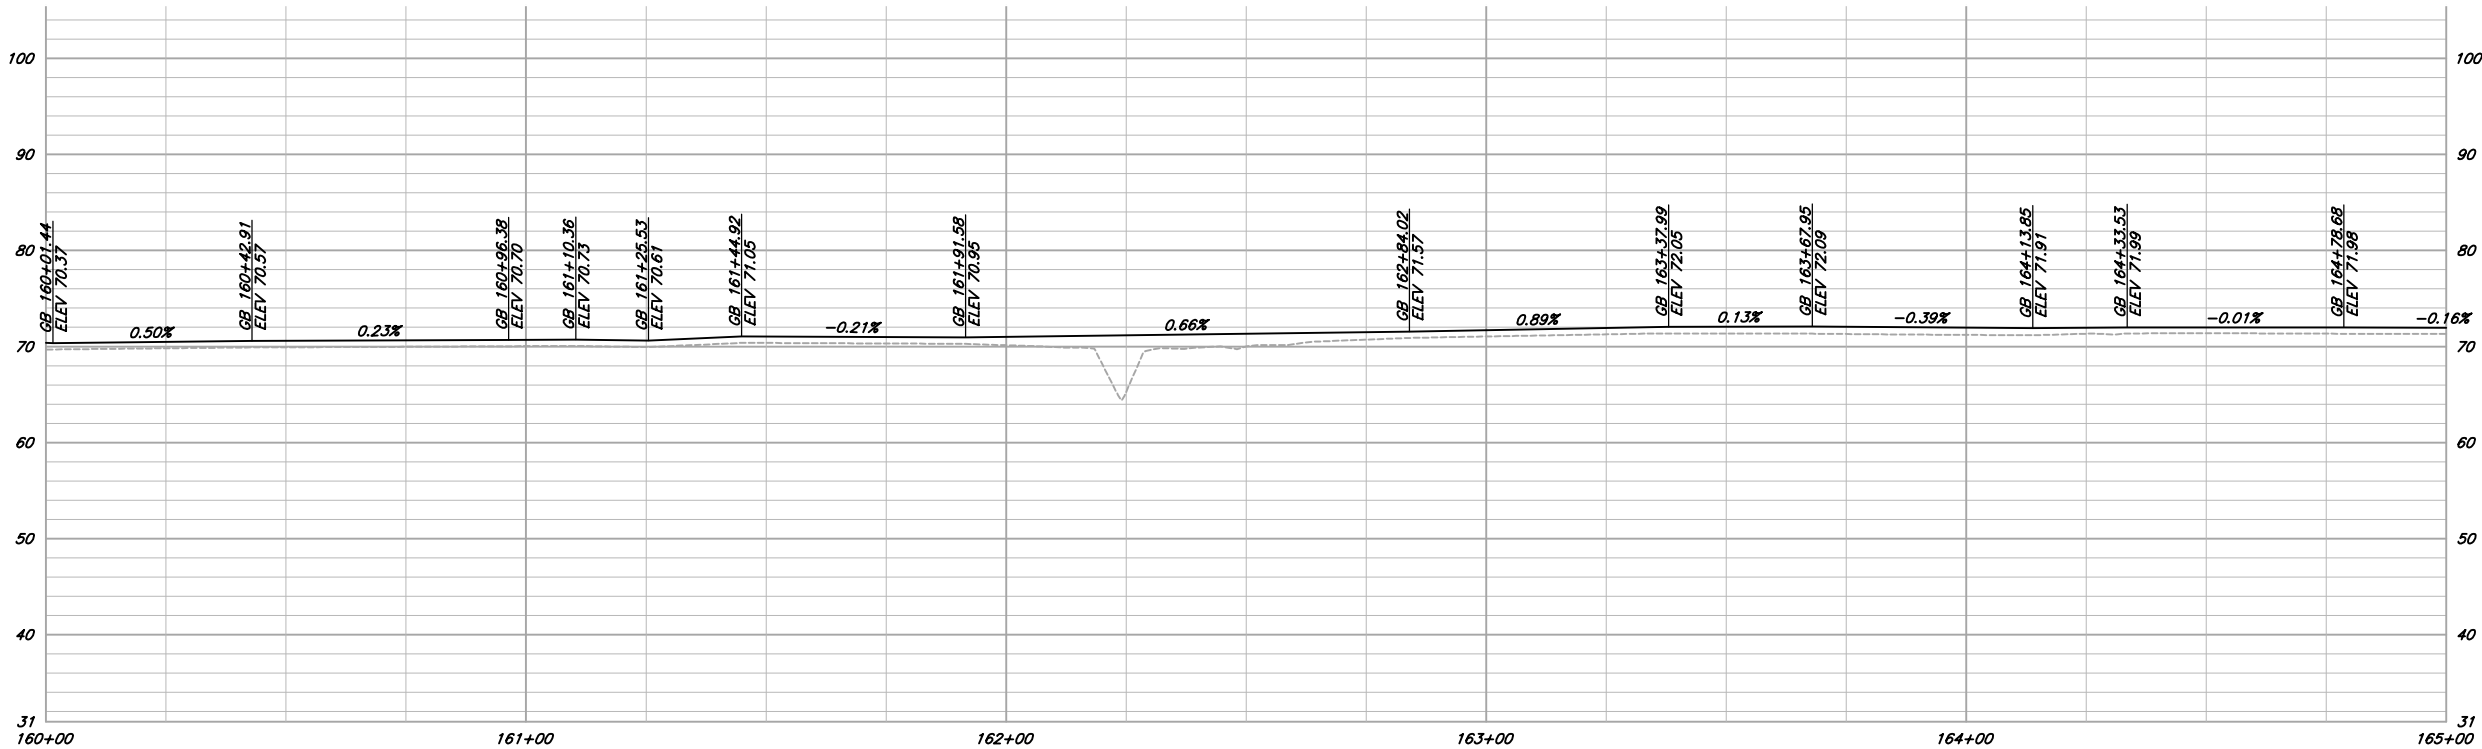


PROFILE
 SCALE: 1"=20' H
 1"=10' V

NOTE:
 SEE PRELIMINARY RIGHTS OF WAY NOTE ON SHEET G-1.

PRELIMINARY

VERIFY SCALES BAS IS ONE INCH ON ORIGINAL DRAWING IF NOT ONE INCH ON THIS SHEET, ADJUST SCALES ACCORDINGLY			
812 W. WABASH AVE. EUREKA, CA 95501 WWW.SHN-ENGR.COM 707-441-8855			
		BY	
		REVISION	
		DATE	
		NO.	
DSGN	CDN	CHK	USO
DR	CDN	APVD	
CITY OF ARCATA ANNIE AND MARY RAIL ARCATA, CALIFORNIA			
PLAN AND PROFILE			
SHEET C-31			
SEQ			
DATE 12/2019			
PROJ. NO. 018218			


SAVED: 12/19/2019 5:48 PM CNEWELL, PLOTTED: 12/19/2019 5:51 PM CHRIS D. NEWELL
 \\Eureka\Projects\2018\018218-COA-AnnieMary\Drawings\018218-PNP.dwg

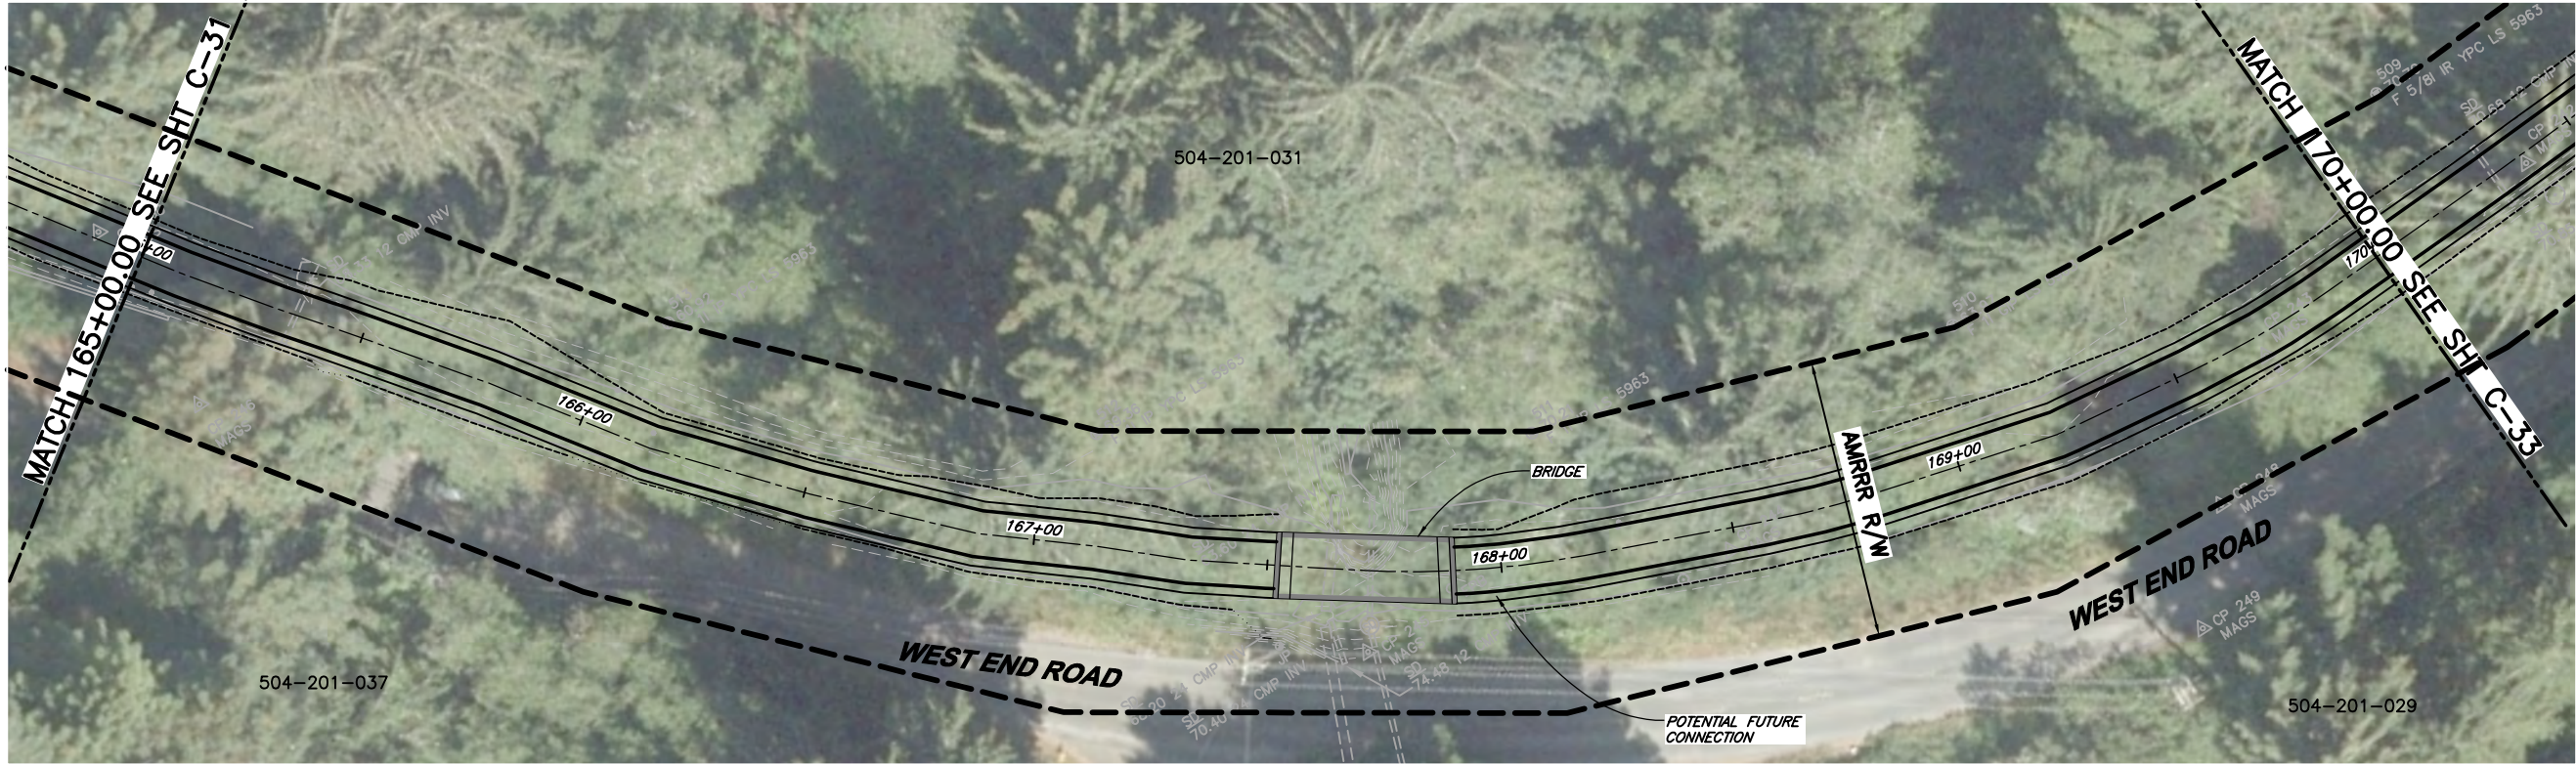

PLAN
 1"=20'

LEGEND

- TRAIL ALIGNMENT CENTERLINE
- EDGE OF PAVED TRAIL
- EDGE OF TRAIL GRAVEL SHOULDER
- PRELIMINARY RAILROAD RIGHT-OF-WAY

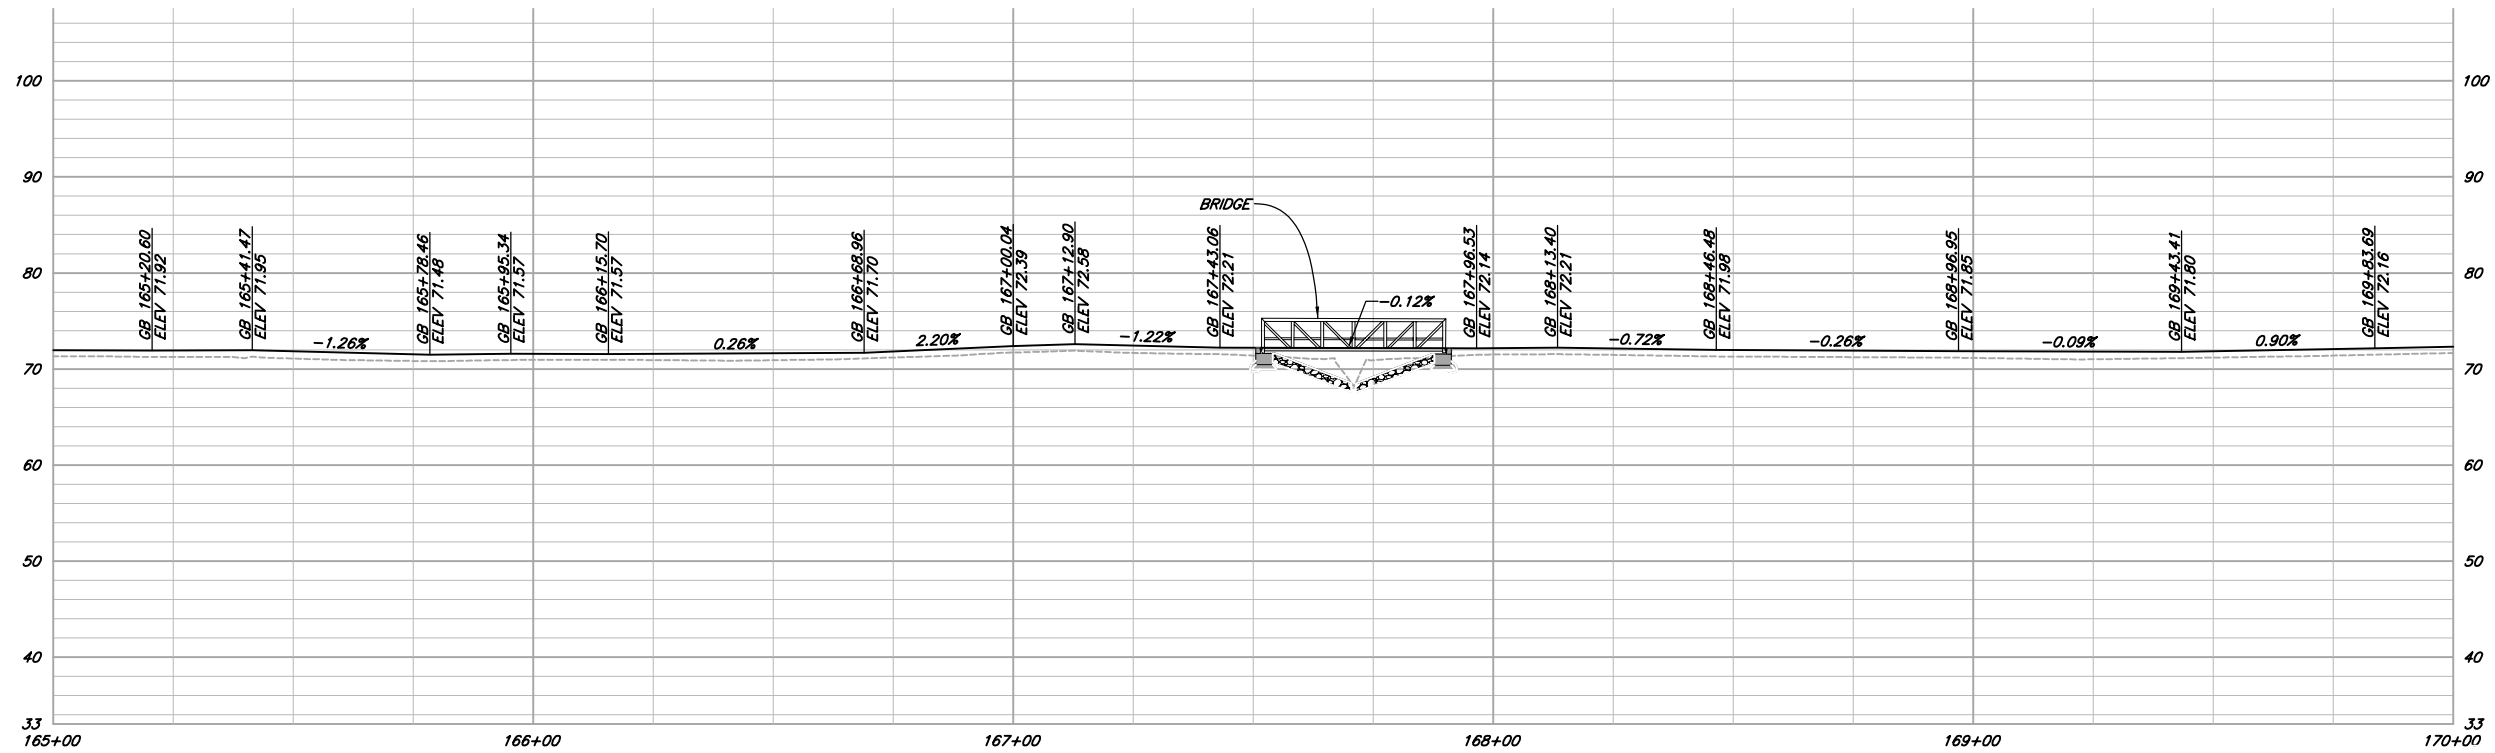

PROFILE
 SCALE: 1"=20' H
 1"=10' V

NOTE:

SEE PRELIMINARY RIGHTS OF WAY NOTE ON SHEET G-1.

PRELIMINARY

VERIFY SCALES BAS IS ONE INCH ON ORIGINAL DRAWING 0 1" IF NOT ONE INCH ON THIS SHEET, ADJUST SCALES ACCORDINGLY	
812 W. WABASH AVE. EUREKA, CA 95501 WWW.SHN-ENGR.COM 707-441-8855	
BY	
REVISION	
DATE	
NO.	
DSGN	CDN
DR	CDN
CHK	JSO
APVD	
CITY OF ARCATA ANNIE AND MARY RAIL TRAIL ARCATA, CALIFORNIA PLAN AND PROFILE	
SHEET C-32	
SEQ	
DATE 12/2019	
PROJ. NO. 018218	

SAVED: 12/19/2019 3:16 PM CNEWELL, PLOTTED: 12/19/2019 4:02 PM CHRIS D. NEWELL

\\Eureka\Projects\2018\018218-COA-AnnieMarty\Drawings\018218-PNP.dwg




PLAN
1"=20'



LEGEND

- TRAIL ALIGNMENT CENTERLINE
- EDGE OF PAVED TRAIL
- EDGE OF TRAIL GRAVEL SHOULDER
- PRELIMINARY RAILROAD RIGHT-OF-WAY

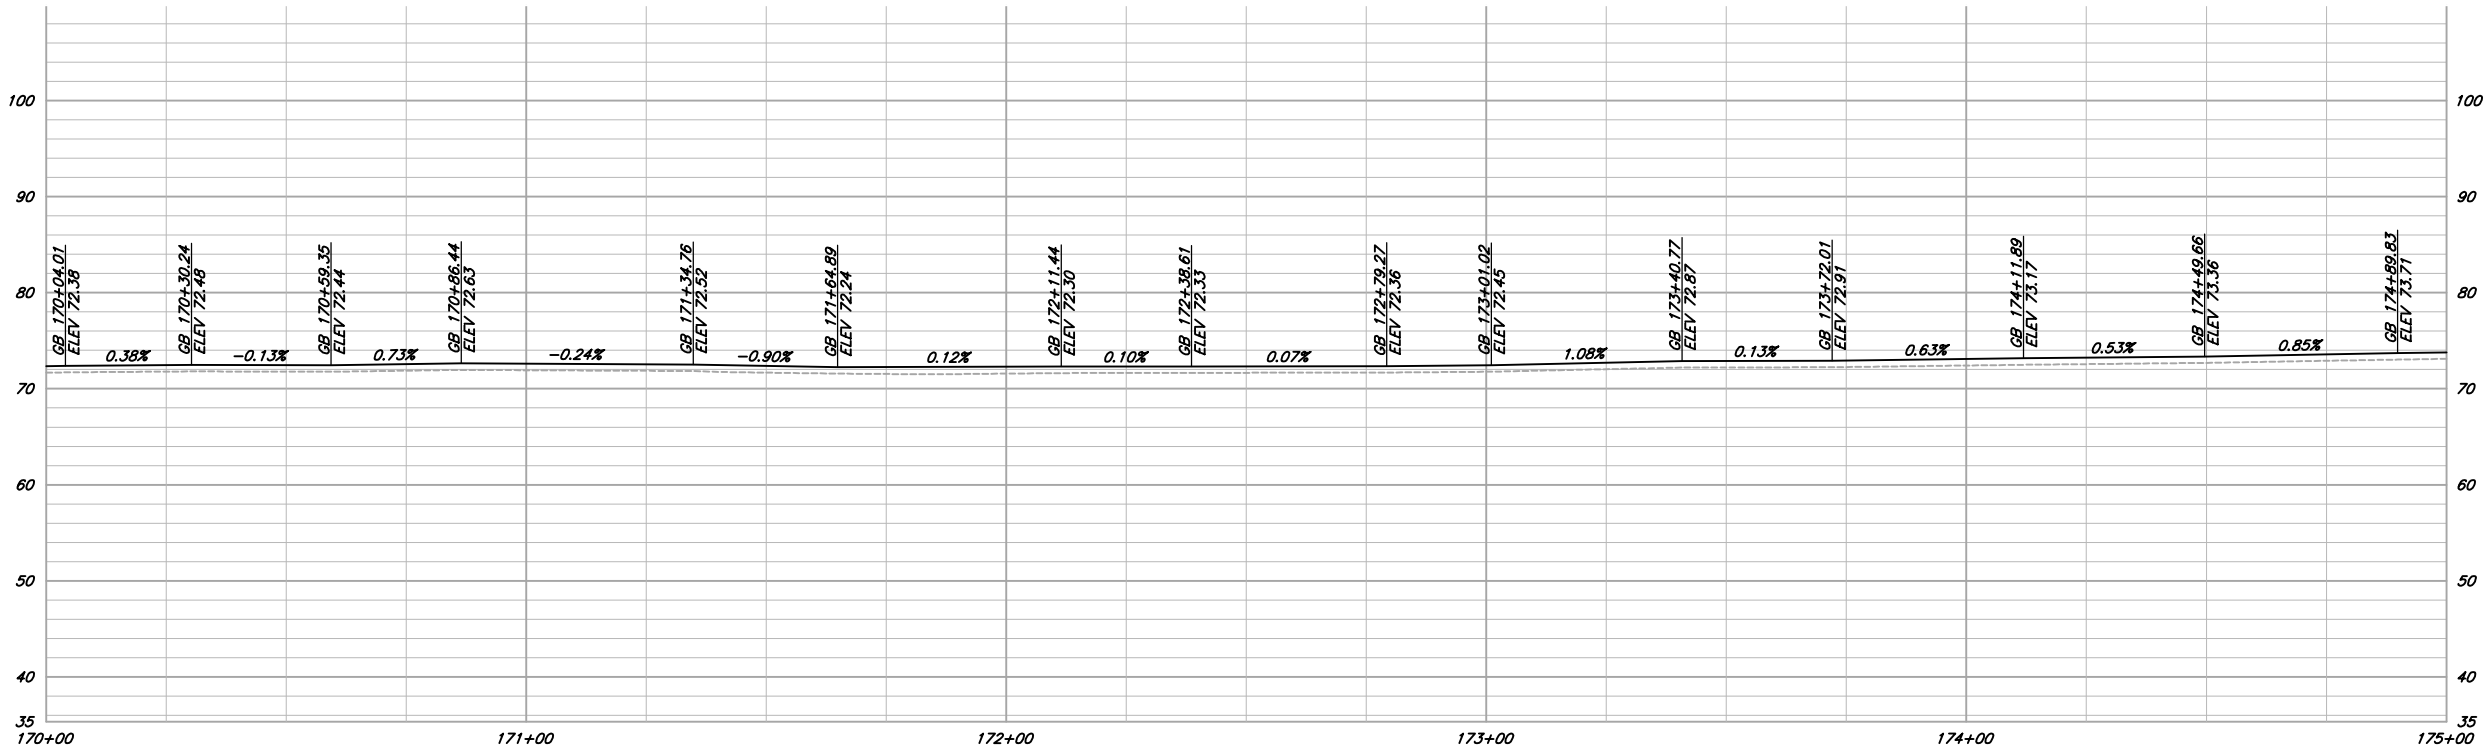

PROFILE
SCALE: 1"=20' H
1"=10' V

NOTE:


SEE PRELIMINARY RIGHTS OF WAY NOTE ON SHEET G-1.

PRELIMINARY

VERIFY SCALES B&S IS ONE INCH ON ORIGINAL DRAWING 0 1" IF NOT ONE INCH ON THIS SHEET, ADJUST SCALES ACCORDINGLY	
812 W. WABASH AVE. EUREKA, CA 95501 WWW.SHN-ENGR.COM 707-441-8855	
BY	
REVISION	
DATE	
NO.	
DSGN	CDN
DR	CDN
CHK	JSO
APVD	
CITY OF ARCATA ANNIE AND MARY RAIL TRAIL ARCATA, CALIFORNIA	
PLAN AND PROFILE	
SHEET C-33	
SEQ	
DATE 12/2019	
PROJ. NO. 018218	

SAVED: 12/19/2019 3:16 PM CNEWELL, PLOTTED: 12/19/2019 4:02 PM CHRIS D. NEWELL
 \\Eureka\Projects\2018\018218-COA-AnnieMort\Drawings\018218-PNP.dwg

Revisions 10/7/22

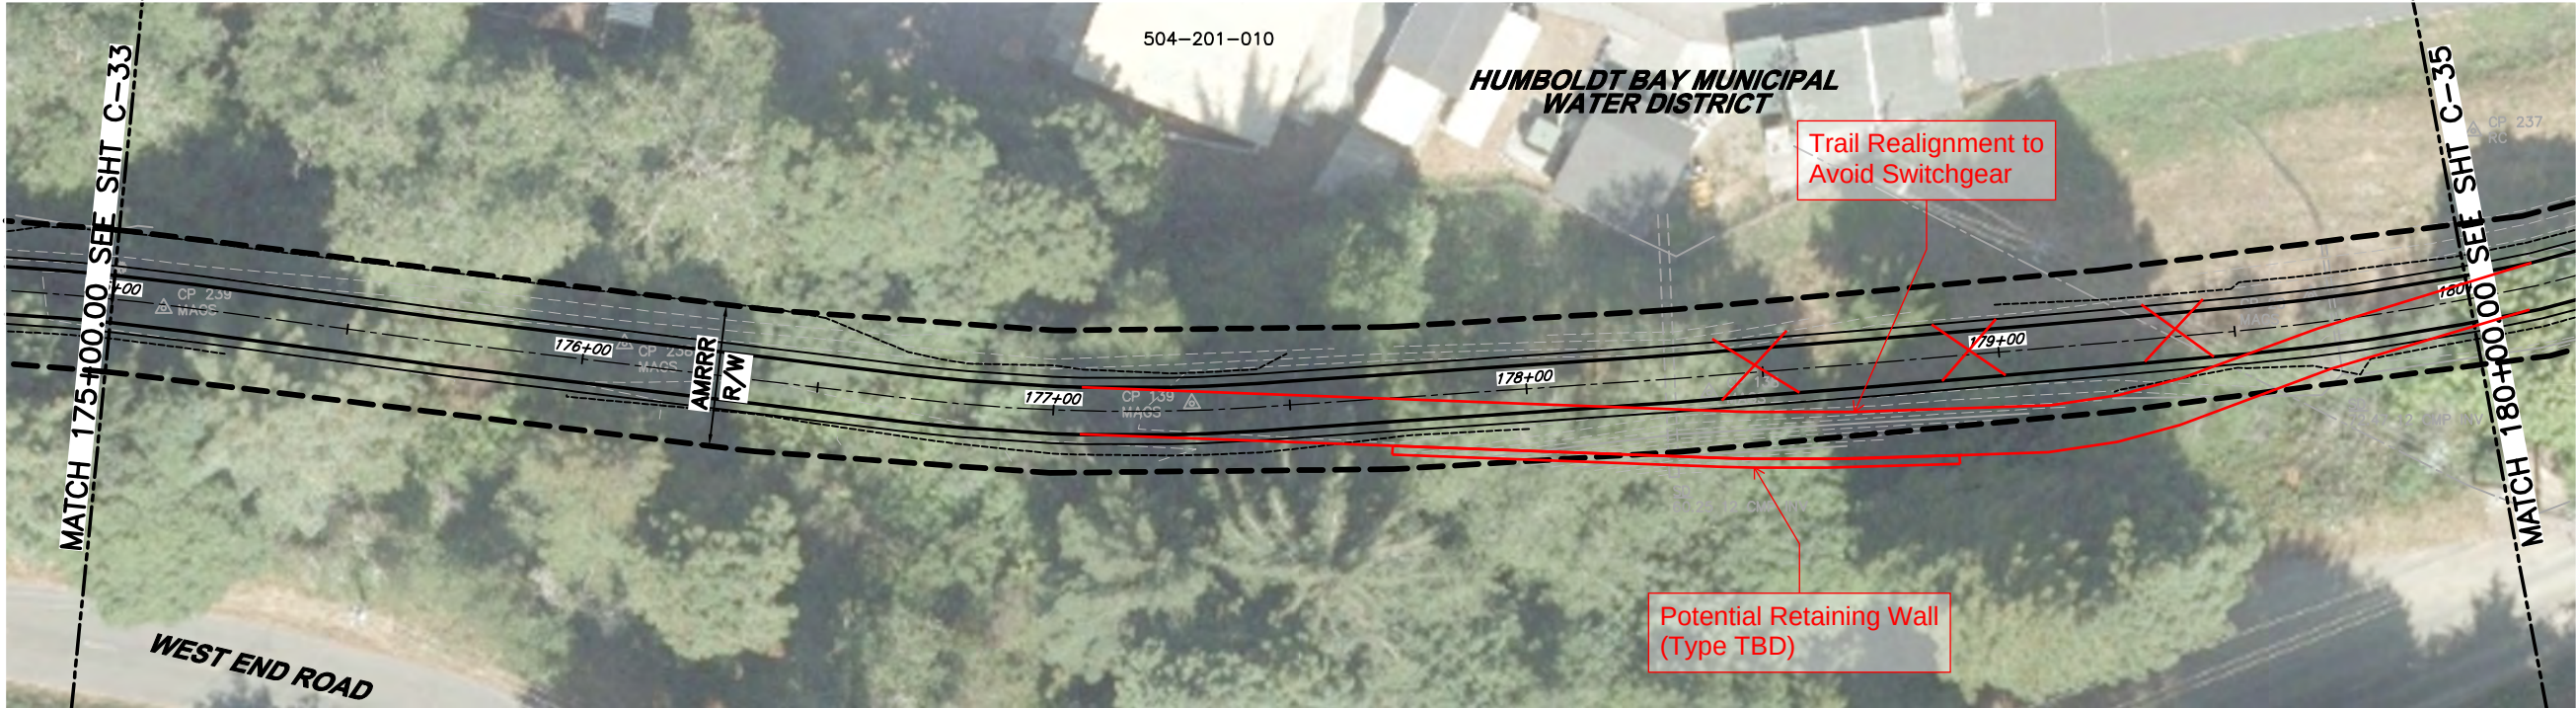


PLAN
1"=20'



LEGEND

- TRAIL ALIGNMENT CENTERLINE
- EDGE OF PAVED TRAIL
- EDGE OF TRAIL GRAVEL SHOULDER
- PRELIMINARY RAILROAD RIGHT-OF-WAY

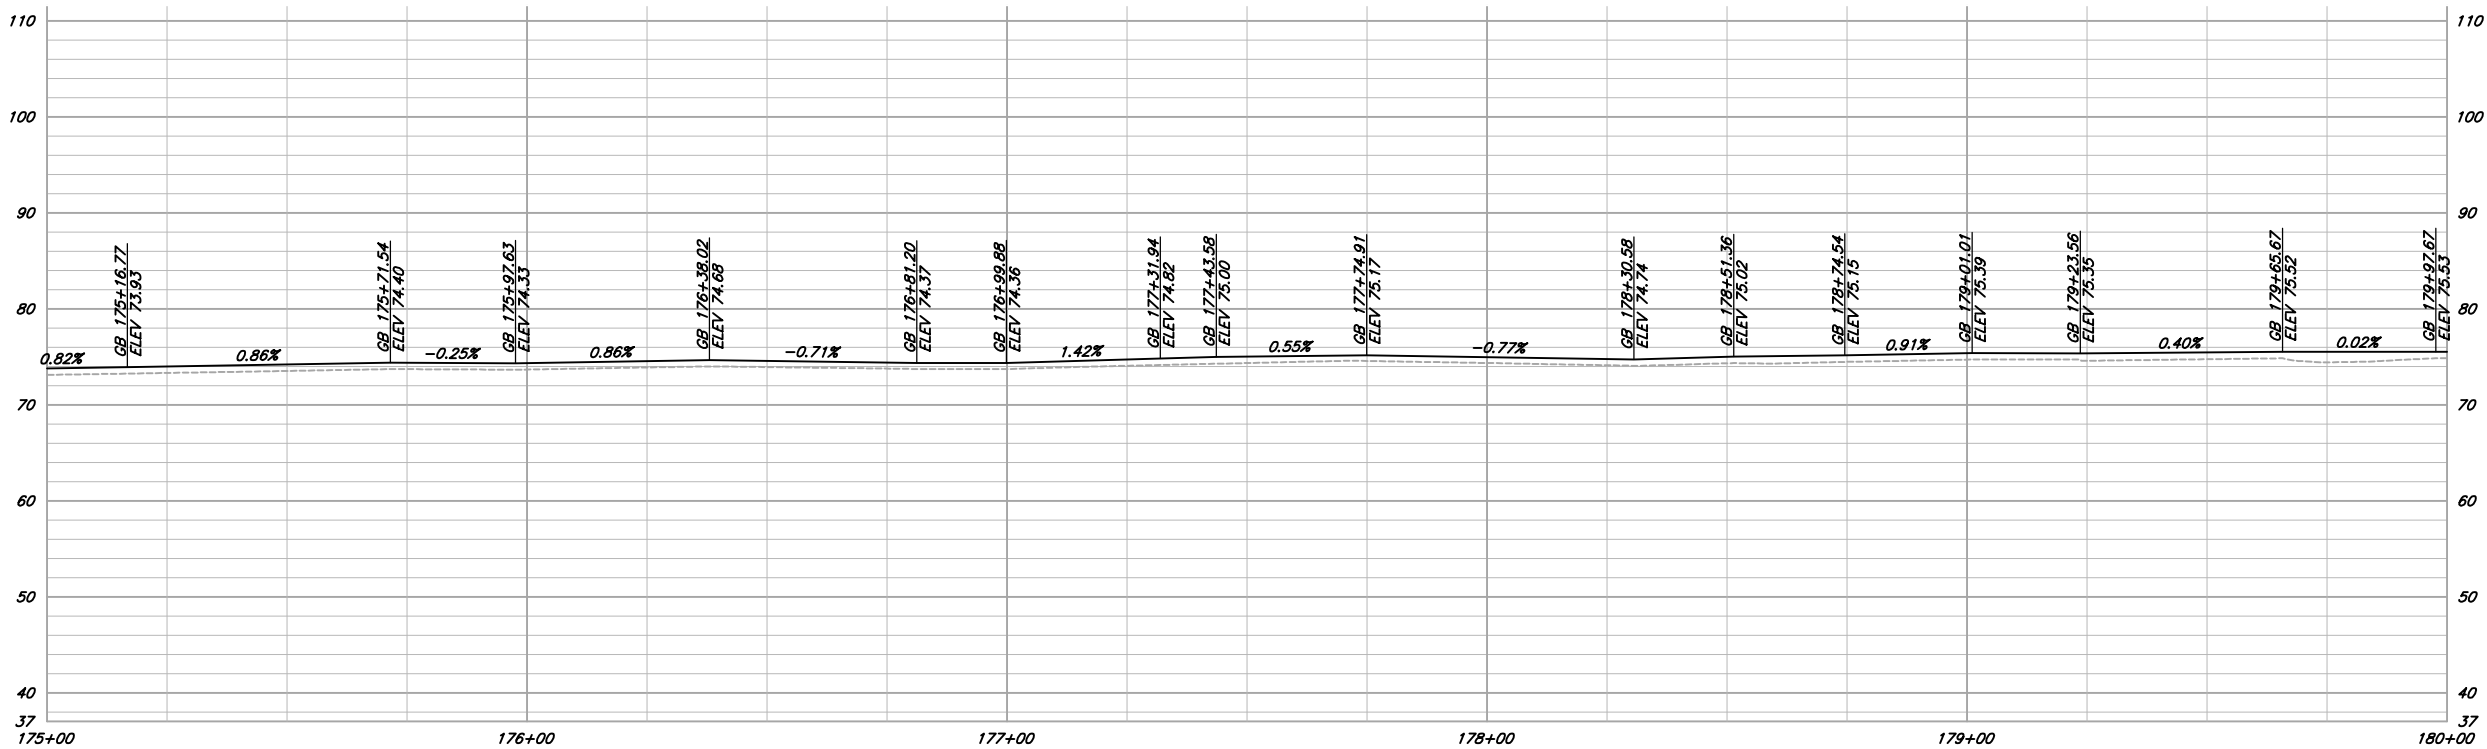

PROFILE
SCALE: 1"=20' H
1"=10' V

NOTE:
SEE PRELIMINARY RIGHTS OF WAY NOTE ON SHEET G-1.

PRELIMINARY

VERIFY SCALES
B&S IS ONE INCH ON ORIGINAL DRAWING
0 1" IF NOT ONE INCH ON THIS SHEET, ADJUST SCALES ACCORDINGLY

812 W. WABASH AVE.
EUREKA, CA 95501
WWW.SHN-ENGR.COM
707-441-8855

BY	REVISION	DATE	NO.	CDN	CDN	CDN	CDN
				DR	CHK	APVD	APVD

CITY OF ARCATA
ANNIE AND MARY RAIL
ARCATA, CALIFORNIA

PLAN AND PROFILE


SHEET
C-34

SEQ

DATE
12/2019

PROJ. NO.
018218

SAVED: 12/19/2019 3:16 PM CNEWELL, PLOTTED: 12/19/2019 4:02 PM CHRIS D. NEWELL
 \\Eureka\Projects\2018\018218-COA-AnnieMort\Drawings\018218-PNP.dwg

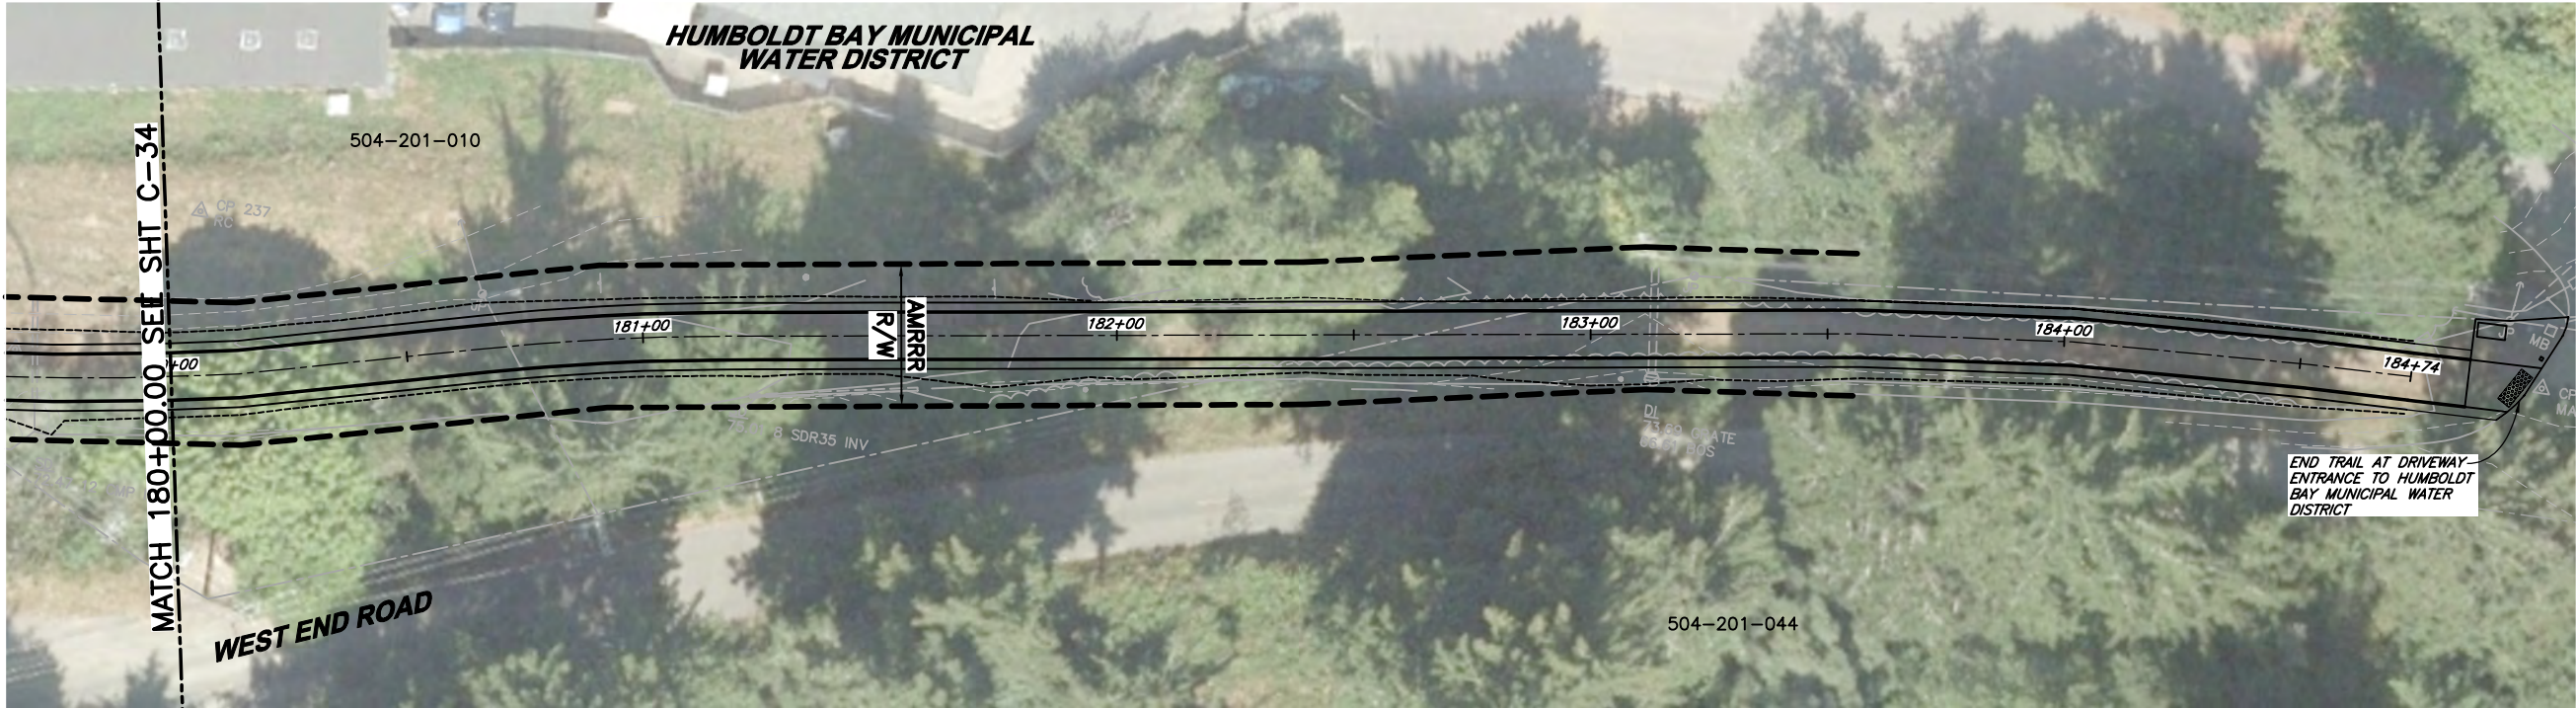


PLAN
 1"=20'



LEGEND

- TRAIL ALIGNMENT CENTERLINE
- EDGE OF PAVED TRAIL
- EDGE OF TRAIL GRAVEL SHOULDER
- PRELIMINARY RAILROAD RIGHT-OF-WAY

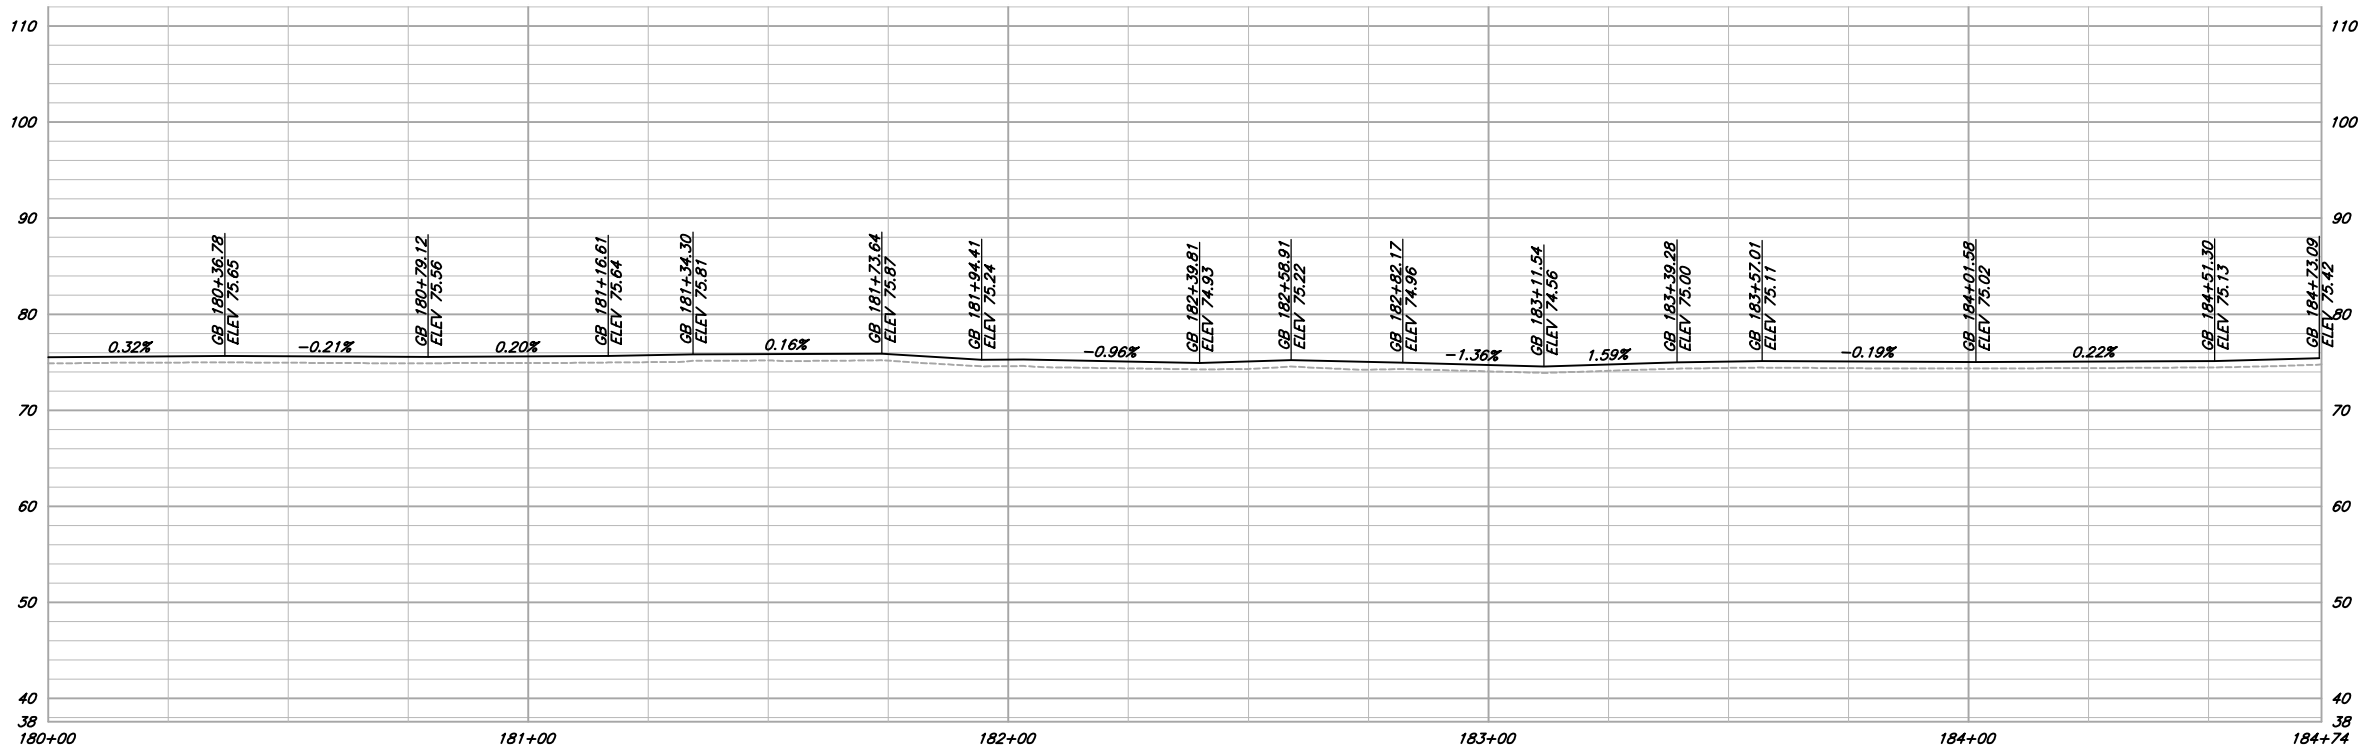

PROFILE
 SCALE: 1"=20' H
 1"=10' V

NOTE:

SEE PRELIMINARY RIGHTS OF WAY NOTE ON SHEET G-1.

PRELIMINARY

VERIFY SCALES BAB IS ONE INCH ON ORIGINAL DRAWING 0 1"		812 W. WABASH AVE. EUREKA, CA 95501 WWW.SHN-ENGR.COM 707-441-8855	
DSGN	CDN	DR	CDN
CHK	JSO	APVD	
CITY OF ARCAT ANNIE AND MARY RAIL ARCAT, CALIFORNIA		PLAN AND PROFILE	
SHEET		C-35	
SEQ			
DATE		12/2019	
PROJ. NO.		018218	
NO.	DATE	REVISION	BY

SAVED: 12/19/2019 3:15 PM CNEWELL, PLOTTED: 12/19/2019 4:03 PM CHRIS D. NEWELL
 \\Eureka\Projects\2018\018218-COA-AnnieMarty\Drawings\018218-ORDC.dwg




LEGEND

- | | | | |
|-----|-----------------------------------|---|----------------------------------|
| --- | TRAIL ALIGNMENT CENTERLINE | ■ | AC PAVING TO PROVIDE BIKE ACCESS |
| --- | EDGE OF PAVED TRAIL | | |
| --- | EDGE OF TRAIL GRAVEL SHOULDER | | |
| --- | PRELIMINARY RAILROAD RIGHT-OF-WAY | | |

NOTE:


SEE PRELIMINARY RIGHTS OF WAY NOTE ON SHEET G-1.

 

PRELIMINARY

VERIFY SCALES BBS IS ONE INCH ON ORIGINAL DRAWING 0 IF NOT ONE INCH ON THIS SHEET, ADJUST SCALES ACCORDINGLY			
812 W. WABASH AVE. EUREKA, CA 95501 WWW.SHN-ENG.COM 707-441-8855			
		BY	
		REVISION	
		DATE	
		NO.	
DSGN	PM	DR	PM/CDN
CHK	JSO	APVD	
CITY OF ARCATA ANNIE AND MARY RAIL ARCATA, CALIFORNIA JAY STREET AND SUNSET AVENUE TRAIL ACCESS			
SHEET		C-36	
SEQ			
DATE		12/2019	
PROJ. NO.		018218	

SAVED: 12/19/2019 3:15 PM CNEWELL, PLOTTED: 12/19/2019 4:03 PM CHRIS D. NEWELL
 \\Eureka\Projects\2018\018218-COA-AnnieMary\Draws\018218-ORDC.dwg

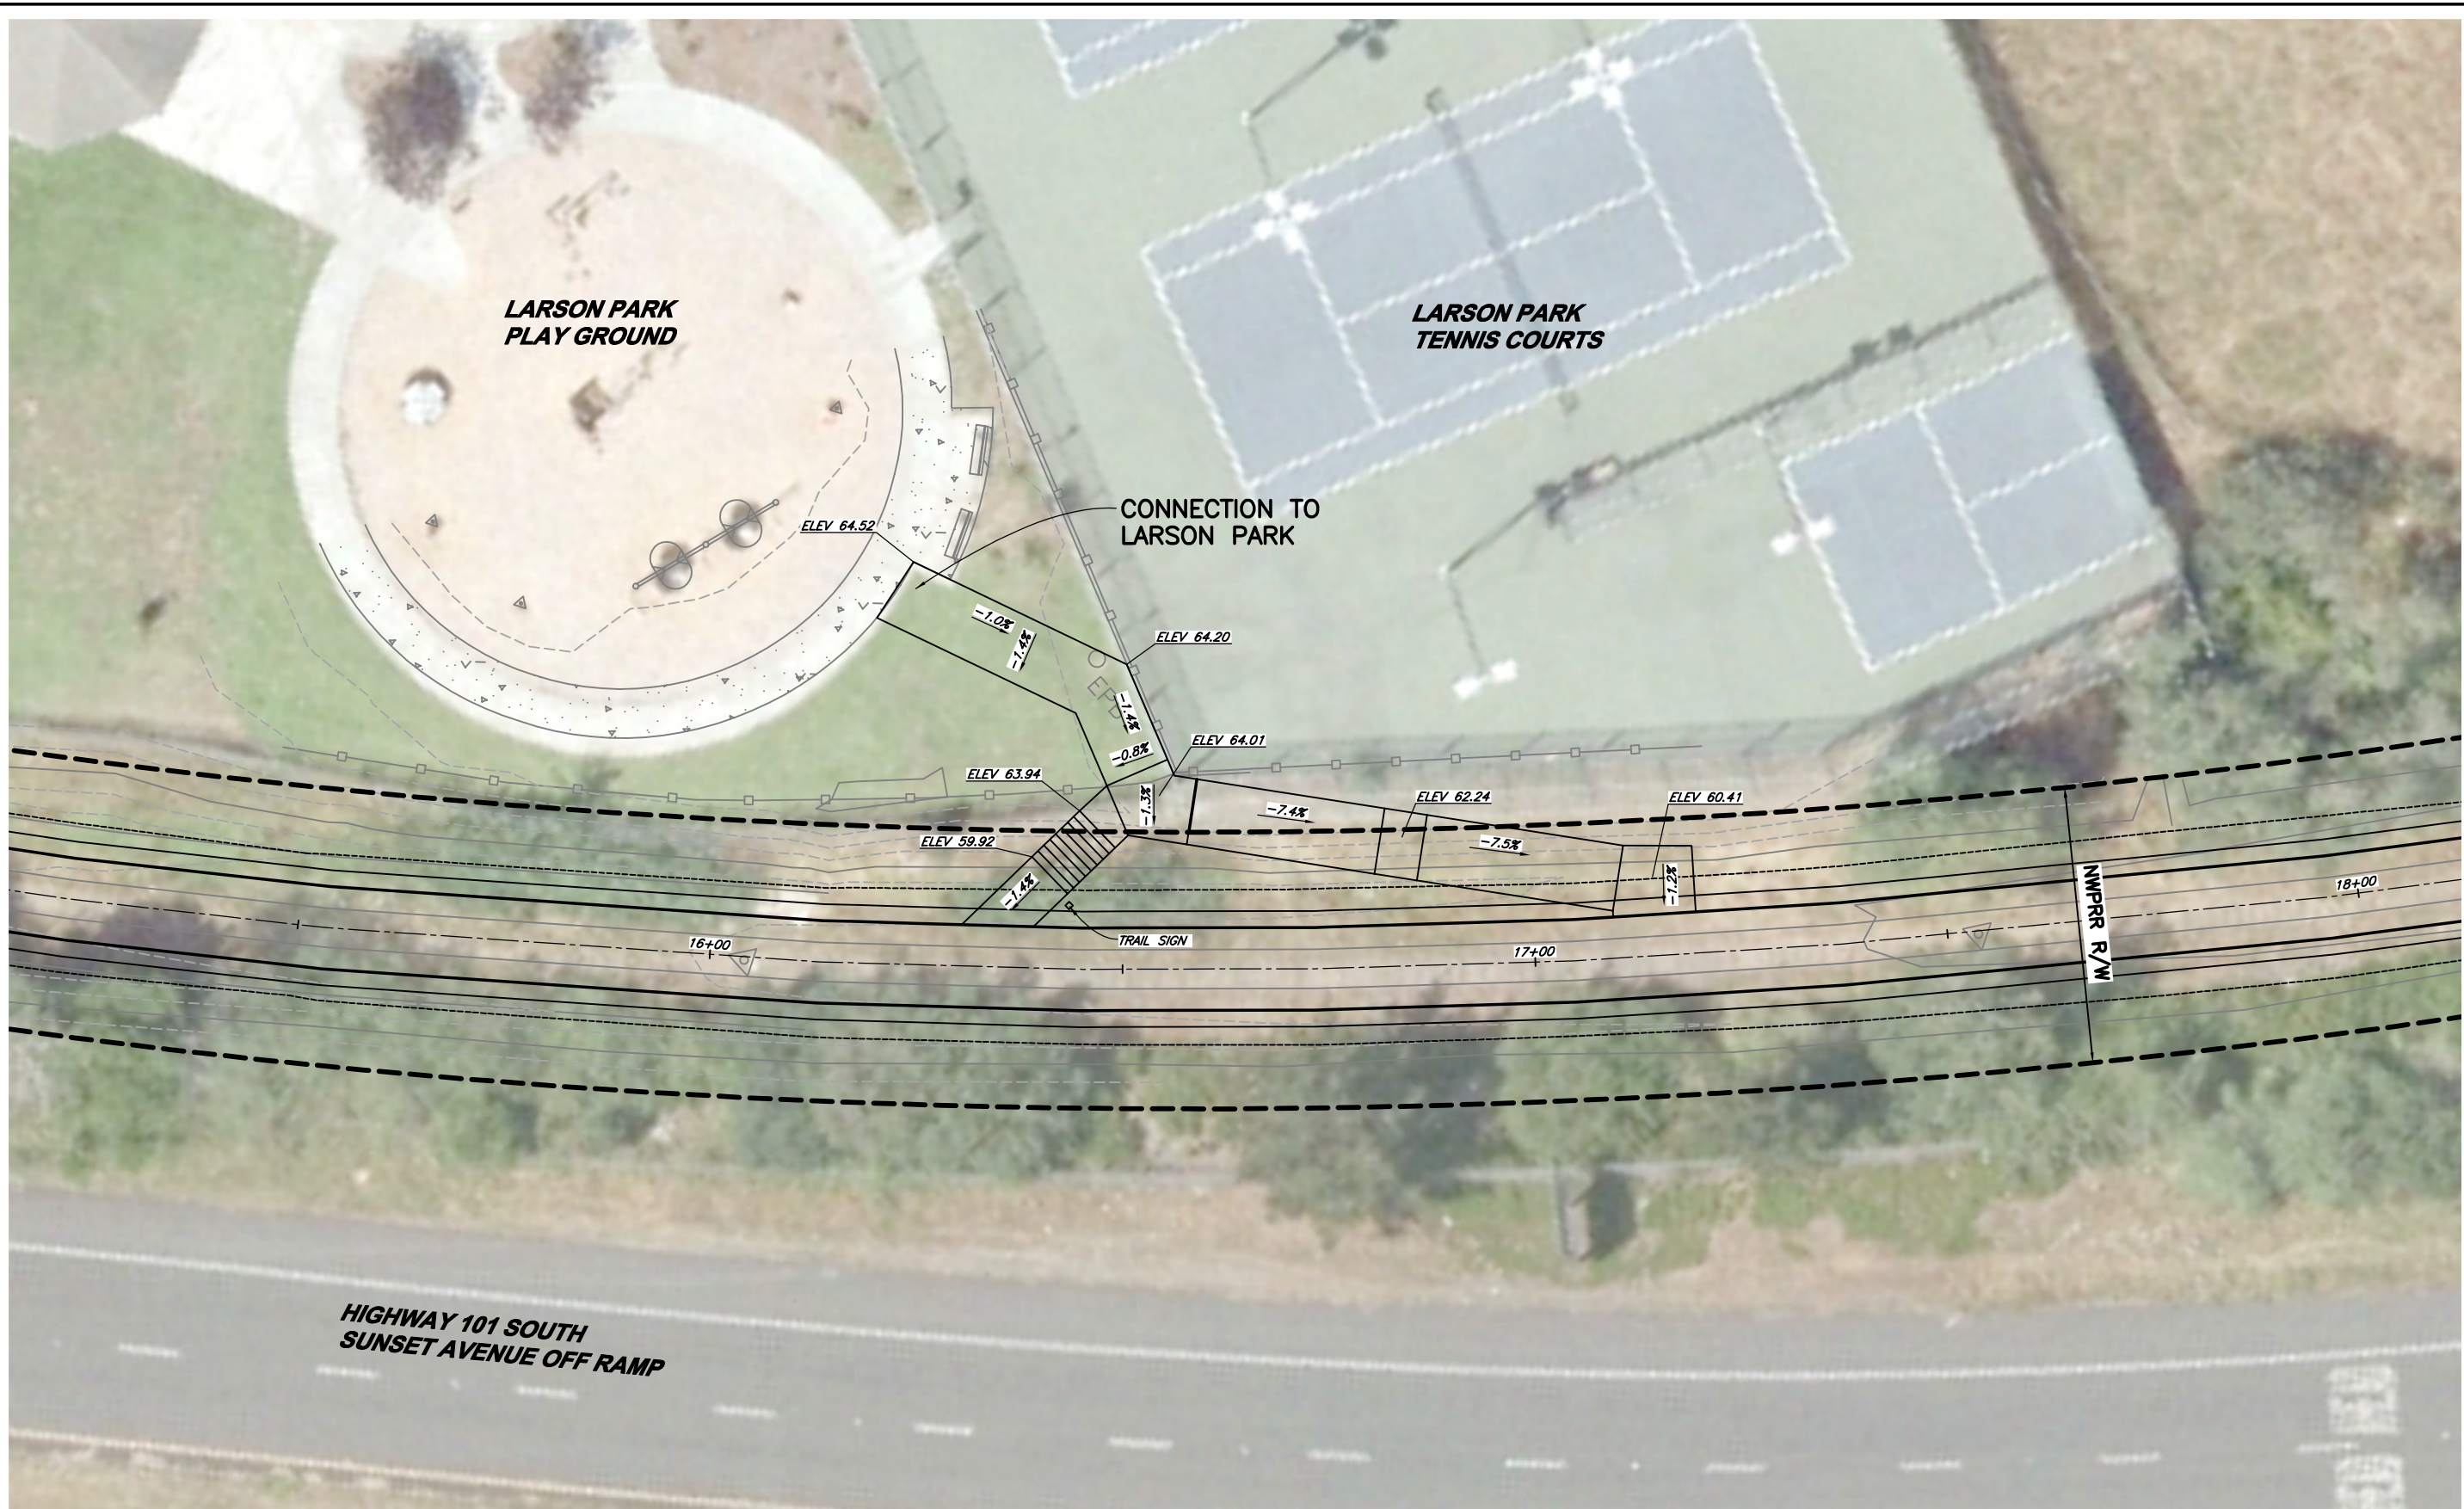

LEGEND

- TRAIL ALIGNMENT CENTERLINE
- EDGE OF PAVED TRAIL
- EDGE OF TRAIL GRAVEL SHOULDER
- PRELIMINARY RAILROAD RIGHT-OF-WAY

NOTE:

SEE PRELIMINARY RIGHTS OF WAY NOTE ON SHEET G-1.



1"=10'

PRELIMINARY

VERIFY SCALES
B&S IS ONE INCH ON ORIGINAL DRAWING
0 1"
IF NOT ONE INCH ON THIS SHEET, ADJUST SCALES ACCORDINGLY

812 W. WABASH AVE.
EUREKA, CA 95501
WWW.SHN-ENGR.COM
707-441-8855

	BY
	REVISION
	DATE
	NO.


DSGN	PM
DR	PM/CDN
CHK	JSO
APVD	

CITY OF ARCATA
ANNIE AND MARY RAIL
ARCATA, CALIFORNIA

LARSON PARK TRAIL ACCESS

SHEET	C-37
SEQ	
DATE	12/2019
PROJ. NO.	018218

SAVED: 12/19/2019 3:15 PM CNEWELL, PLOTTED: 12/19/2019 4:05 PM CHRIS D. NEWELL
\\Eureka\Projects\2018\018218-COA-AnnieMary\Drawings\018218-GRDC.dwg

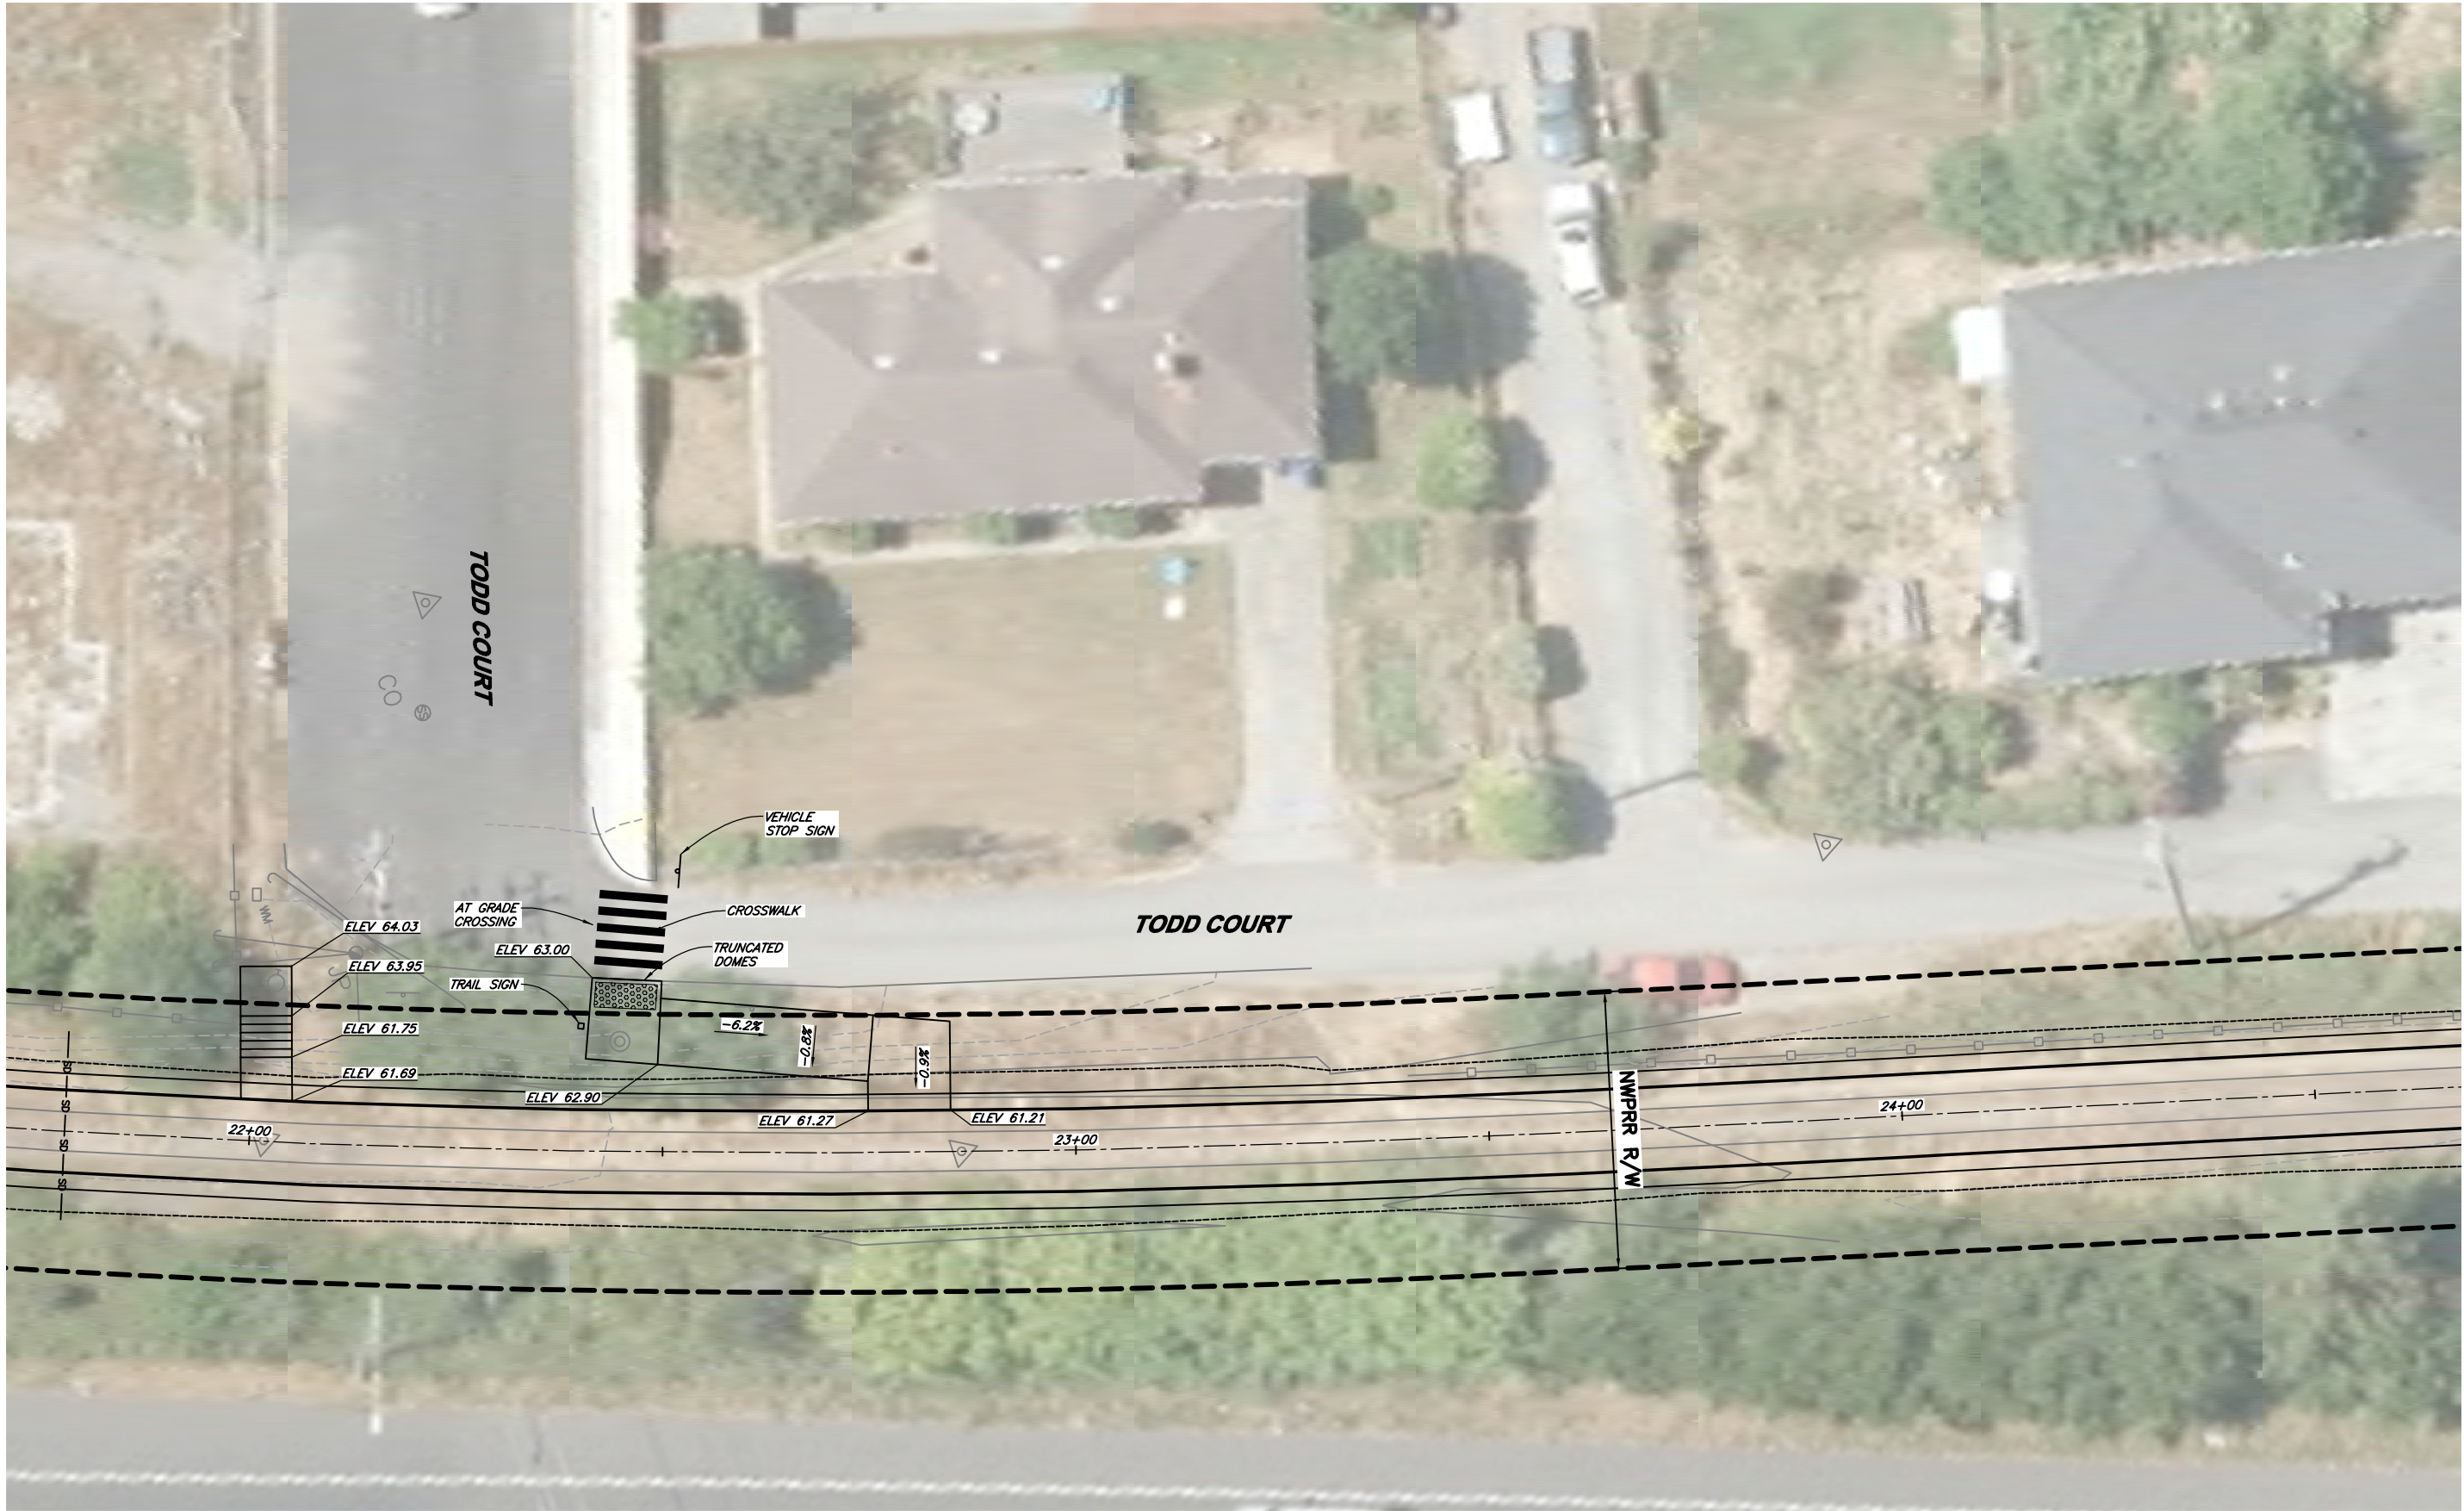

- LEGEND**
- TRAIL ALIGNMENT CENTERLINE
 - EDGE OF PAVED TRAIL
 - EDGE OF TRAIL GRAVEL SHOULDER
 - PRELIMINARY RAILROAD RIGHT-OF-WAY

NOTE:
SEE PRELIMINARY RIGHTS OF WAY NOTE ON SHEET G-1.




1"=10'

PRELIMINARY

CITY OF ARCATA ANNIE AND MARY RAIL TRAIL ARCATA, CALIFORNIA			TODD COURT TRAIL ACCESS			SHEET C-38		SEQ	
DATE		12/2019		PROJ. NO.		018218			
DSGN		PM							
DR		PM/ODN							
CHK		JSD							
APVD				NO.		DATE		REVISION	
								BY	
				</					

SAVED: 12/19/2019 3:15 PM CNEWELL, PLOTTED: 12/19/2019 4:06 PM CHRIS D. NEWELL
 \\Eureka\Projects\2018\018218-COA-AnnieMary\Drawings\018218-ORDC.dwg

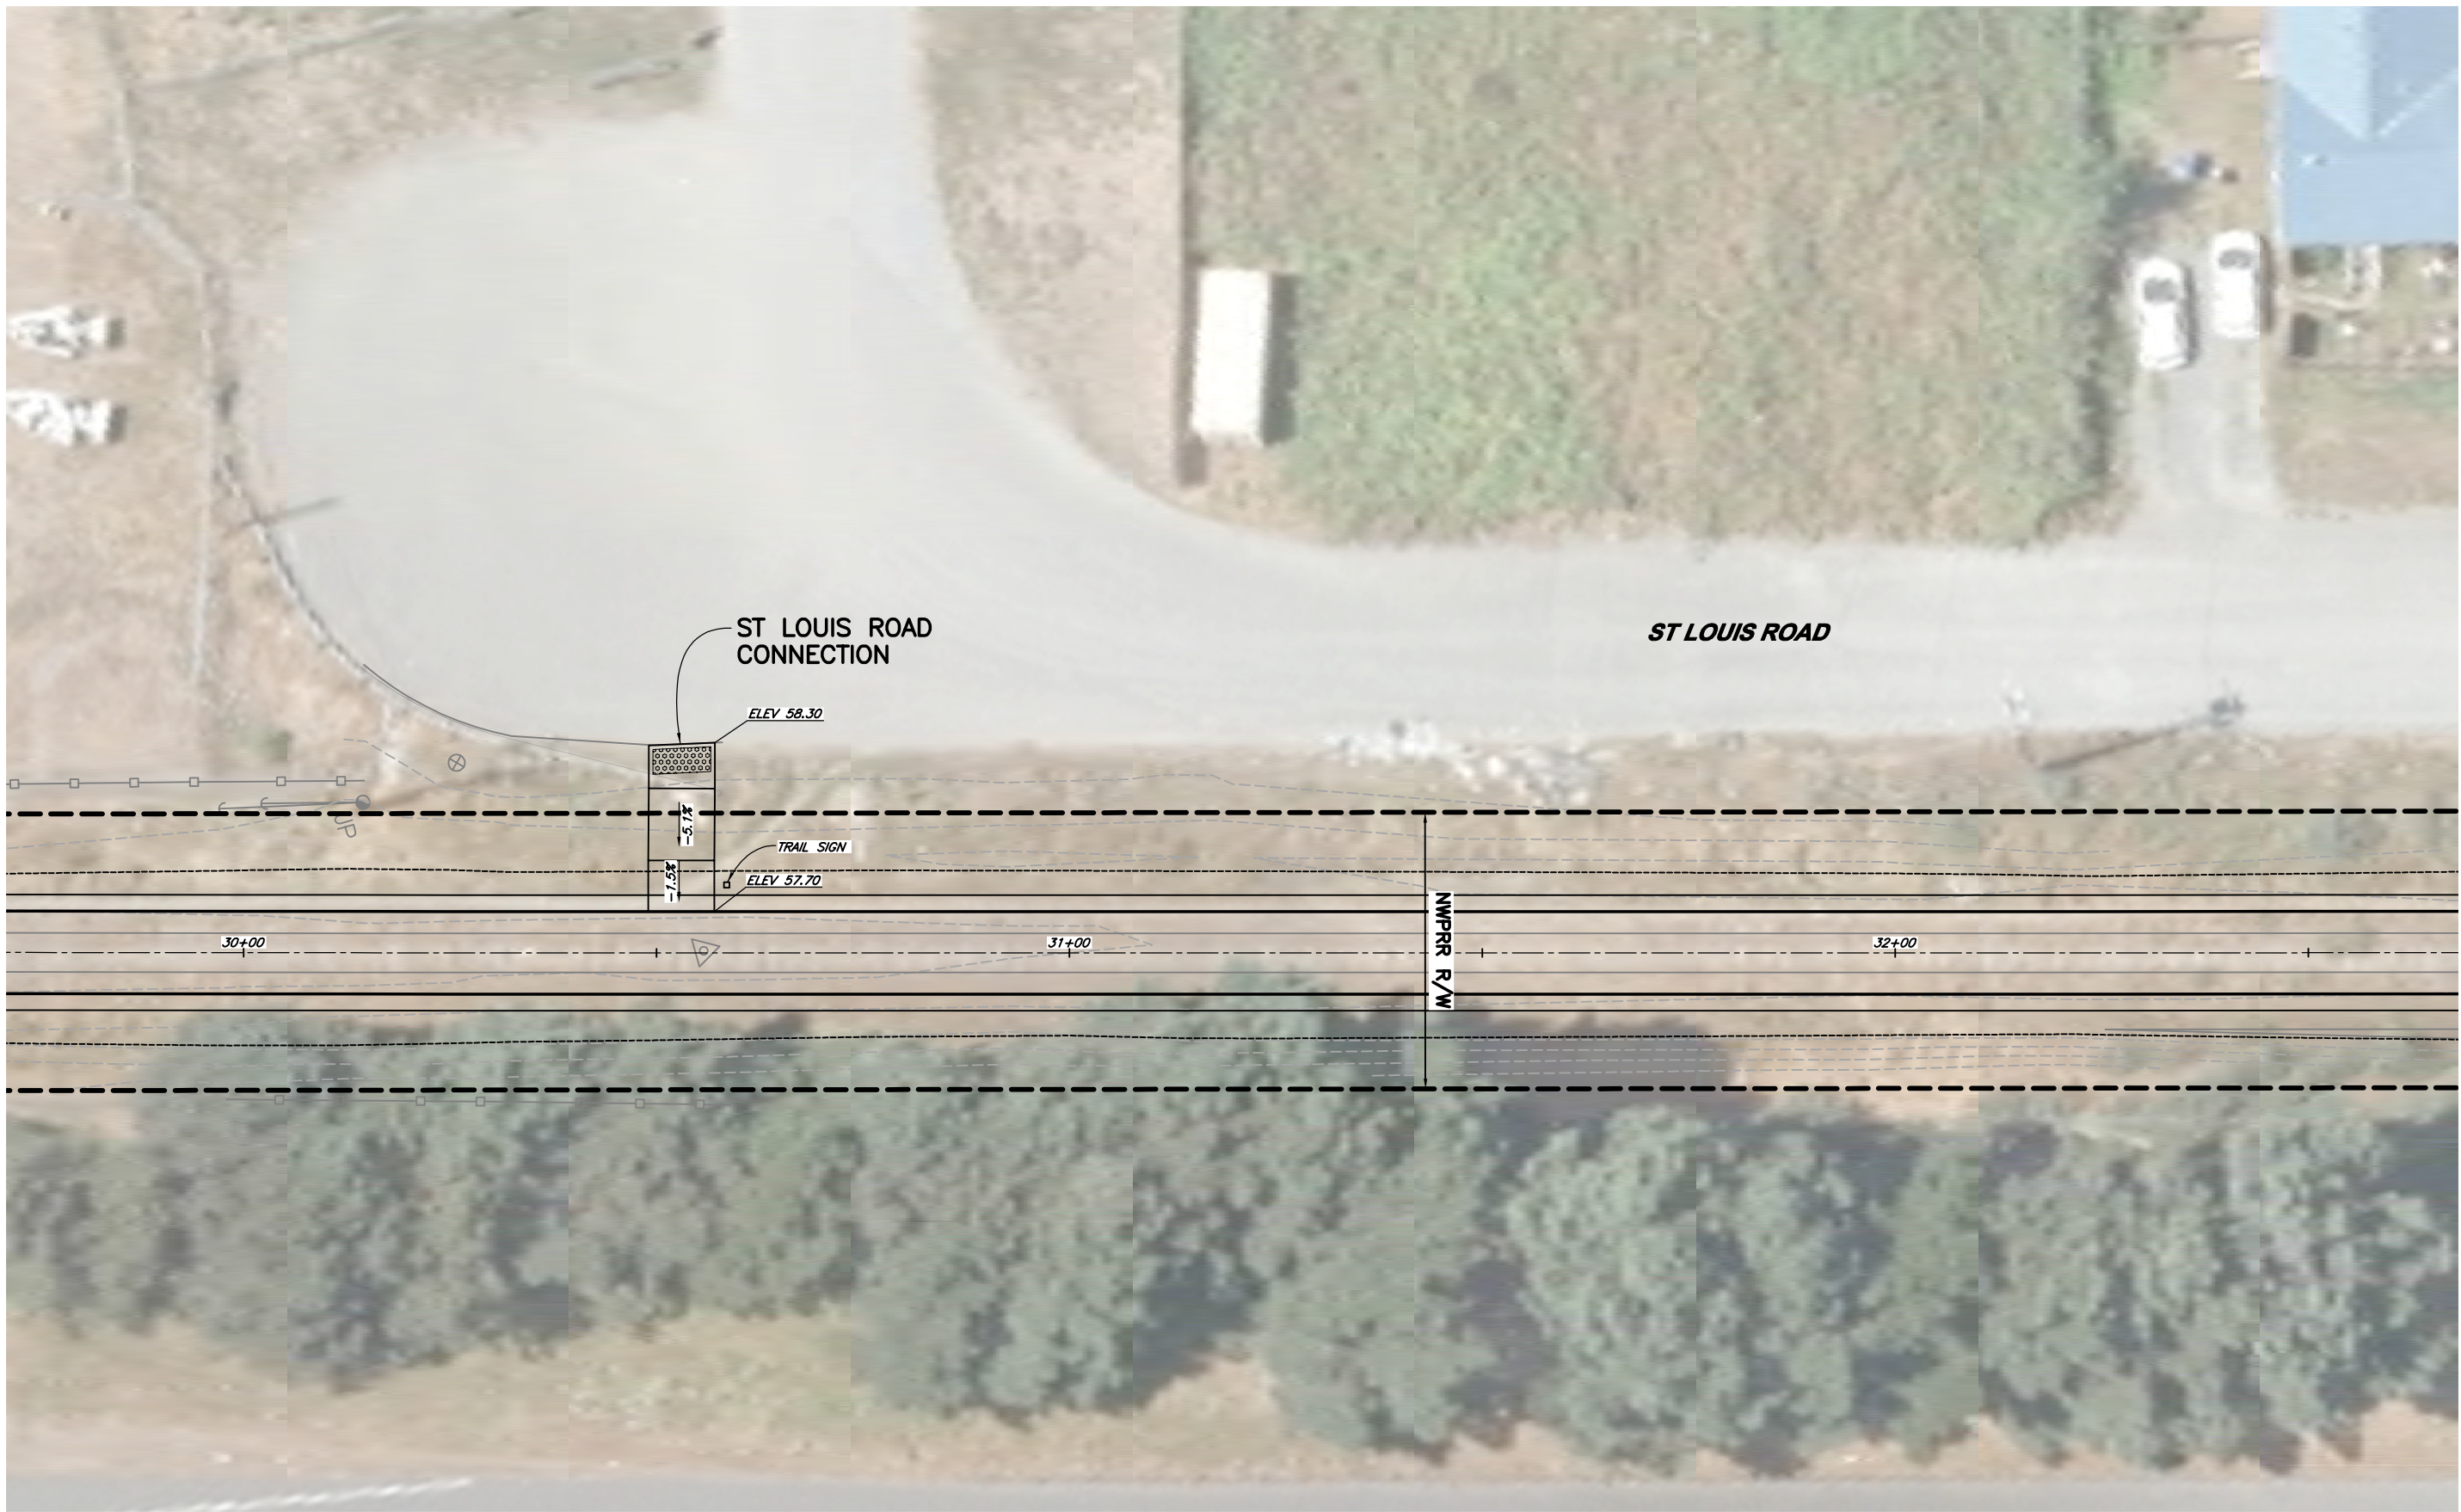

LEGEND

- TRAIL ALIGNMENT CENTERLINE
- EDGE OF PAVED TRAIL
- EDGE OF TRAIL GRAVEL SHOULDER
- PRELIMINARY RAILROAD RIGHT-OF-WAY

NOTE:

SEE PRELIMINARY RIGHTS OF WAY NOTE ON SHEET C-1.



1"=10'

PRELIMINARY

CITY OF ARCATA ANNIE AND MARY RAIL TRAIL ARCATA, CALIFORNIA				DSGN PM	NO.	DATE	REVISION	BY
ST LOUIS ROAD TRAIL ACCESS				DR PM/CDN	NO.	DATE	REVISION	BY
SHEET C-39				CHK JSO	NO.	DATE	REVISION	BY
PROJ. NO. 018218				APVD	NO.	DATE	REVISION	BY

VERIFY SCALES
 BAS IS ONE INCH ON ORIGINAL DRAWING
 0 1"
 IF NOT ONE INCH ON THIS SHEET, ADJUST SCALES ACCORDINGLY

812 W. WABASH AVE.
 EUREKA, CA 95501
 WWW.SHN-ENGR.COM
 707-441-8855




Revisions 10/7/22

NOT USED

SHEET		C-40		DATE		12/2019		PROJ. NO.		018218		CITY OF ARCATA ANNIE AND MARY RAIL TRAIL ARCATA, CALIFORNIA NOT USED		DSGN PM DR PM/CDN CHK JSO APVD		NO.		DATE		REVISION		BY		812 W. WABASH AVE. EUREKA, CA. 95501 WWW.SHN-ENGR.COM 707-441-8855		VERIFY SCALES B&S IS ONE INCH ON ORIGINAL DRAWING 0 1" IF NOT ONE INCH ON THIS SHEET, ADJUST SCALES ACCORDINGLY	
-------	--	------	--	------	--	---------	--	-----------	--	--------	--	--	--	--	--	-----	--	------	--	----------	--	----	--	---	--	---	--

12/19/2019 3:15 PM CNEWELL, PLOTTED: 12/19/2019 4:09 PM CHRIS D. NEWELL
 \\Eureka\Projects\2018\018218-COA-AnnieMary\Drawings\018218-ORDC.dwg

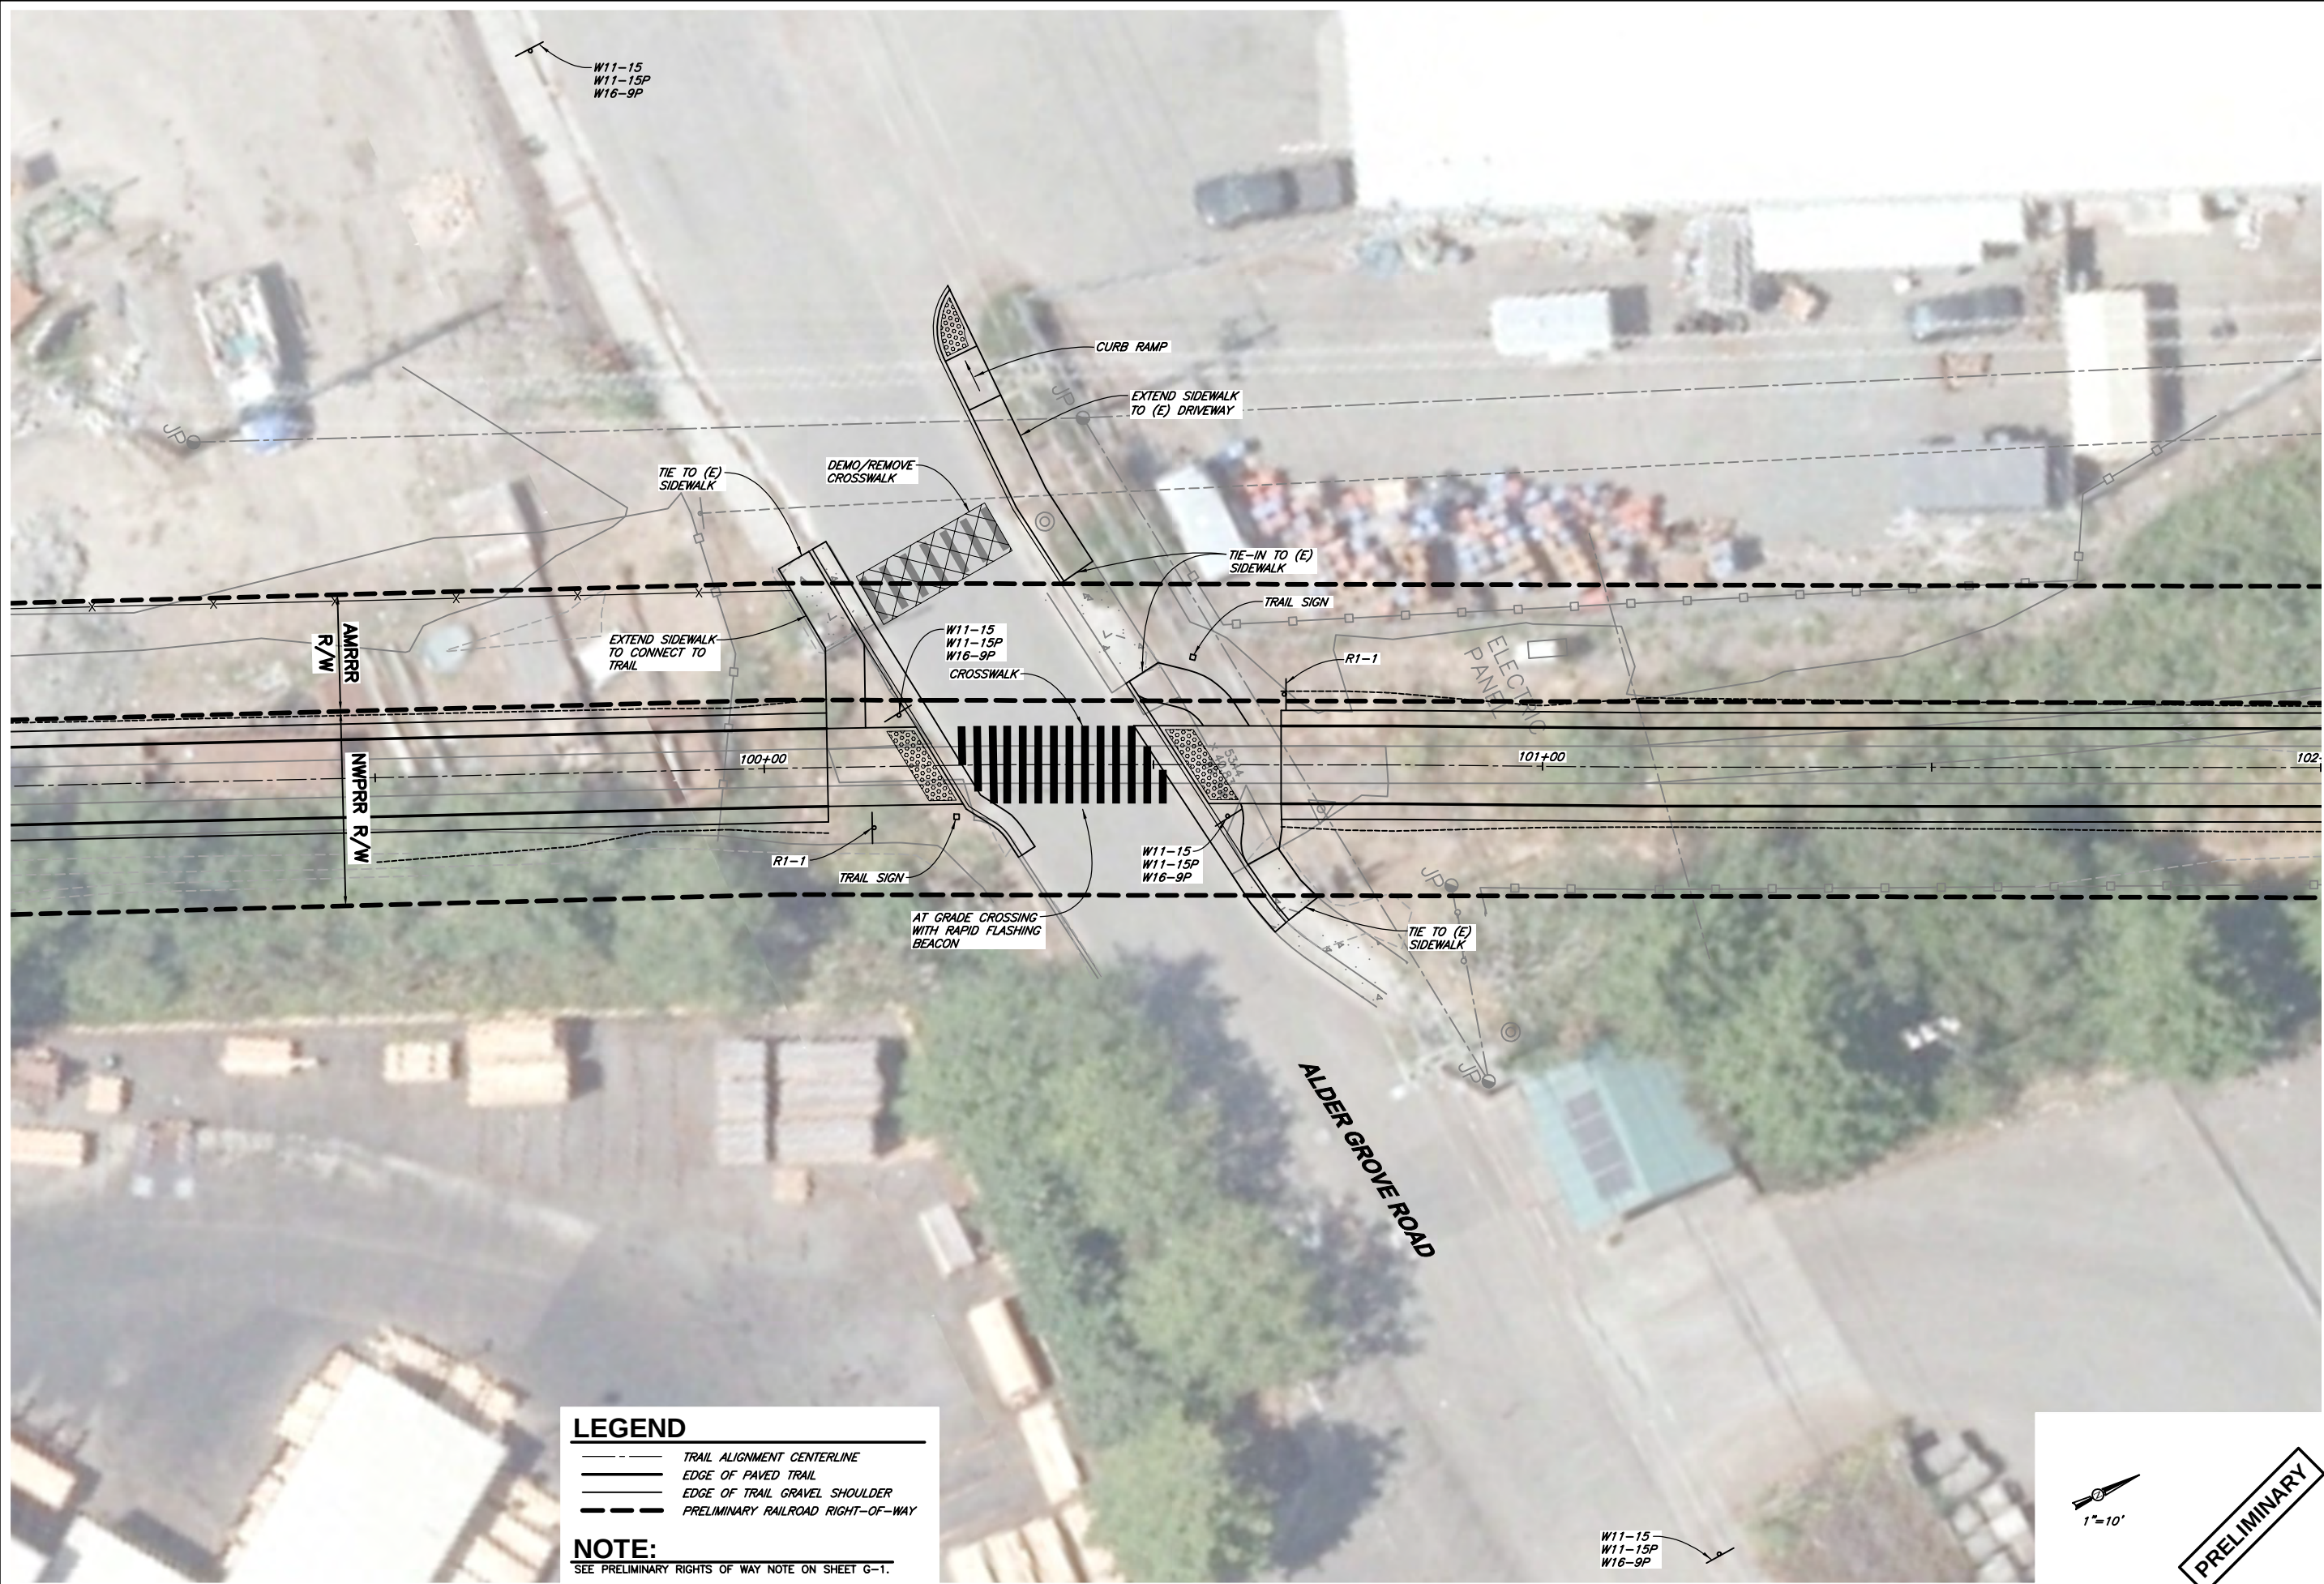

VERIFY SCALES
 BAS IS ONE INCH ON ORIGINAL DRAWING
 IF NOT ONE INCH ON THIS SHEET, ADJUST SCALES ACCORDINGLY

812 W. WABASH AVE.
 EUREKA, CA 95501
 WWW.SHN-ENGR.COM
 707-441-8855


BY		REVISION		DATE		NO.	

DSGN PM
 DR PM/CDN
 CHK JSO
 APVD

CITY OF ARCATA
 ANNIE AND MARY RAIL TRAIL
 ARCATA, CALIFORNIA
ALDER GROVE ROAD TRAIL ACCESS

SHEET
C-41
 SEQ
 DATE 12/2019
 PROJ. NO.
 018218

SAVED: 12/19/2019 3:15 PM CNEWELL, PLOTTED: 12/19/2019 4:10 PM CHRIS D. NEWELL
 \\Eureka\Projects\2018\018218-COA-AnnieMary\Drawings\018218-ORDC.dwg

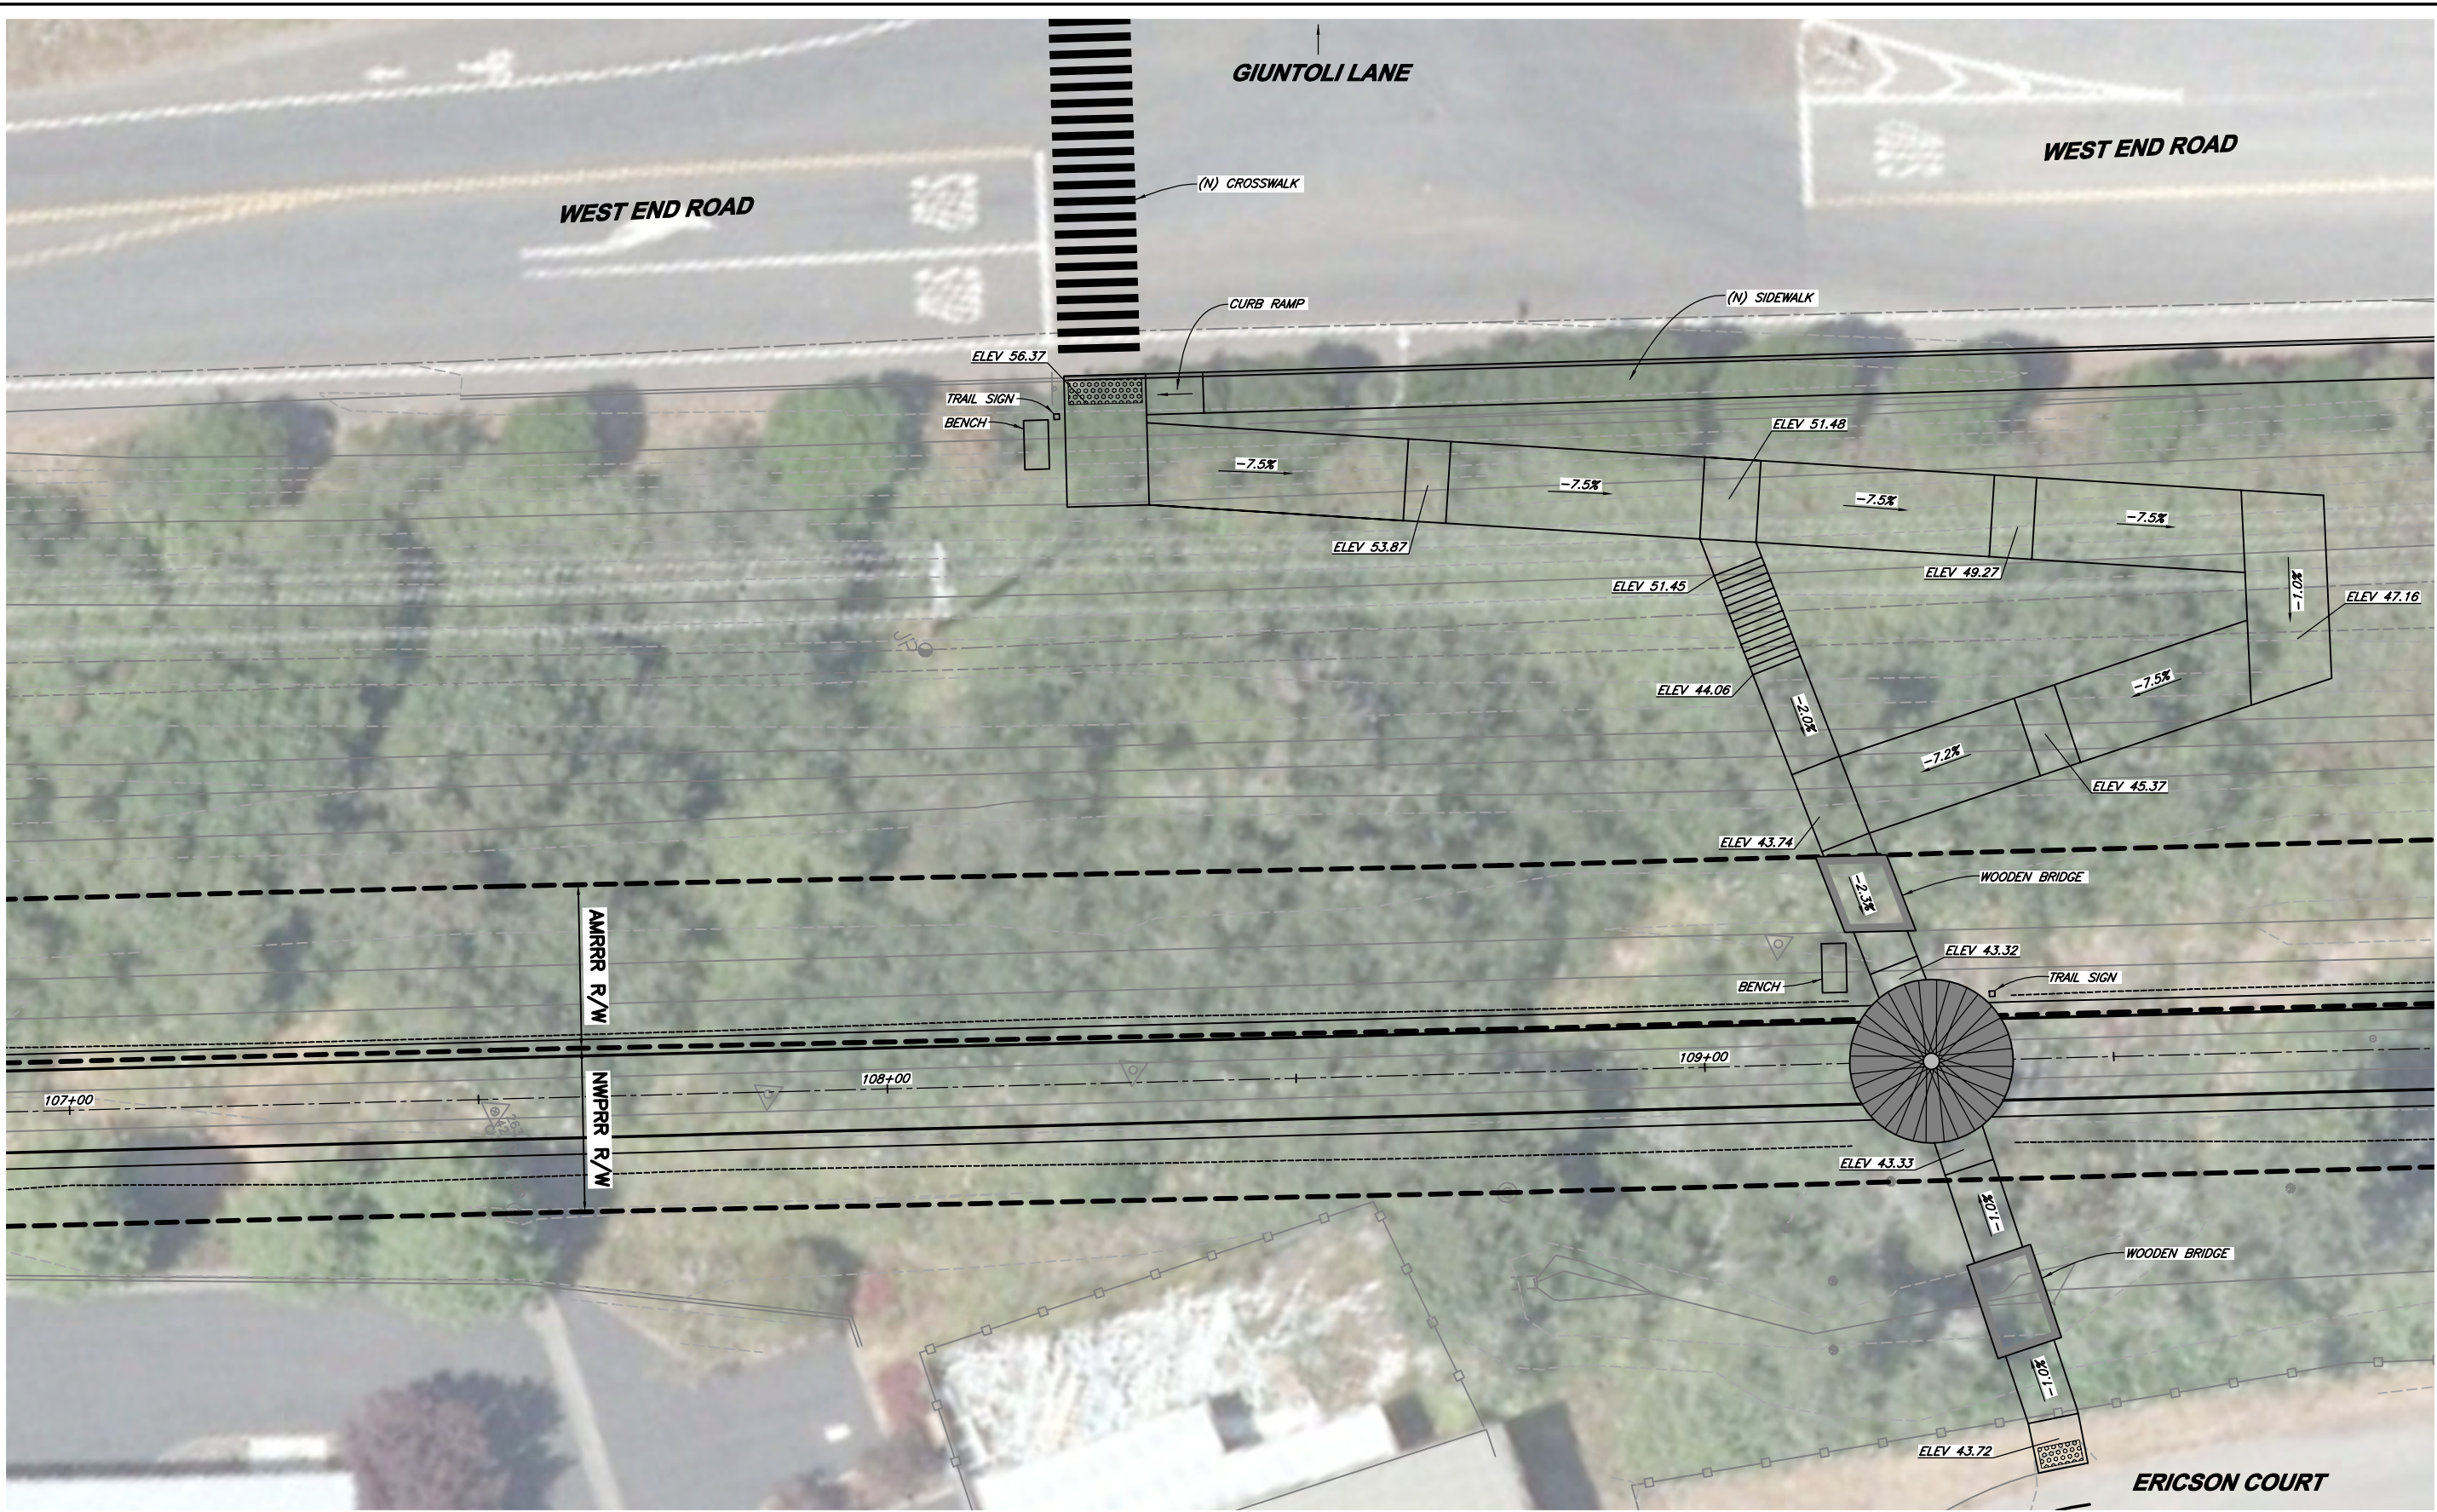

LEGEND

- TRAIL ALIGNMENT CENTERLINE
- EDGE OF PAVED TRAIL
- EDGE OF TRAIL GRAVEL SHOULDER
- - - PRELIMINARY RAILROAD RIGHT-OF-WAY

NOTE:

SEE PRELIMINARY RIGHTS OF WAY NOTE ON SHEET G-1.




1"=10'

PRELIMINARY

VERIFY SCALES B&S IS ONE INCH ON ORIGINAL DRAWING 0 1" IF NOT ONE INCH ON THIS SHEET, ADJUST SCALES ACCORDINGLY	
812 W. WABASH AVE. EUREKA, CA 95501 WWW.SHN-ENGR.COM 707-441-8855	
DSGN PM DR PM/CDN CHK JSO APVD	NO. DATE REVISION BY
CITY OF ARCATA ANNIE AND MARY RAIL TRAIL ARCATA, CALIFORNIA GIUNTOLI LANE TRAIL ACCESS	
SHEET C-42	
SEQ DATE 12/2019 PROJ. NO. 018218	

SAVED: 12/19/2019 3:15 PM CNEWELL, PLOTTED: 12/19/2019 4:12 PM CHRIS D. NEWELL
 \\Eureka\Projects\2018\018218-COA-AnnieMary\Drawings\018218-ORDC.dwg

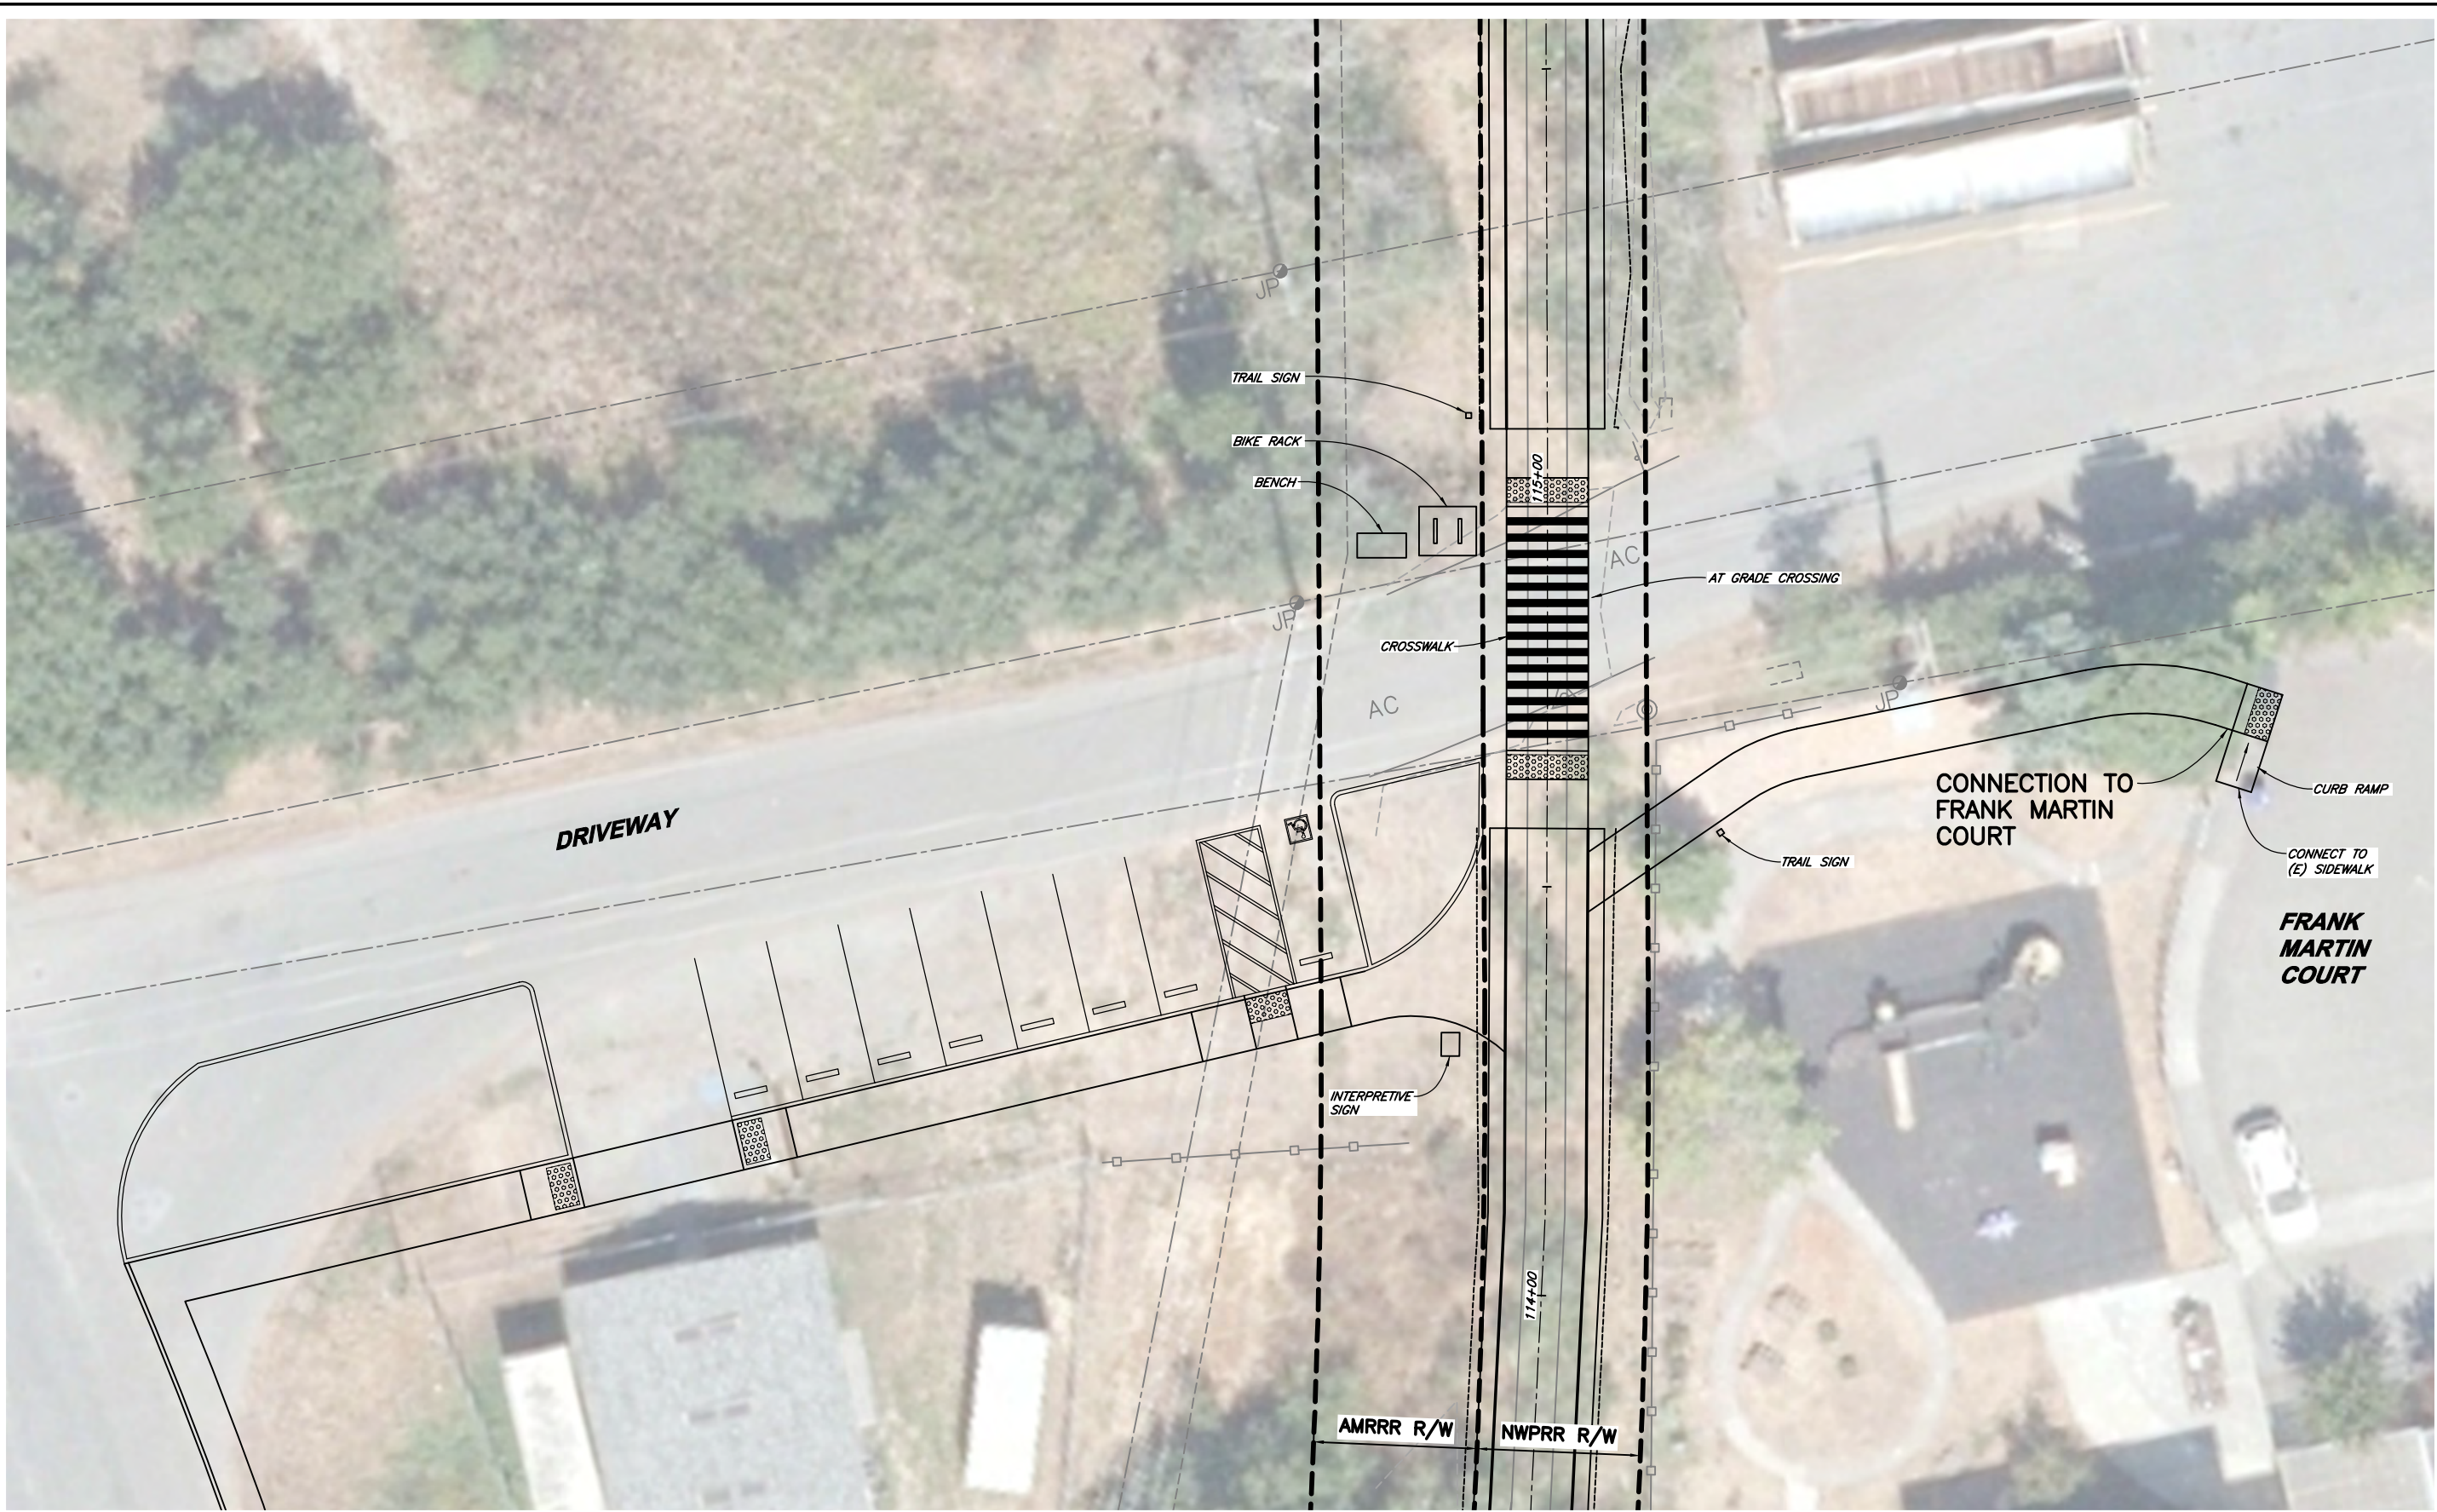

LEGEND

- TRAIL ALIGNMENT CENTERLINE
- EDGE OF PAVED TRAIL
- EDGE OF TRAIL GRAVEL SHOULDER
- - - PRELIMINARY RAILROAD RIGHT-OF-WAY

NOTE:


SEE PRELIMINARY RIGHTS OF WAY NOTE ON SHEET G-1.



PRELIMINARY

VERIFY SCALES BAS IS ONE INCH ON ORIGINAL DRAWING 0 1" IF NOT ONE INCH ON THIS SHEET, ADJUST SCALES ACCORDINGLY	
812 W. WABASH AVE. EUREKA, CA 95501 WWW.SHN-ENGR.COM 707-441-8855	
BY	
REVISION	
DATE	
NO.	
DSGN PM DR PM/CDN CHK JSO APVD	
CITY OF ARCATA ANNIE AND MARY RAIL TRAIL ARCATA, CALIFORNIA	
FRANK MARTIN COURT TRAIL ACCESS	
SHEET	C-43
SEQ	
DATE	12/2019
PROJ. NO.	018218

SAVED: 12/19/2019 3:15 PM CNEWELL, PLOTTED: 12/19/2019 4:13 PM CHRIS D. NEWELL
\\Eureka\Projects\2018\018218-COA-AnnieMary\Drawings\018218-ORDC.dwg

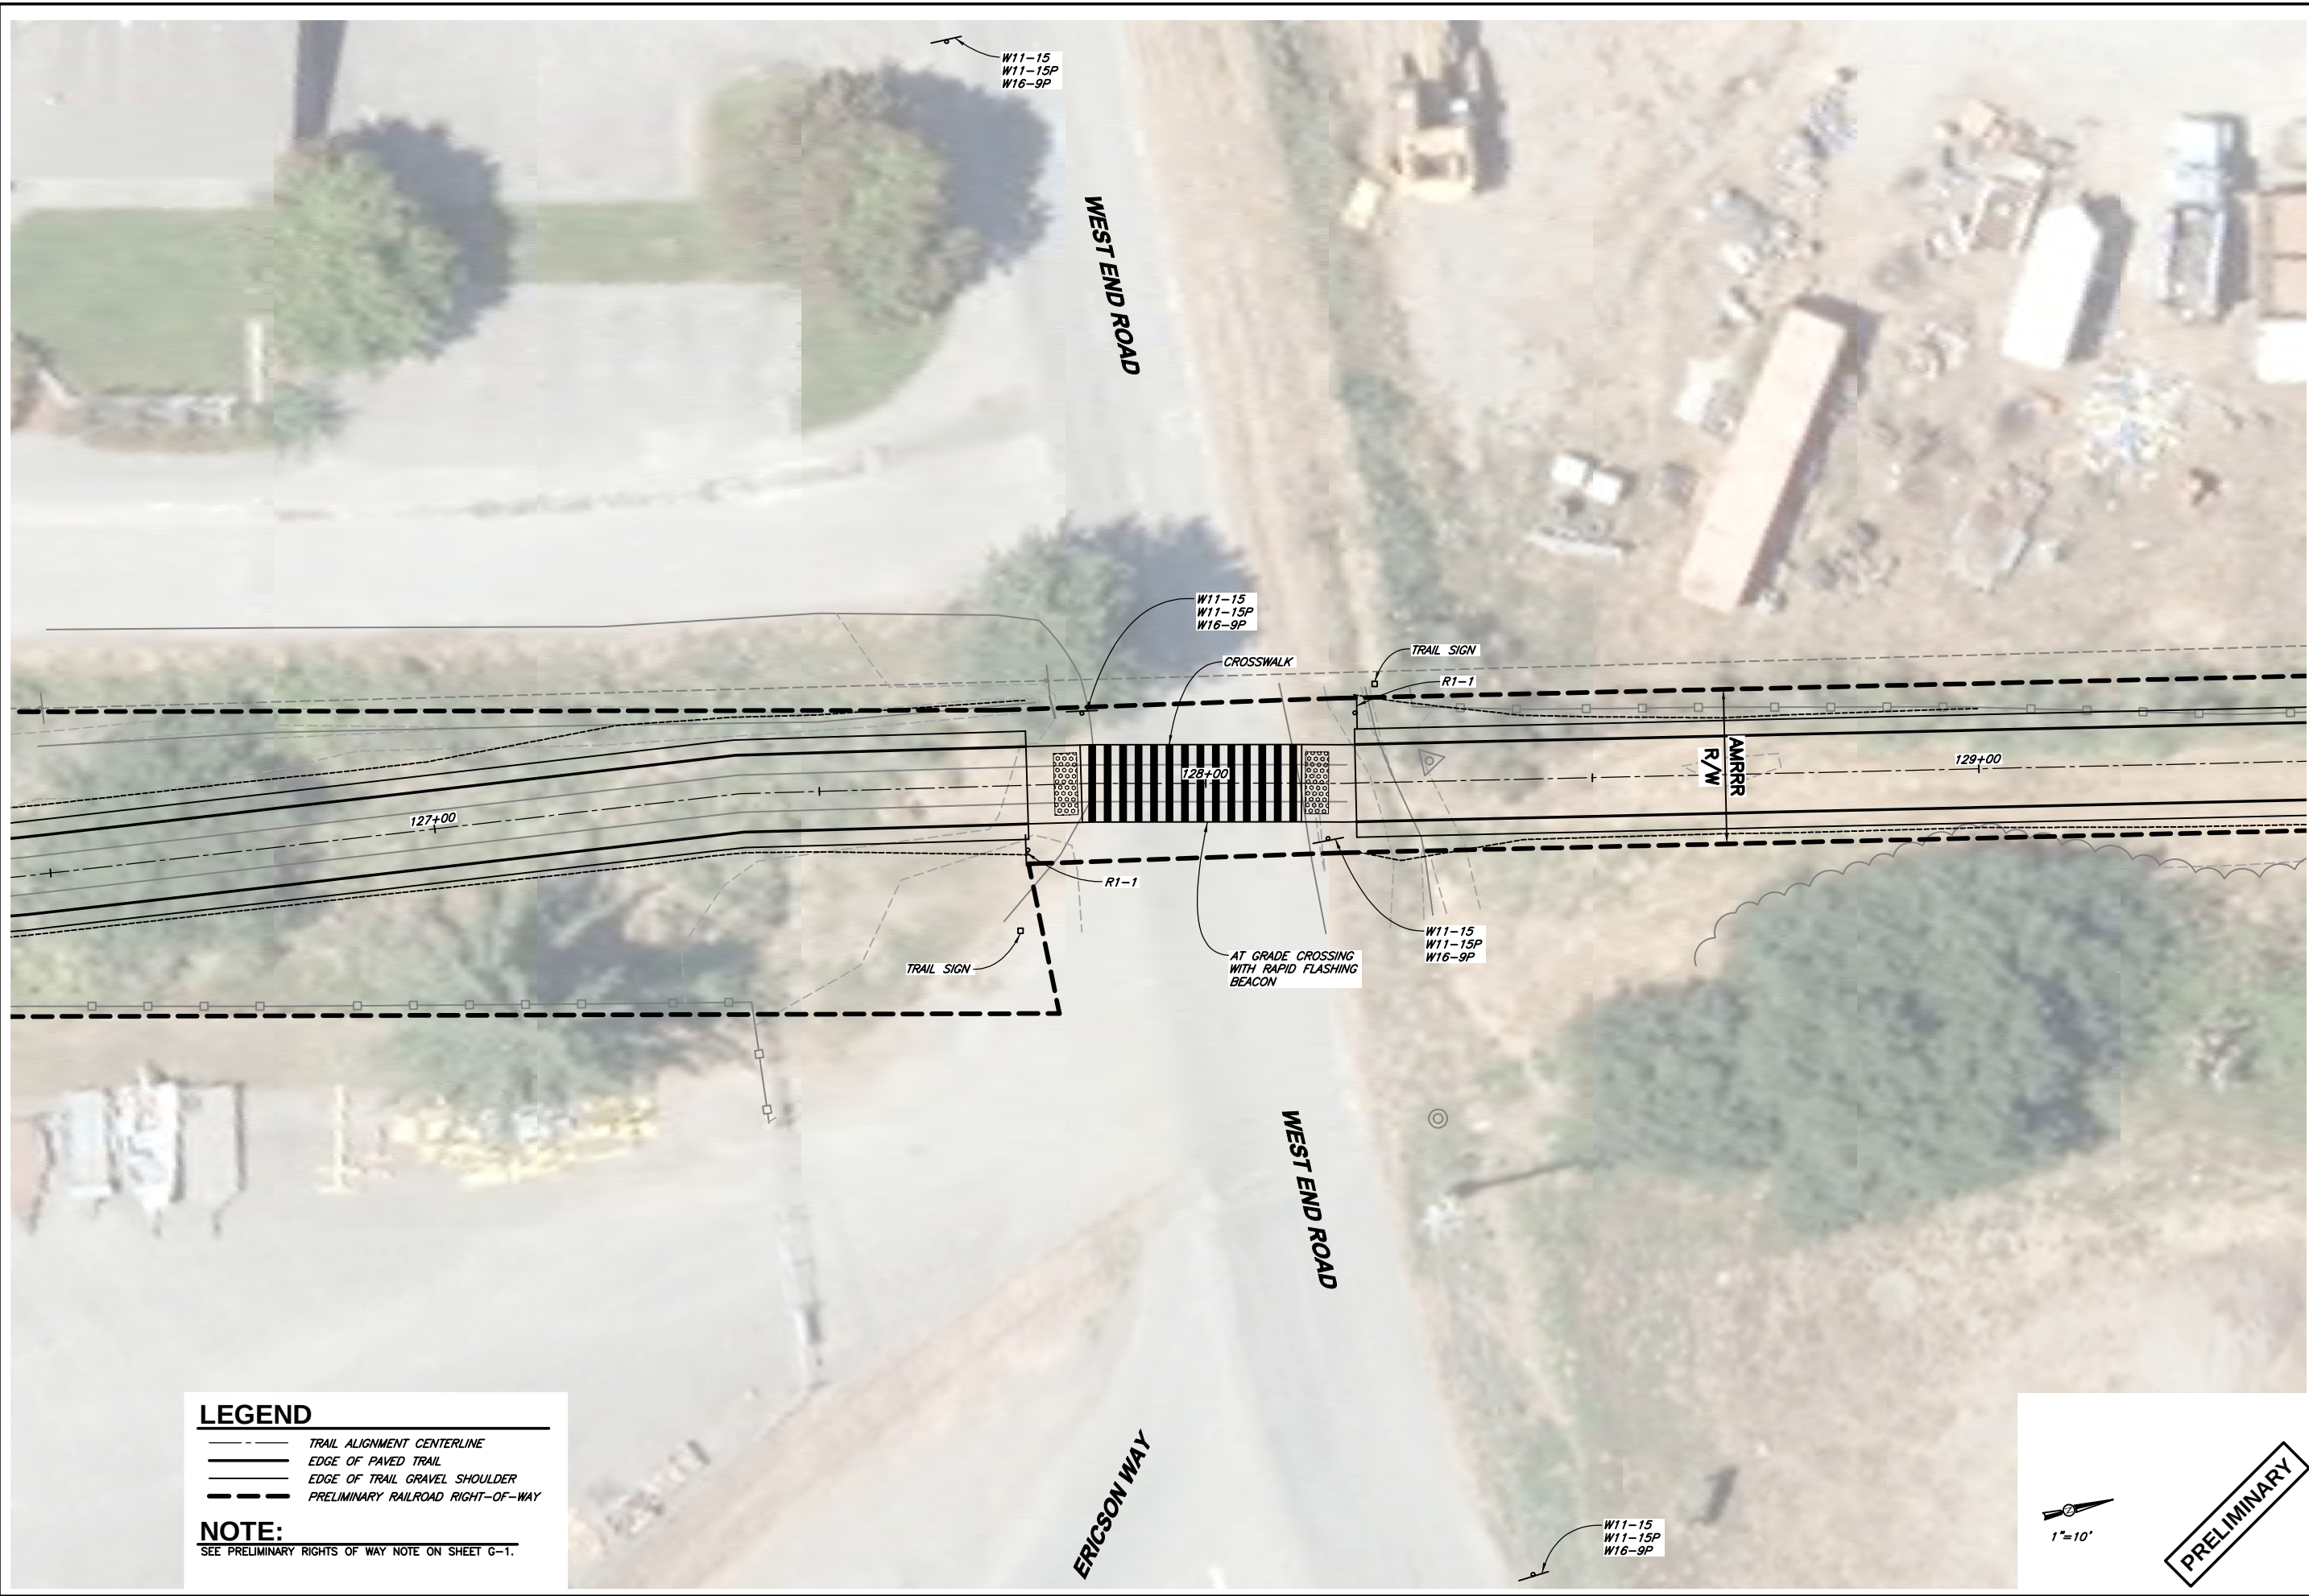

LEGEND

- TRAIL ALIGNMENT CENTERLINE
- EDGE OF PAVED TRAIL
- EDGE OF TRAIL GRAVEL SHOULDER
- PRELIMINARY RAILROAD RIGHT-OF-WAY

NOTE:

SEE PRELIMINARY RIGHTS OF WAY NOTE ON SHEET G-1.

VERIFY SCALES
B&S IS ONE INCH ON
ORIGINAL DRAWING
0 1"
IF NOT ONE INCH ON
THIS SHEET, ADJUST
SCALES ACCORDINGLY

812 W. WABASH AVE.
EUREKA, CA 95501
WWW.SHN-ENGR.COM
707-441-8855



BY

REVISION

DATE

NO.

DSGN PM
DR PM/CDN
CHK JSO
APVD

CITY OF ARCATA
ANNIE AND MARY RAIL TRAIL
ARCATA, CALIFORNIA
**ERICSON AND WEST END ROAD TRAIL
ACCESS**

SHEET
C-44
SEQ
DATE 12/2019
PROJ. NO.
018218

SAVED: 12/19/2019 3:15 PM CNEWELL, PLOTTED: 12/19/2019 4:13 PM CHRIS D. NEWELL
\\Eureka\Projects\2018\018218-COA-AnnieMary\Drawings\018218-ORDC.dwg

Revisions 10/7/22



LEGEND

- TRAIL ALIGNMENT CENTERLINE
- EDGE OF PAVED TRAIL
- EDGE OF TRAIL GRAVEL SHOULDER

NOTE:

SEE PRELIMINARY RIGHTS OF WAY NOTE ON SHEET G-1.



PRELIMINARY

VERIFY SCALES		B&B IS ONE INCH ON ORIGINAL DRAWING		0 1" IF NOT ONE INCH ON THIS SHEET, ADJUST SCALES ACCORDINGLY	
CITY OF ARCATA ANNIE AND MARY RAIL TRAIL ARCATA, CALIFORNIA		812 W. WABASH AVE. EUREKA, CA 95501 WWW.SHN-ENGR.COM 707-441-8855			
SHEET		C-45		BY	
SEQ		DATE		REVISION	
PROJ. NO.		NO.		DATE	
018218		APVD		DATE	
		CHK		DATE	
		DR		DATE	
		PM		DATE	
		DSGN		DATE	
		TRAIL CONNECTIVITY TO HEAD START		DATE	