

CITY OF ARCATA
RAILS WITH TRAILS
PHASE -1


PROJECT MANAGER: KAREN DIEMER, 1-Hum- EA# 011200277, CITY ENGINEER: DOBY CLASS

SHEET INDEX

- 1. COVER SHEET
- 2. C101 – PLAN & PROFILE – STA. 170+00 TO STA. 176+00
- 3. C102 – PLAN & PROFILE – STA. 176+00 TO STA. 181+50
- 4. C103 – PLAN & PROFILE – STA. 181+50 TO STA. 187+00
- 5. C104 – PLAN & PROFILE – STA. 187+00 TO STA. 192+50
- 6. C105 – PLAN & PROFILE – STA. 192+50 TO STA. 198+00
- 7. C106 – PLAN & PROFILE – STA. 198+00 TO STA. 203+00
- 8. C107 – PLAN & PROFILE – STA. 203+00 TO STA. 208+50
- 9. C108 – PLAN & PROFILE – STA. 208+50 TO STA. 214+00
- 10. C109 – PLAN & PROFILE – STA. 214+00 TO STA. 219+00
- 11. C110 – PLAN & PROFILE – STA. 219+00 TO STA. 223+00
- 12. C111 – PLAN & PROFILE – ALLAINCE ROAD CROSSING
- 13. C112 – PLAN & PROFILE – 15th St & AHS TRAIL
- 14. C301 – CROSS SECTIONS
- 15. C302 – CROSS SECTIONS
- 16. C303 – CROSS SECTIONS
- 17. C304 – CROSS SECTIONS
- 18. C305 – CROSS SECTIONS
- 19. C401 – ENLARGED PLANS – 4th, & 5th STREET CROSSINGS
- 20. C402 – ENLARGED PLANS – 8th & 9th STREET CROSSINGS
- 21. C403 – ENLARGED PLANS – 10th STREET CROSSINGS & MOUNTABLE CURBS
- 22. C404 – ENLARGED PLANS – 11th & 12th STREET CROSSINGS
- 23. C405 – ENLARGED PLANS – ALLAINCE ROAD CROSSING
- 24. C406 – ENLARGED PLANS – 15th & 17th STREET CROSSINGS
- 25. C407 – ENLARGED PLANS – ARCATA HIGH TRAIL CONNECTION
- 26. C501 – DETAIL SHEET
- 27. C502 – DETAIL SHEET
- 28. C503 – DETAIL SHEET
- 29. C504 – DETAIL SHEET
- 30. E101 – ELECTRICAL PLAN
- 31. E102 – ELECTRICAL PLAN
- 32. E103 – ELECTRICAL PLAN
- 33. E104 – ELECTRICAL PLAN
- 34. E105 – ELECTRICAL PLAN
- 35. E106 – ELECTRICAL DETAILS
- 36. E107 – ELECTRICAL DETAILS


APPROVED BY:

R.C. CLASS R.C.E. 56487

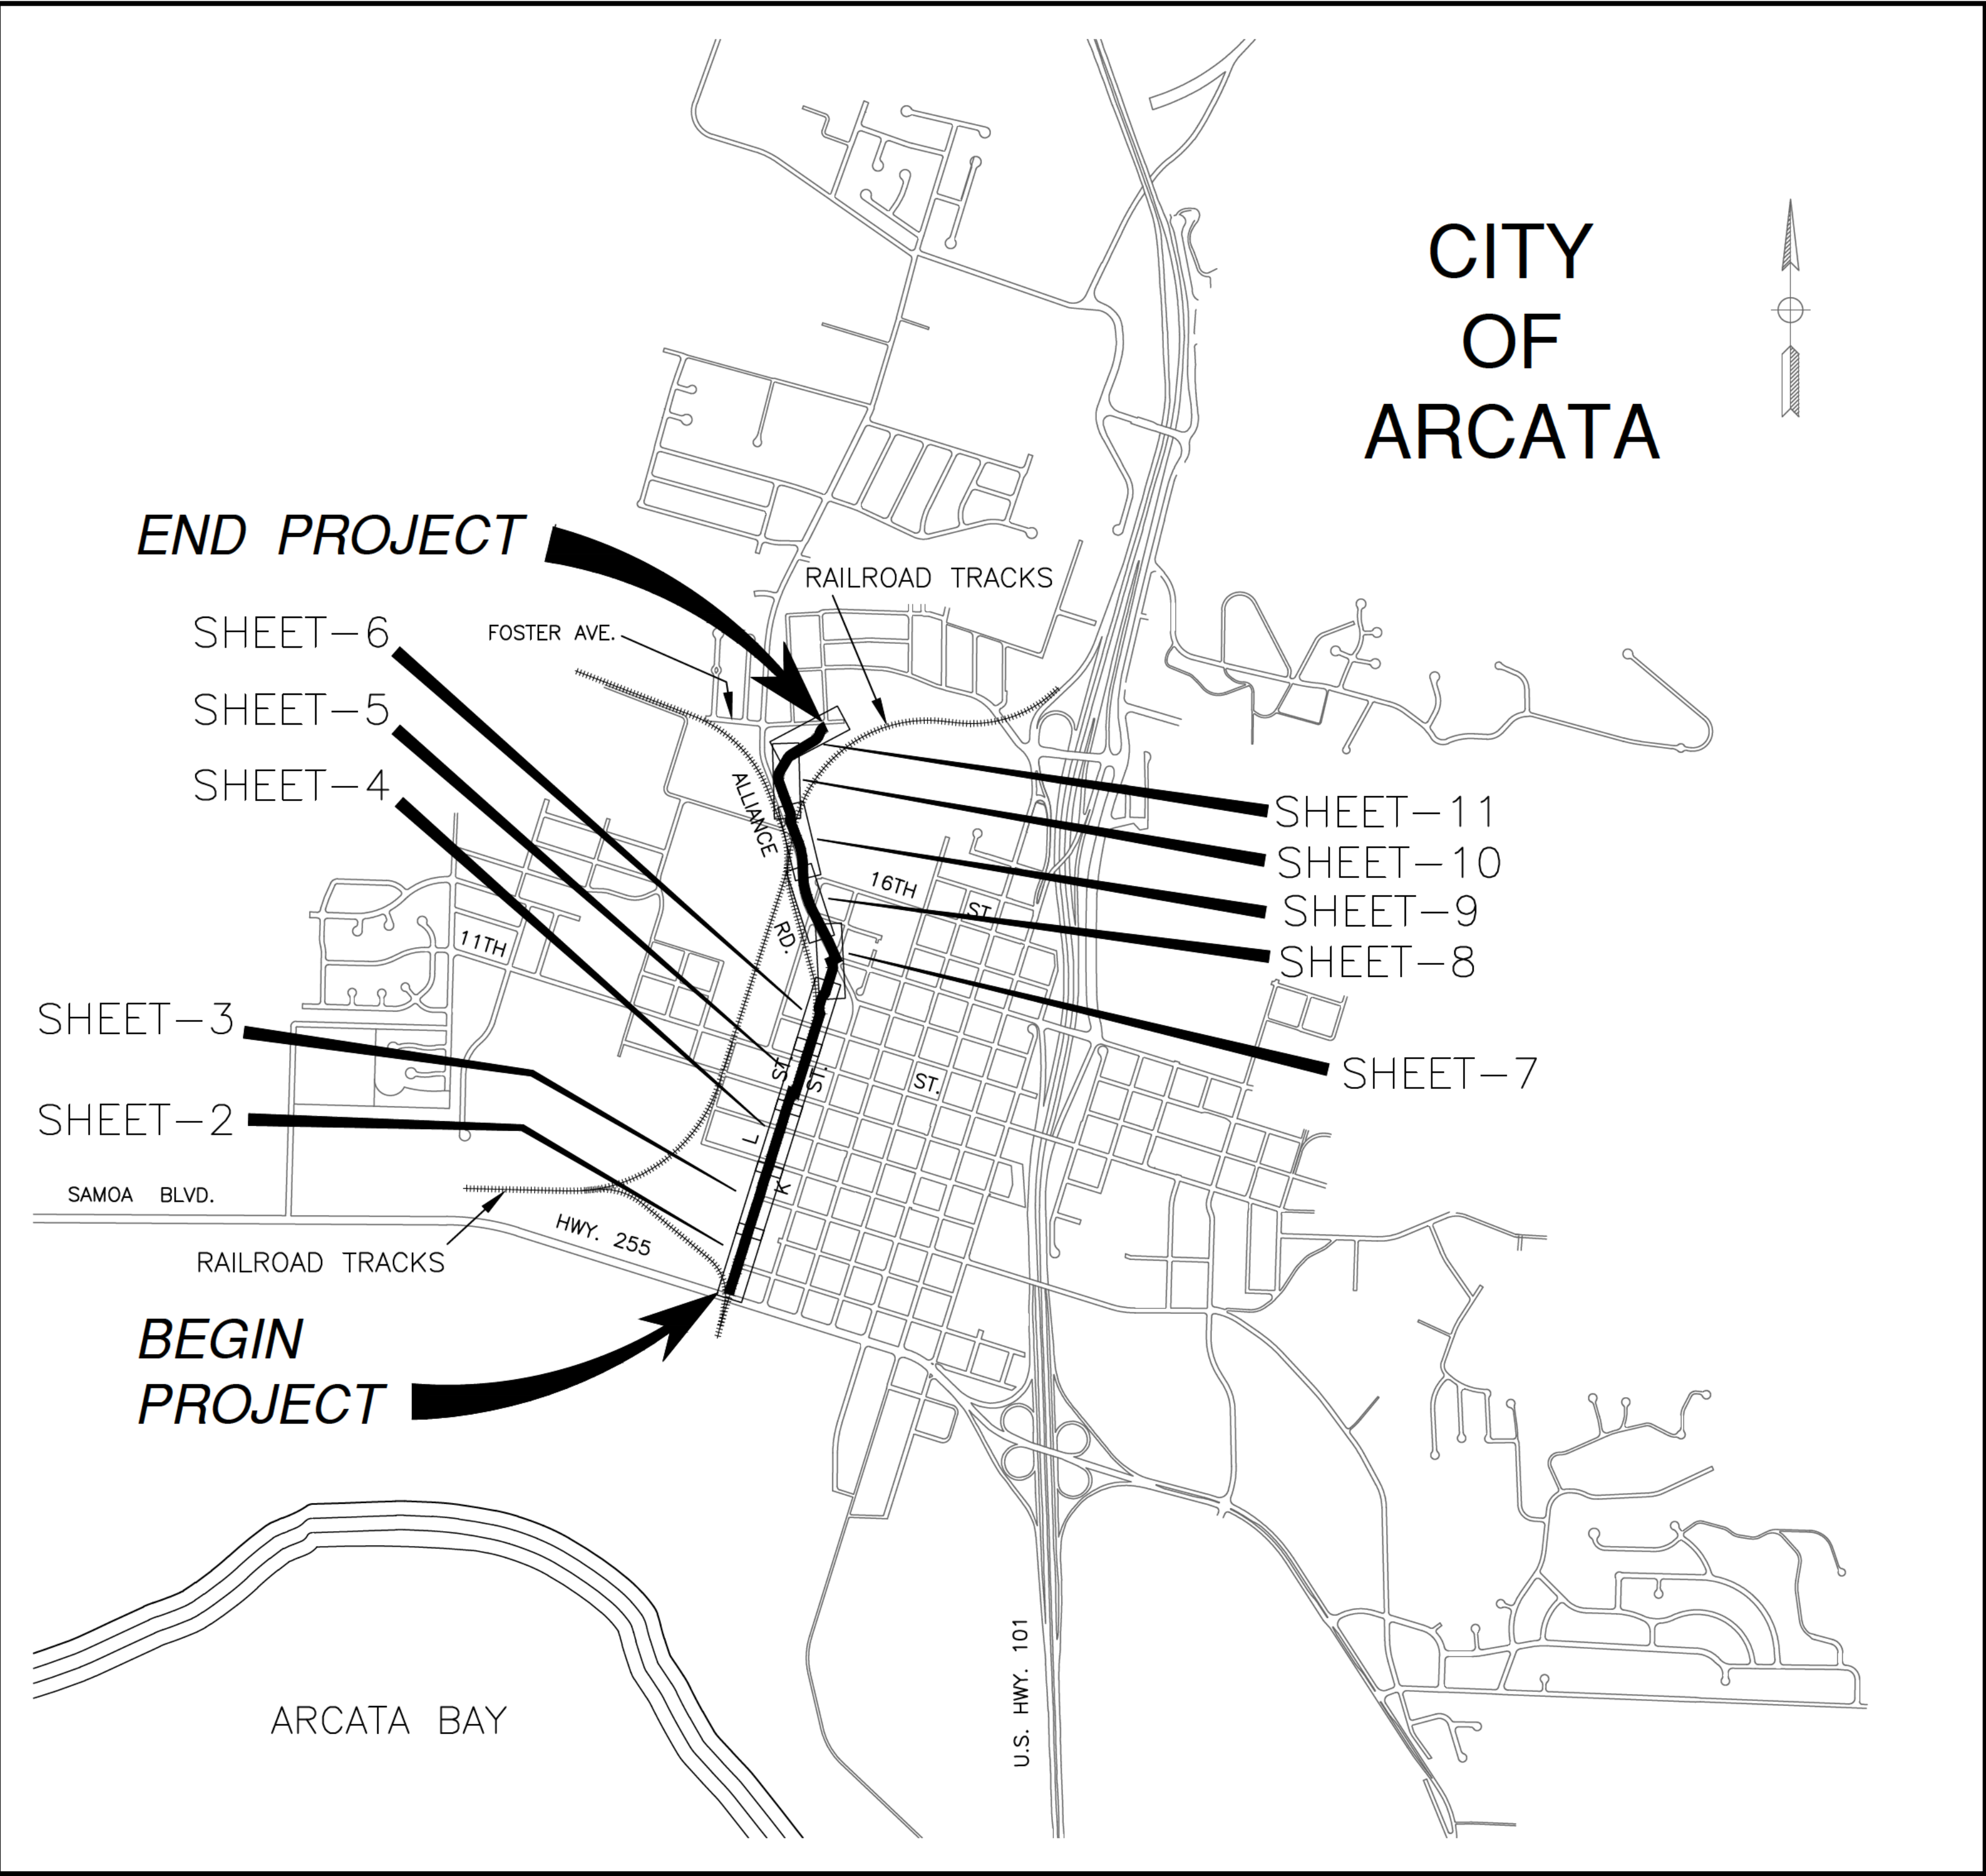

PROJECT LOCATION MAP

N.T.S.

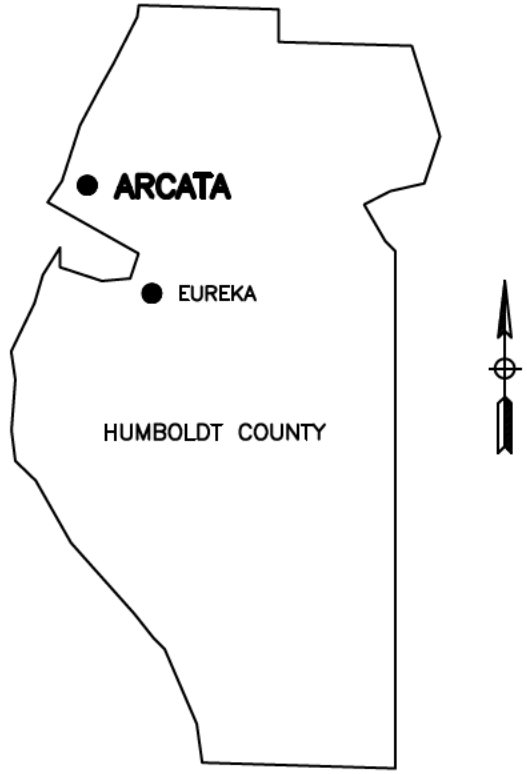

COUNTY MAP

N.T.S.



STATE MAP

N.T.S.

NOTE :
THESE PLANS WERE DEVELOPED USING A PRELIMINARY
DESIGN BY GHD INC. AND A TOPOLOGICAL SURVEY BY
GUTIERREZ LAND SURVEYING






PREPARED BY:
CITY OF ARCATA
ENGINEERING DEPARTMENT

NO.	DATE	REVISION
1	12/2/03	Comments from client

COVER SHEET
2014 RAILS WITH TRAILS
PHASE ONE

Date	1/31/2014
Scale	NTS
Sheet No.	1 OF 36
Drawing	COVER SHEET

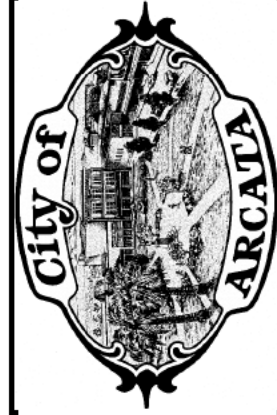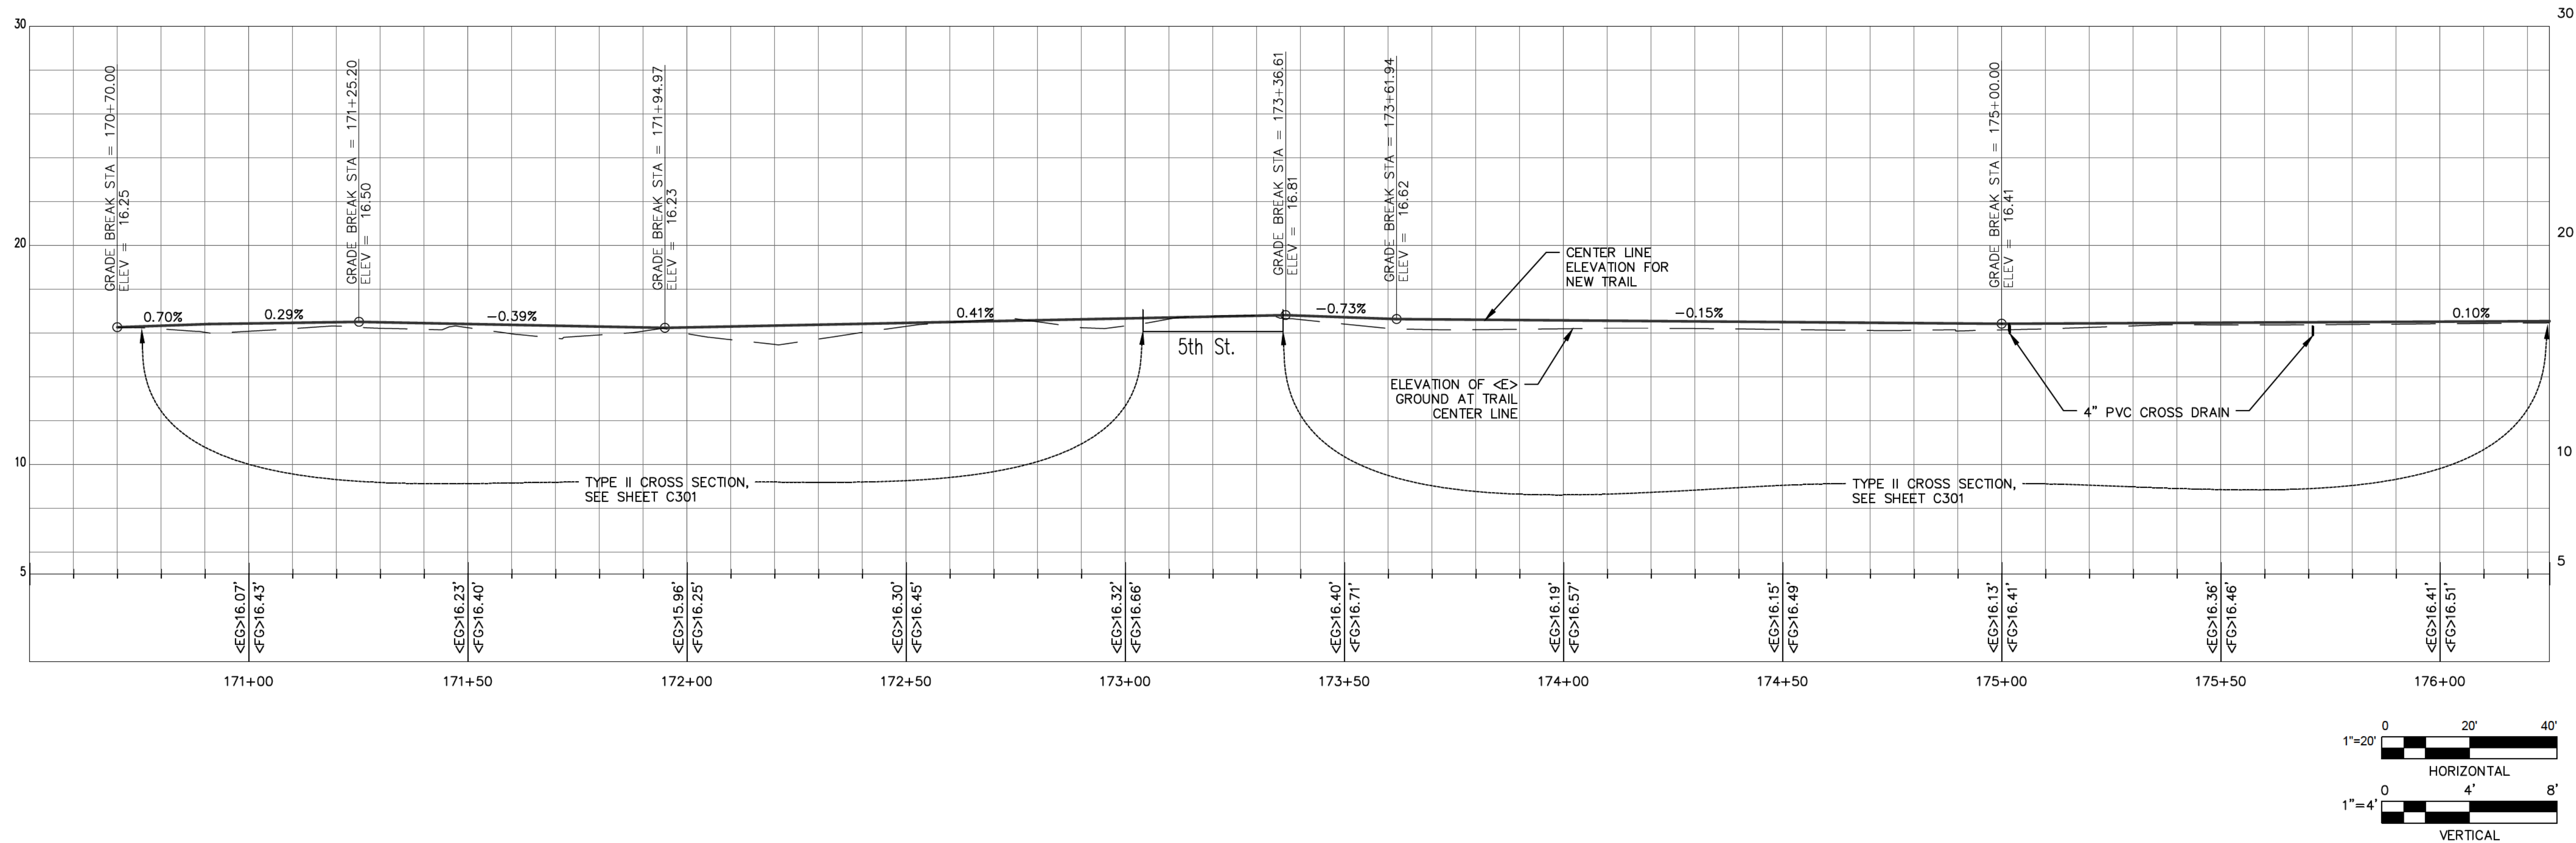
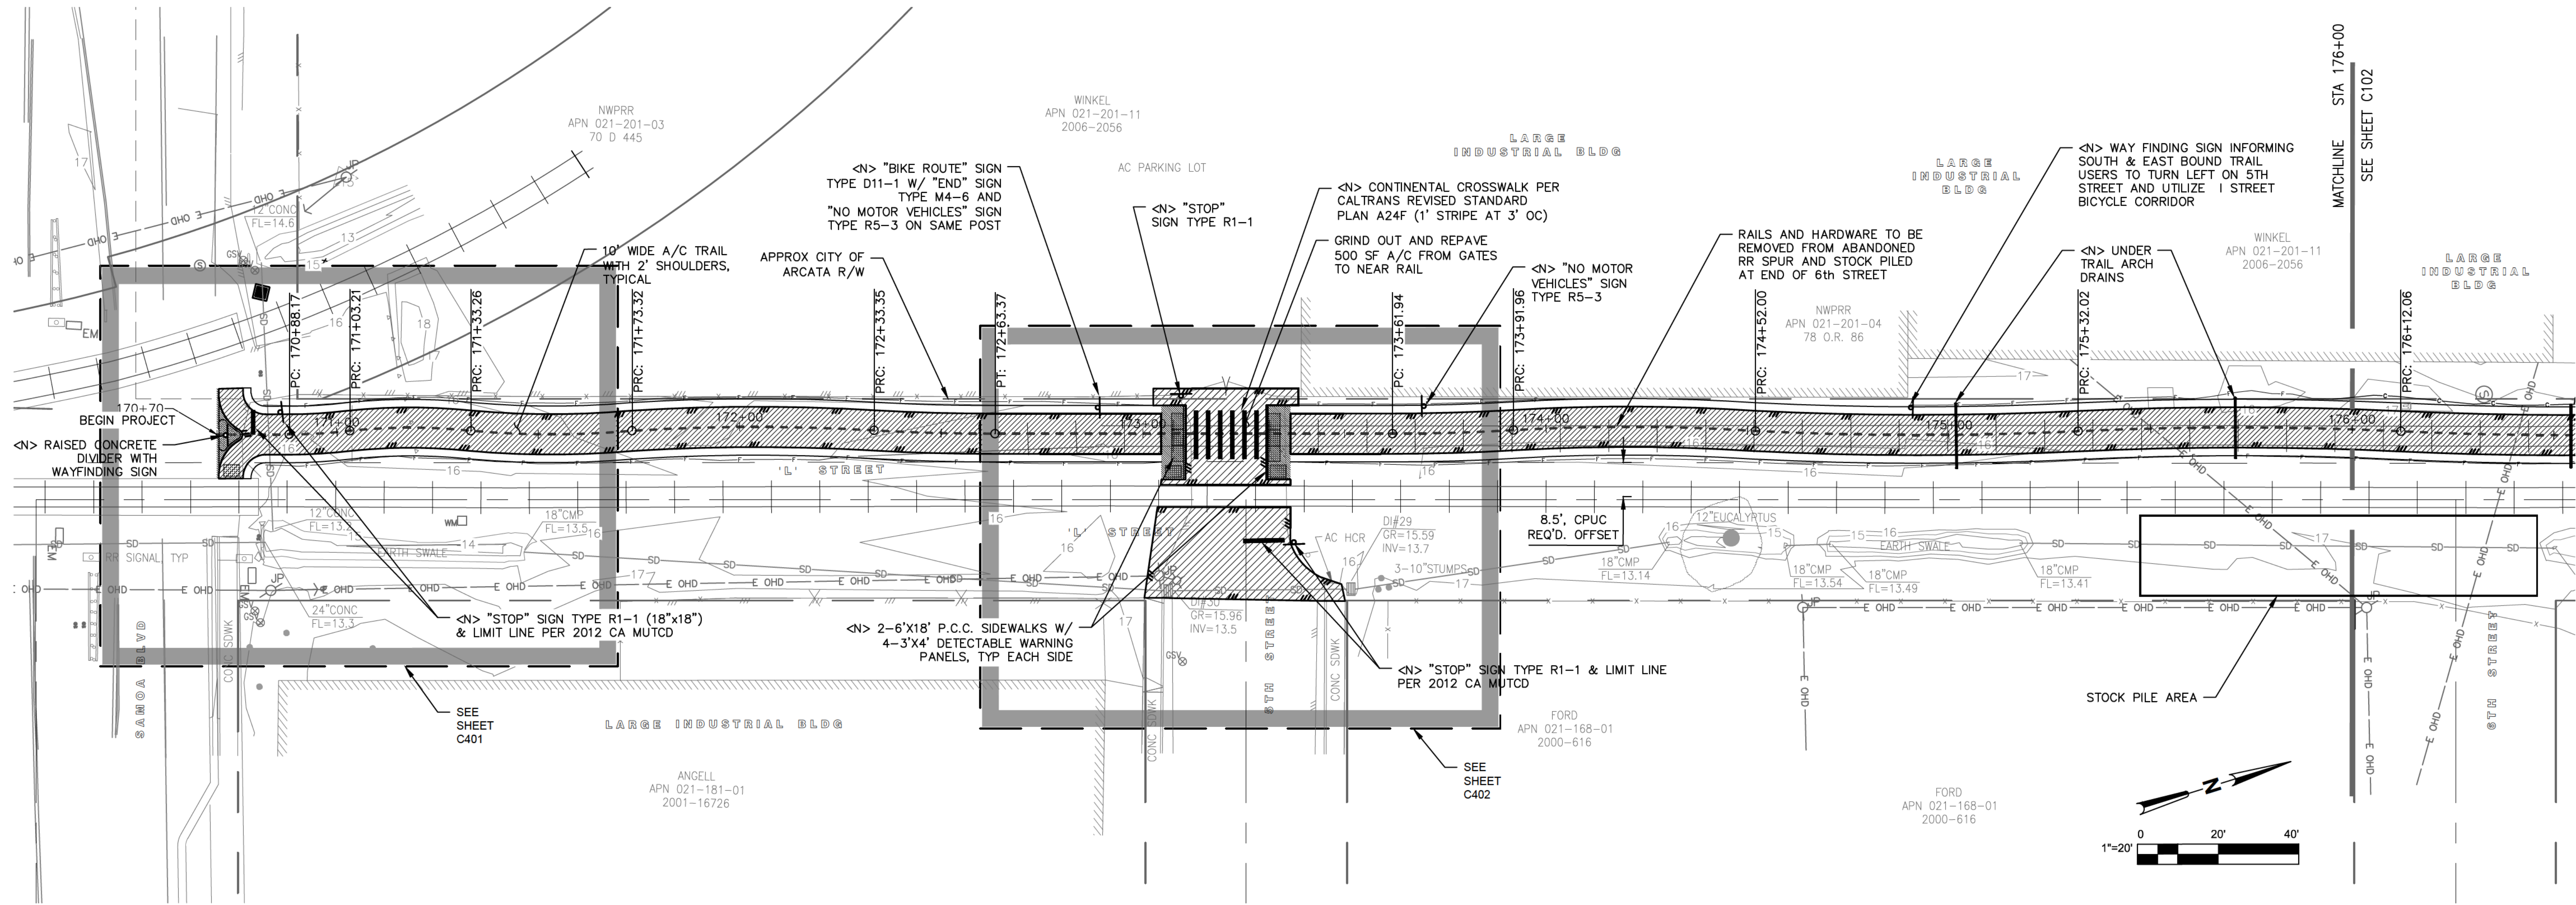





PREPARED BY:
CITY OF ARCATA
ENGINEERING DEPARTMENT

NO.	DATE	REVISION
1	1/27/2014	Comments from sheet

Plan & Profile Sta 170+70 to 176+00
2014 RAILS WITH TRAILS
PHASE ONE

Date
1/27/2014
Scale
1" = 20'
Sheet No.
2 OF 36
Drawing
C101

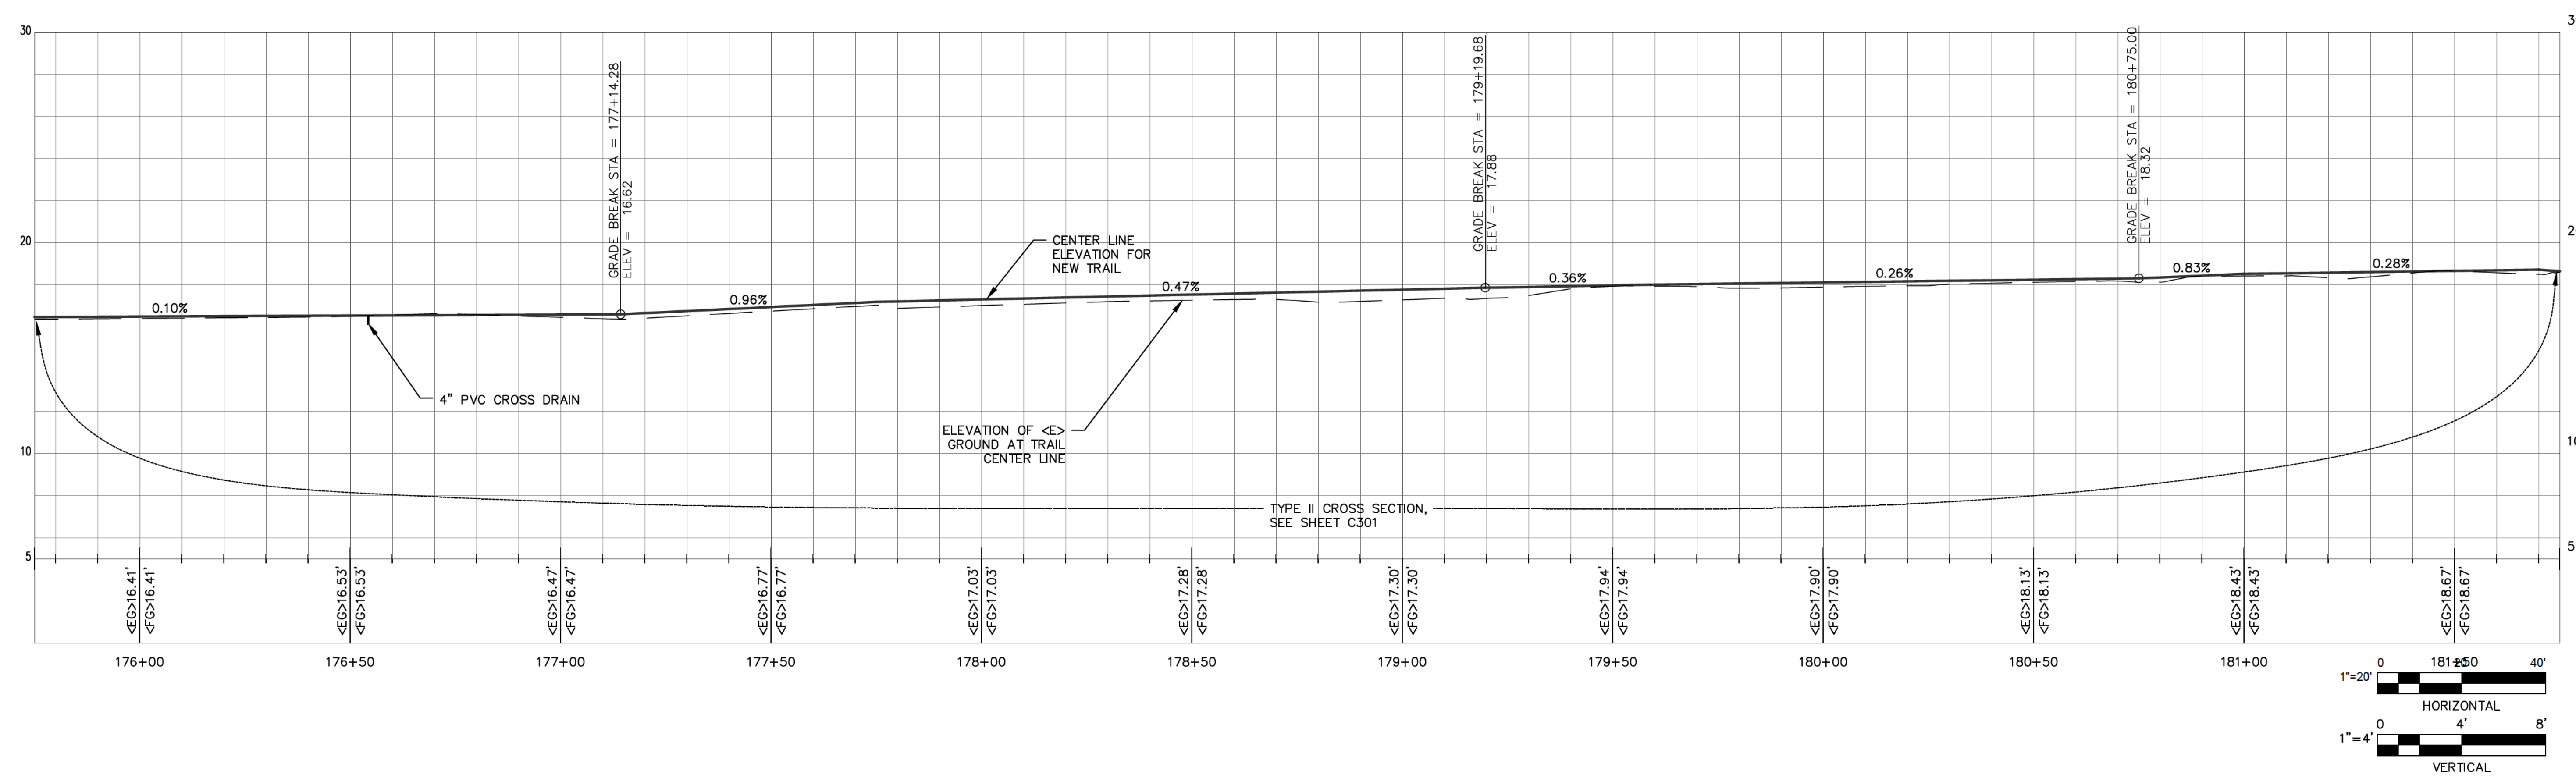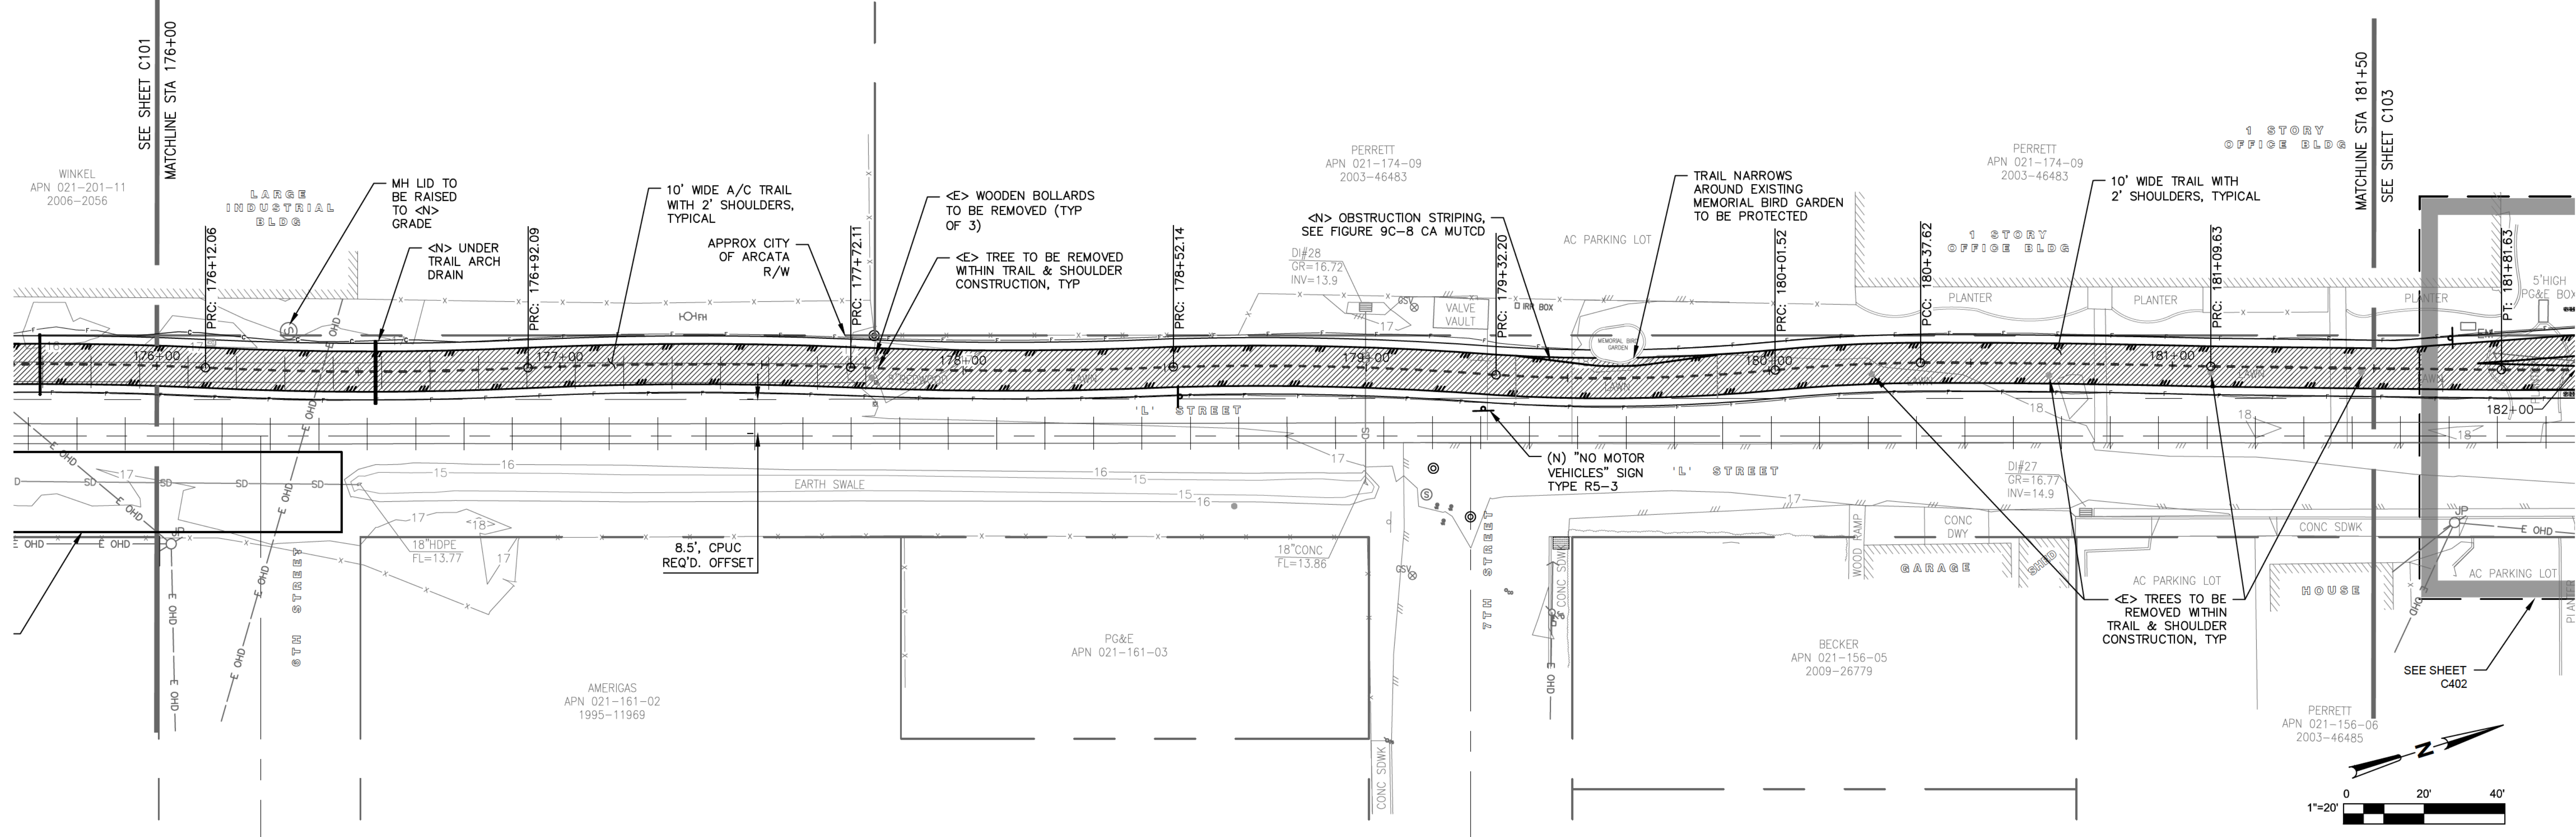

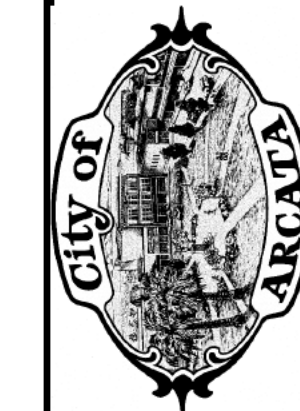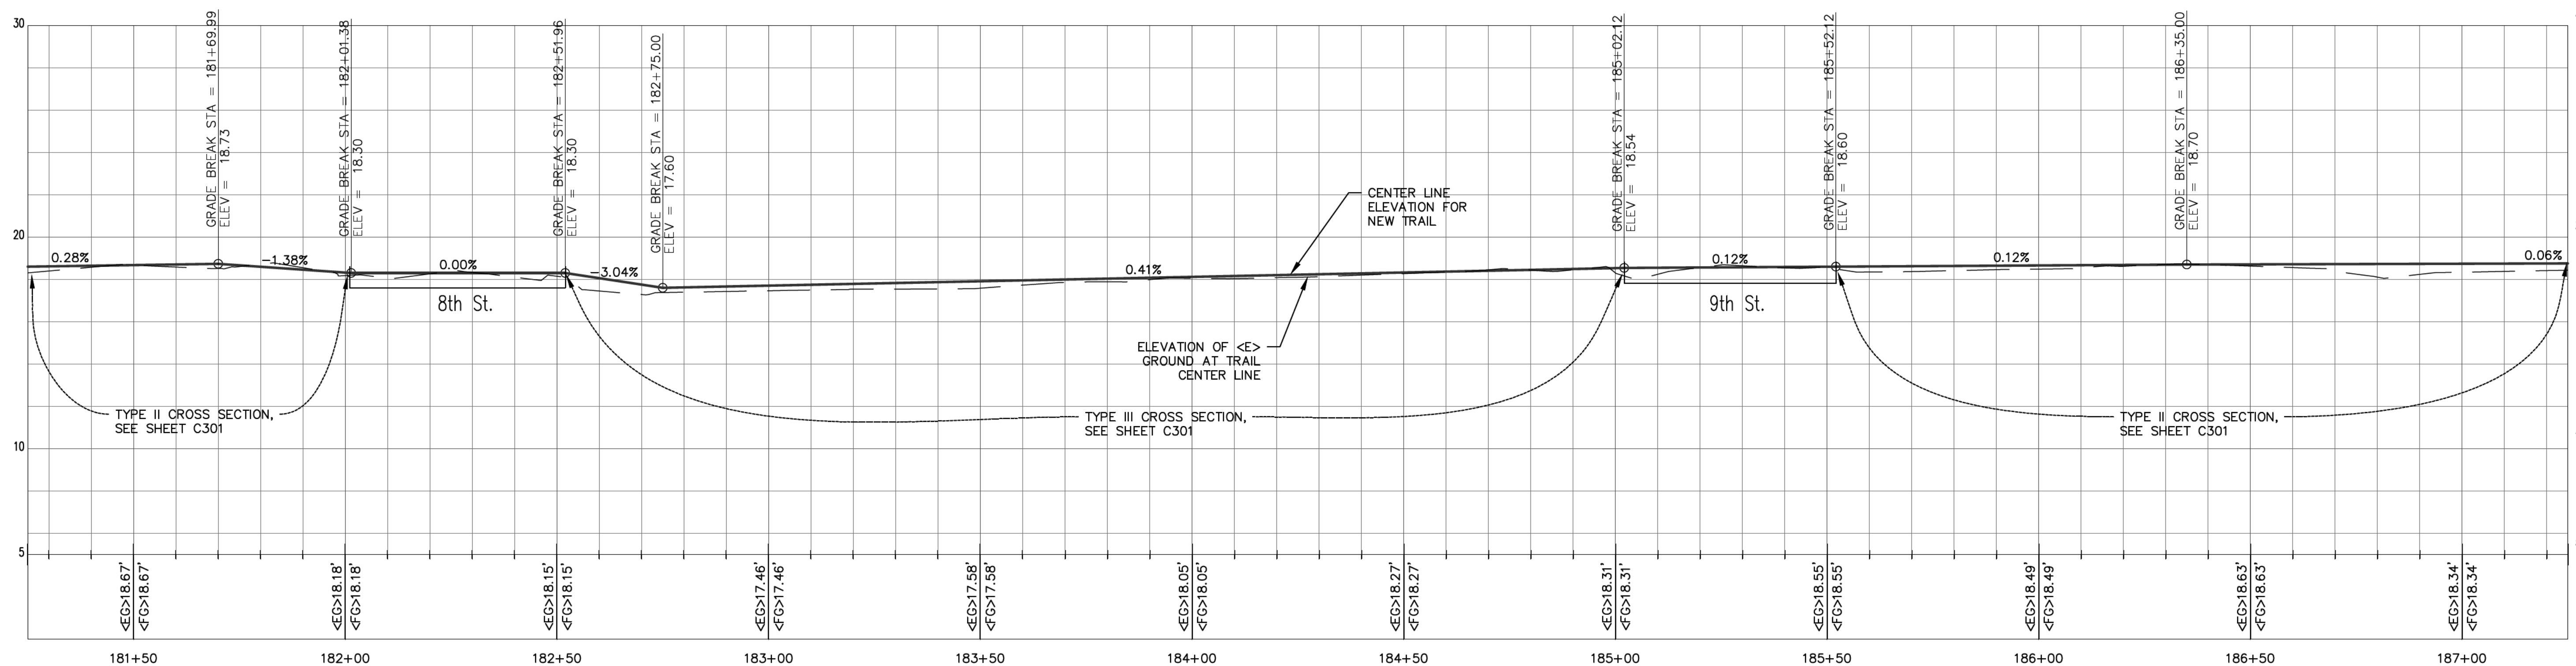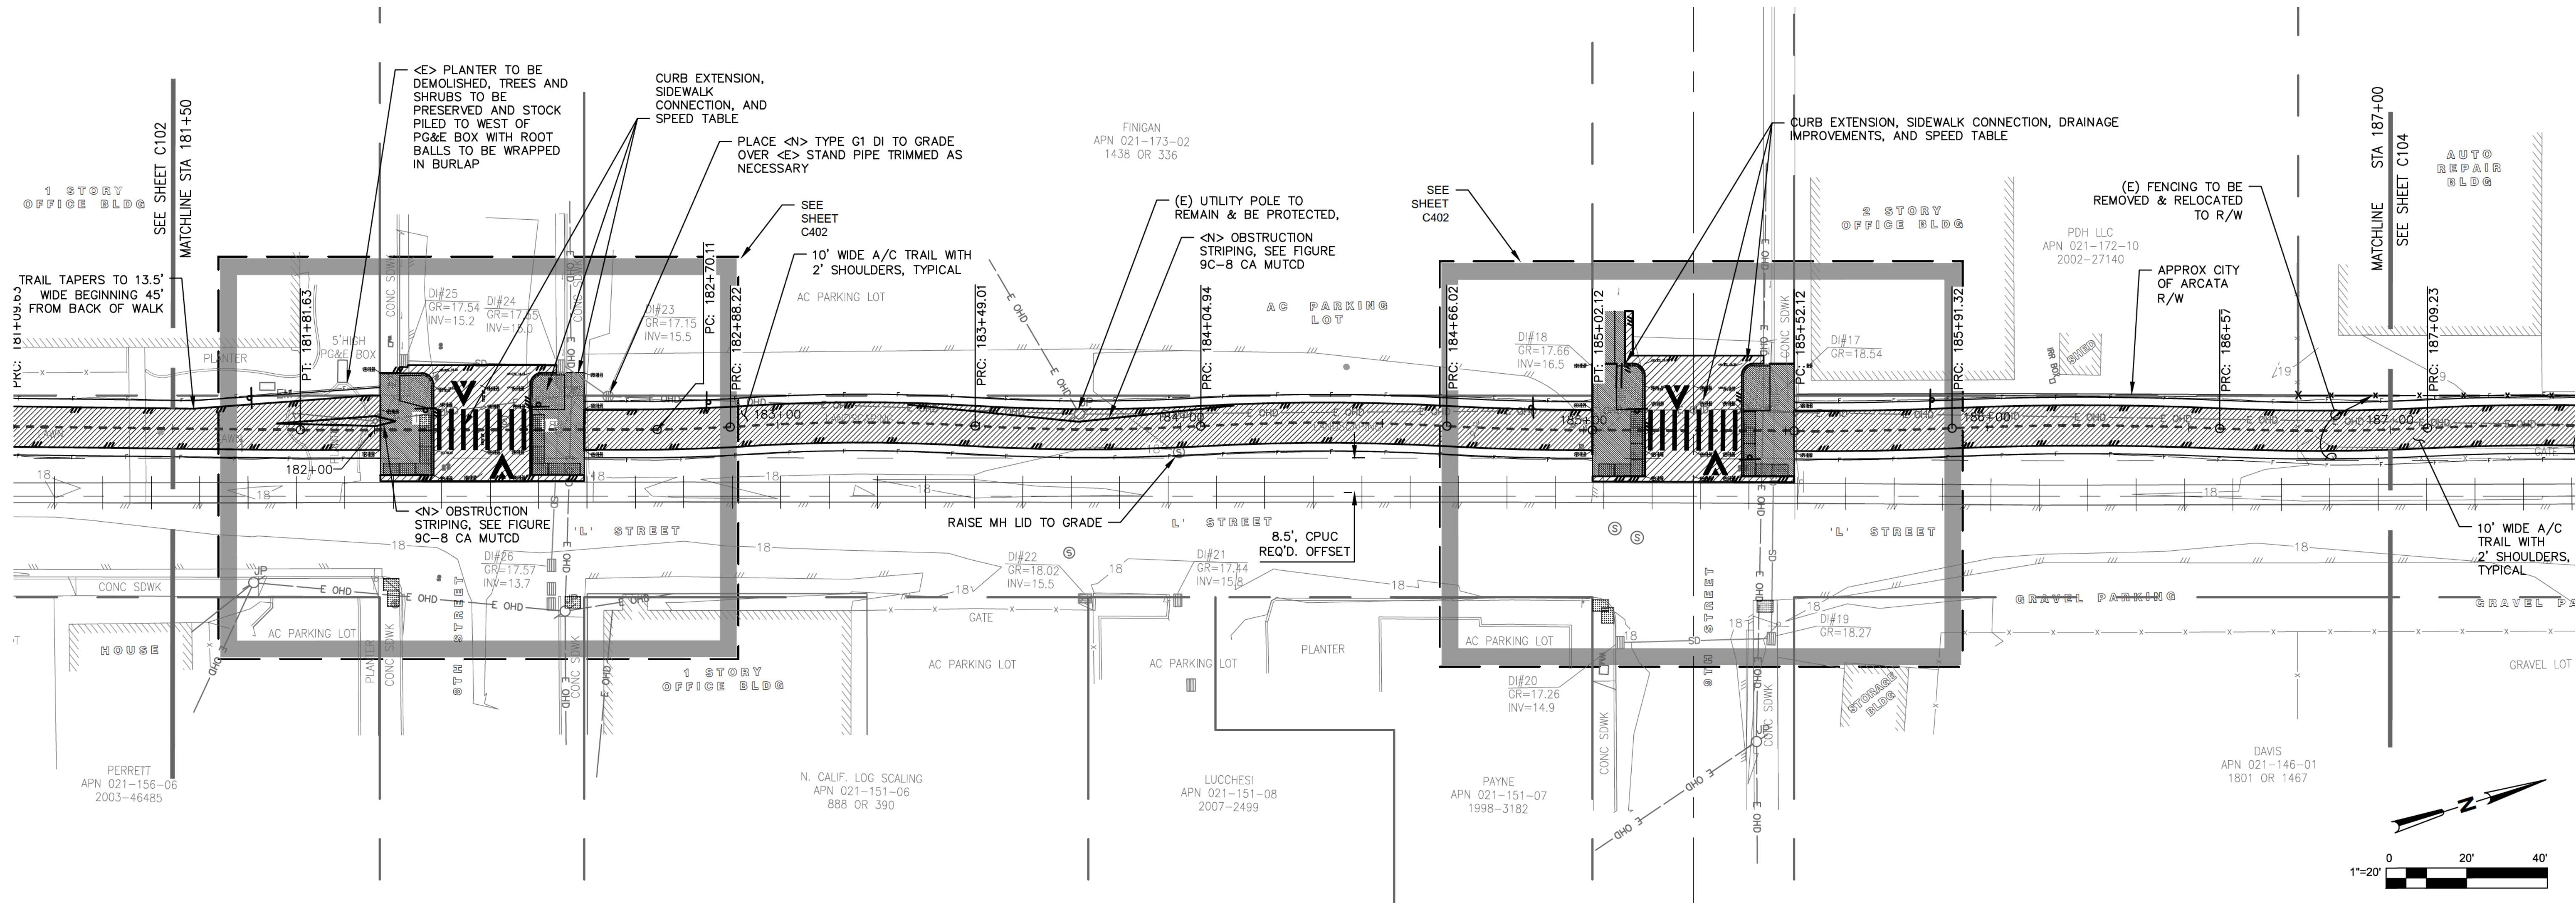



PREPARED BY:
CITY OF ARCATA
ENGINEERING DEPARTMENT

NO.	DATE	REVISION
1	1/27/2014	Contract from client

Plan & Profile Sta 181+50 to 187+00
2014 RAILS WITH TRAILS
PHASE ONE

Date: 1/27/2014
Scale: 1" = 20'
Sheet No. 4 OF 36
Drawing: **C103**

Plotted By: Terry Barney Plot Date: 1/31/2014 C3D_RwT_Main_2014-01-27.dwg


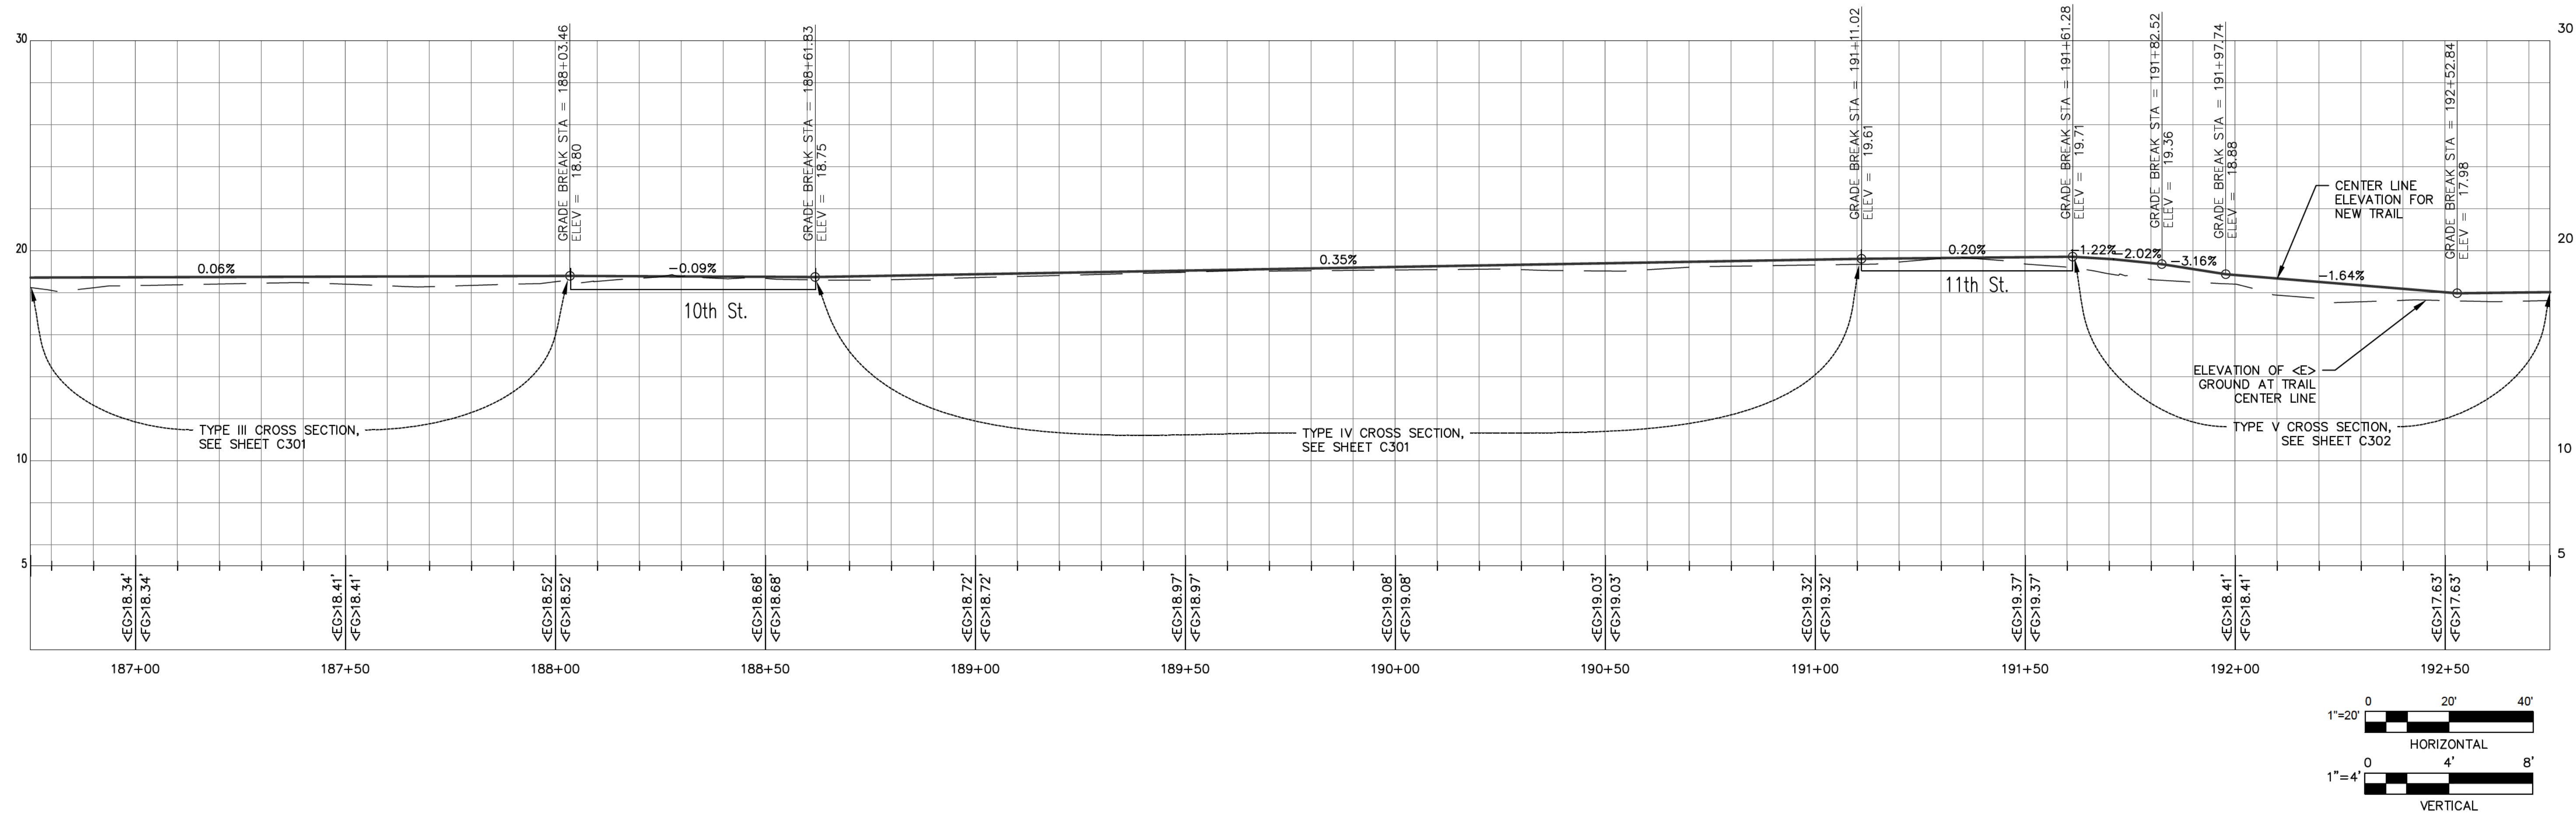
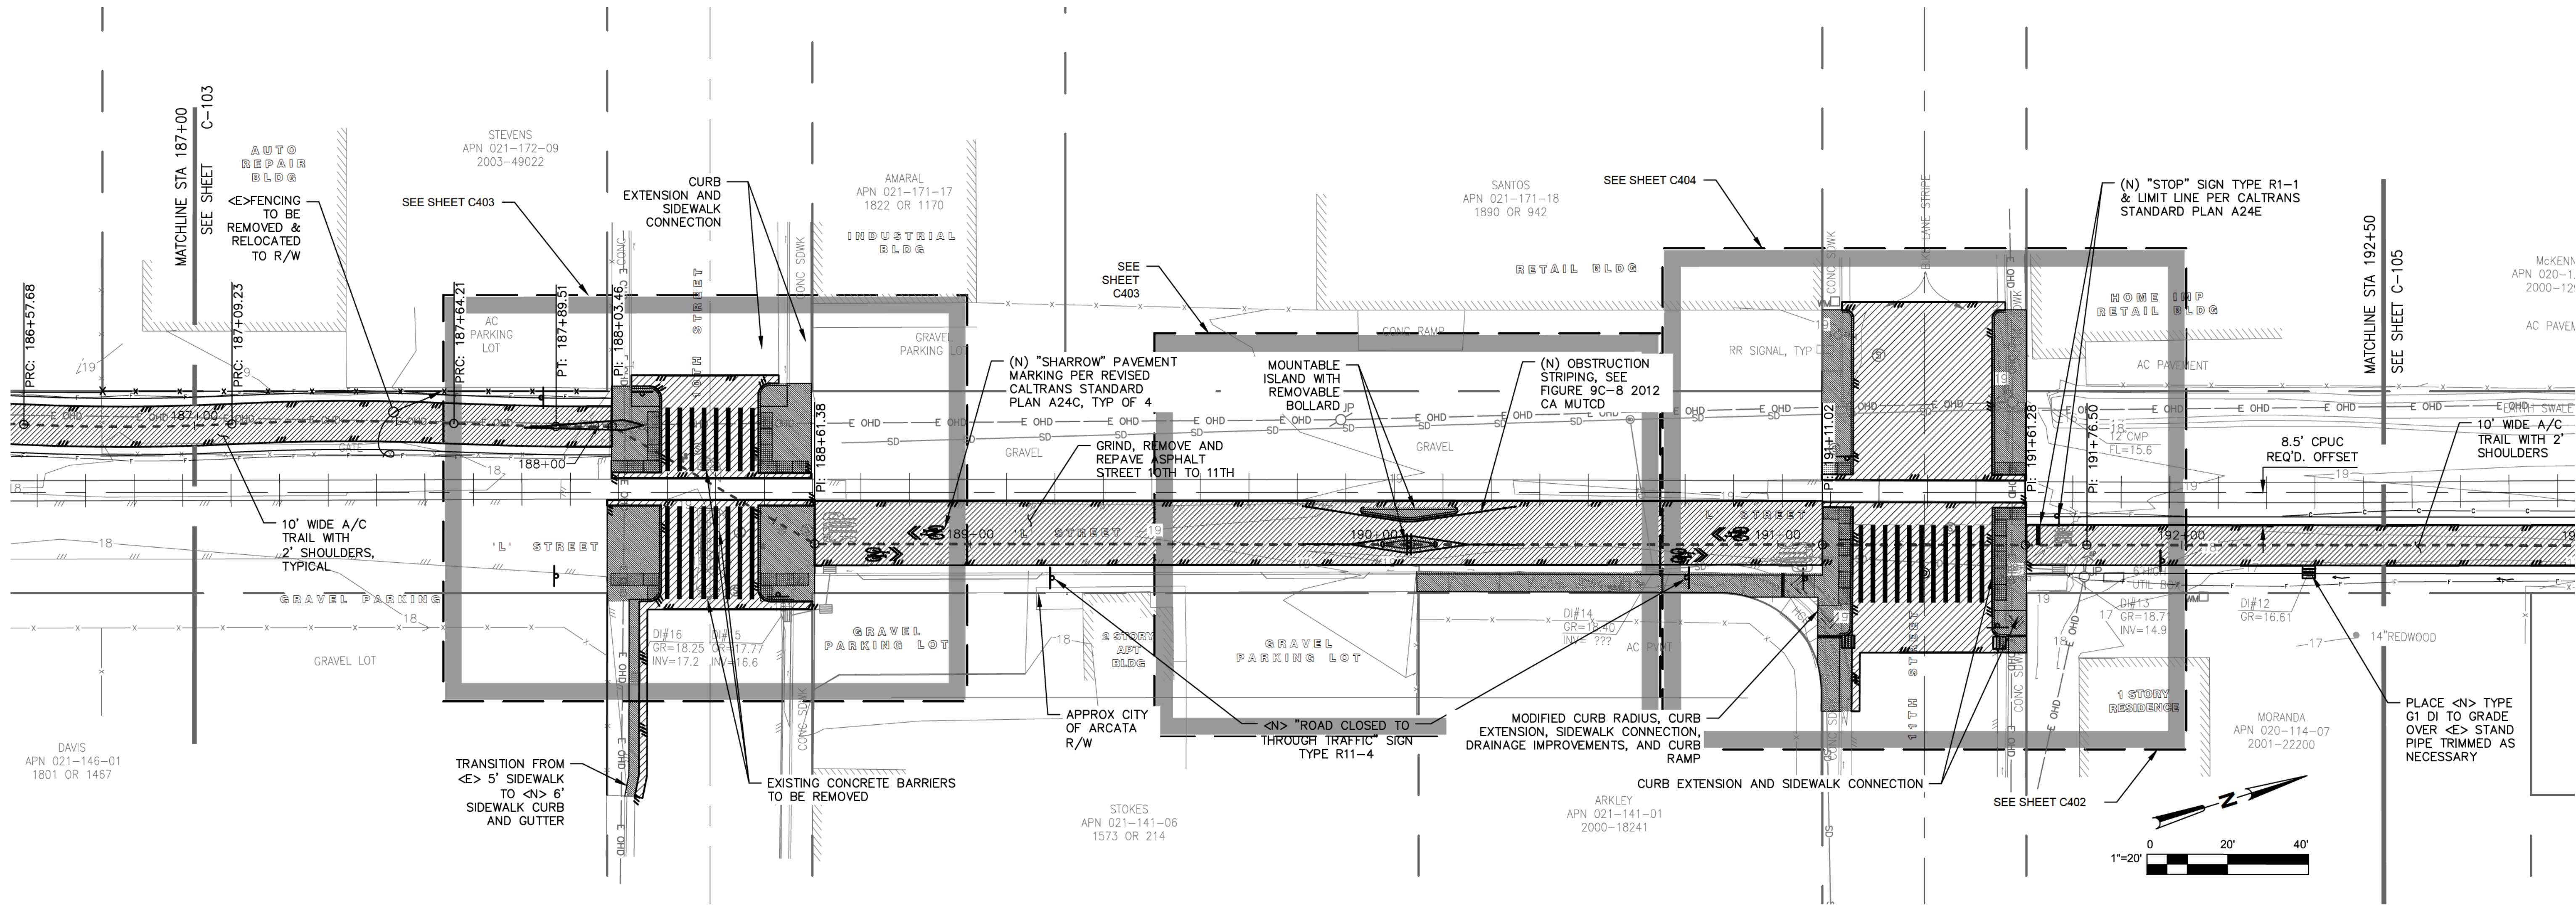


PREPARED BY:
CITY OF ARCATA
ENGINEERING DEPARTMENT





NO.	DATE	REVISION
1	1/27/2014	Contract from client

Plan & Profile Sta 187+00 to 192+50
2014 RAILS WITH TRAILS
PHASE ONE

Date: 1/27/2014
Scale: 1" = 20'
Sheet No.: 5 OF 36
Drawing: **C104**

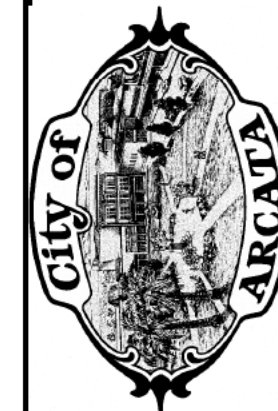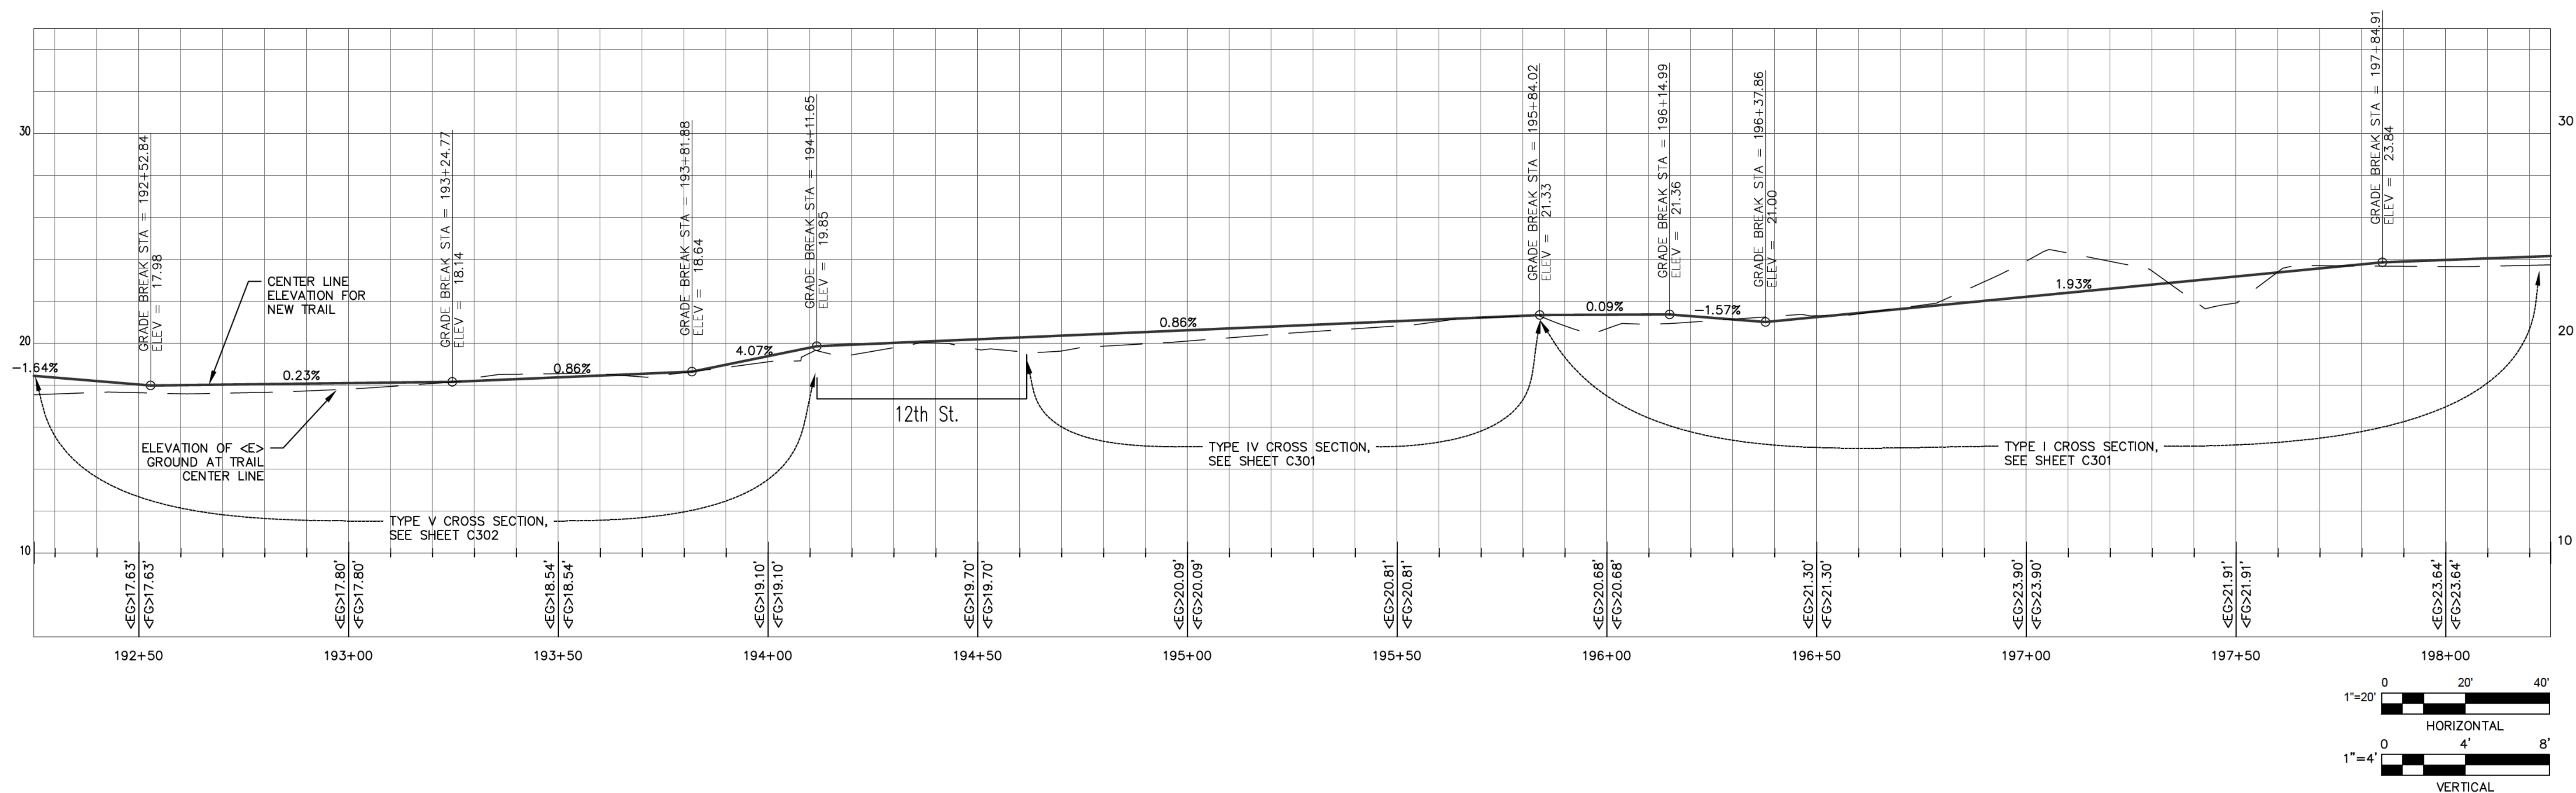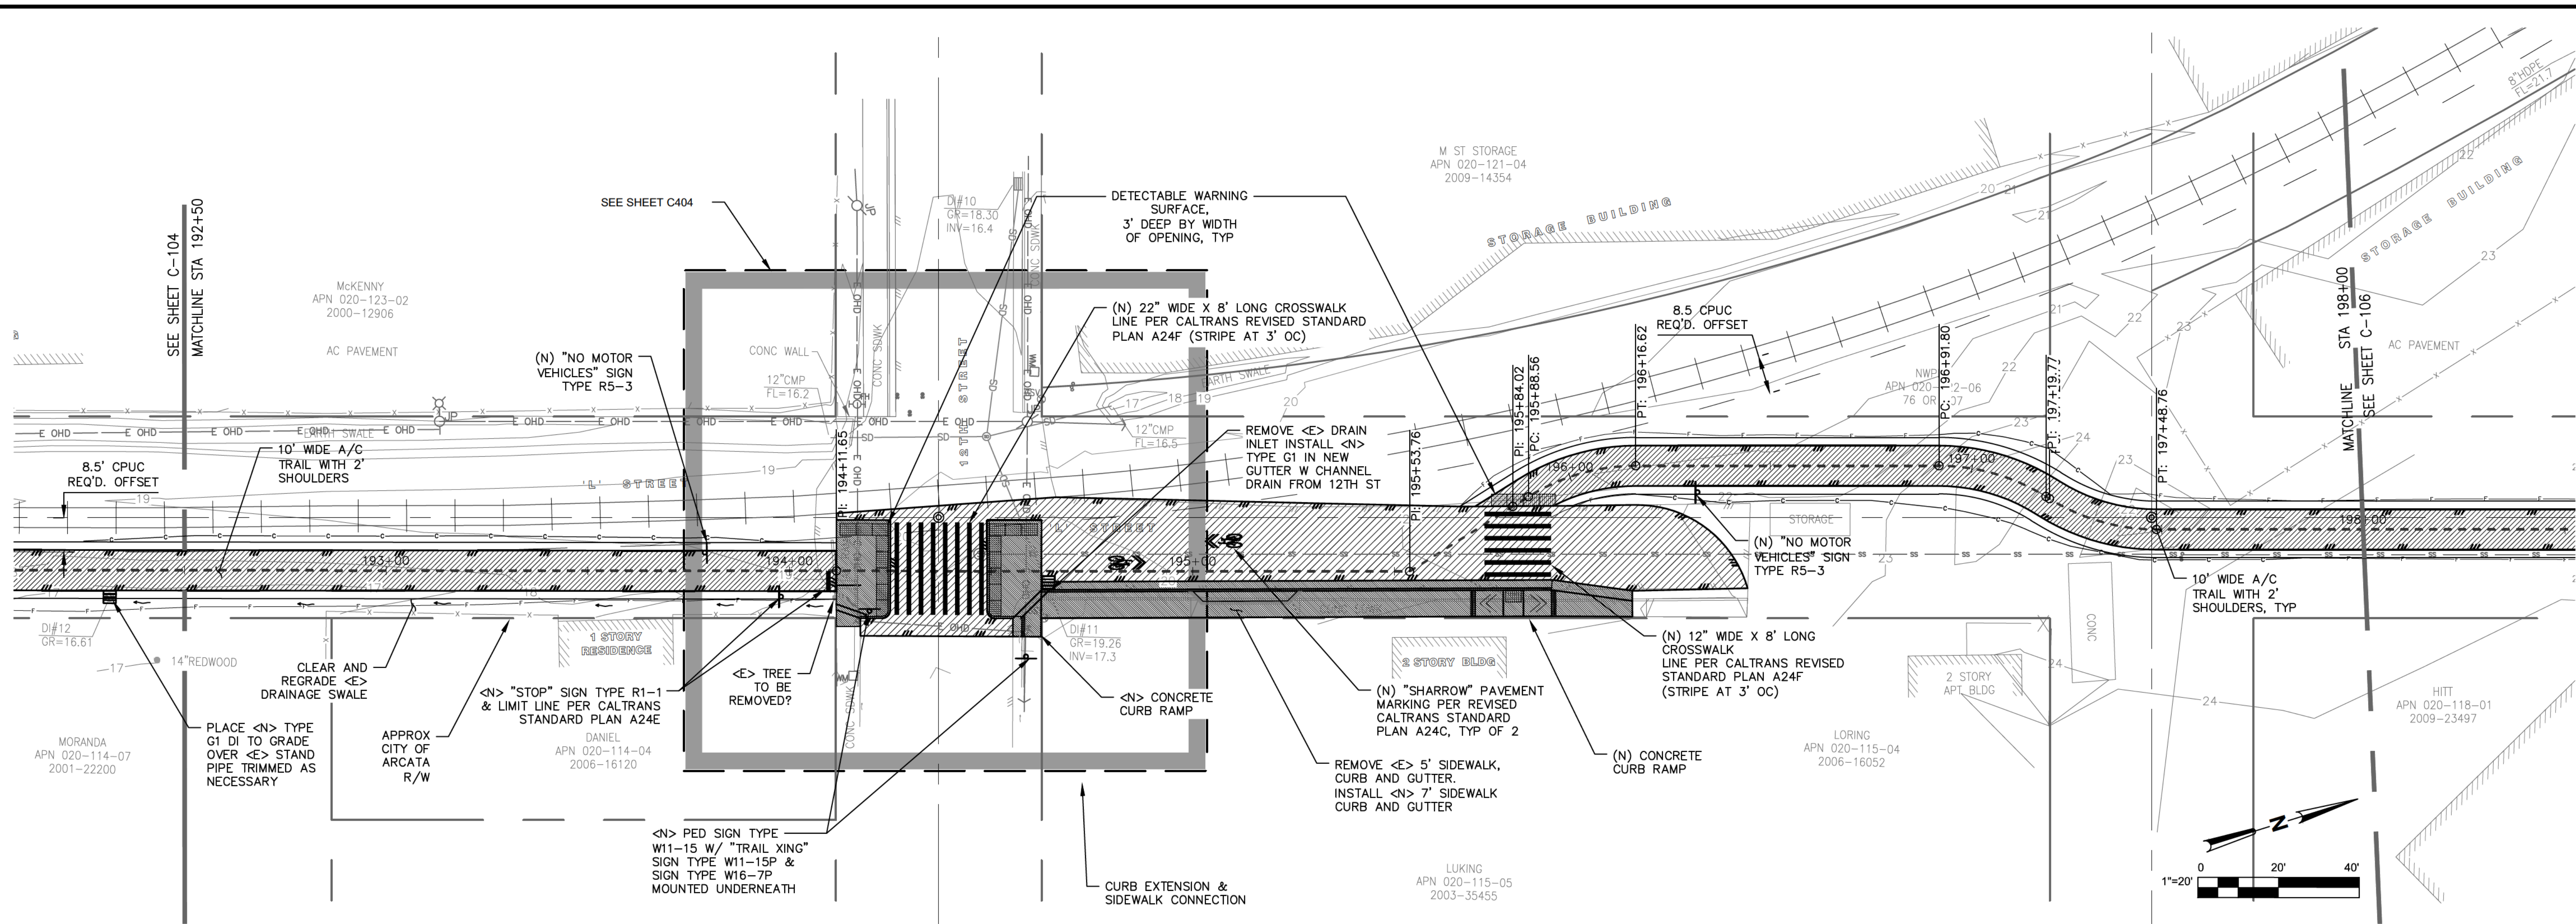

Plotted By: Terry Barney Plot Date: 1/31/2014 C3D_RwT_Main_2014-01-27.dwg

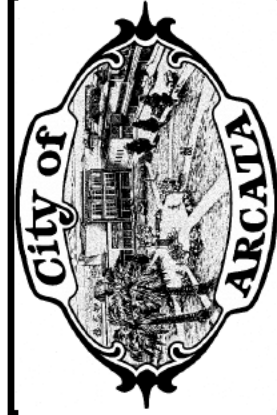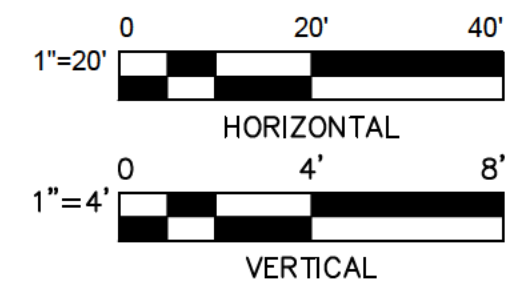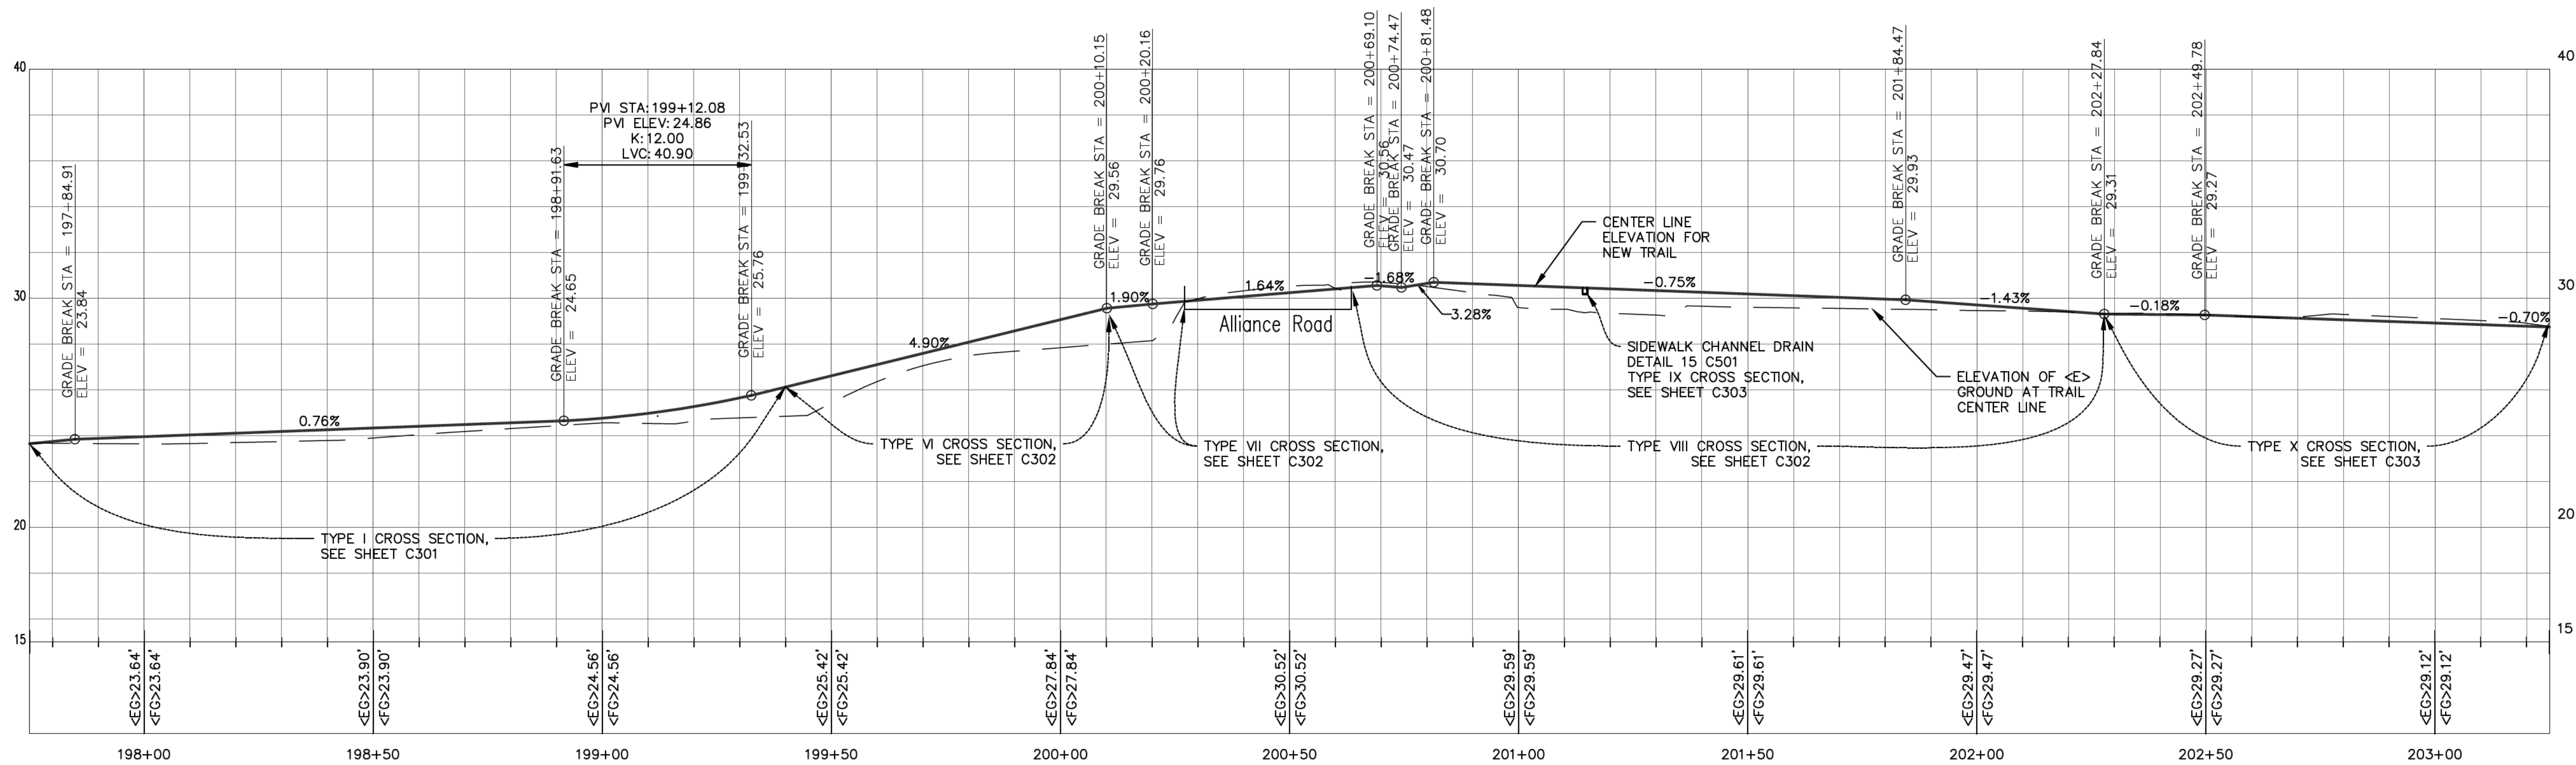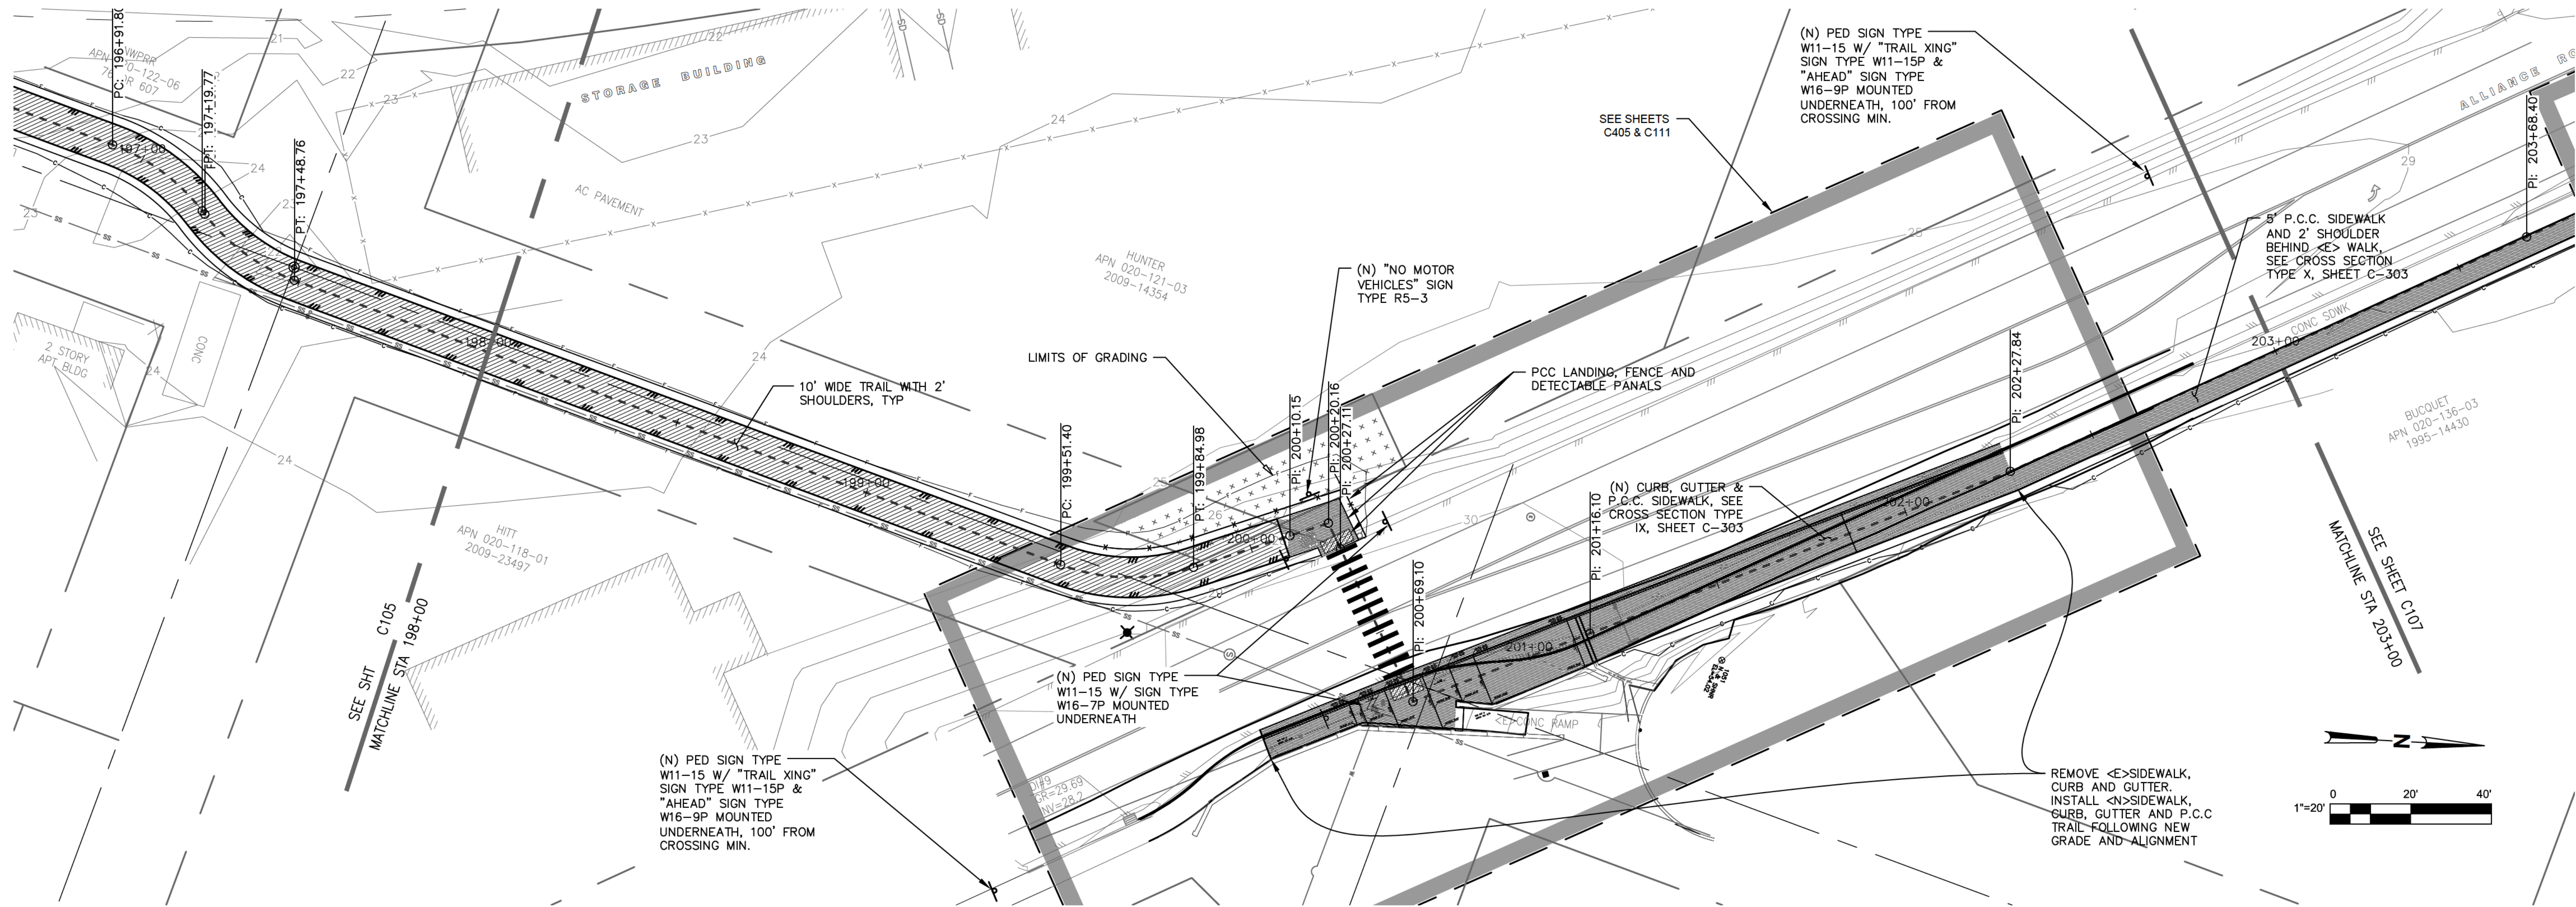




PREPARED BY:
CITY OF ARCATA
ENGINEERING DEPARTMENT

NO.	DATE	BY
1	1/27/2014	Consultants Item 0101

Plan & Profile Sta 198+00 to 203+00
2014 RAILS WITH TRAILS
PHASE ONE

Date
1/27/2014
Scale
1" = 20'
Sheet No.
7 OF 36
Drawing
C106

Plotted By: Terry Barney Plot Date: 1/31/2014 C3D_RwT_Main_2014-01-27.dwg

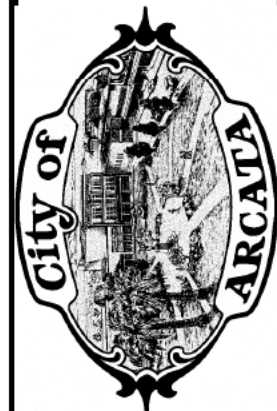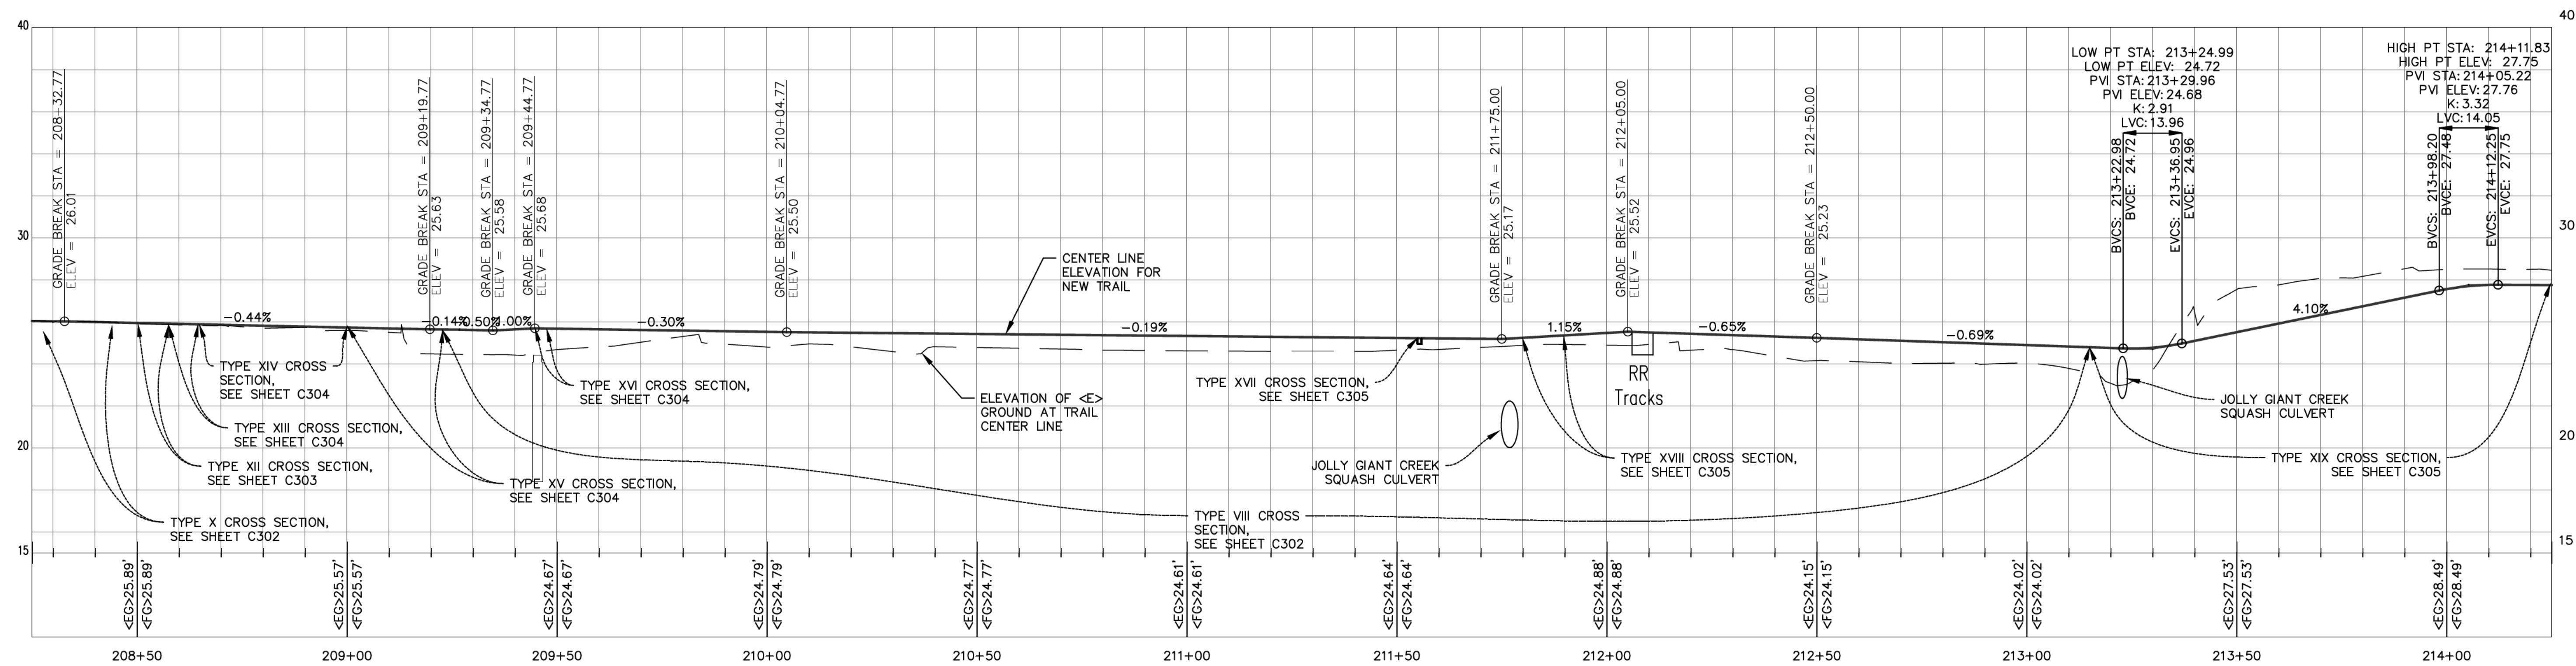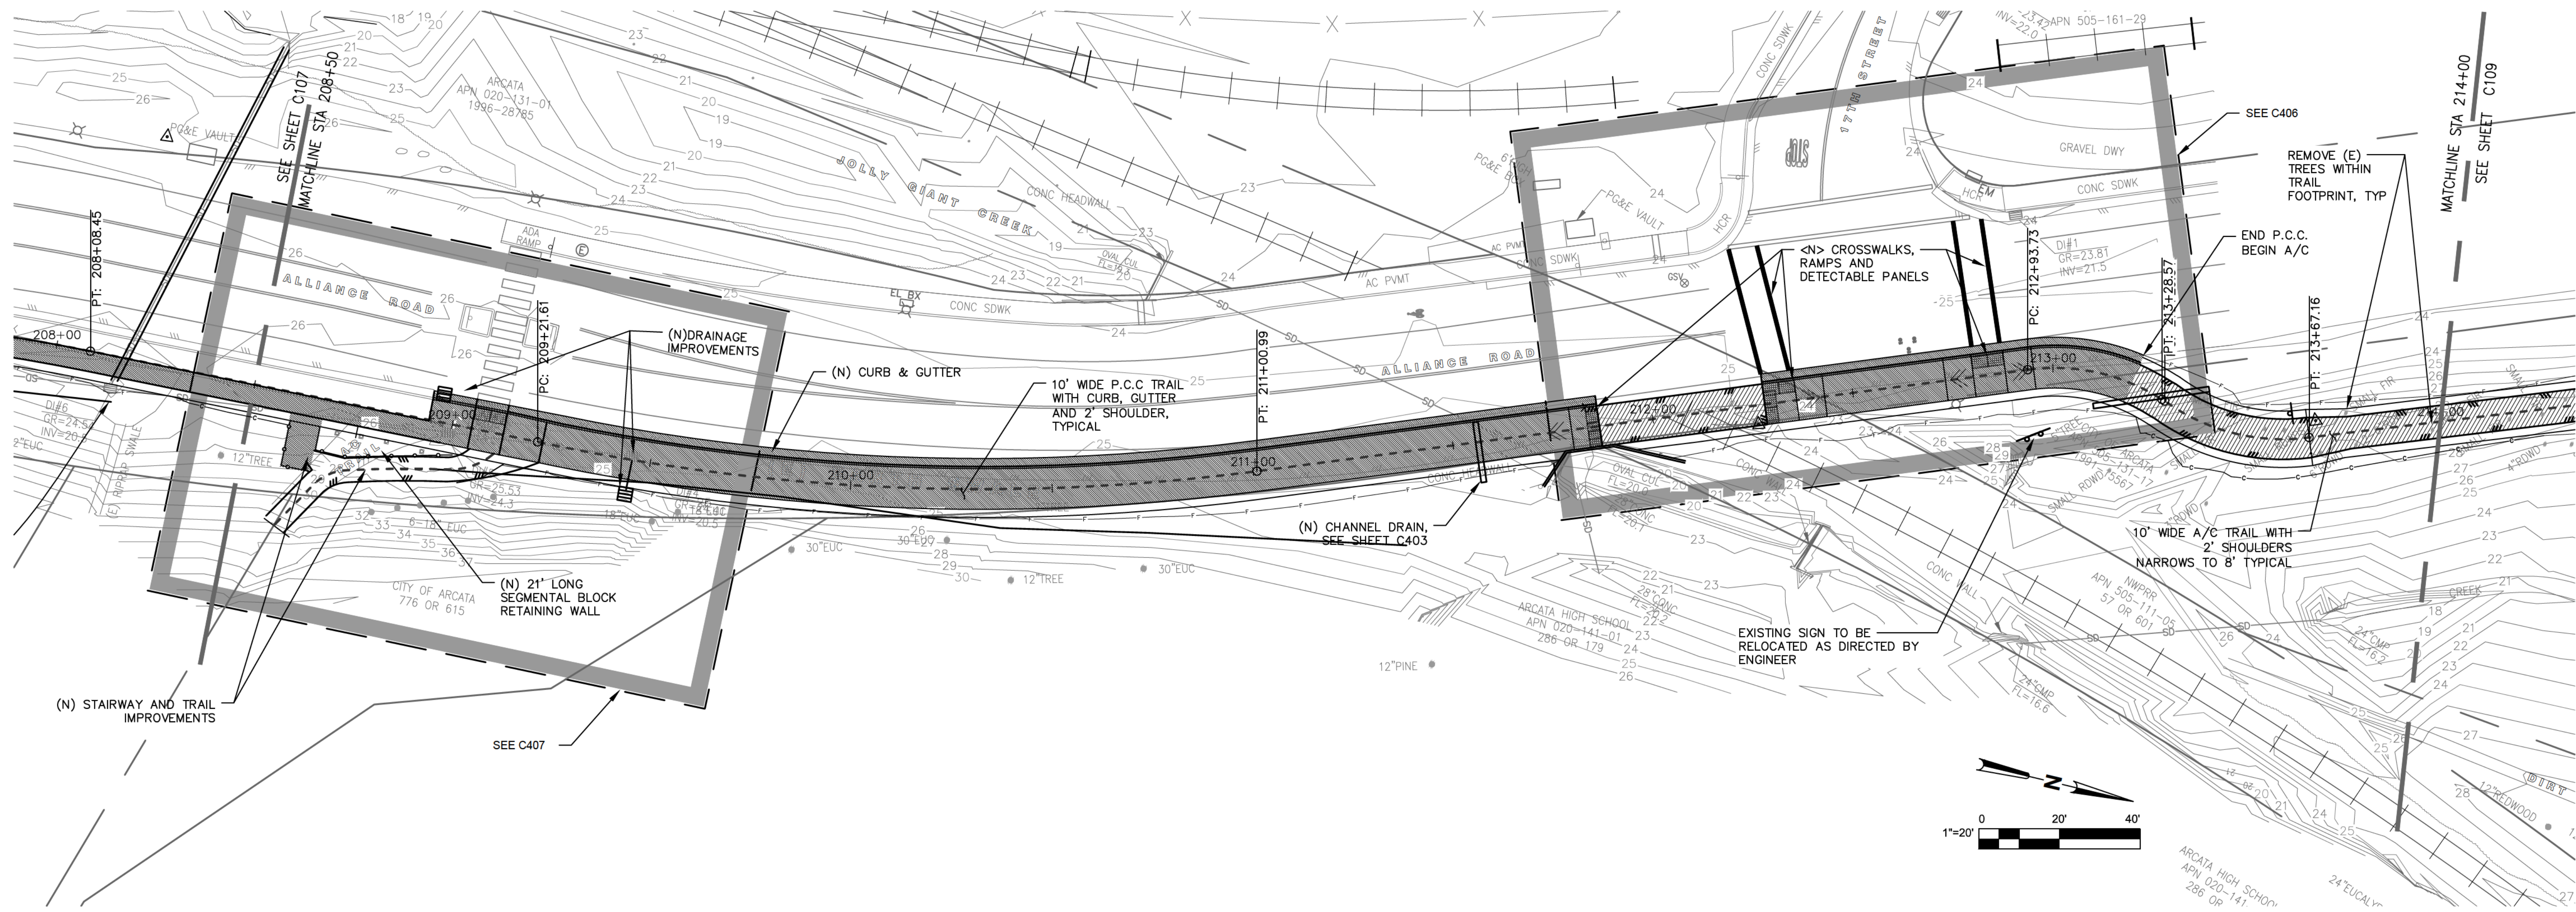




CITY OF ARCAT
ENGINEERING DEPARTMENT

NO.	DATE	REVISION
1	1/27/2014	Comments from client



Plan & Profile Sta 208+50 to 214+00
2014 RAILS WITH TRAILS
PHASE ONE

Date
1/27/2014
Scale
1" = 20'
Sheet No.
9 OF 36
Drawing
C108


Plotted By: Terry Barney Plot Date: 1/31/2014 C3D_RwT_Main_2014-01-27.dwg

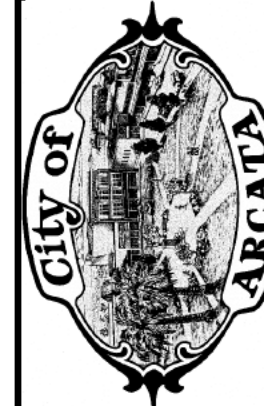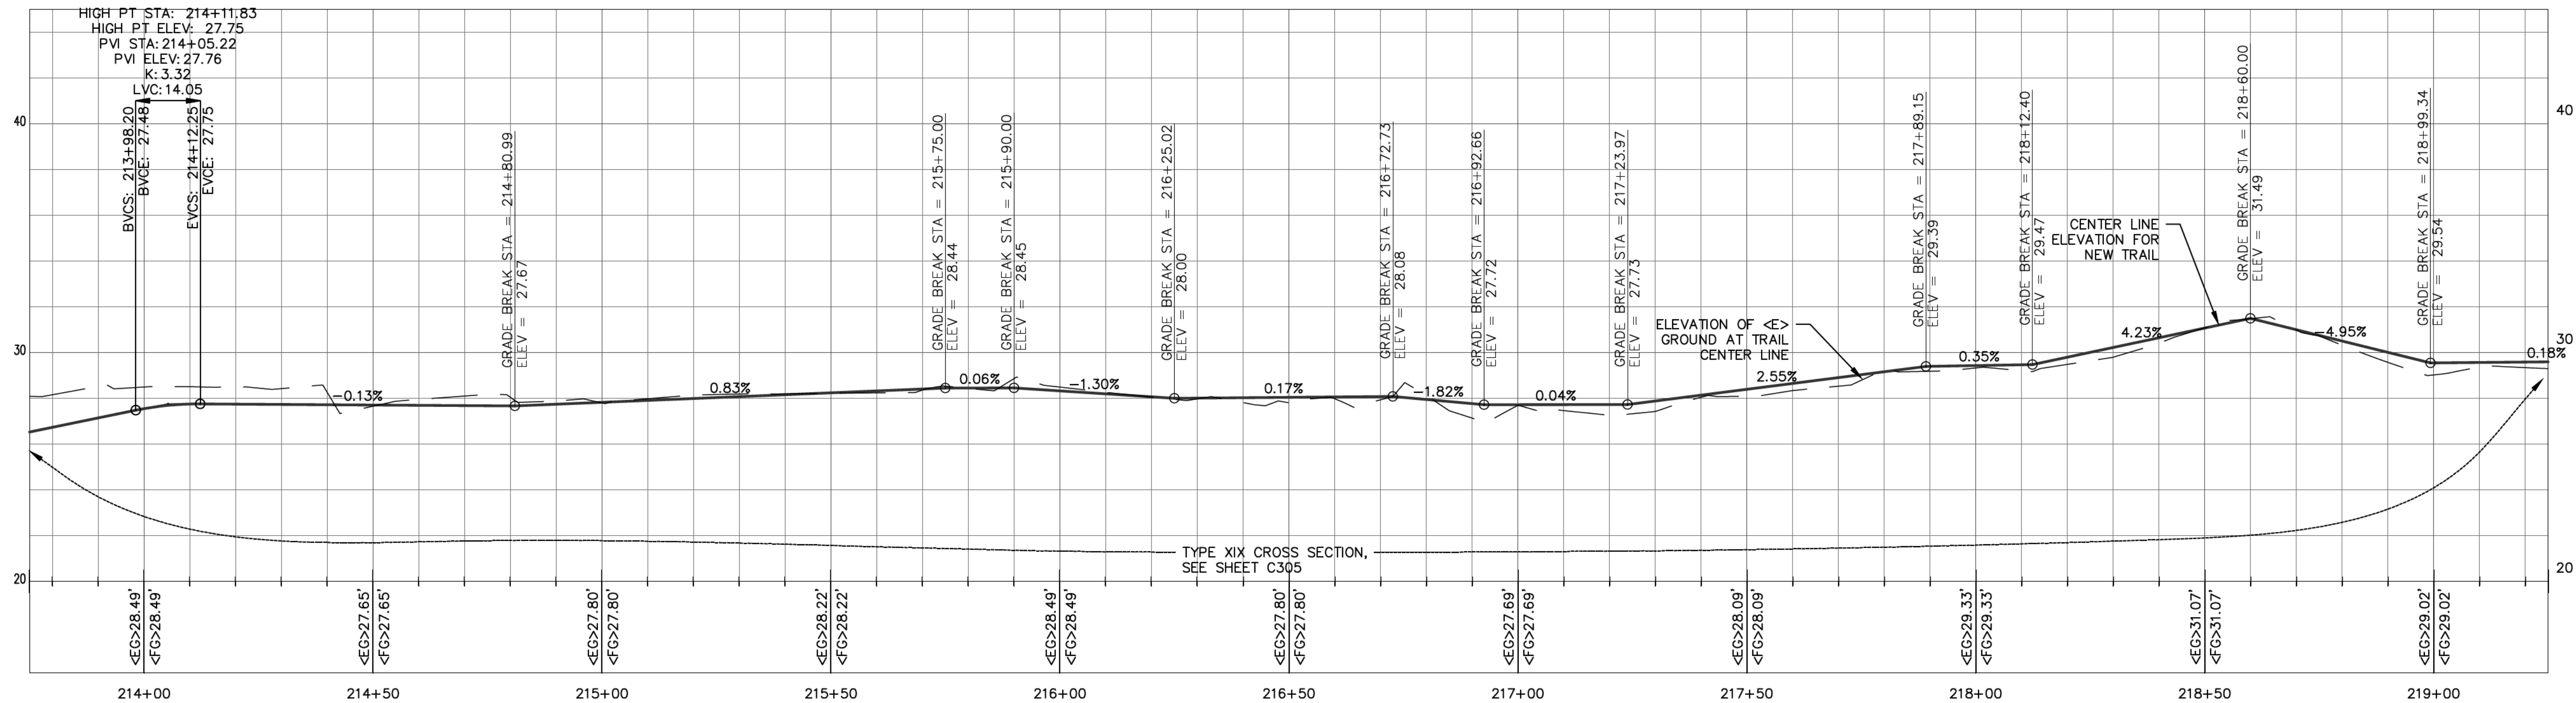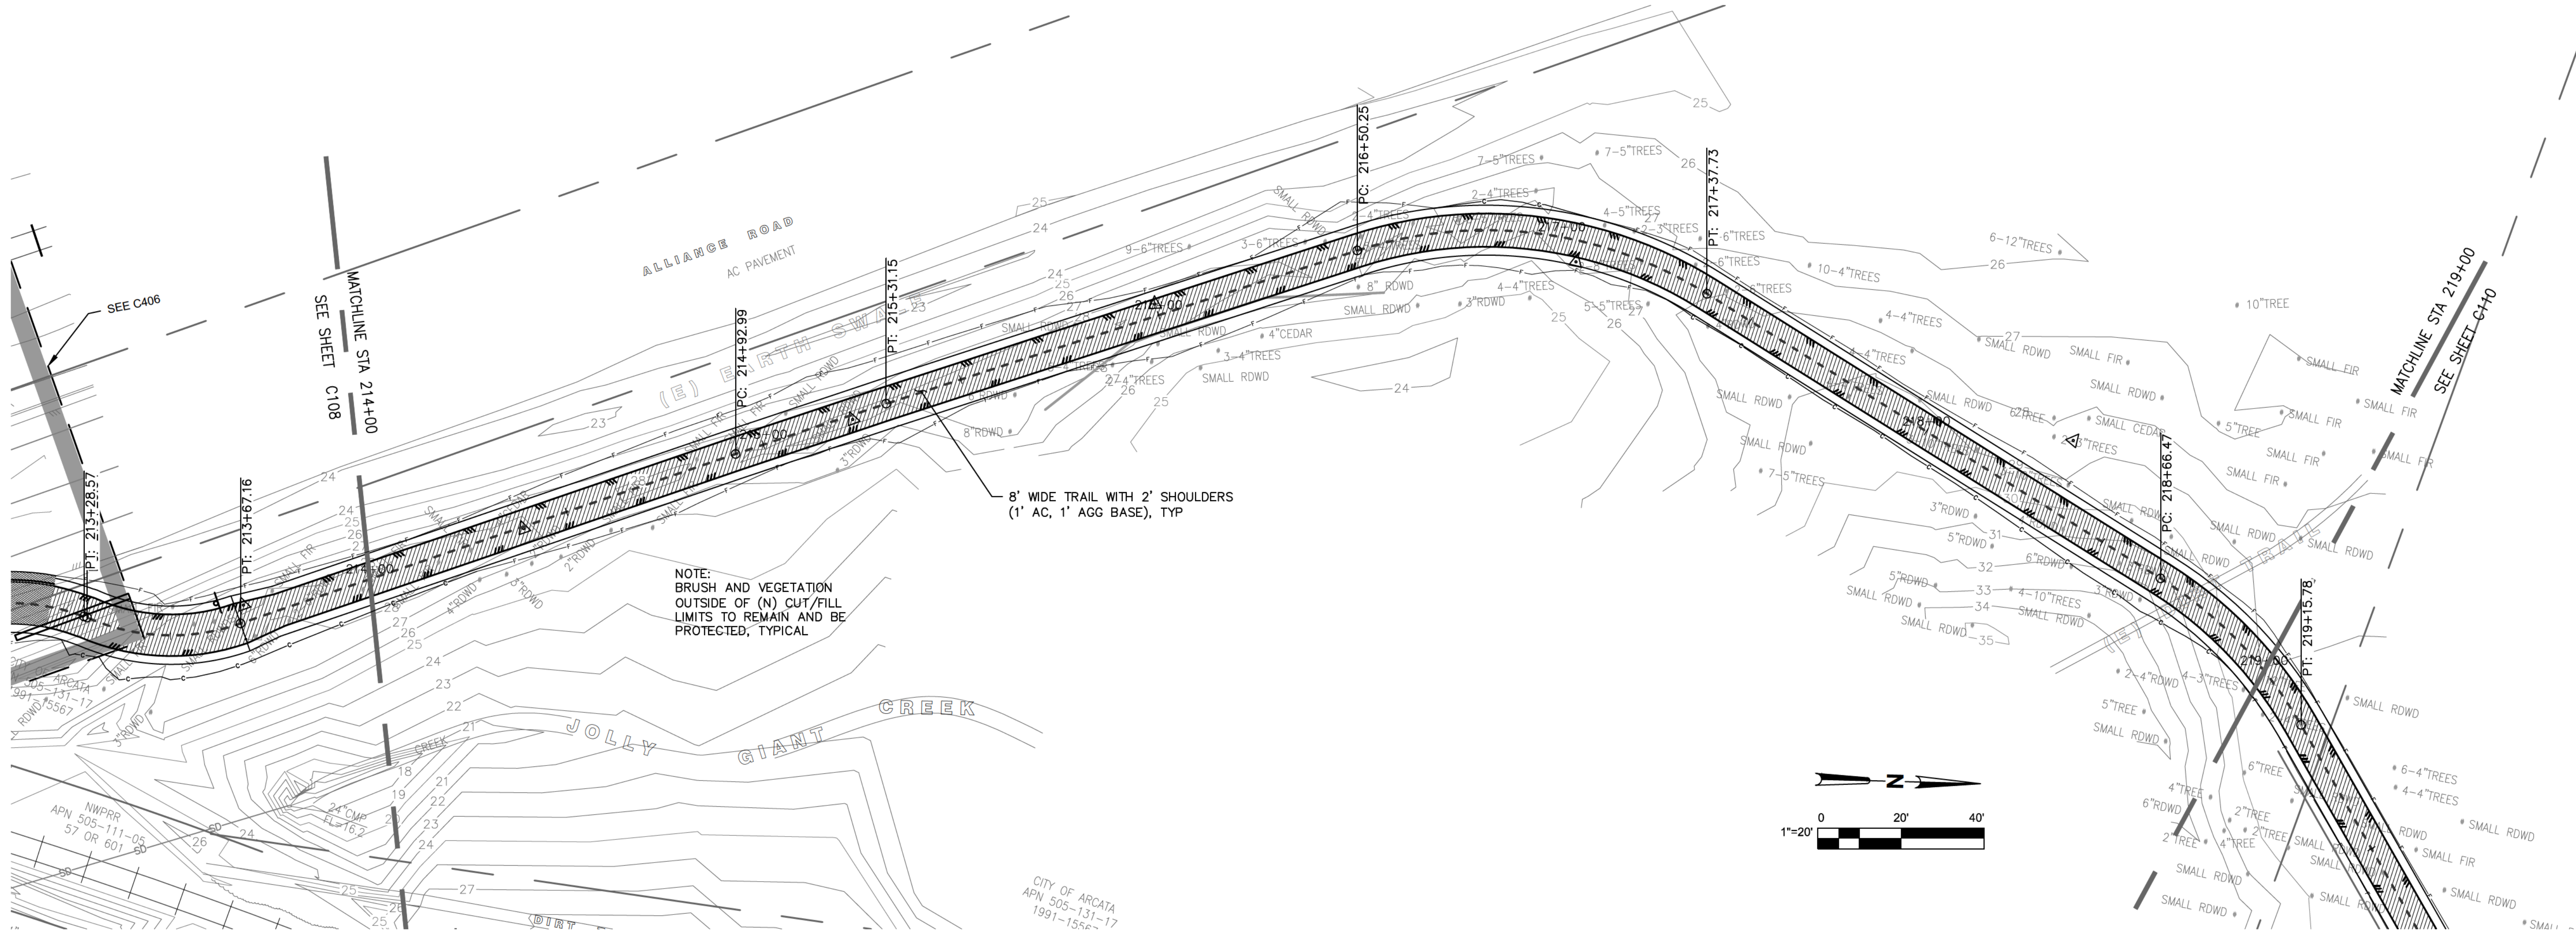








Plotted By:Terry Barney Plot Date: 1/31/2014 C3D_RwT_Main_2014-01-27.dwg

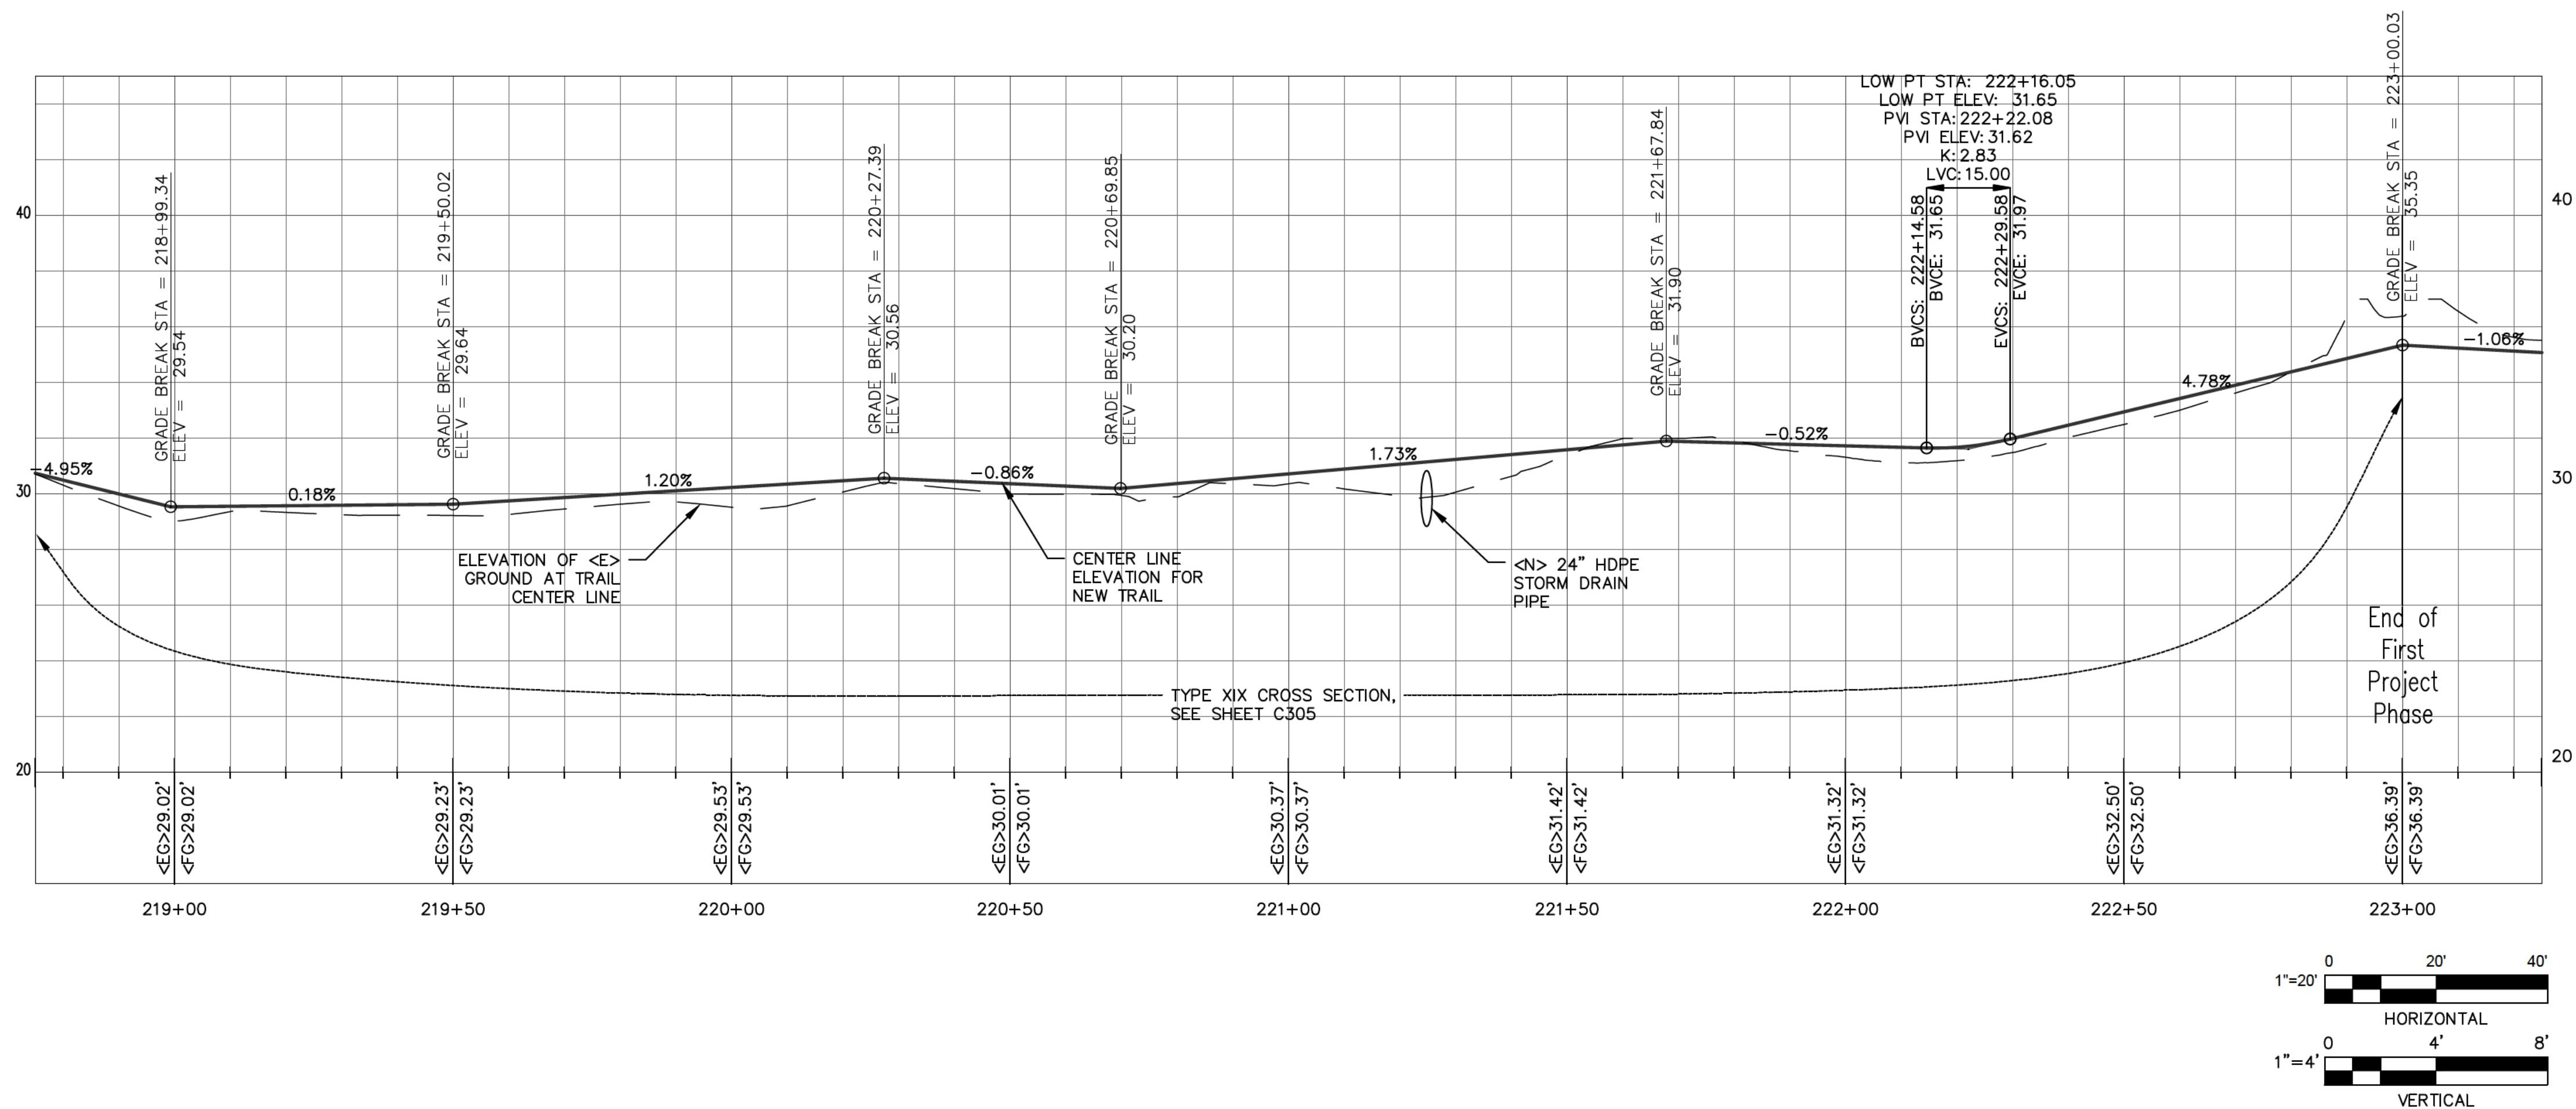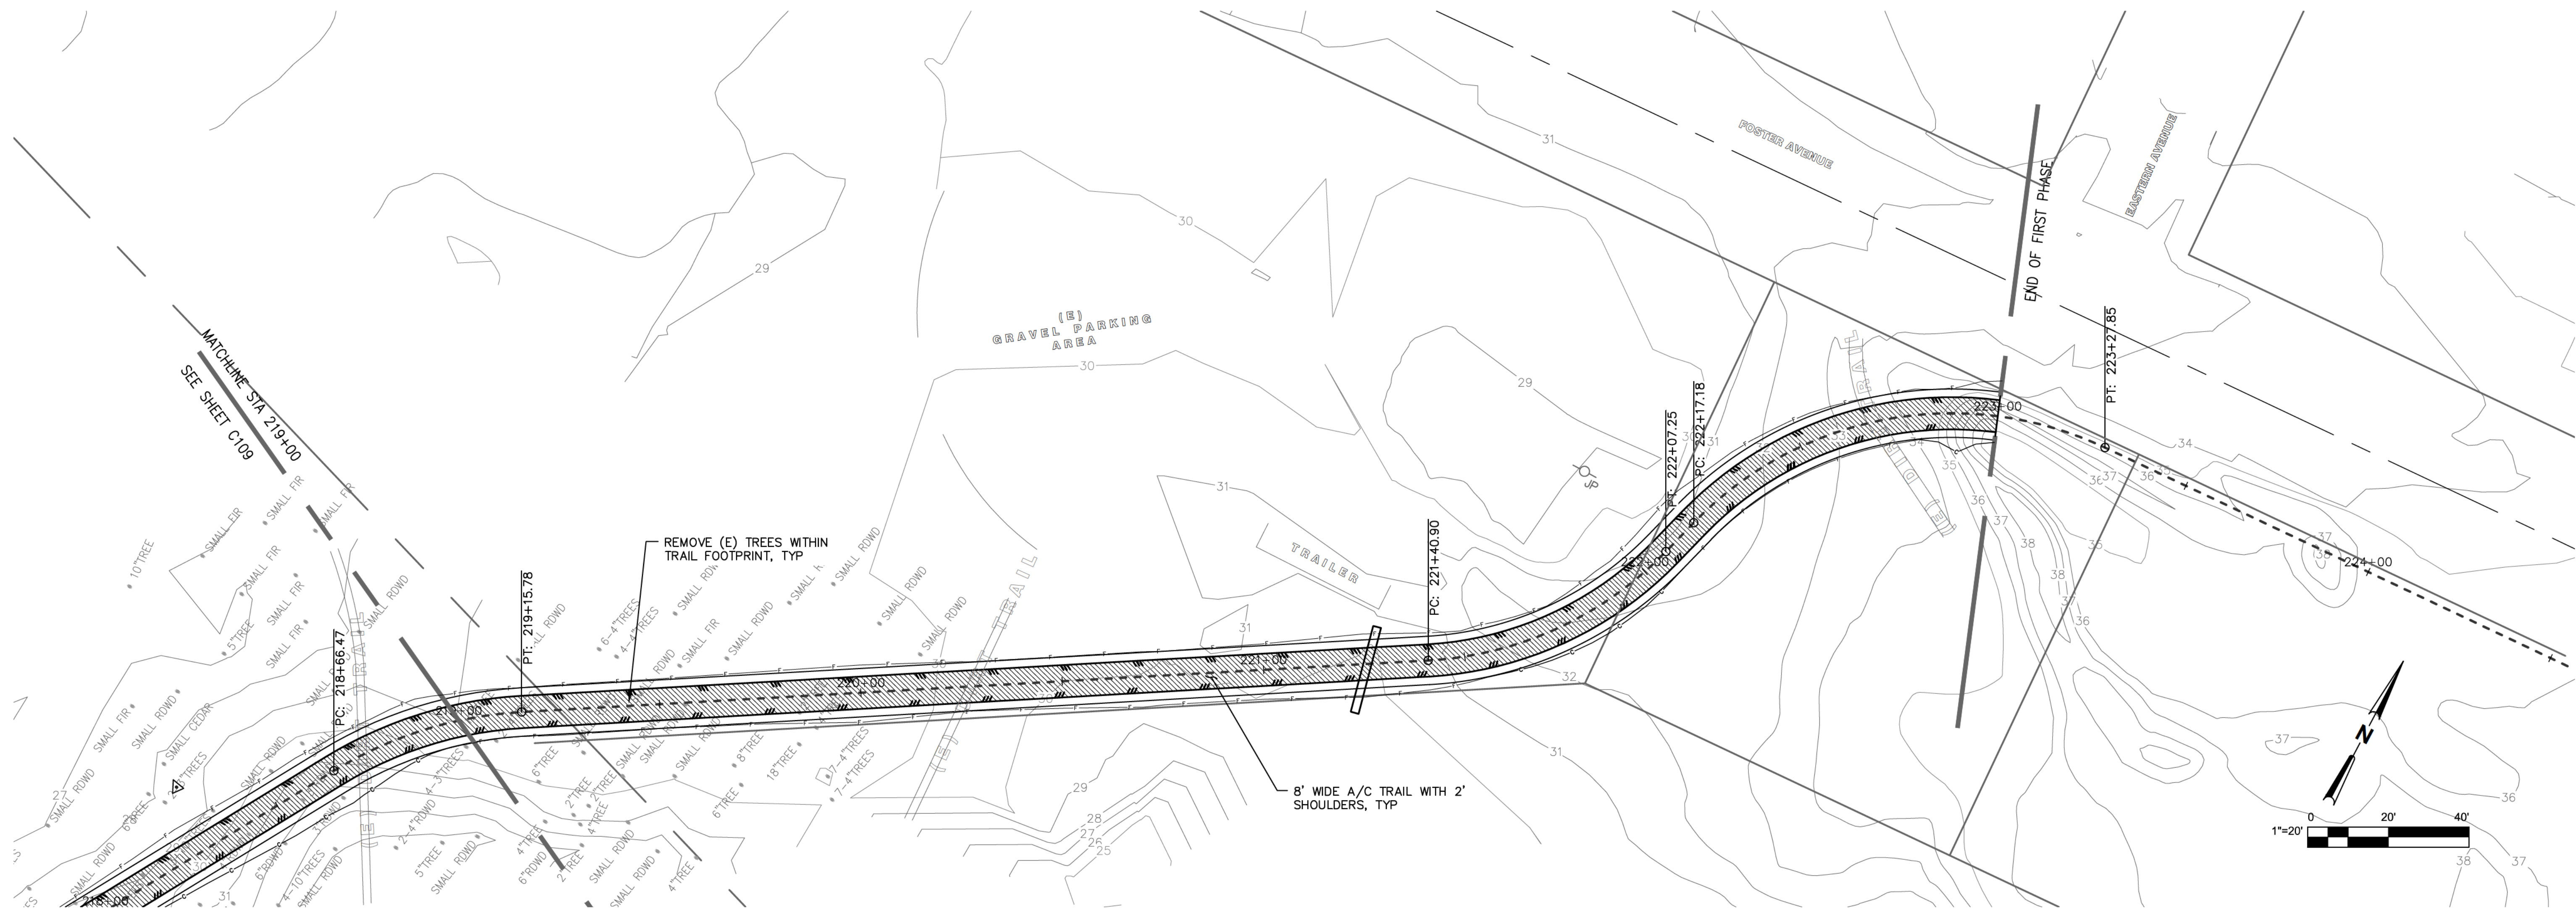

NO.	DATE	REVISION	BY
1	1/27/2014	Contractors plan sheet	CSB

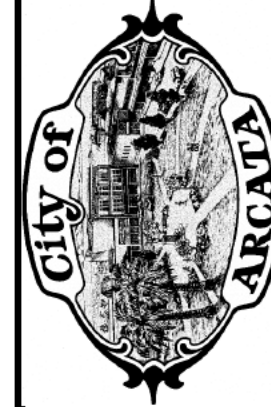

Plotted By: Terry Barney Plot Date: 1/31/2014 C3D_RwT_Main_2014-01-27.dwg

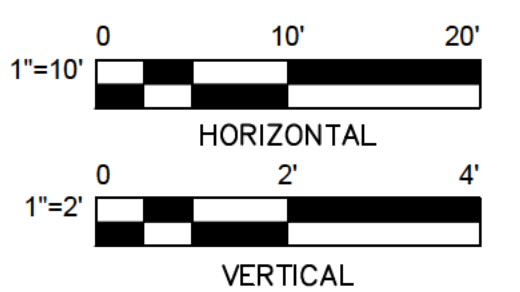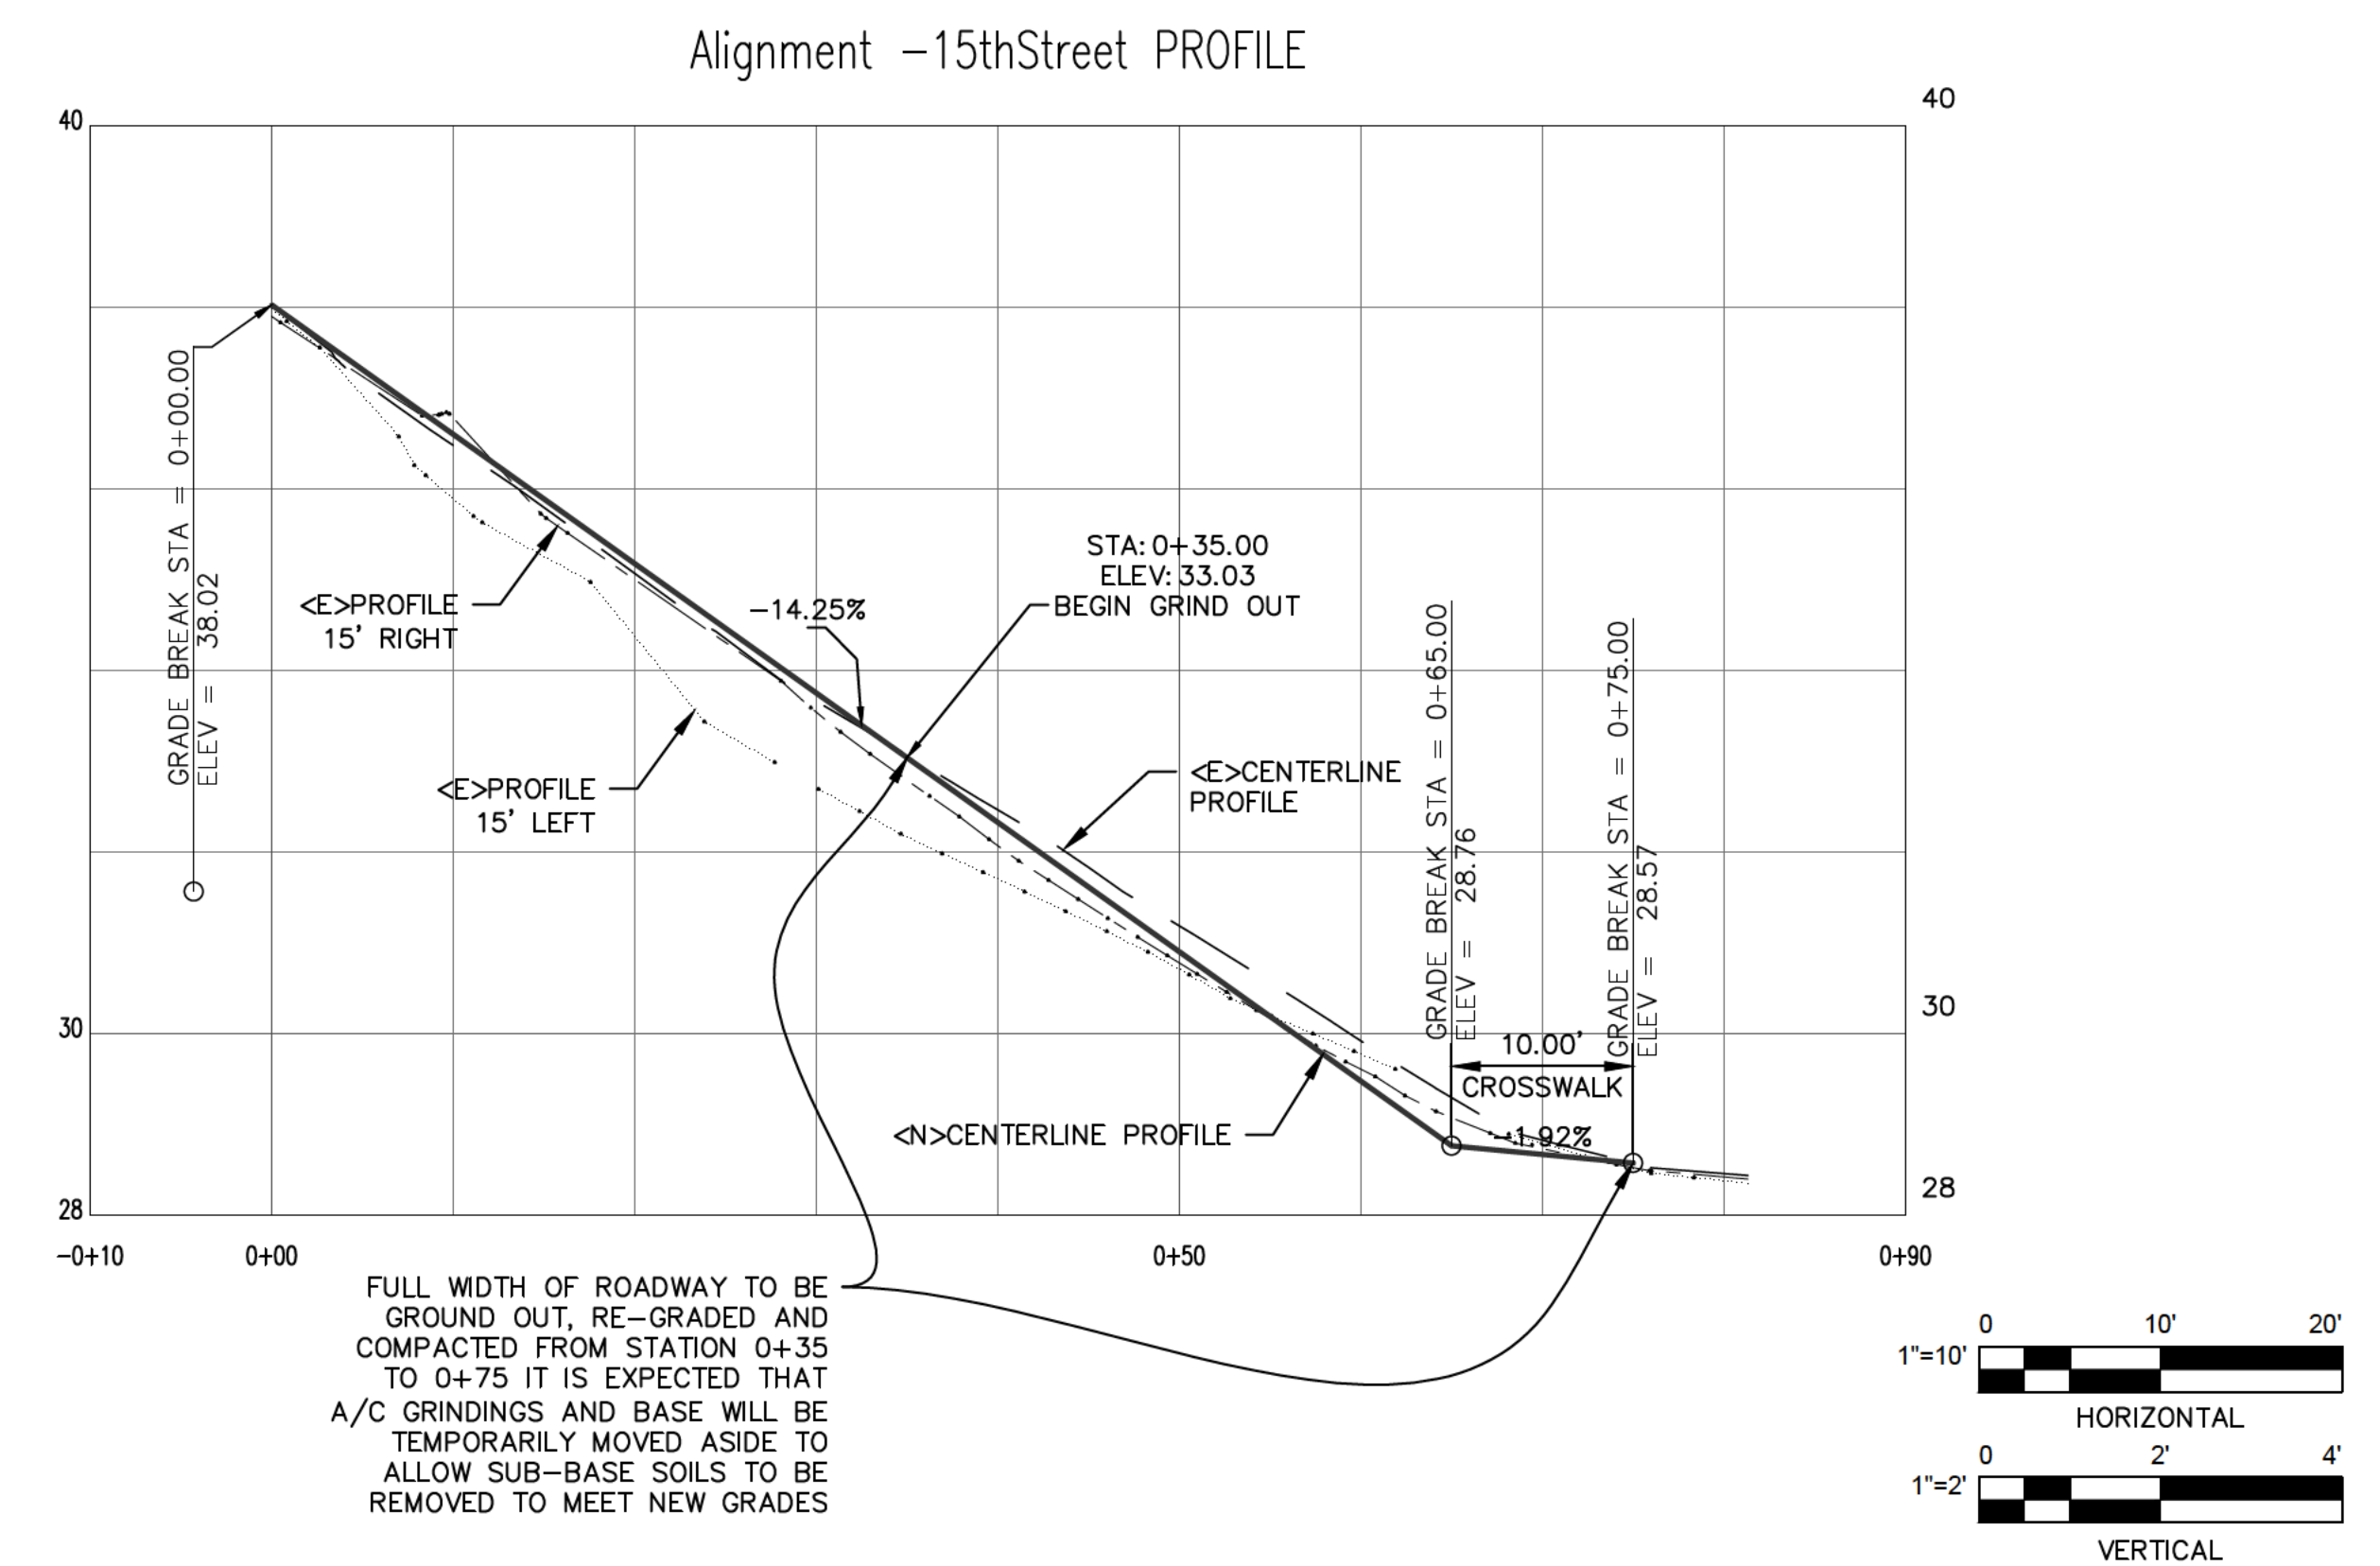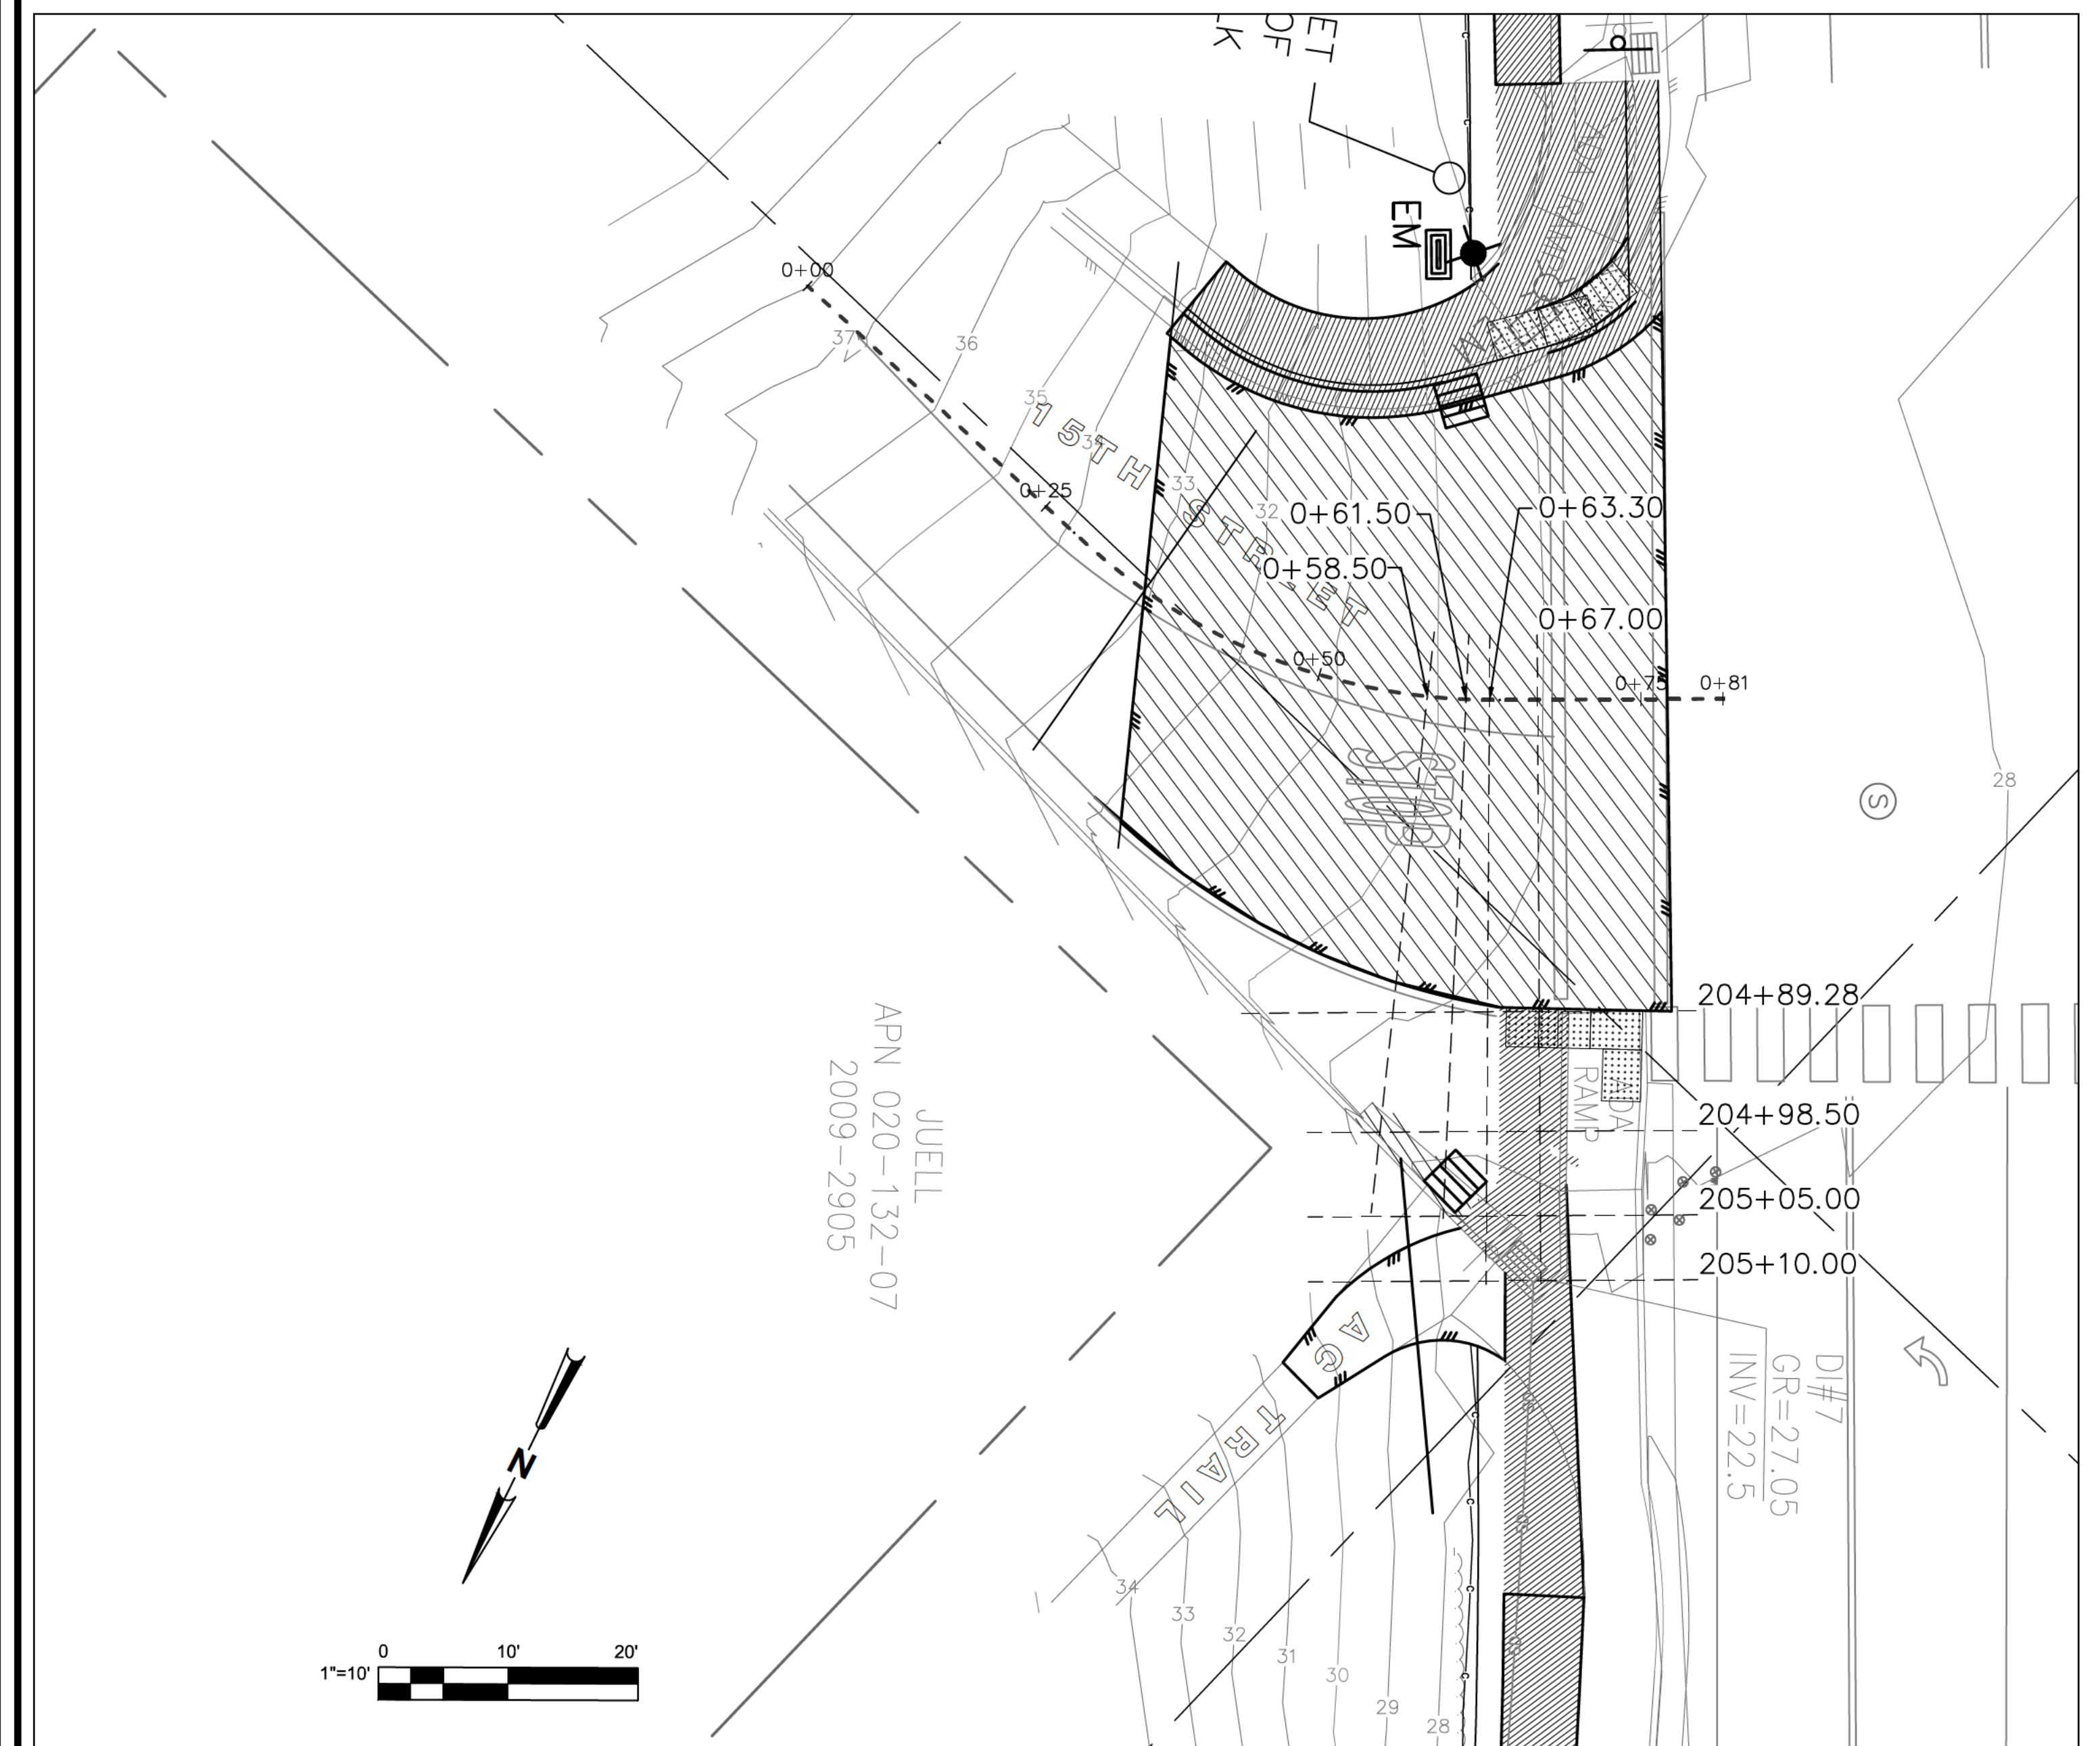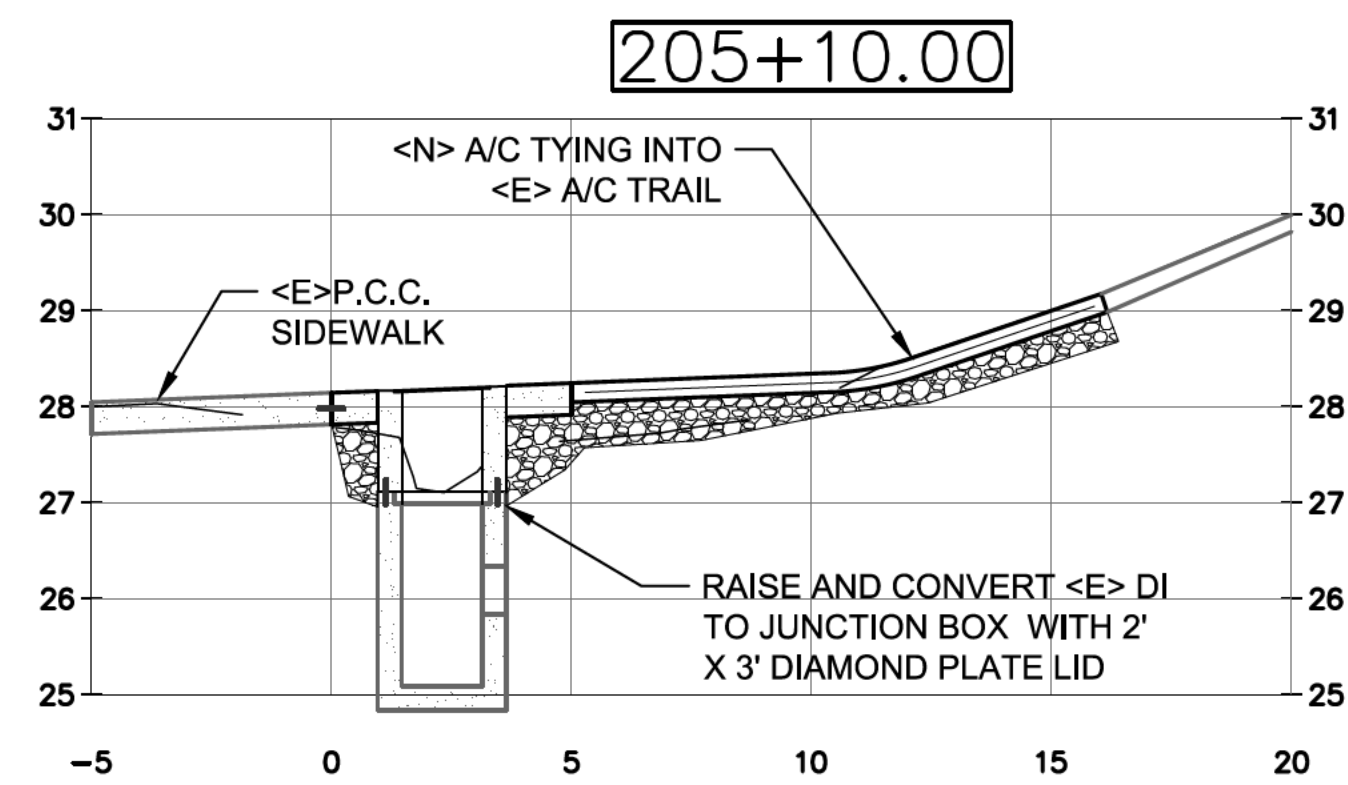
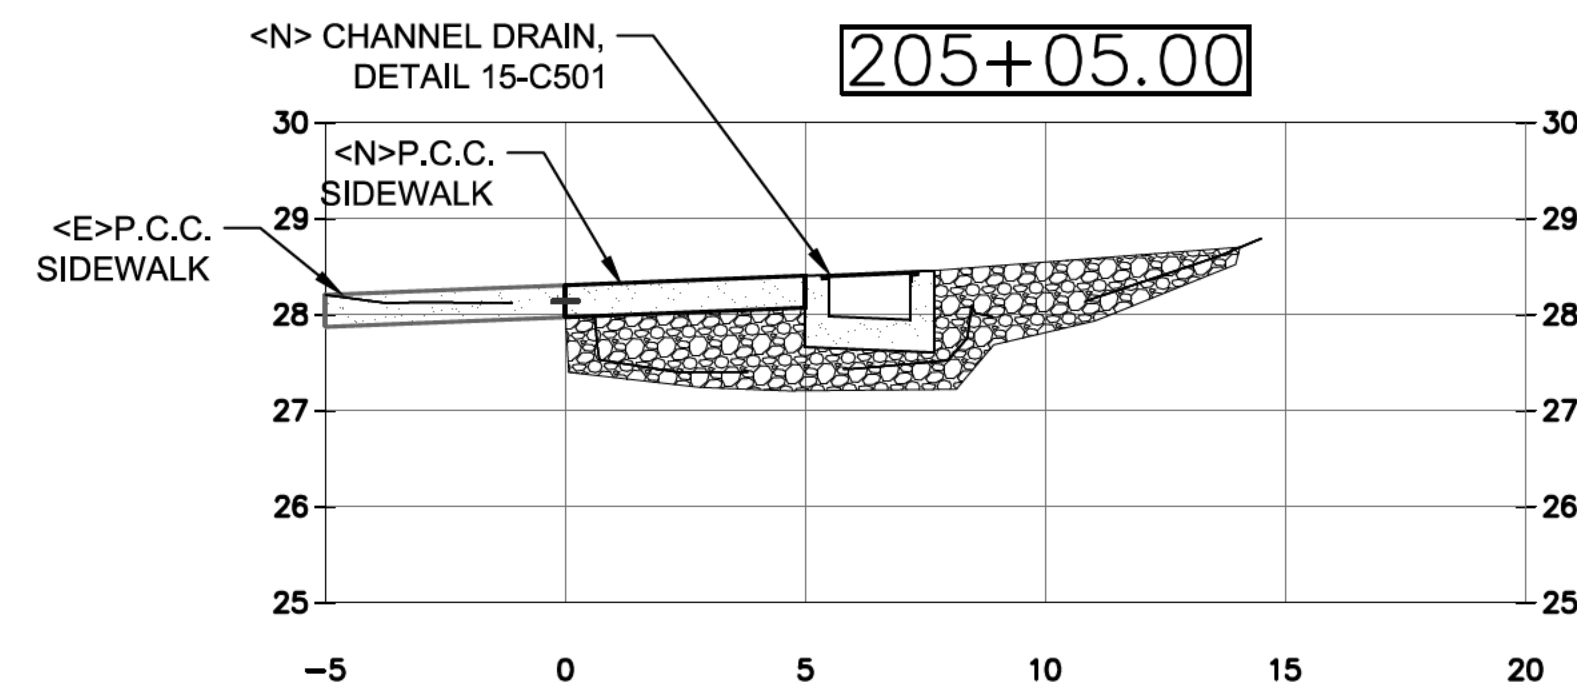
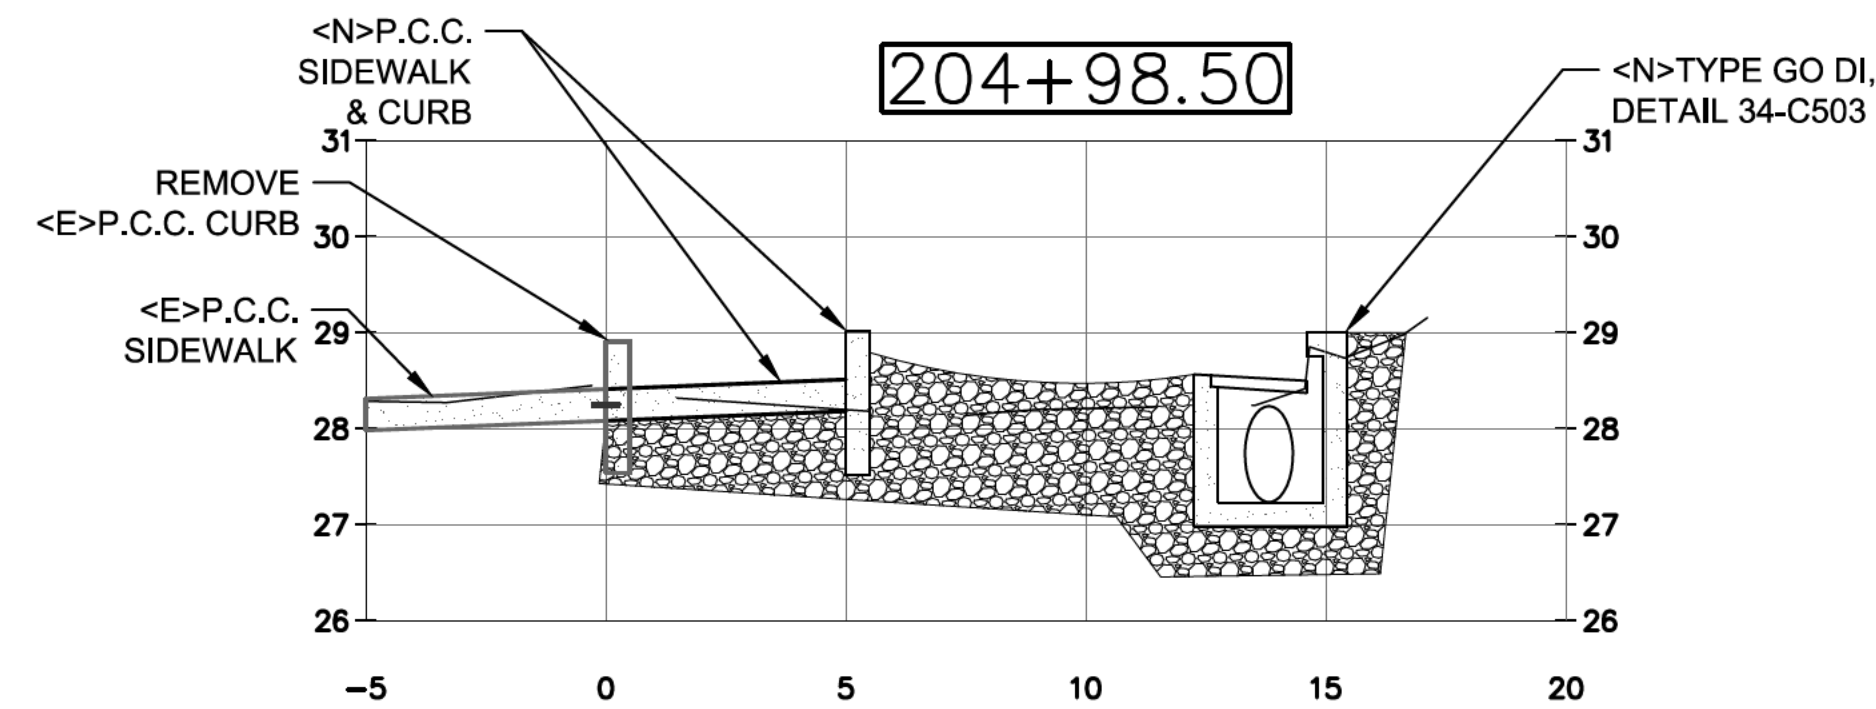
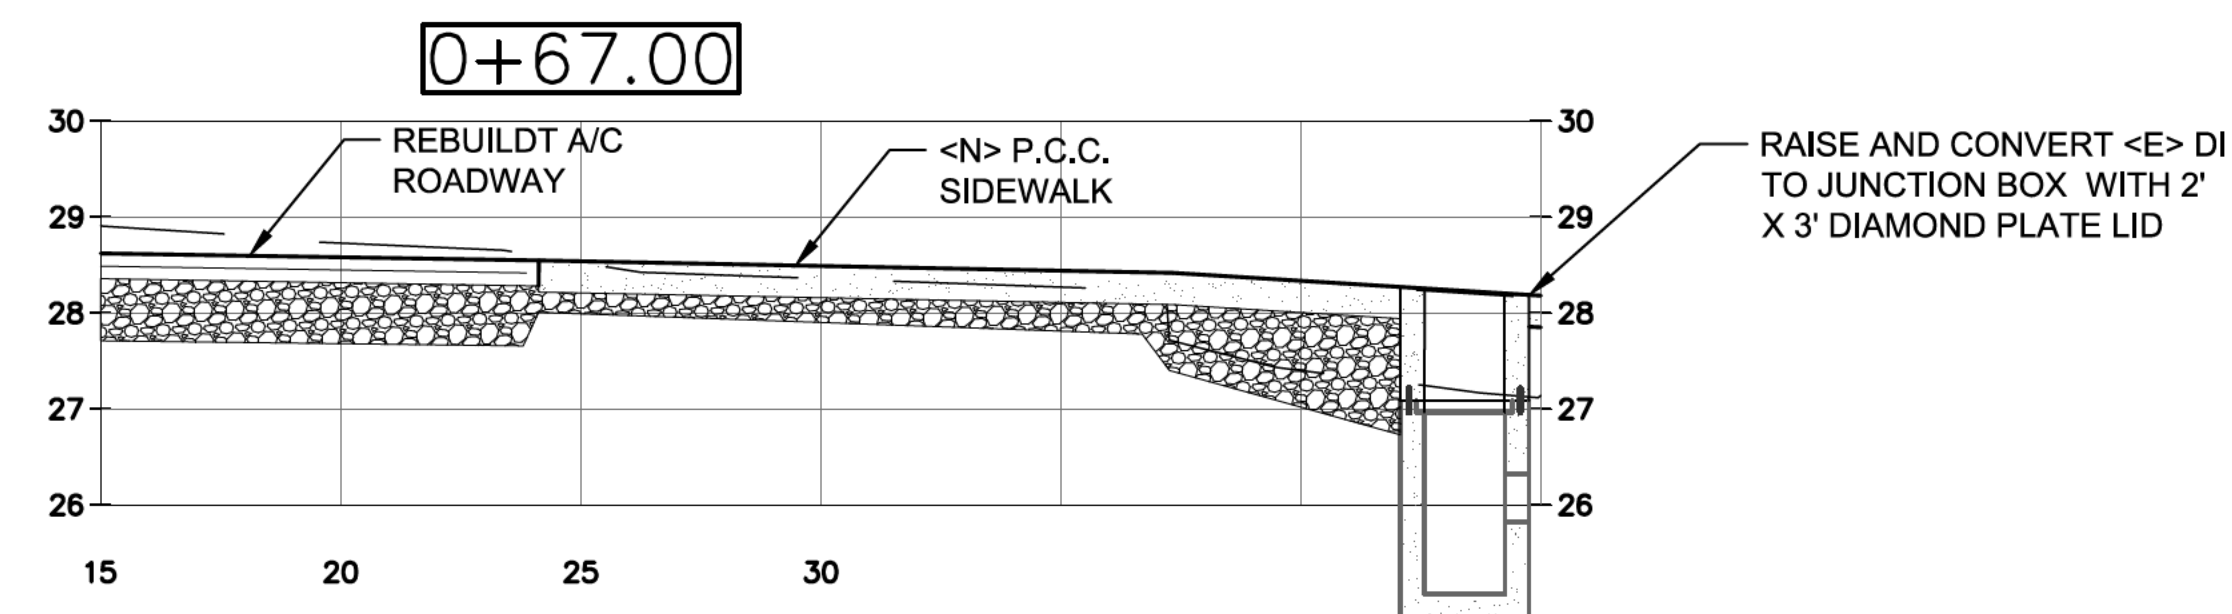


PREPARED BY:
CITY OF ARCATA
ENGINEERING DEPARTMENT






NO.	DATE	REVISION
1	1/27/2014	Comments from client

Alliance Road Crossing
2014 RAILS WITH TRAILS
PHASE ONE

Date
1/27/2014
Scale
1" = 10'
Sheet No.
13 OF 36
Drawing
C112

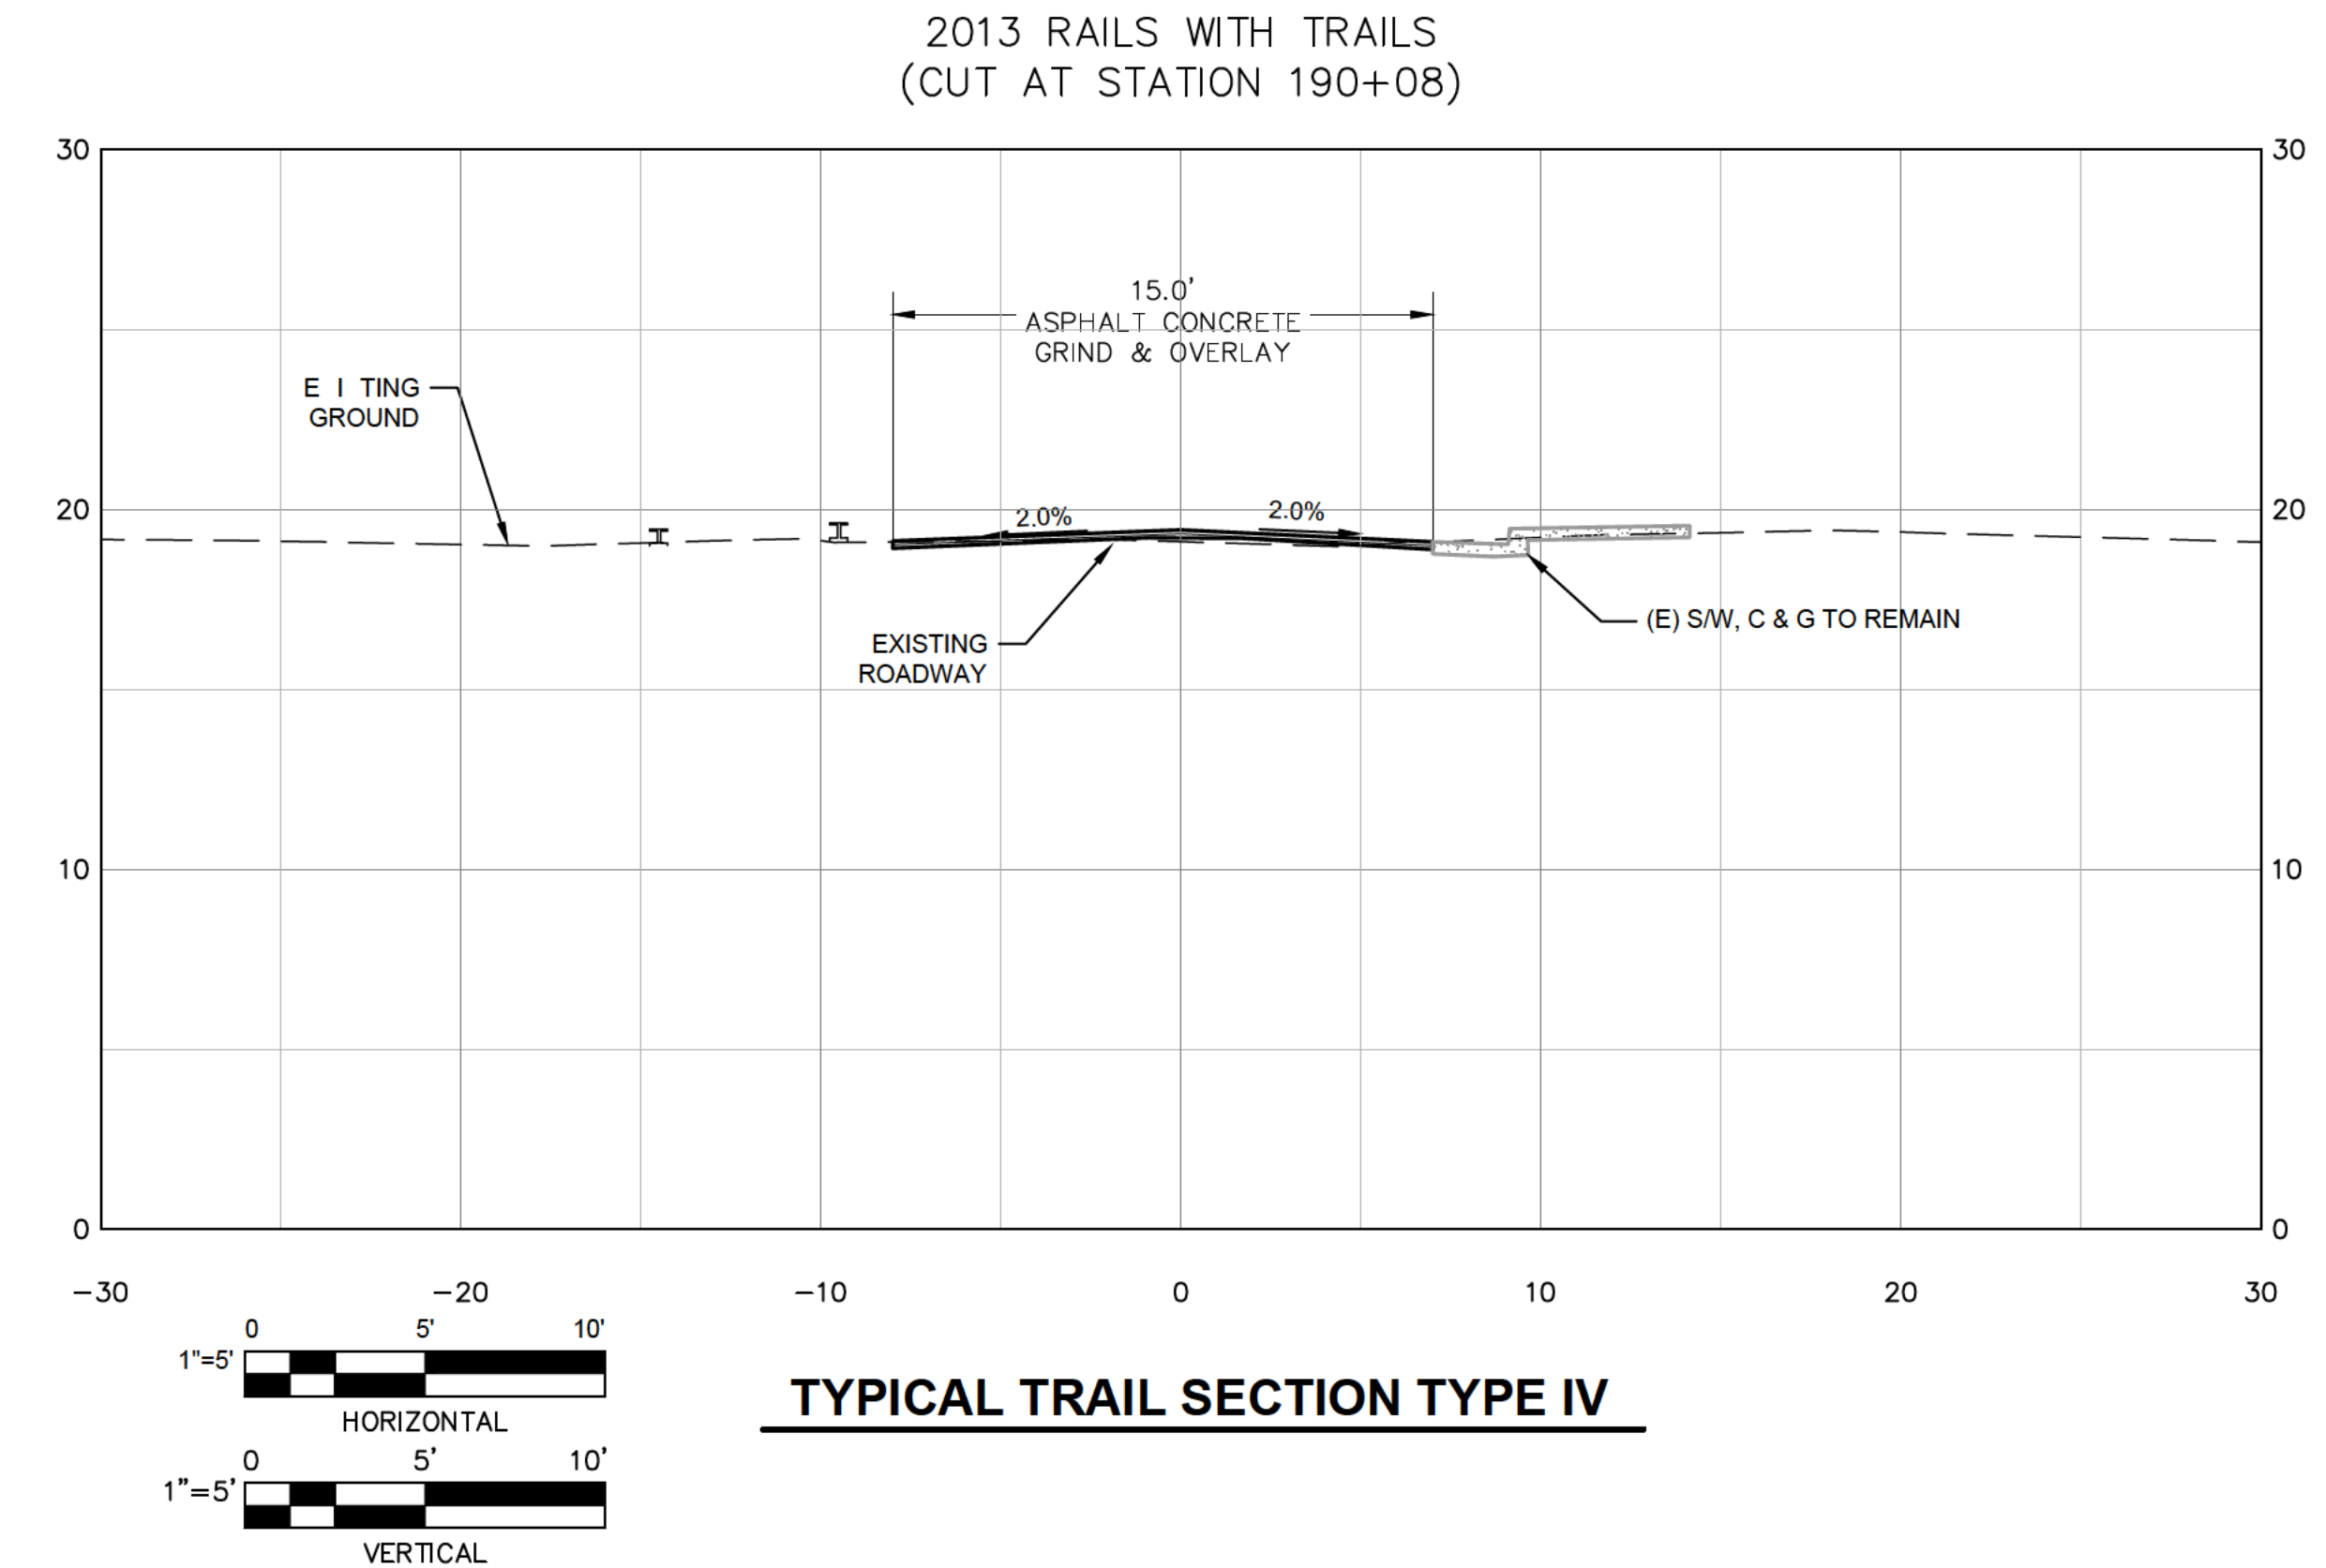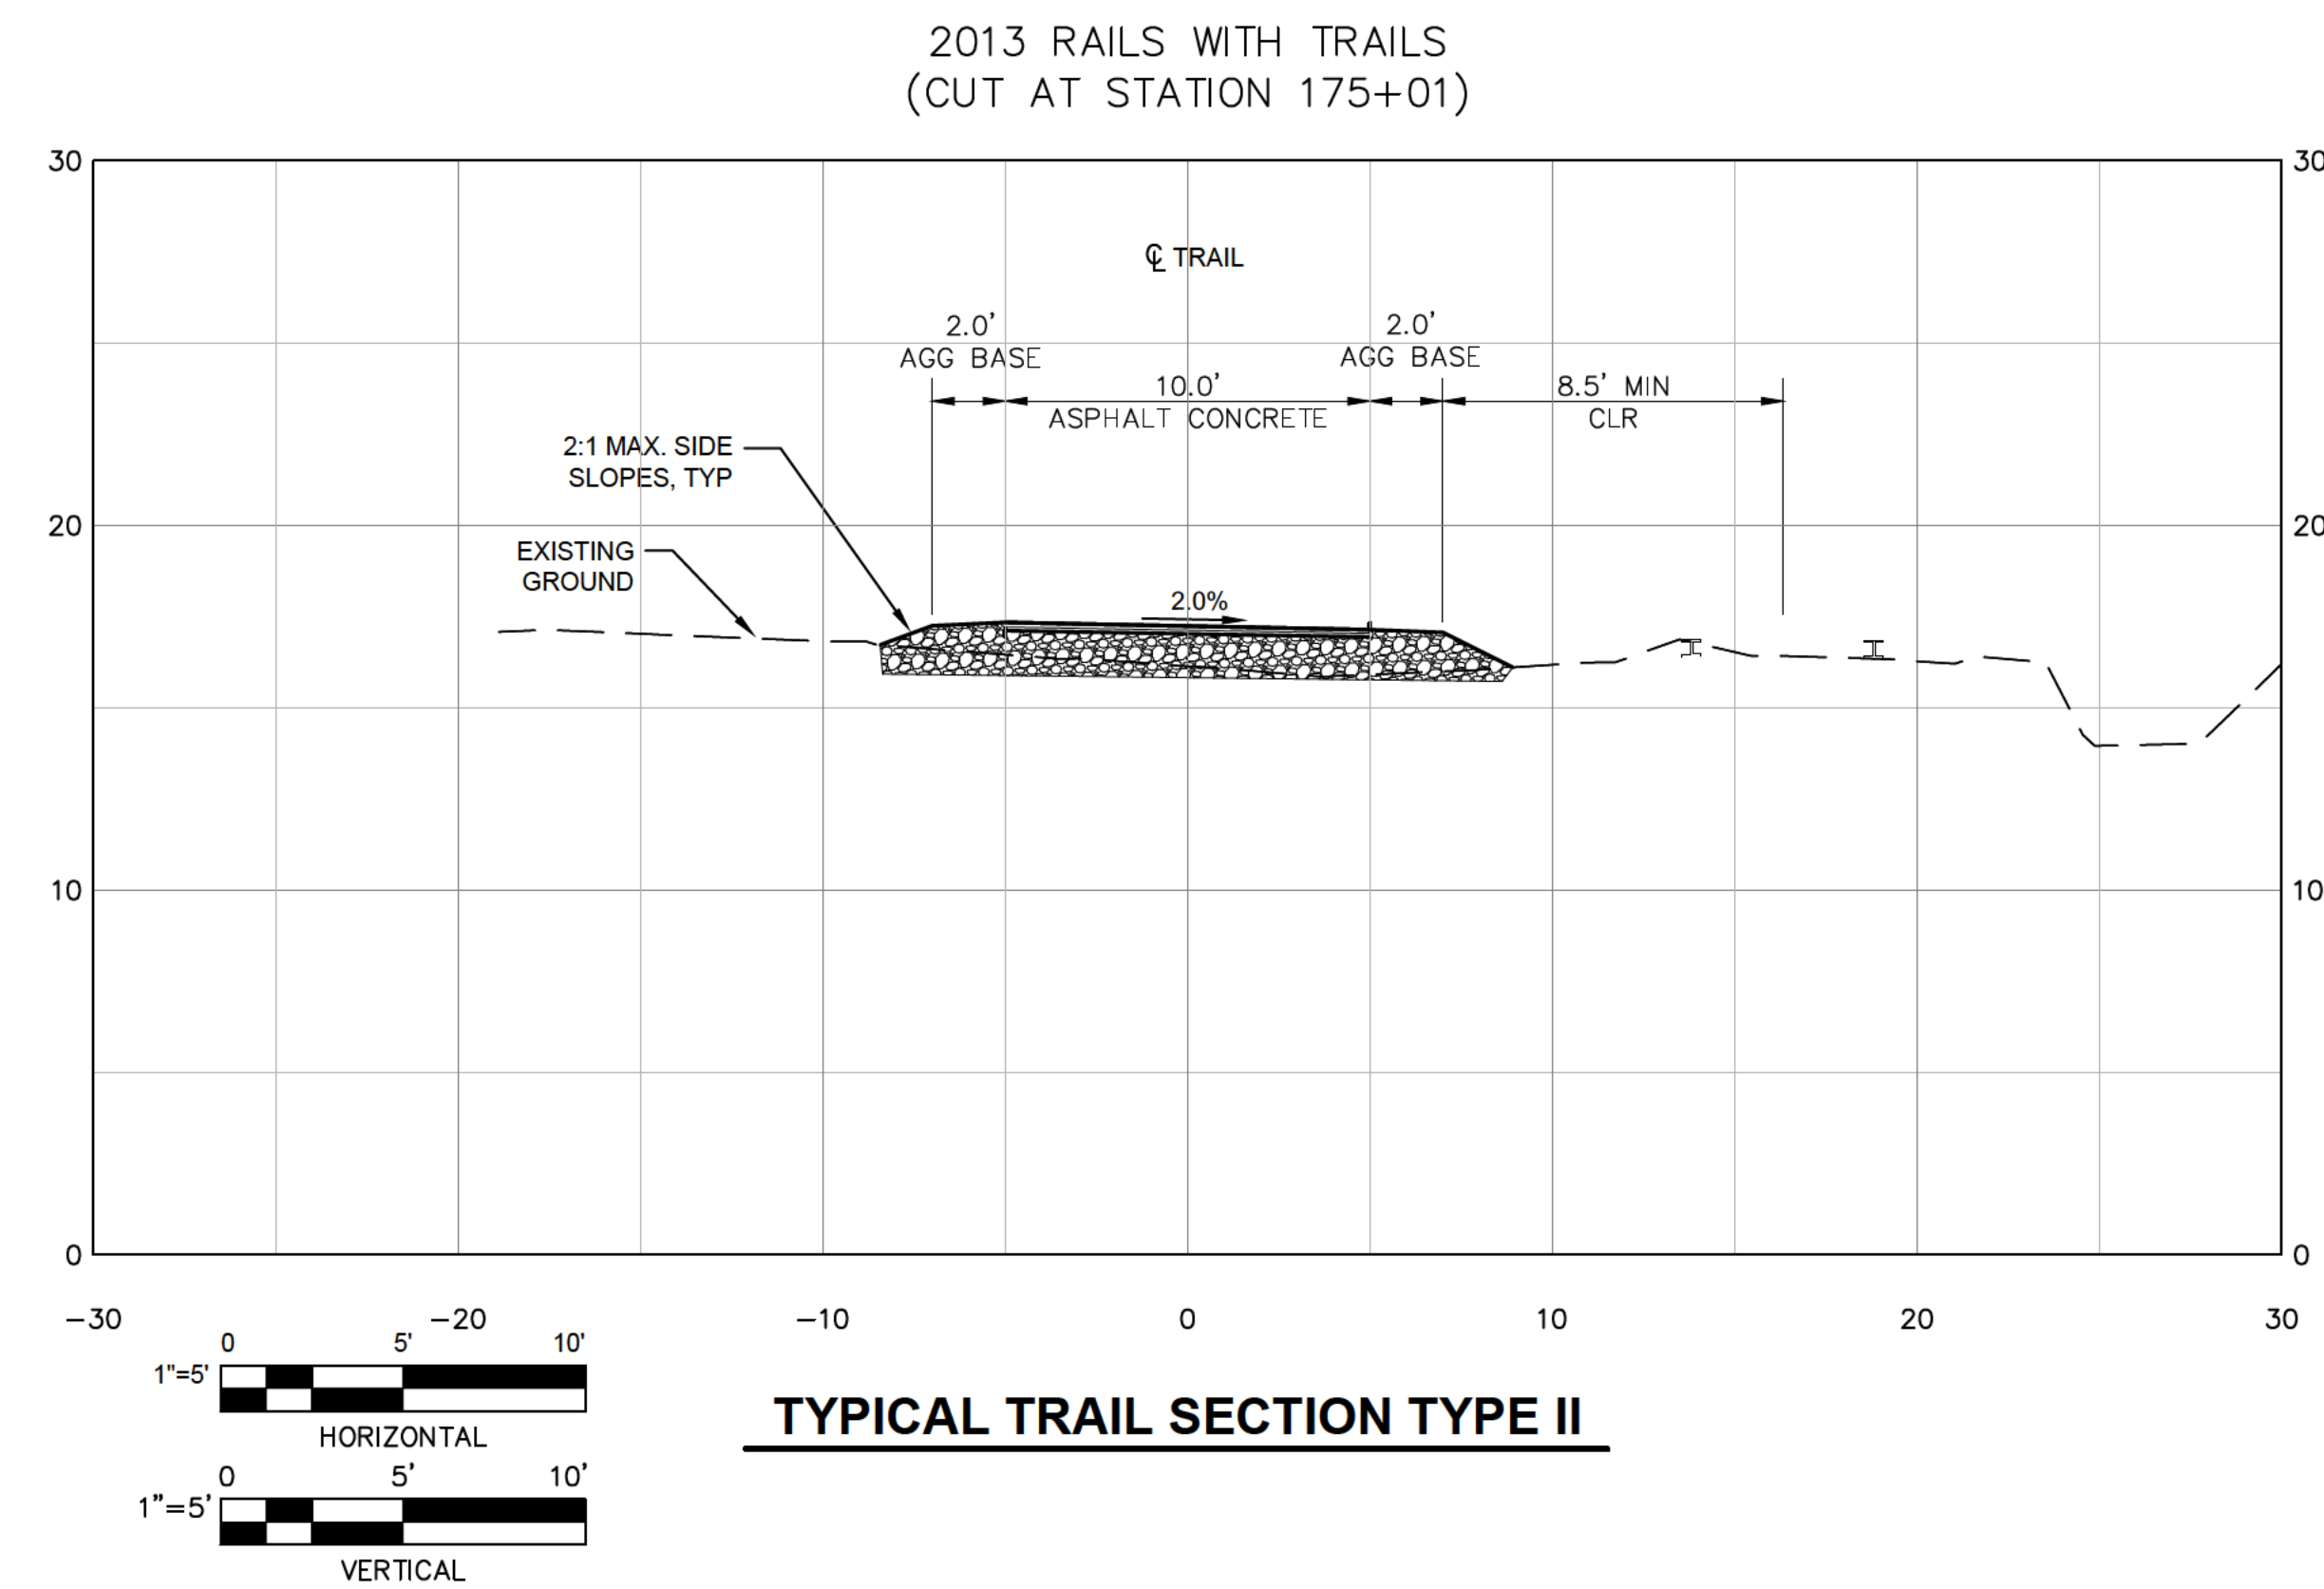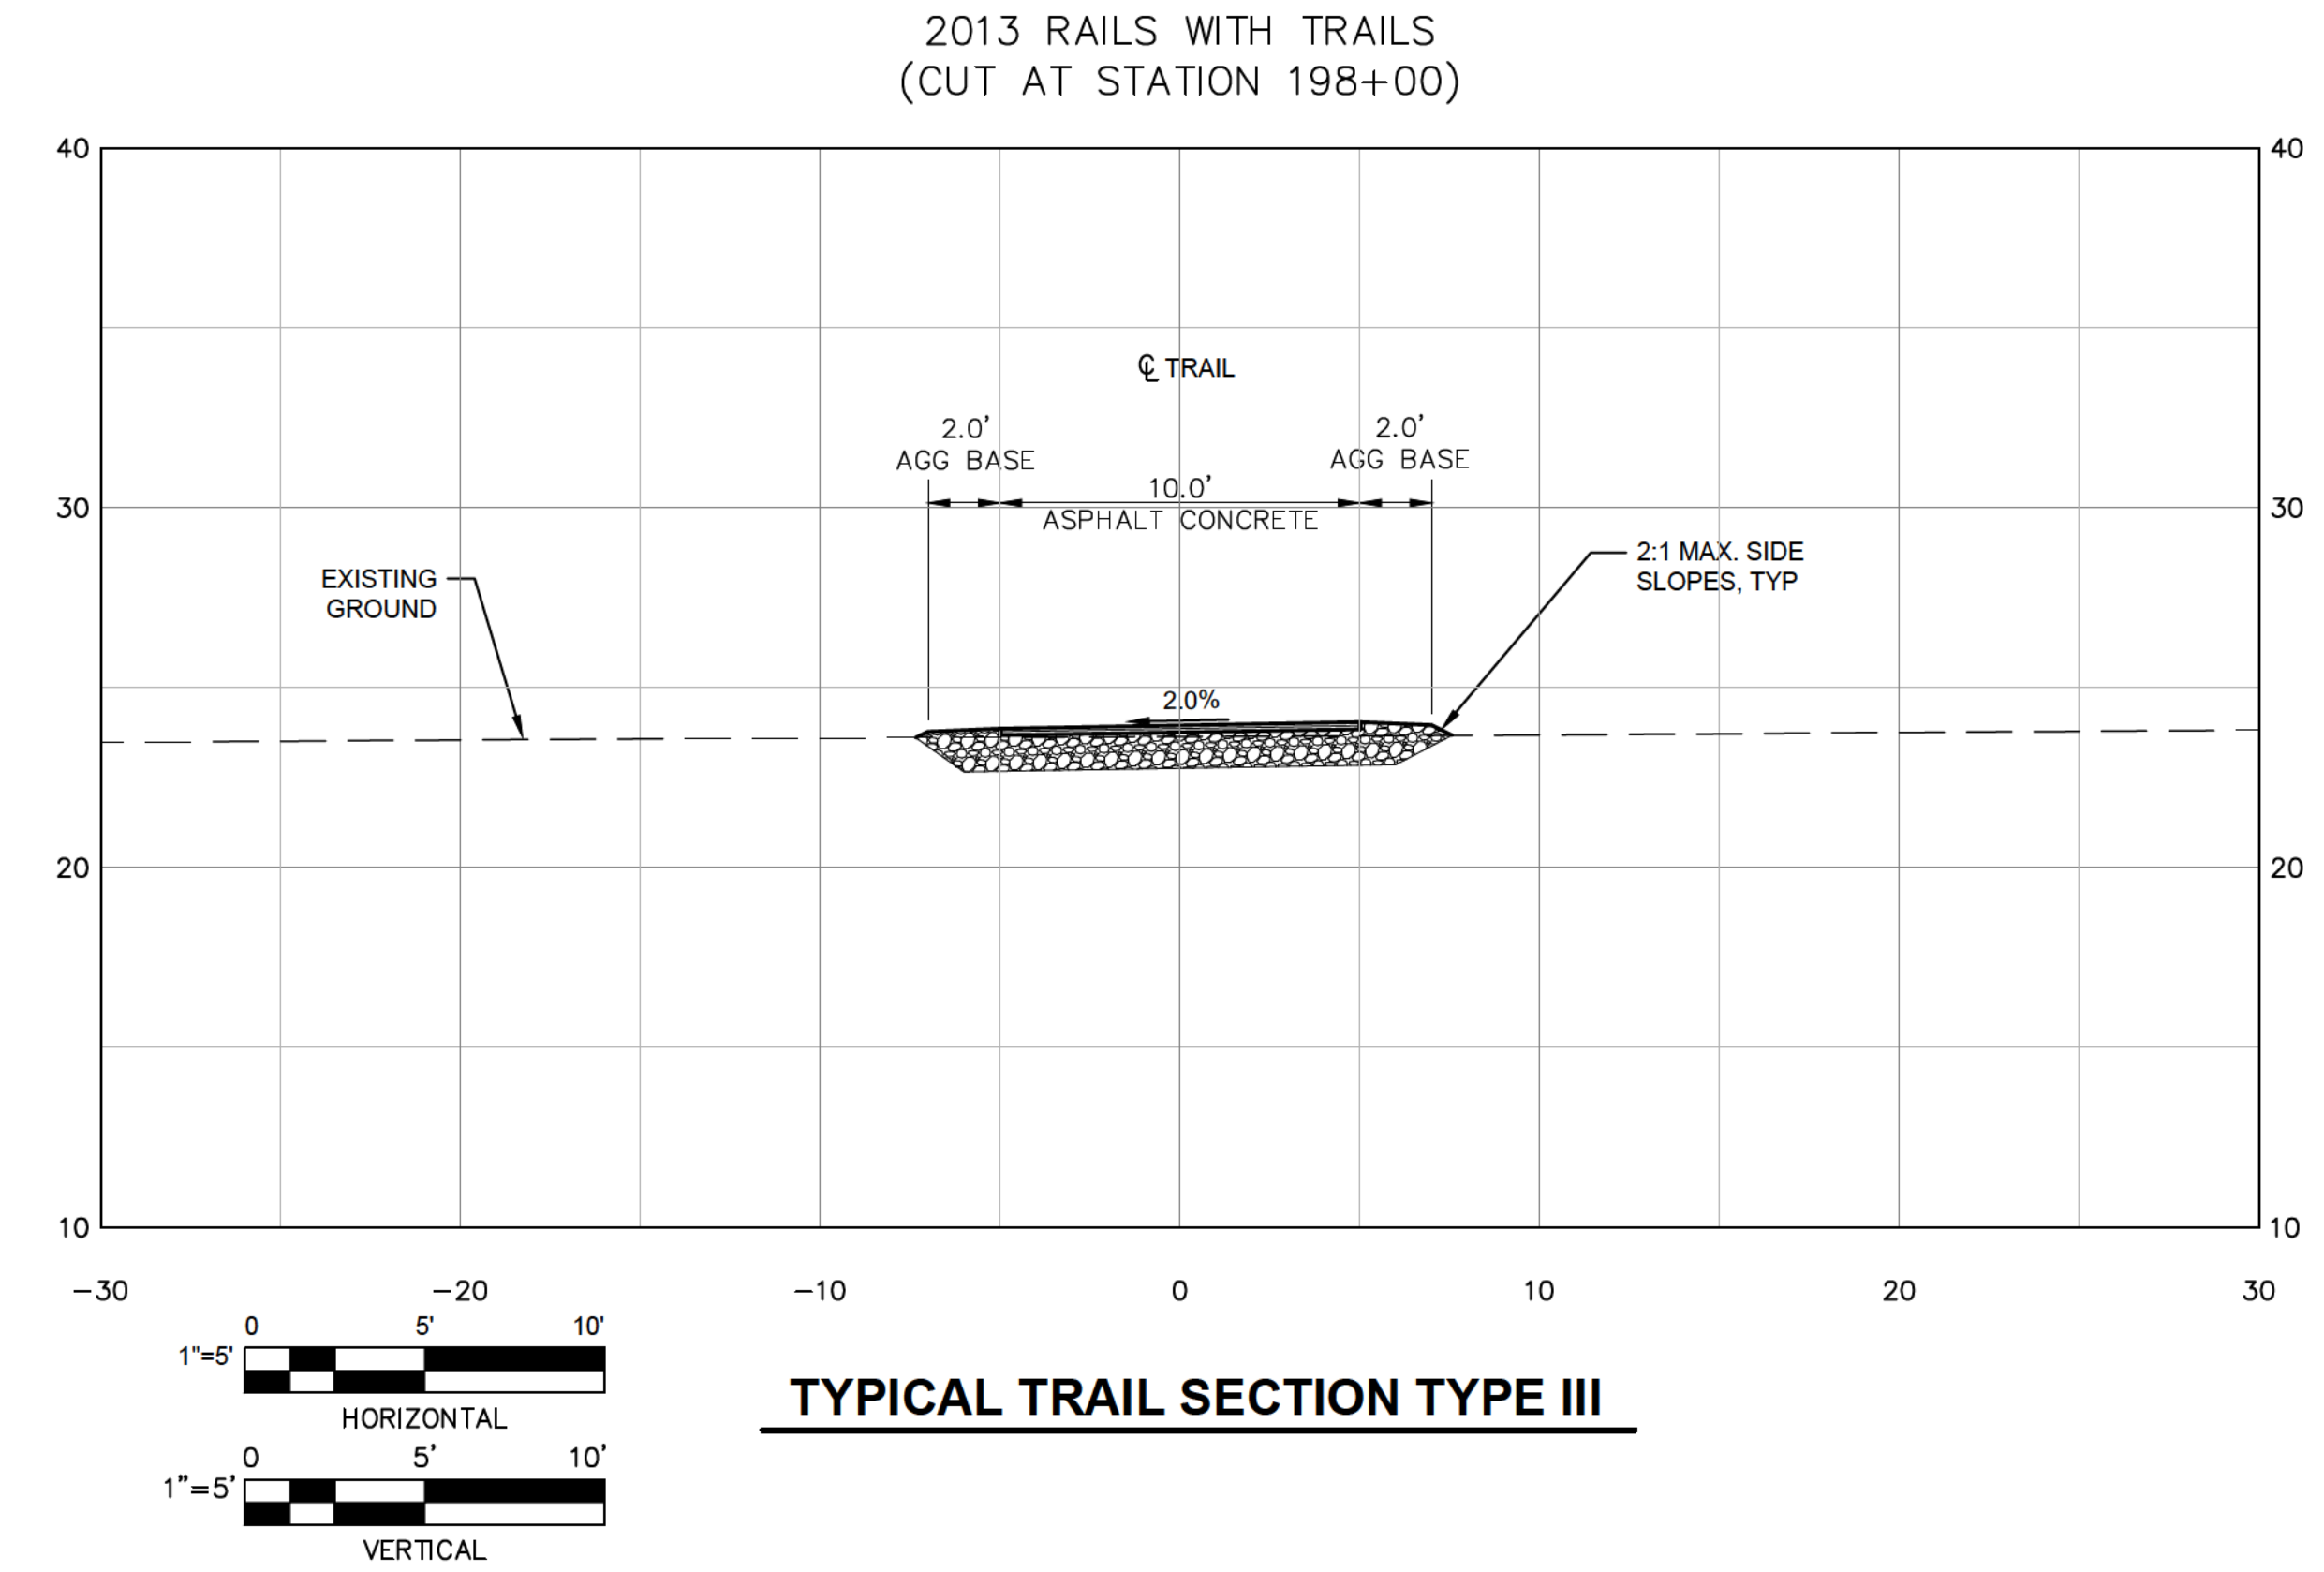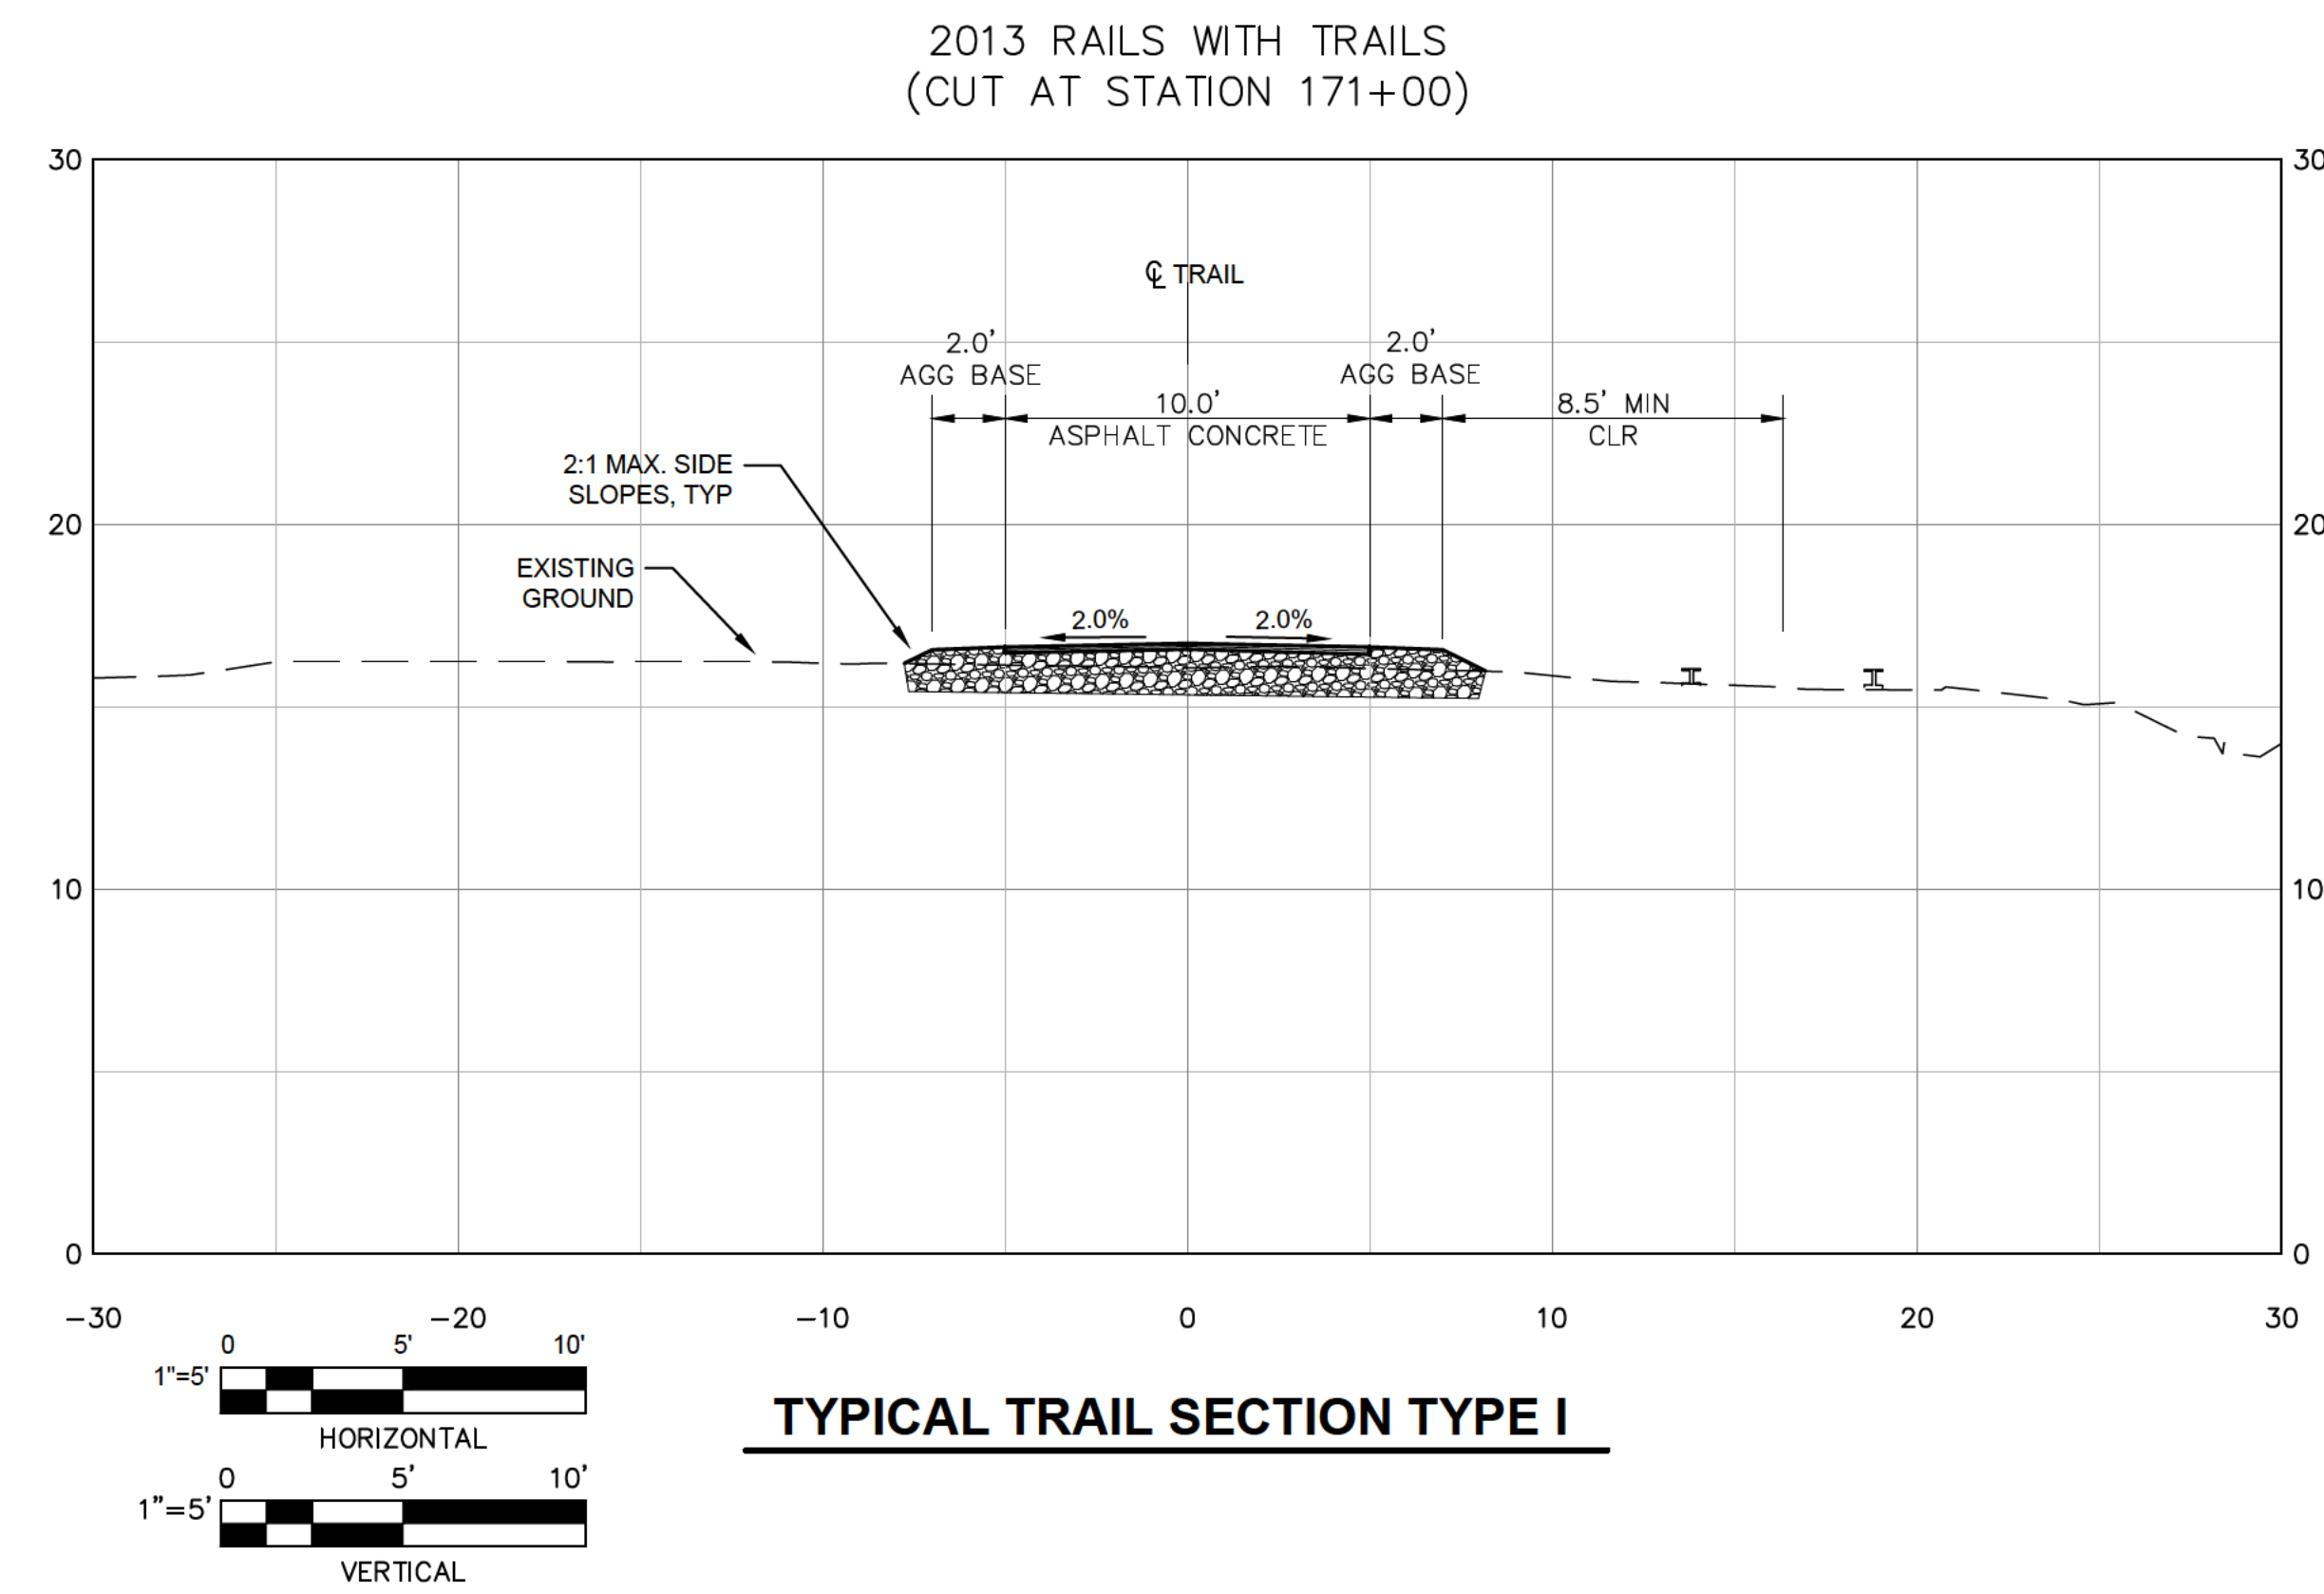

Plotted By: Terry Barney Plot Date: 1/31/2014 C:\3D_RwT_X-Sect_2014-01-27.dwg

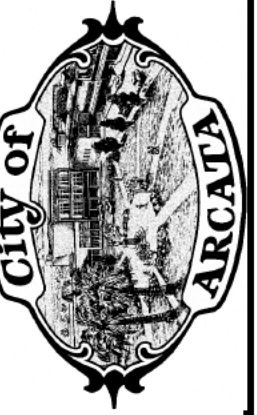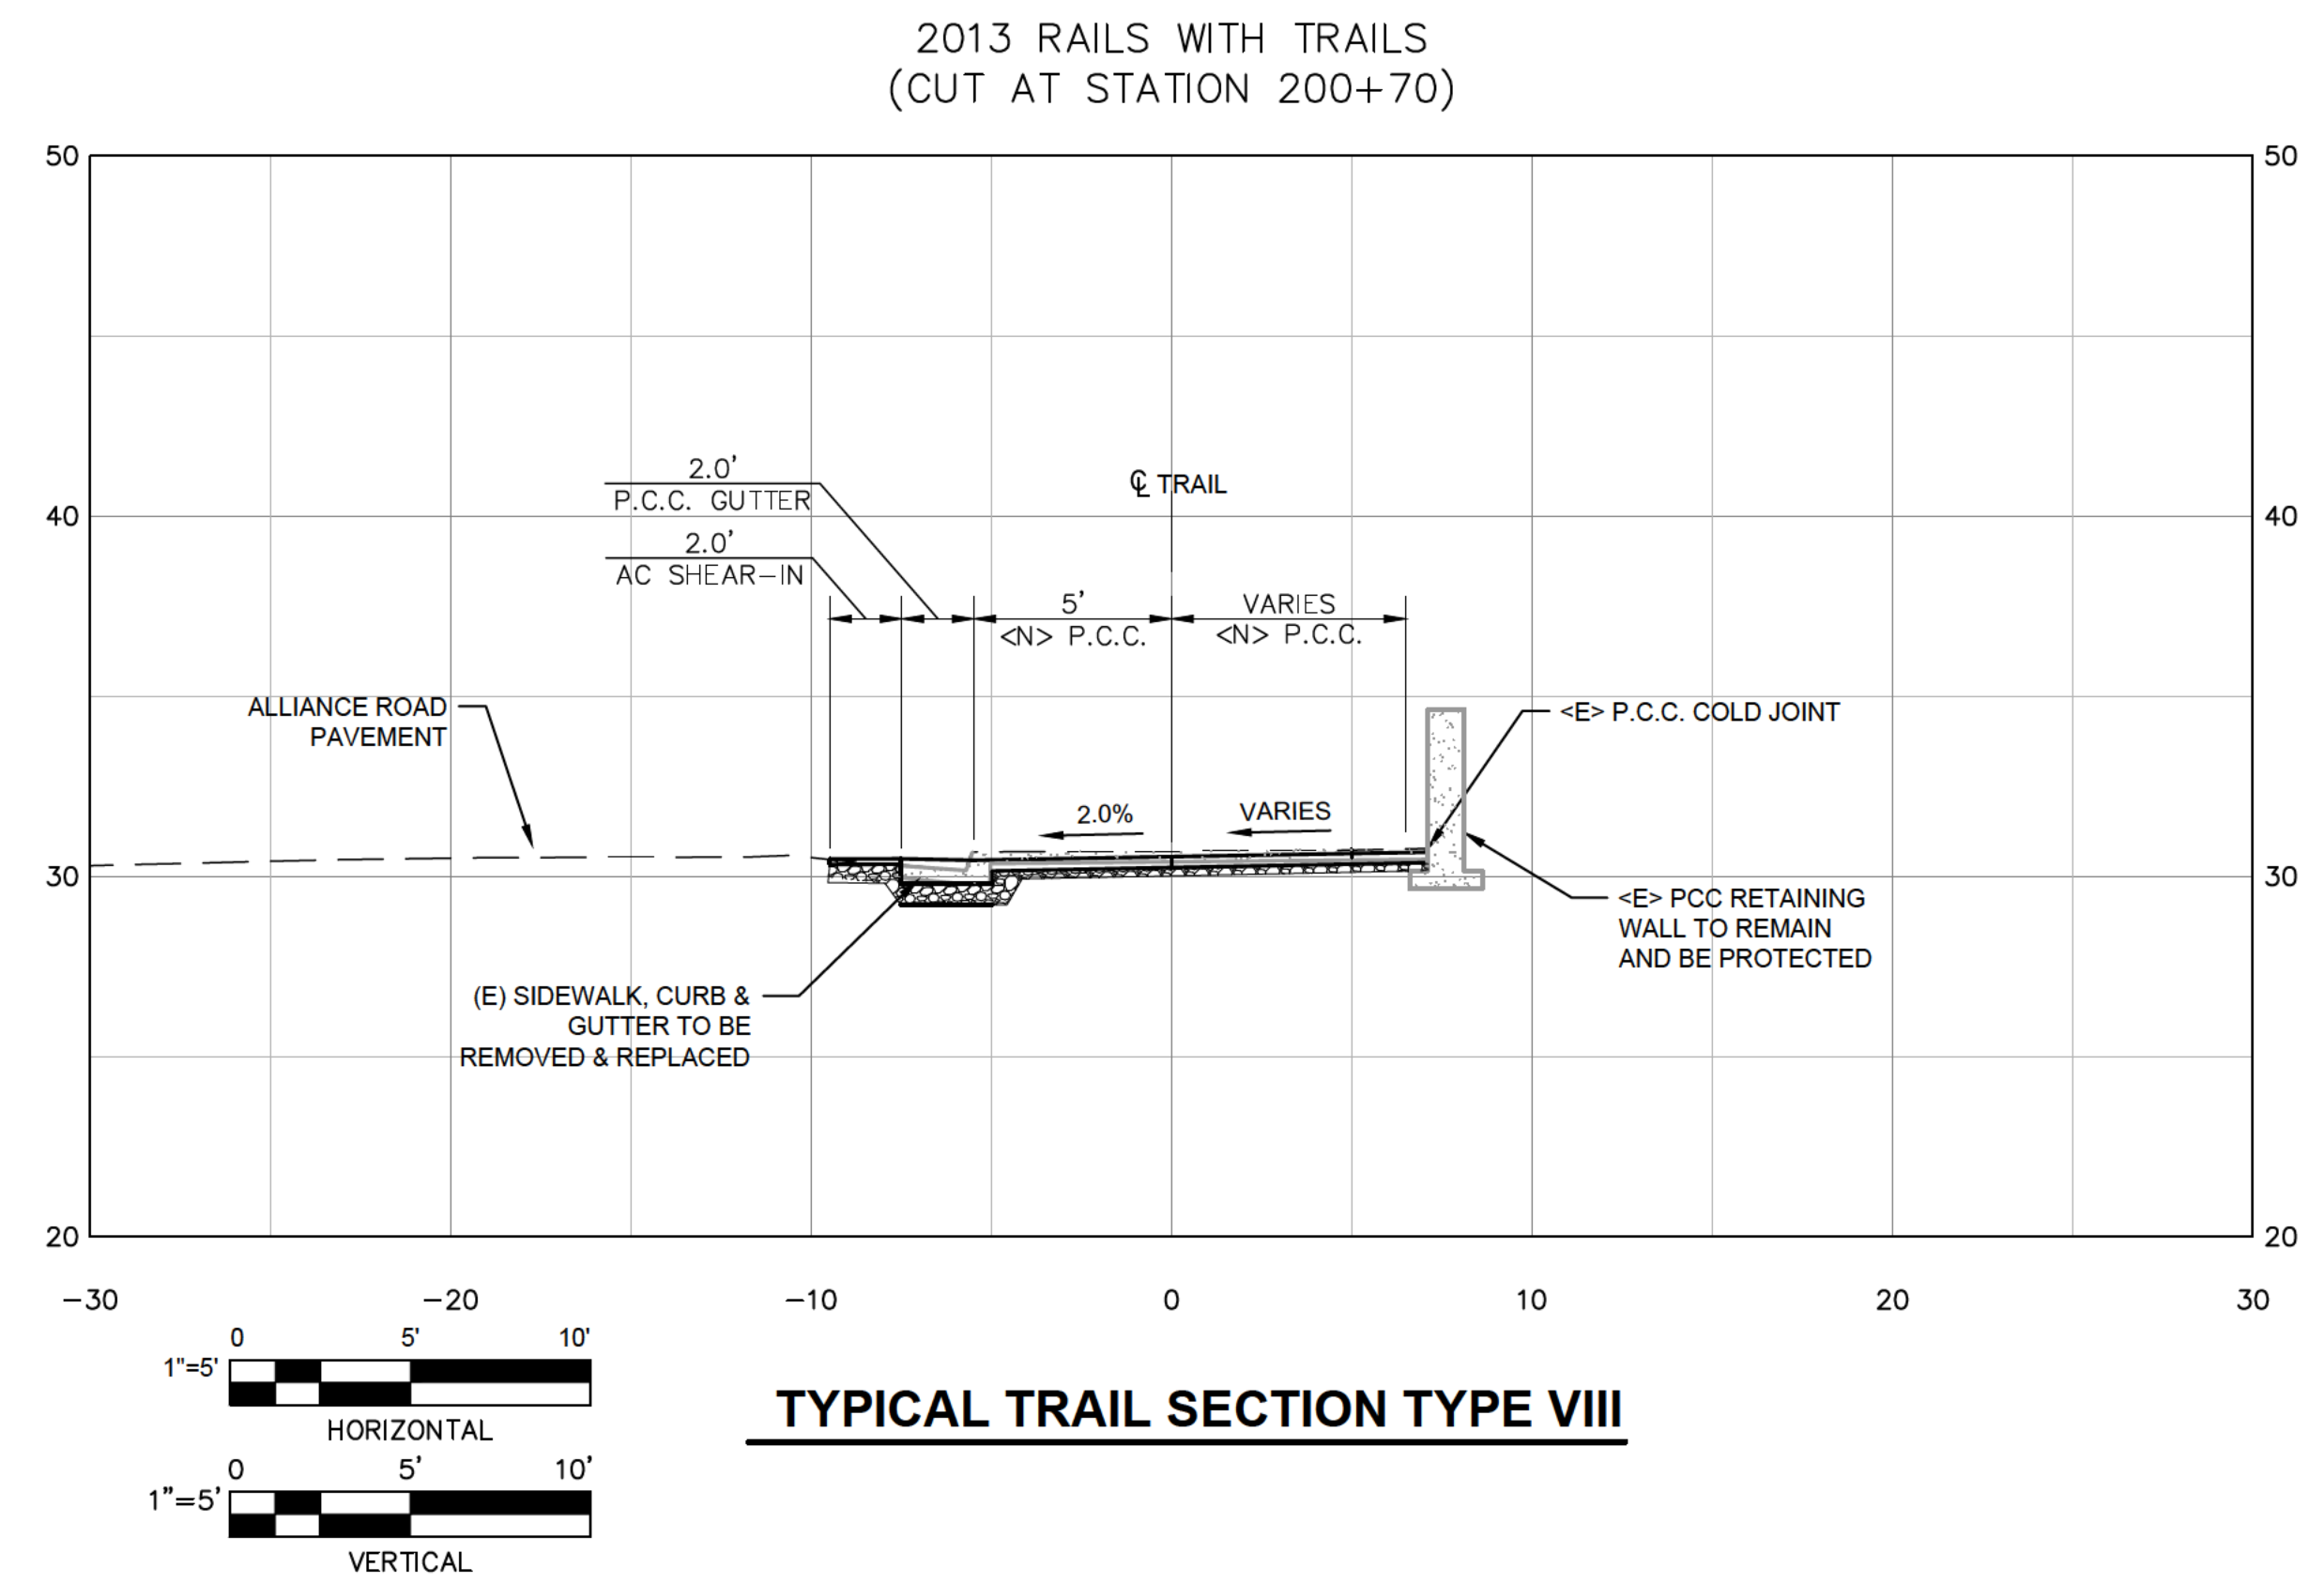
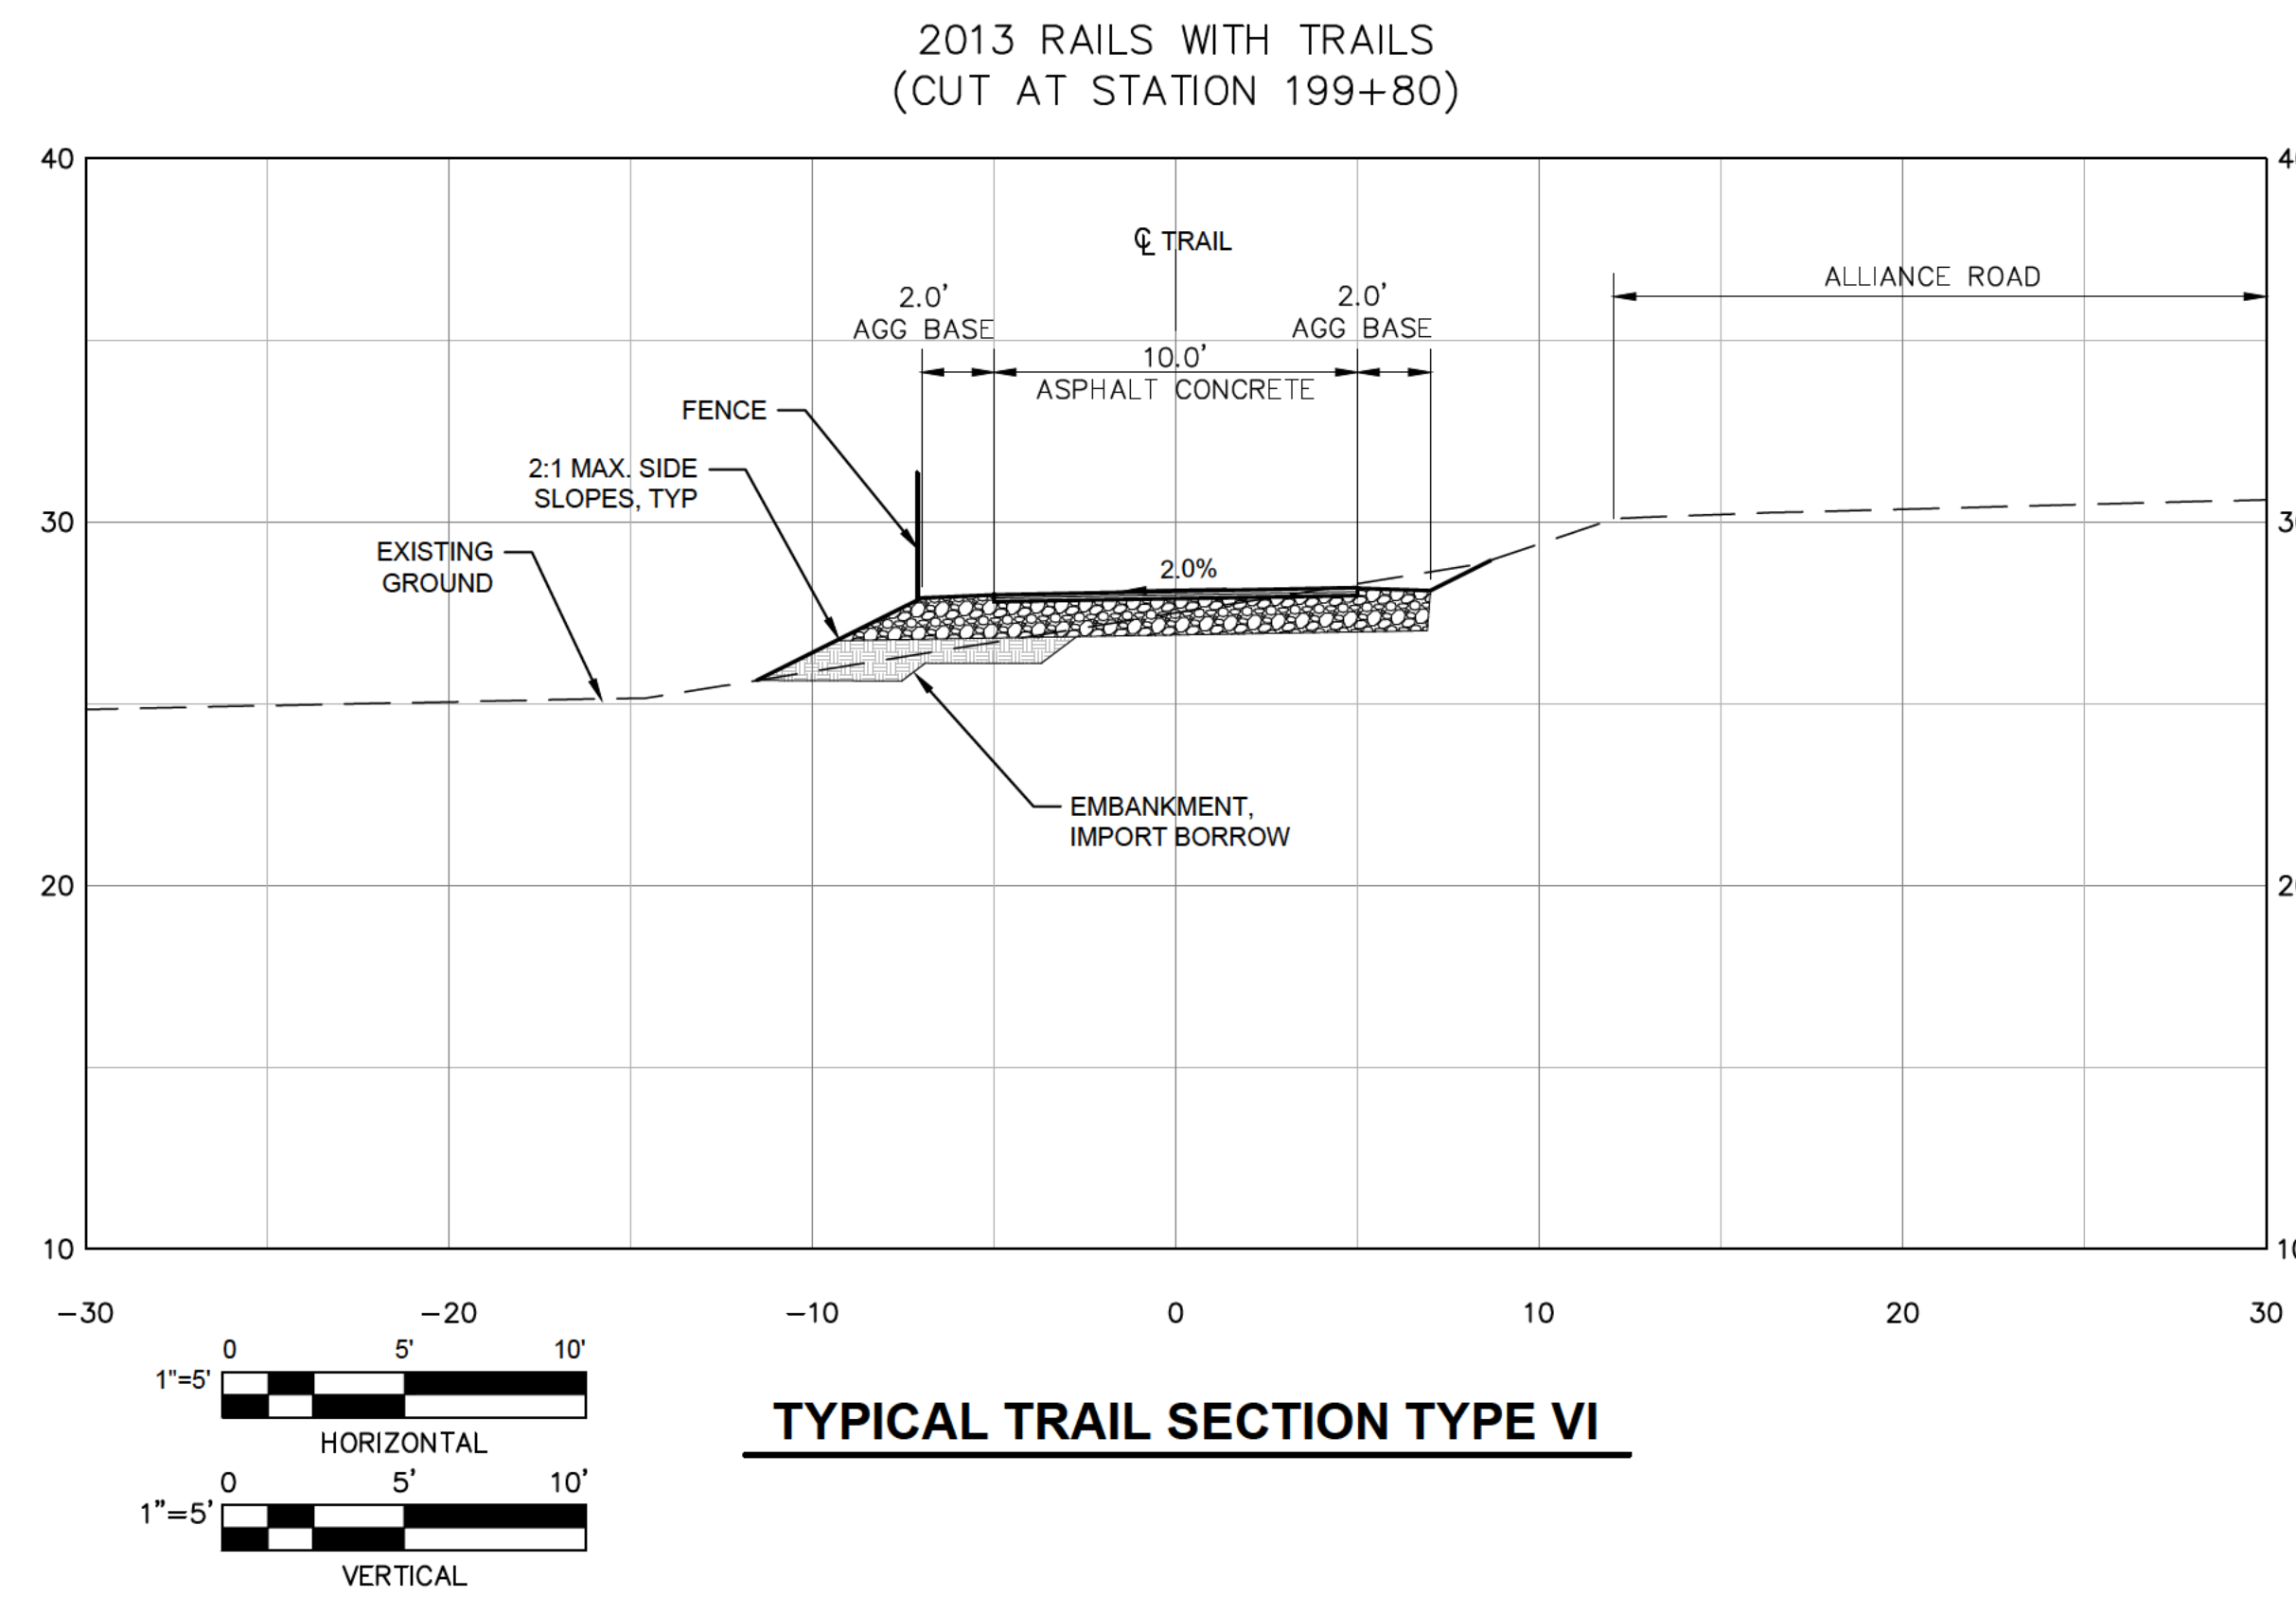
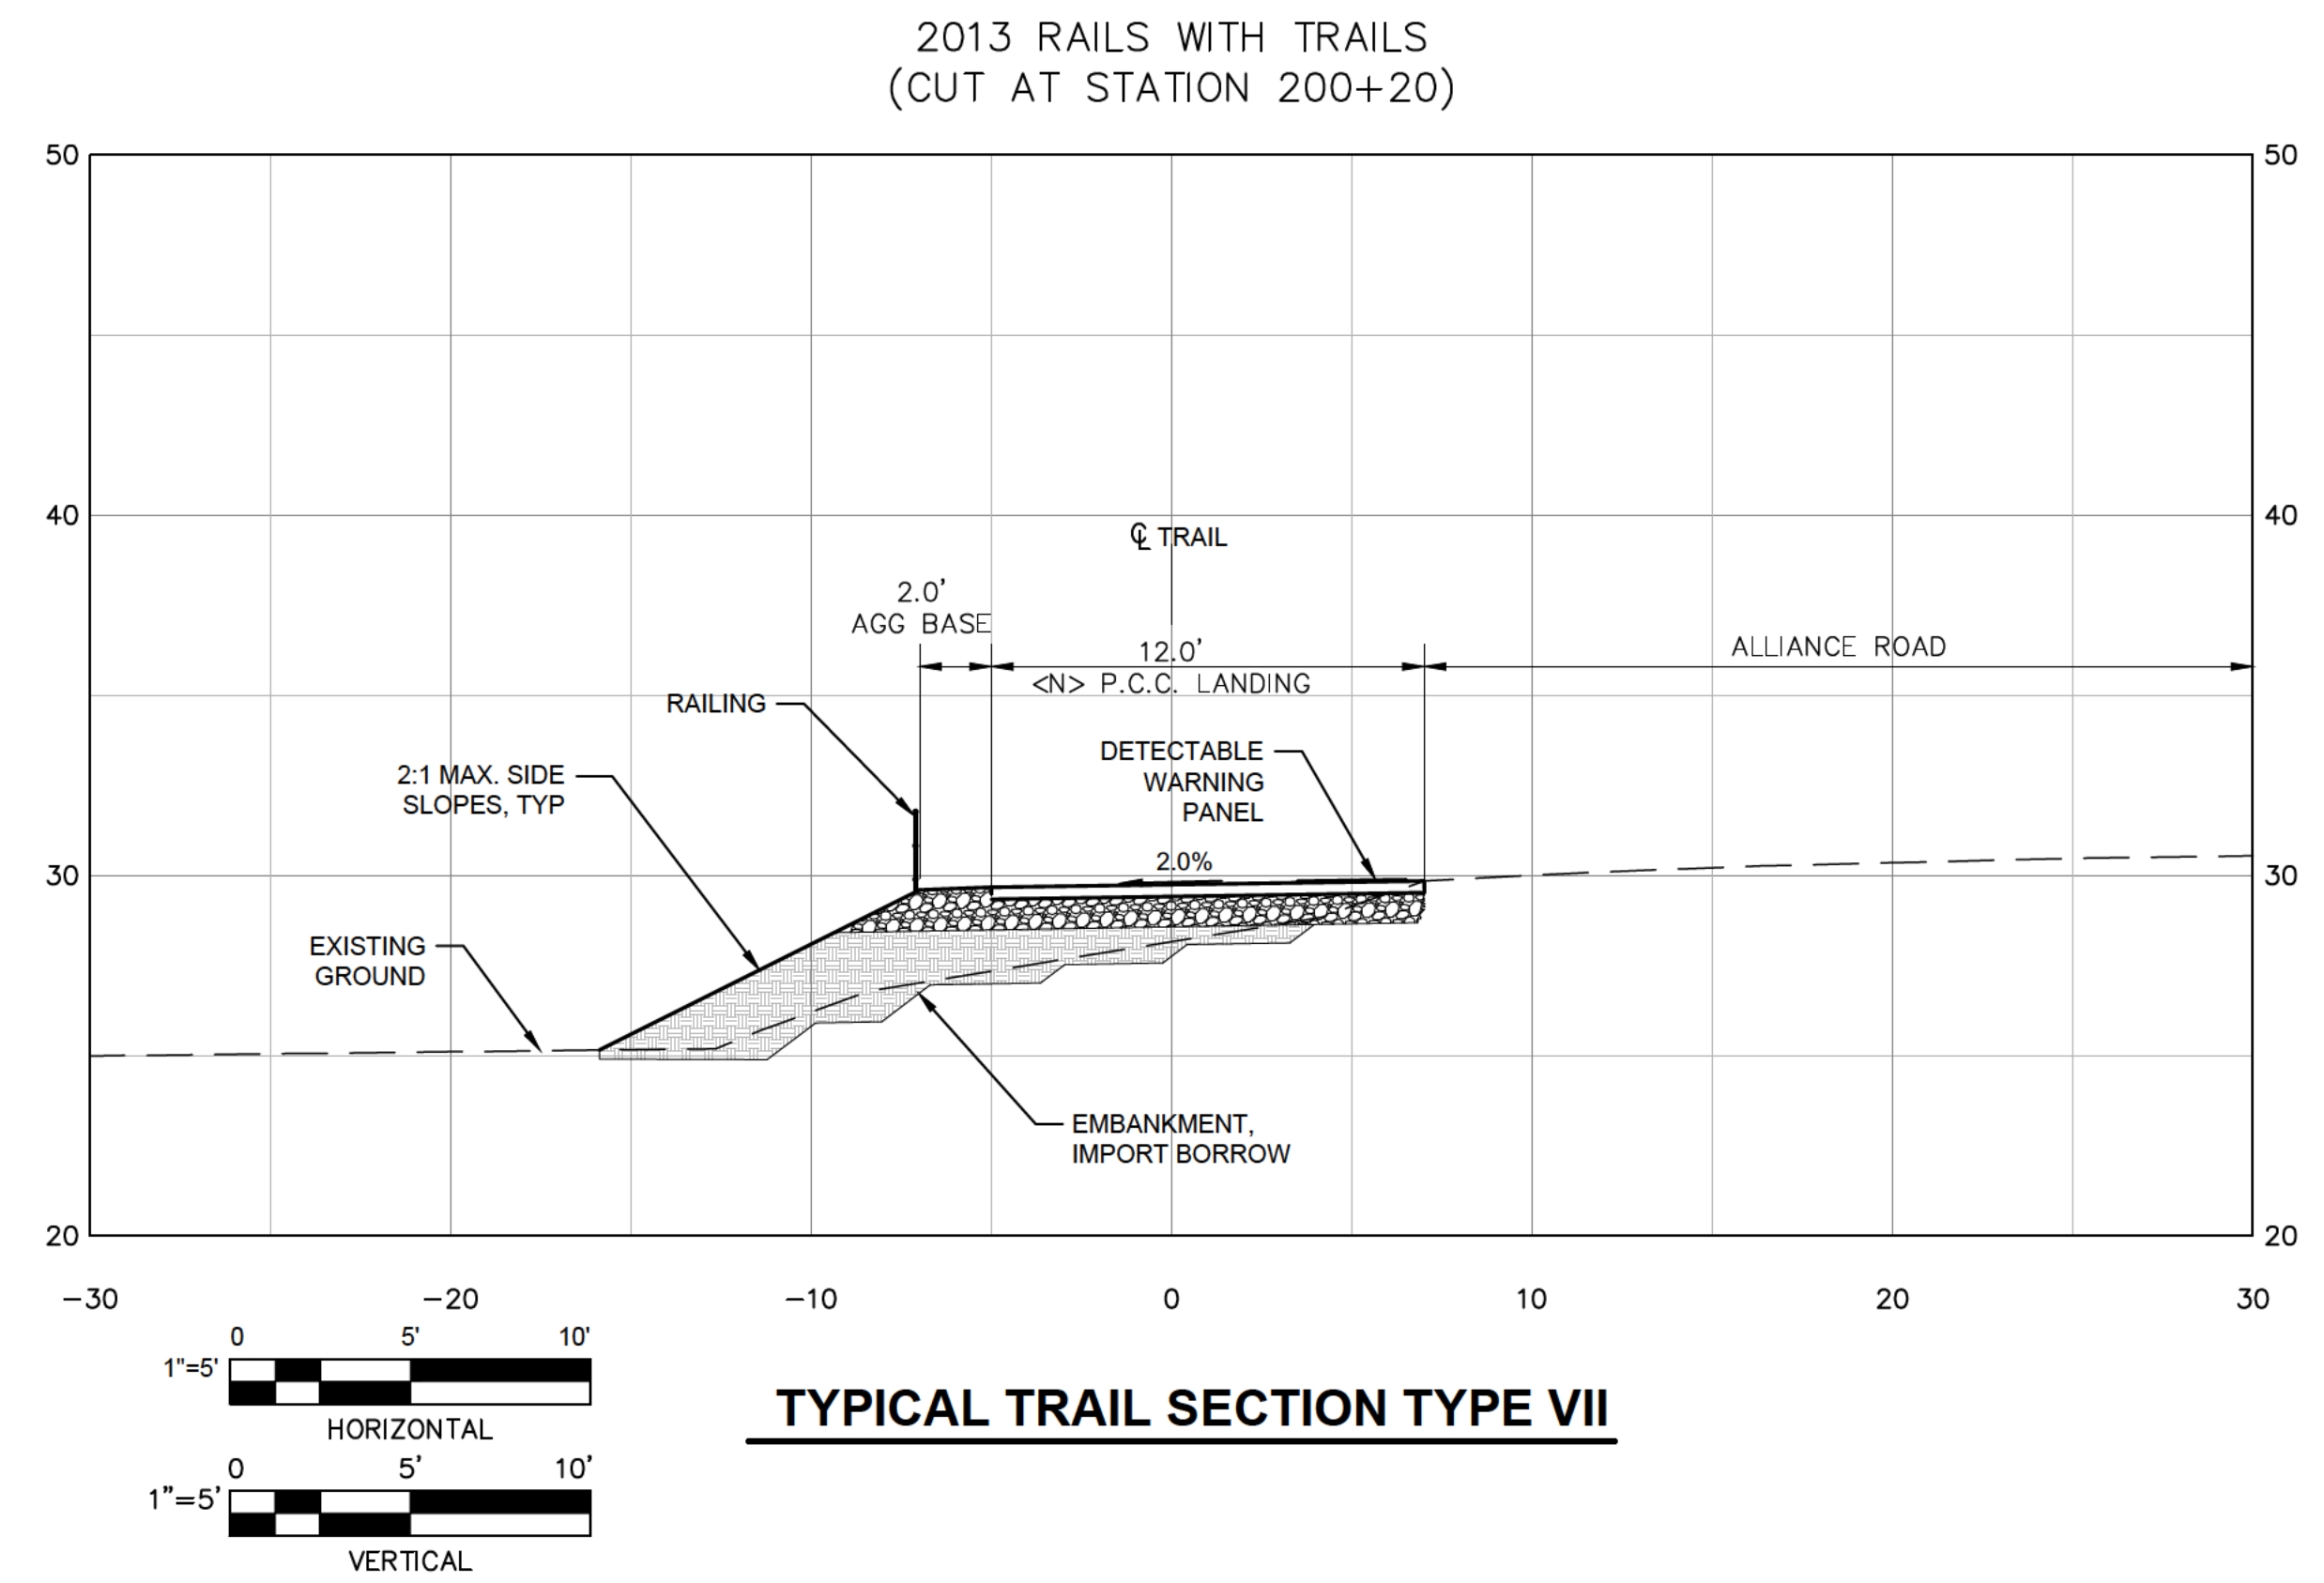
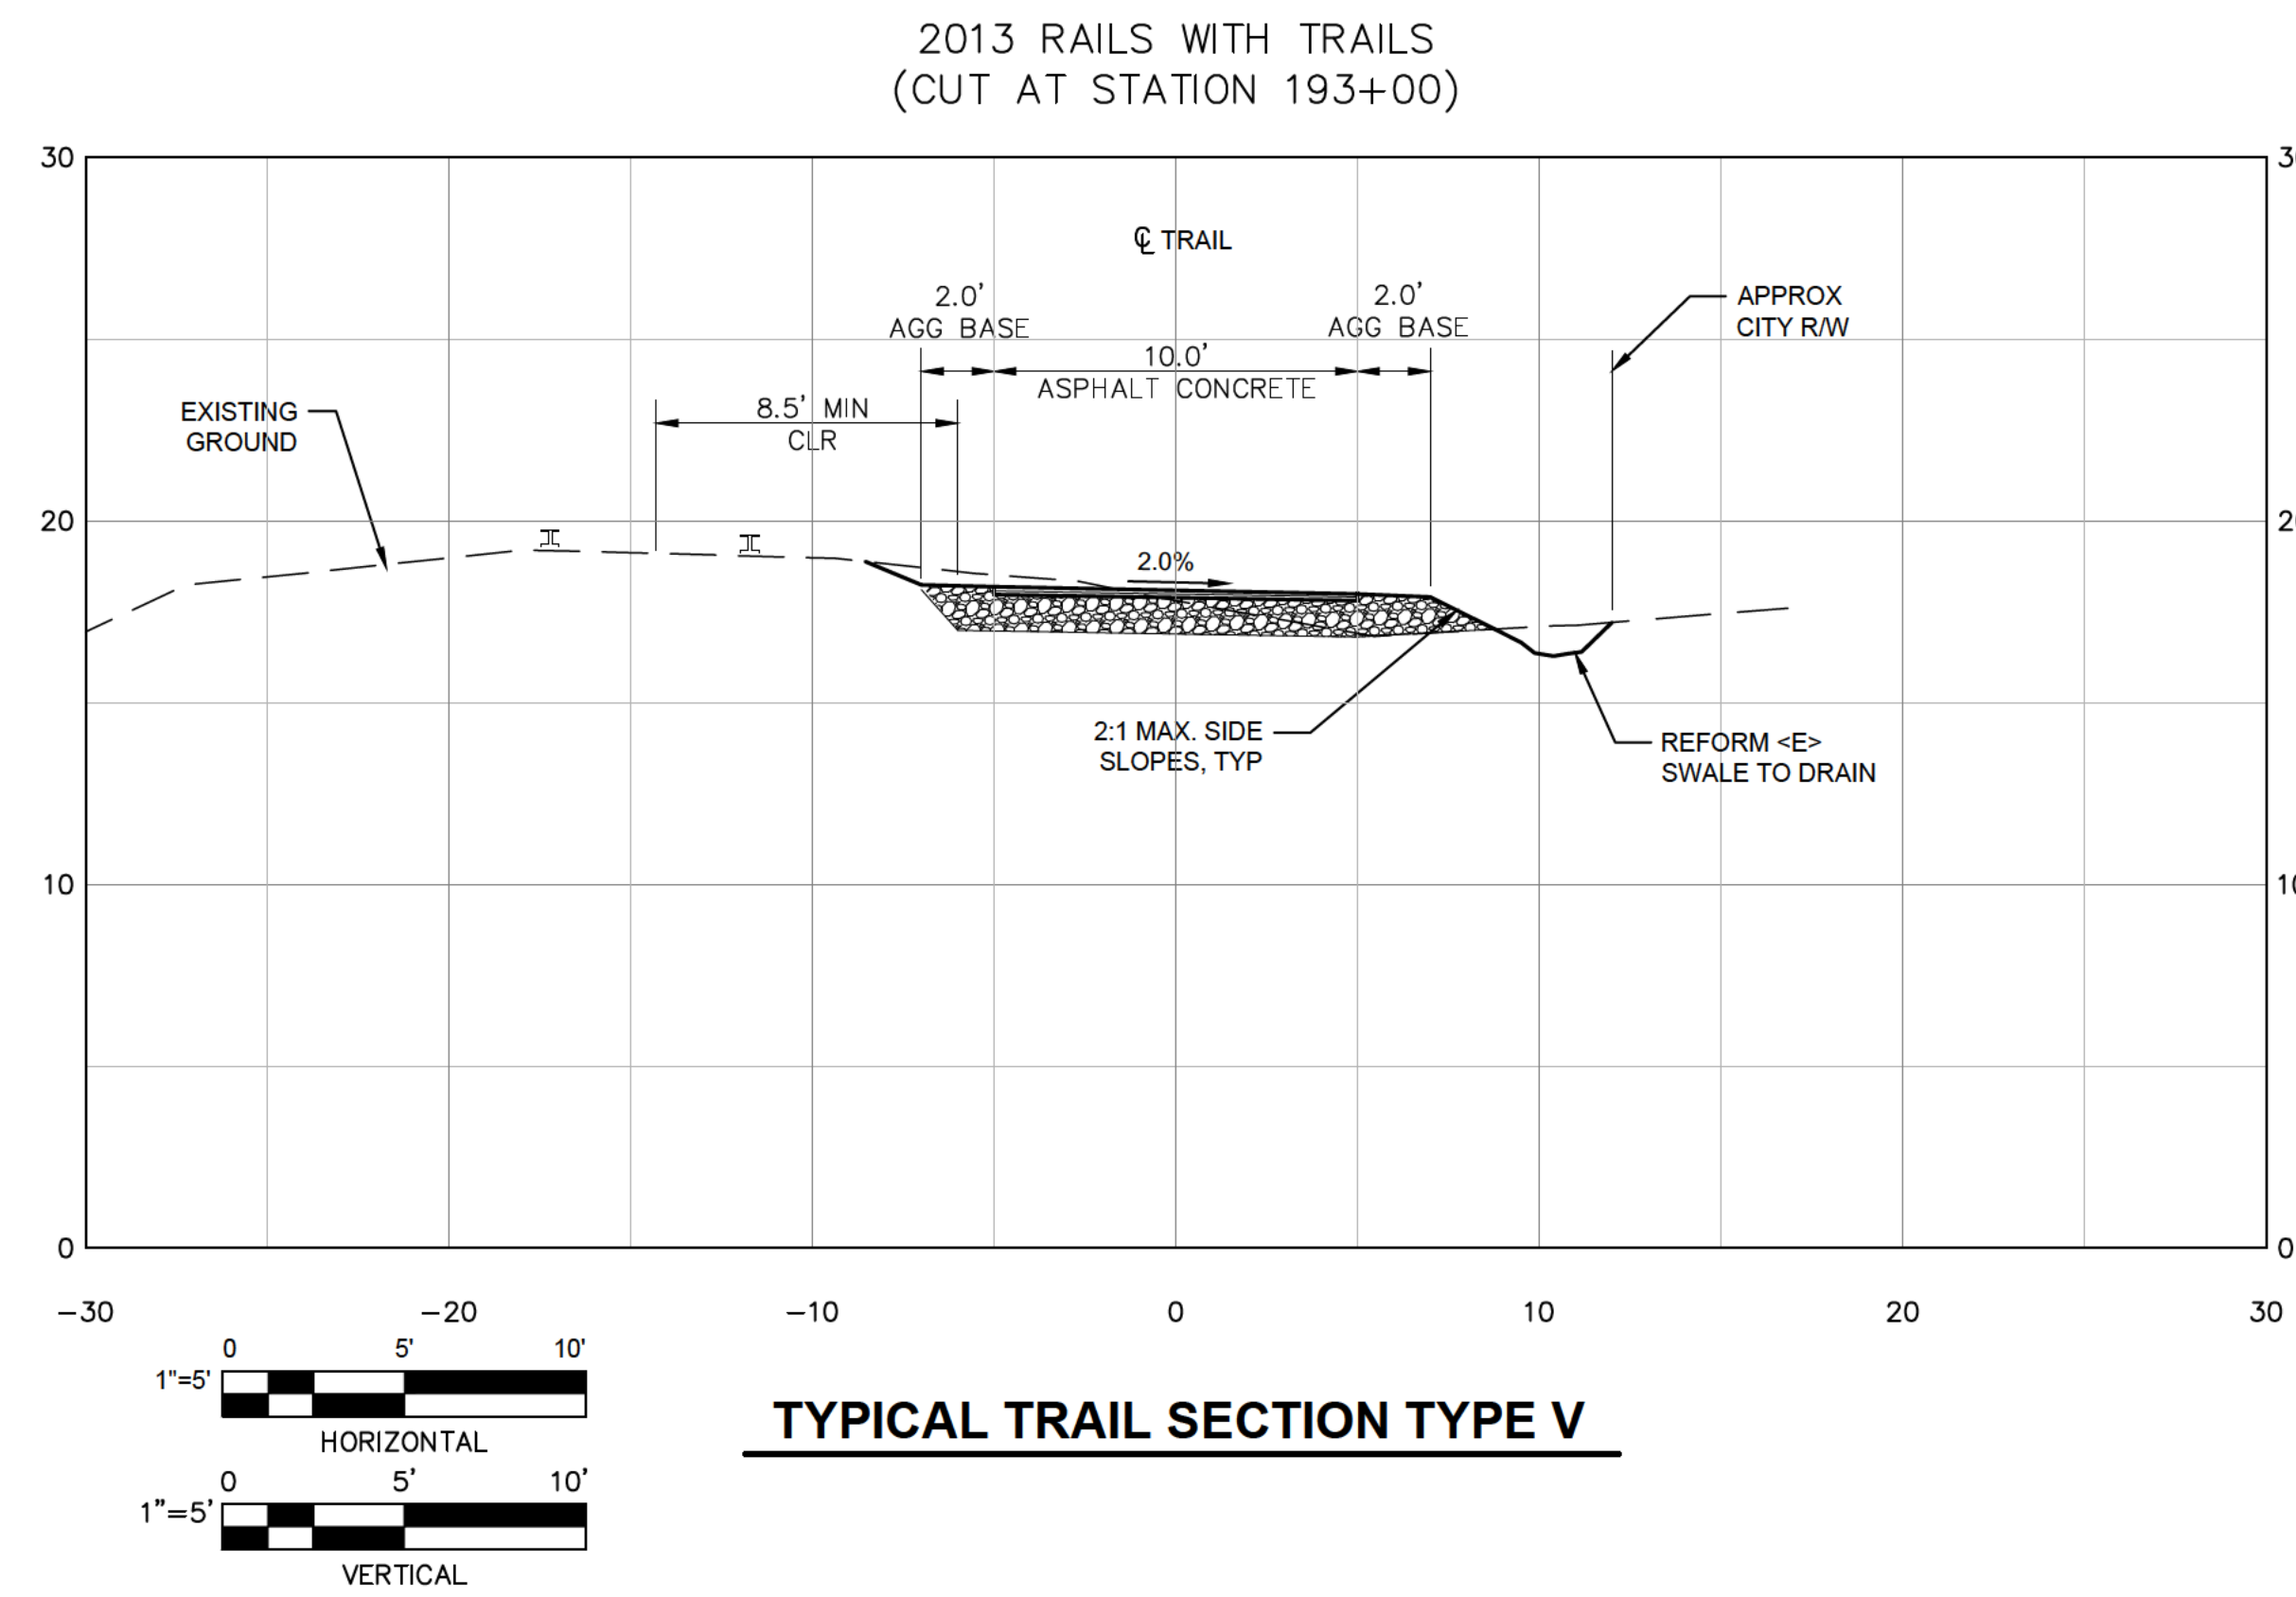


PREPARED BY:
CITY OF ARCATA
ENGINEERING DEPARTMENT


NO.	DATE	REVISION

Cross Sections
2014 RAILS WITH TRAILS
PHASE ONE

Date
1/27/2014
Scale
1" = 5'
Sheet No.
15 OF 36
Drawing
C302

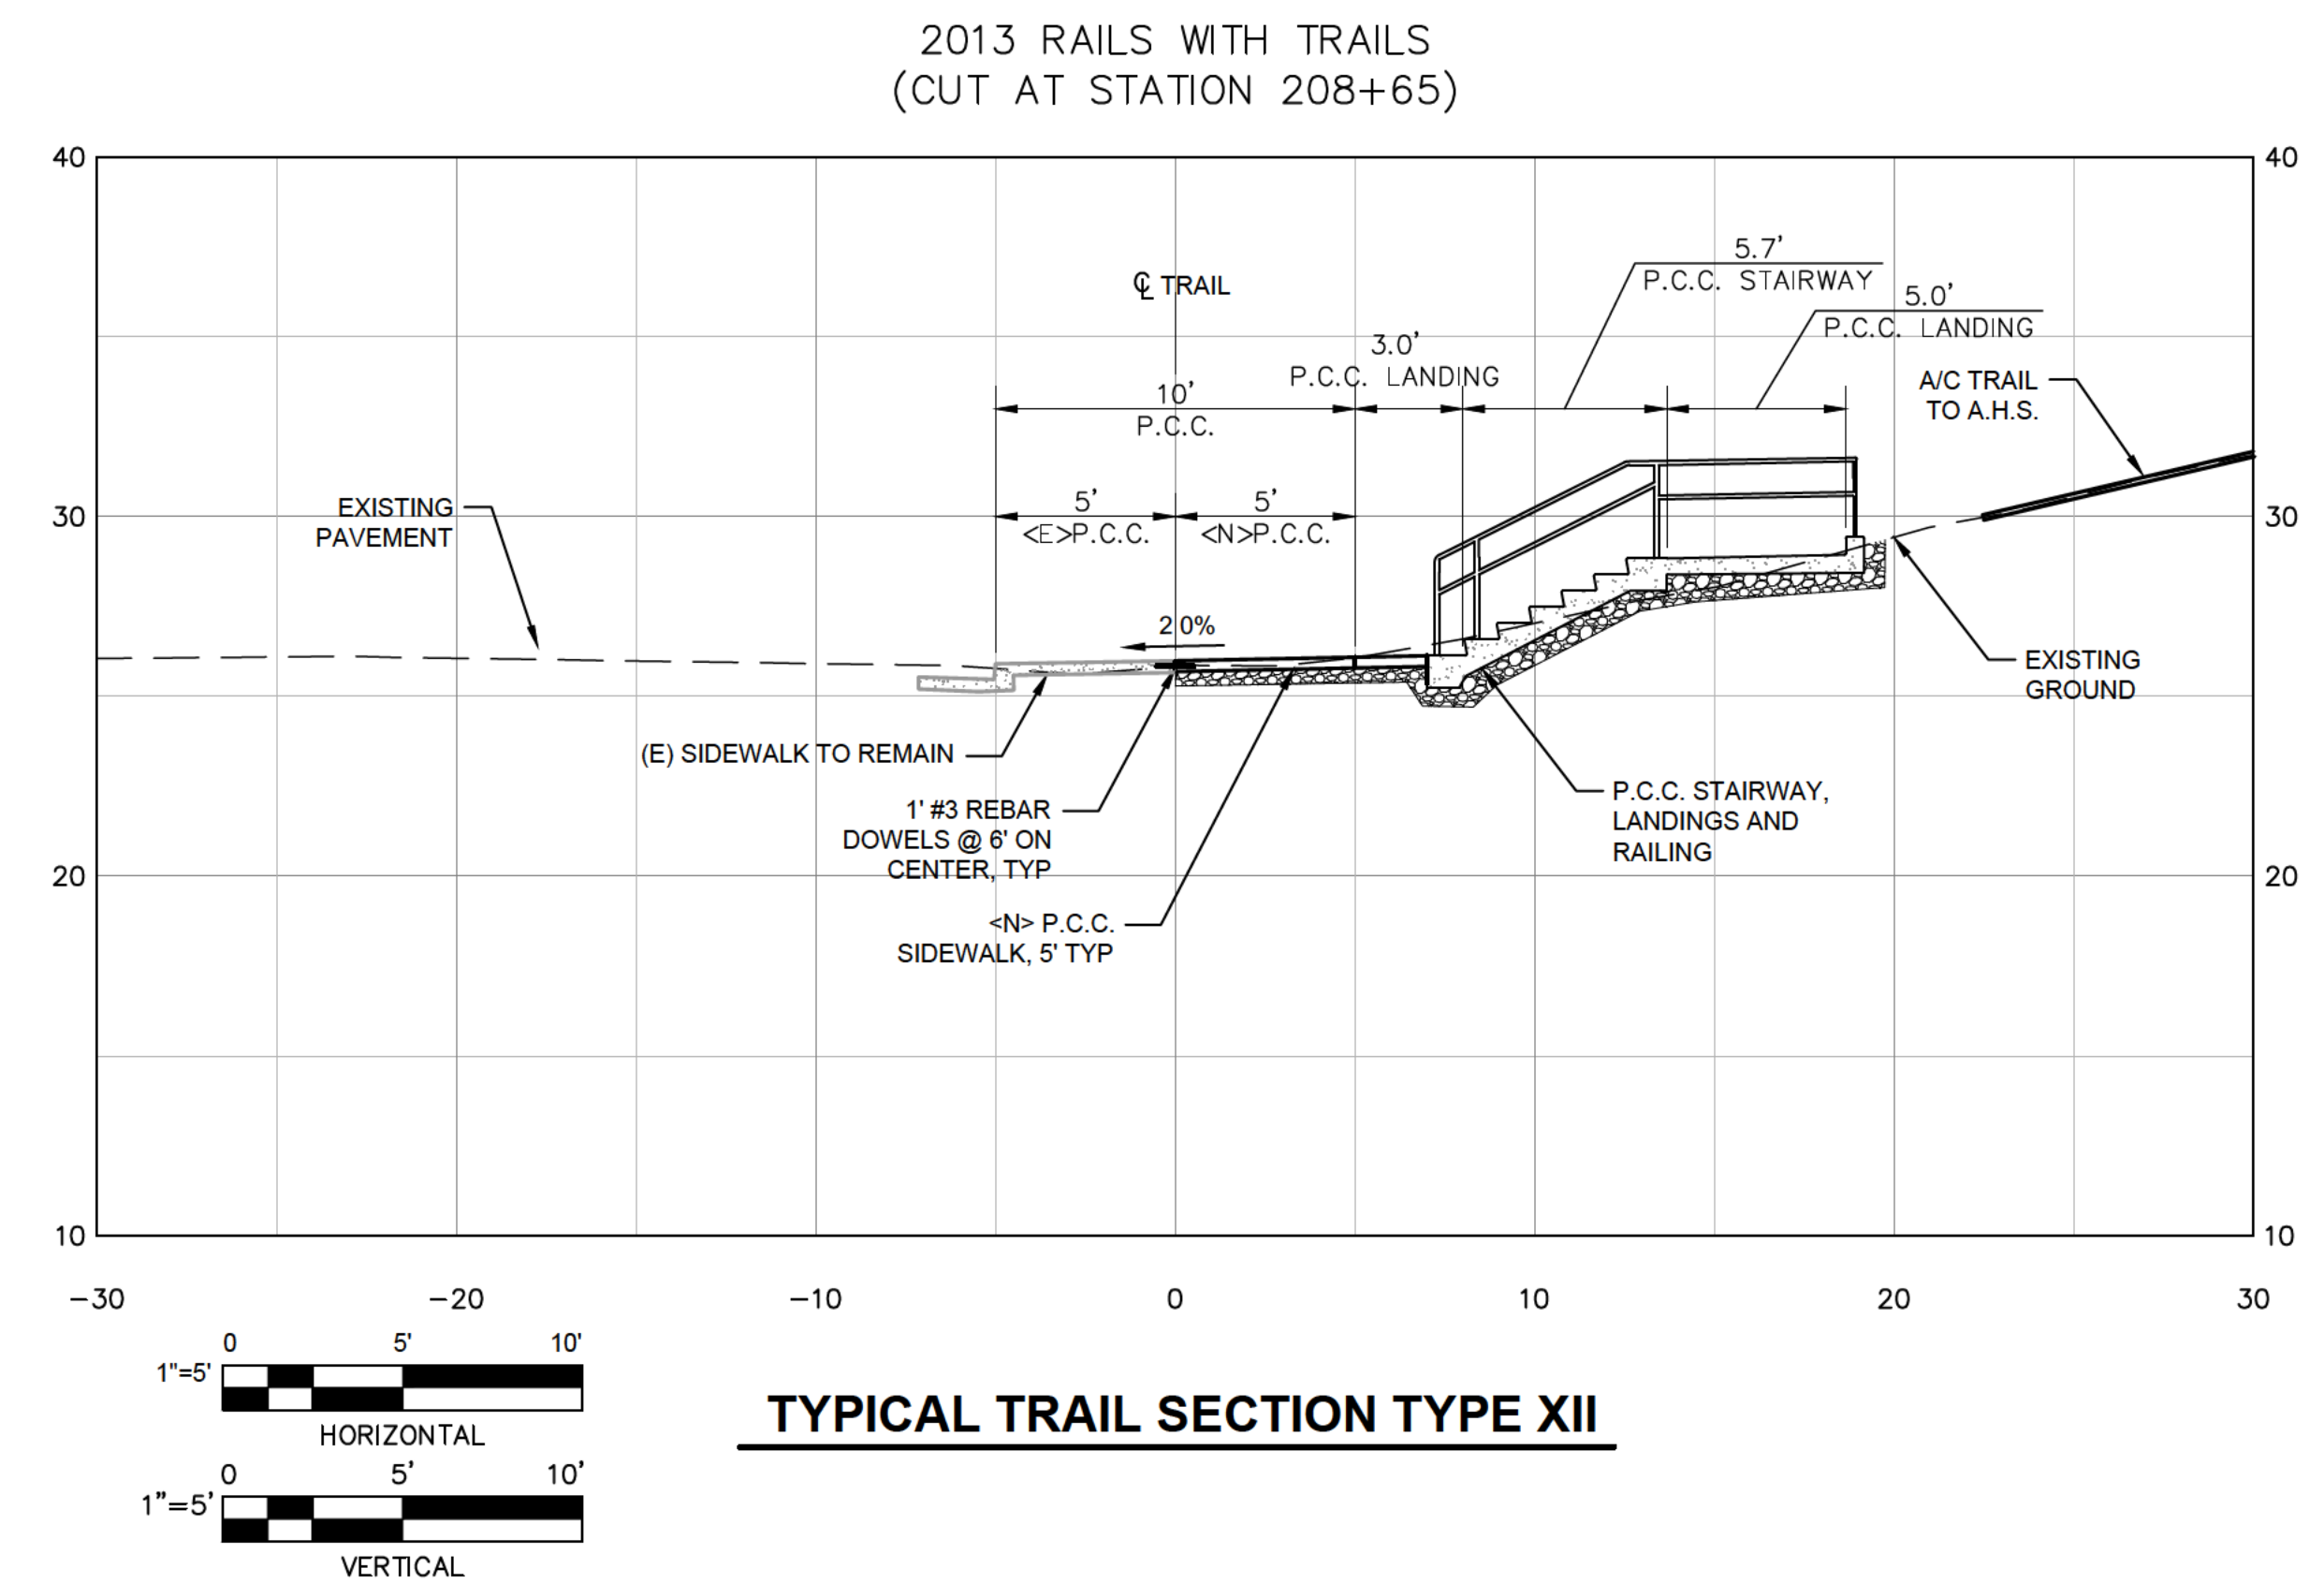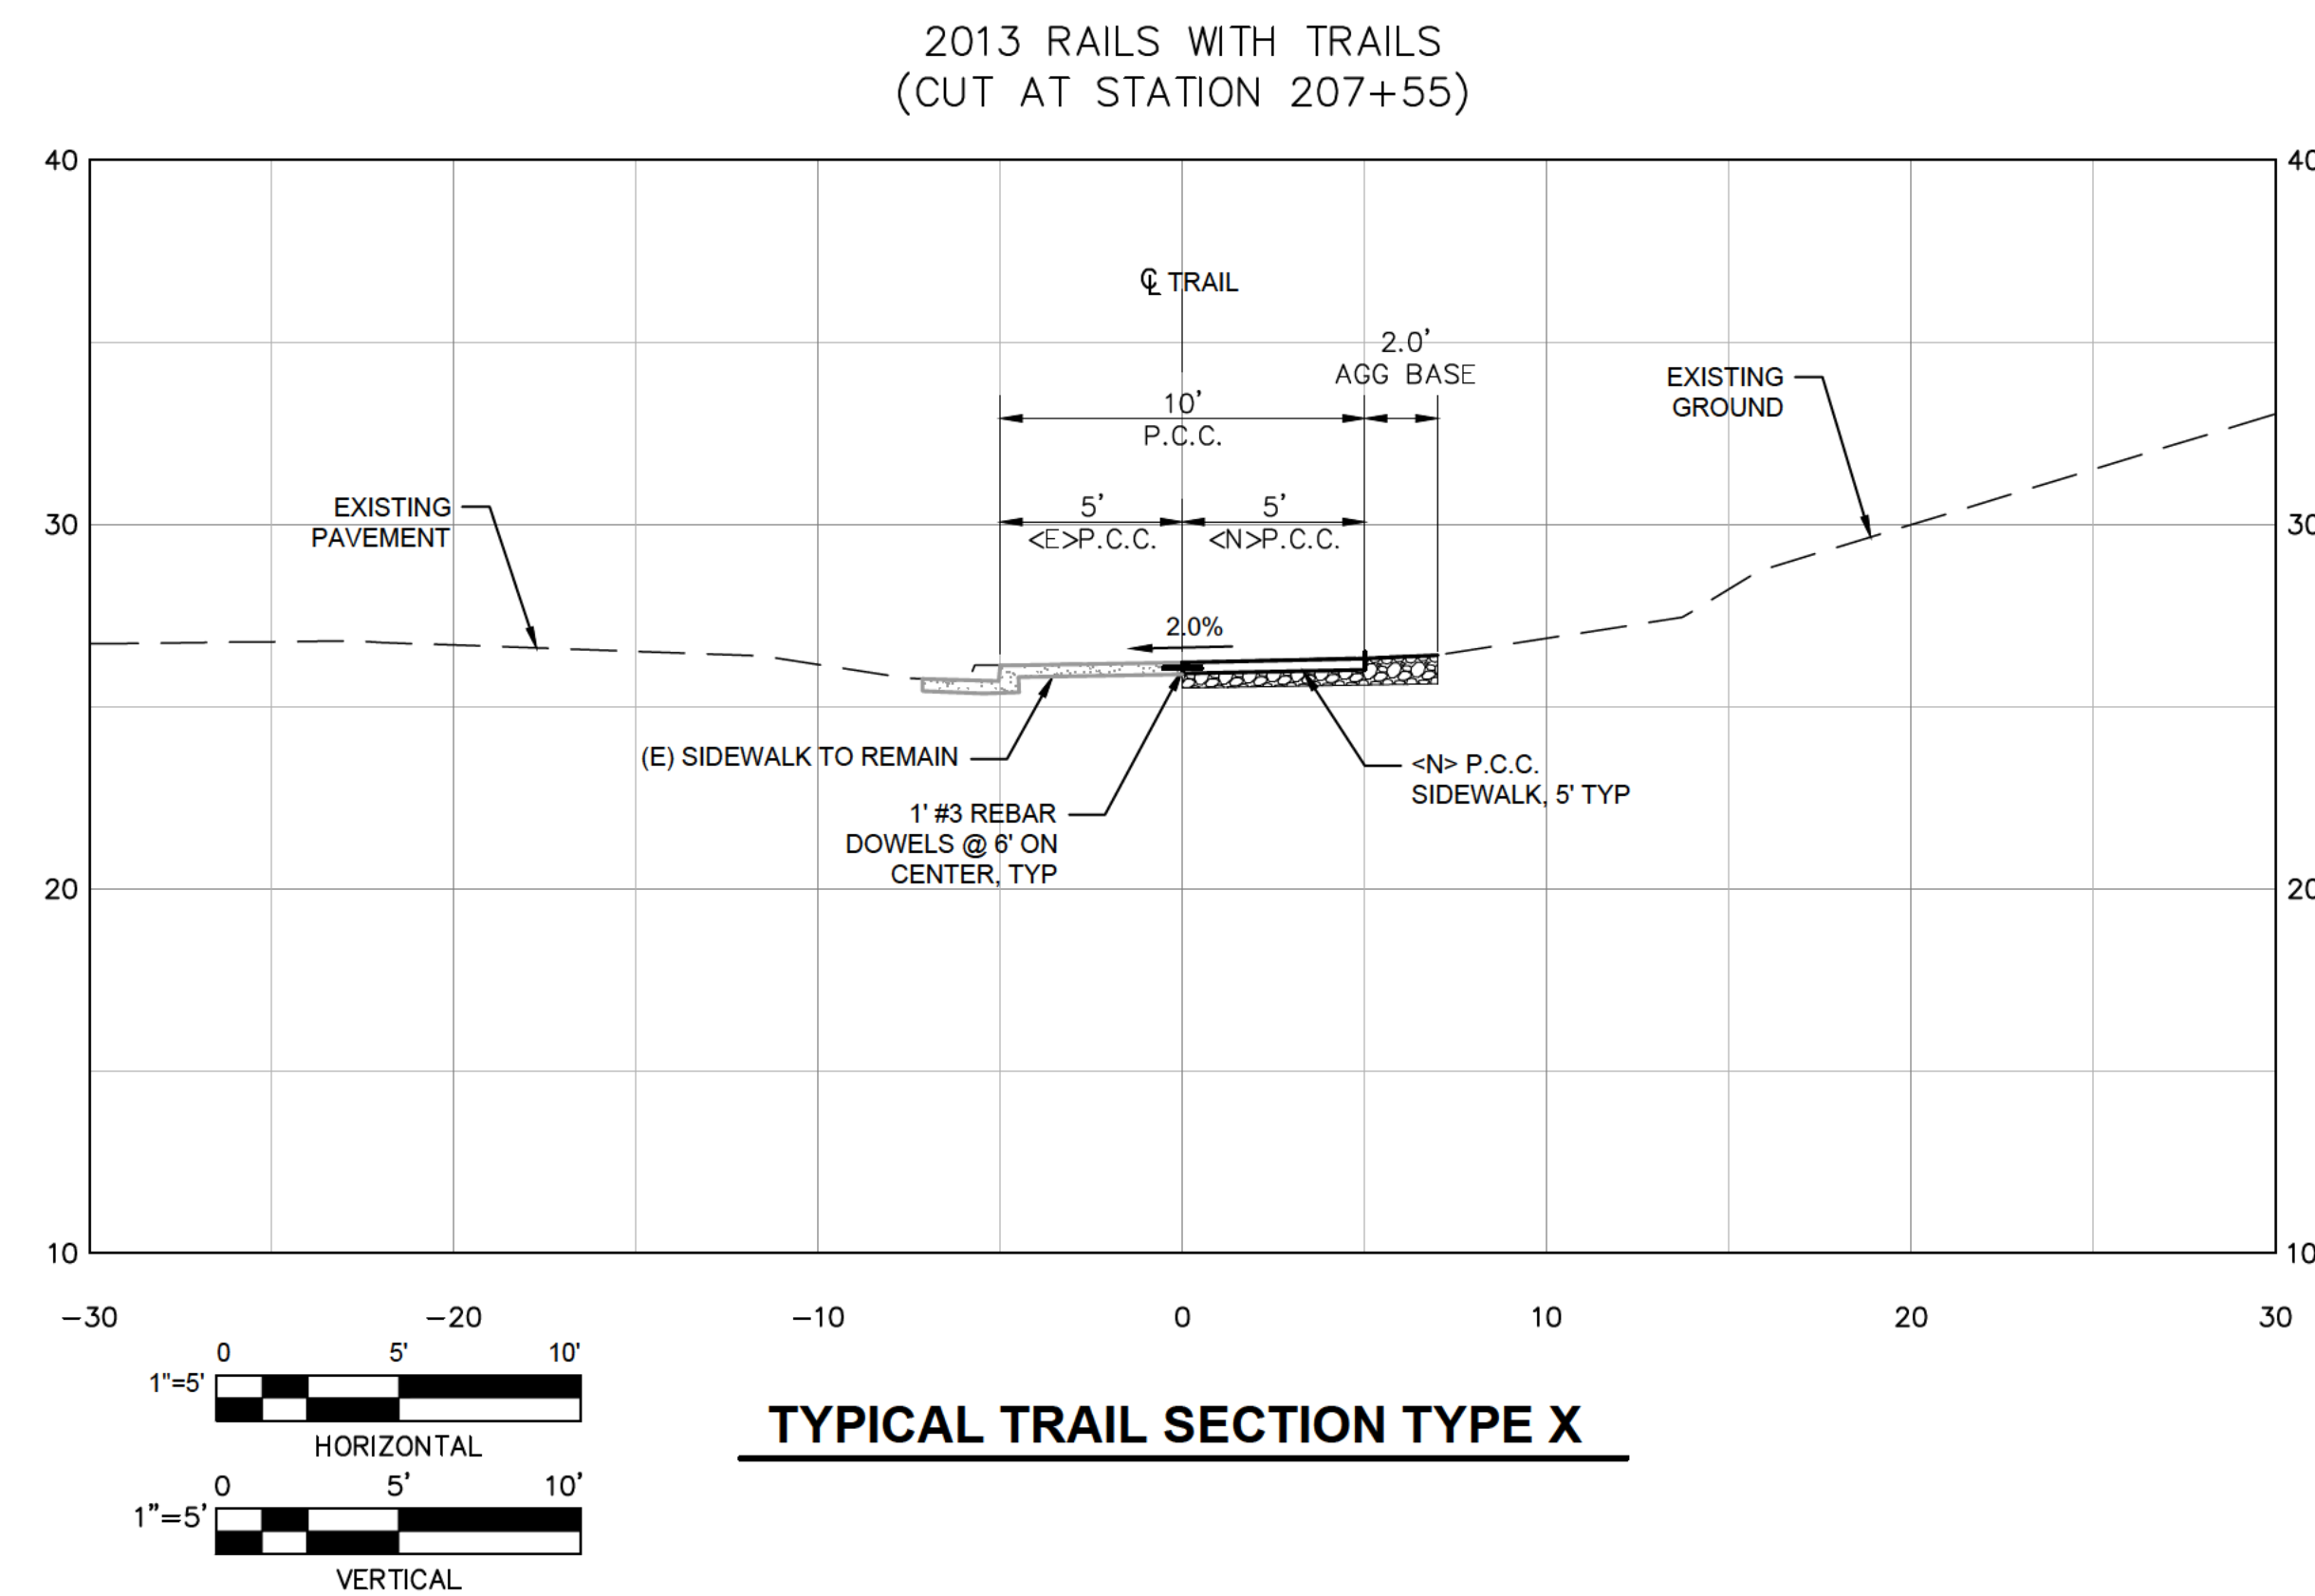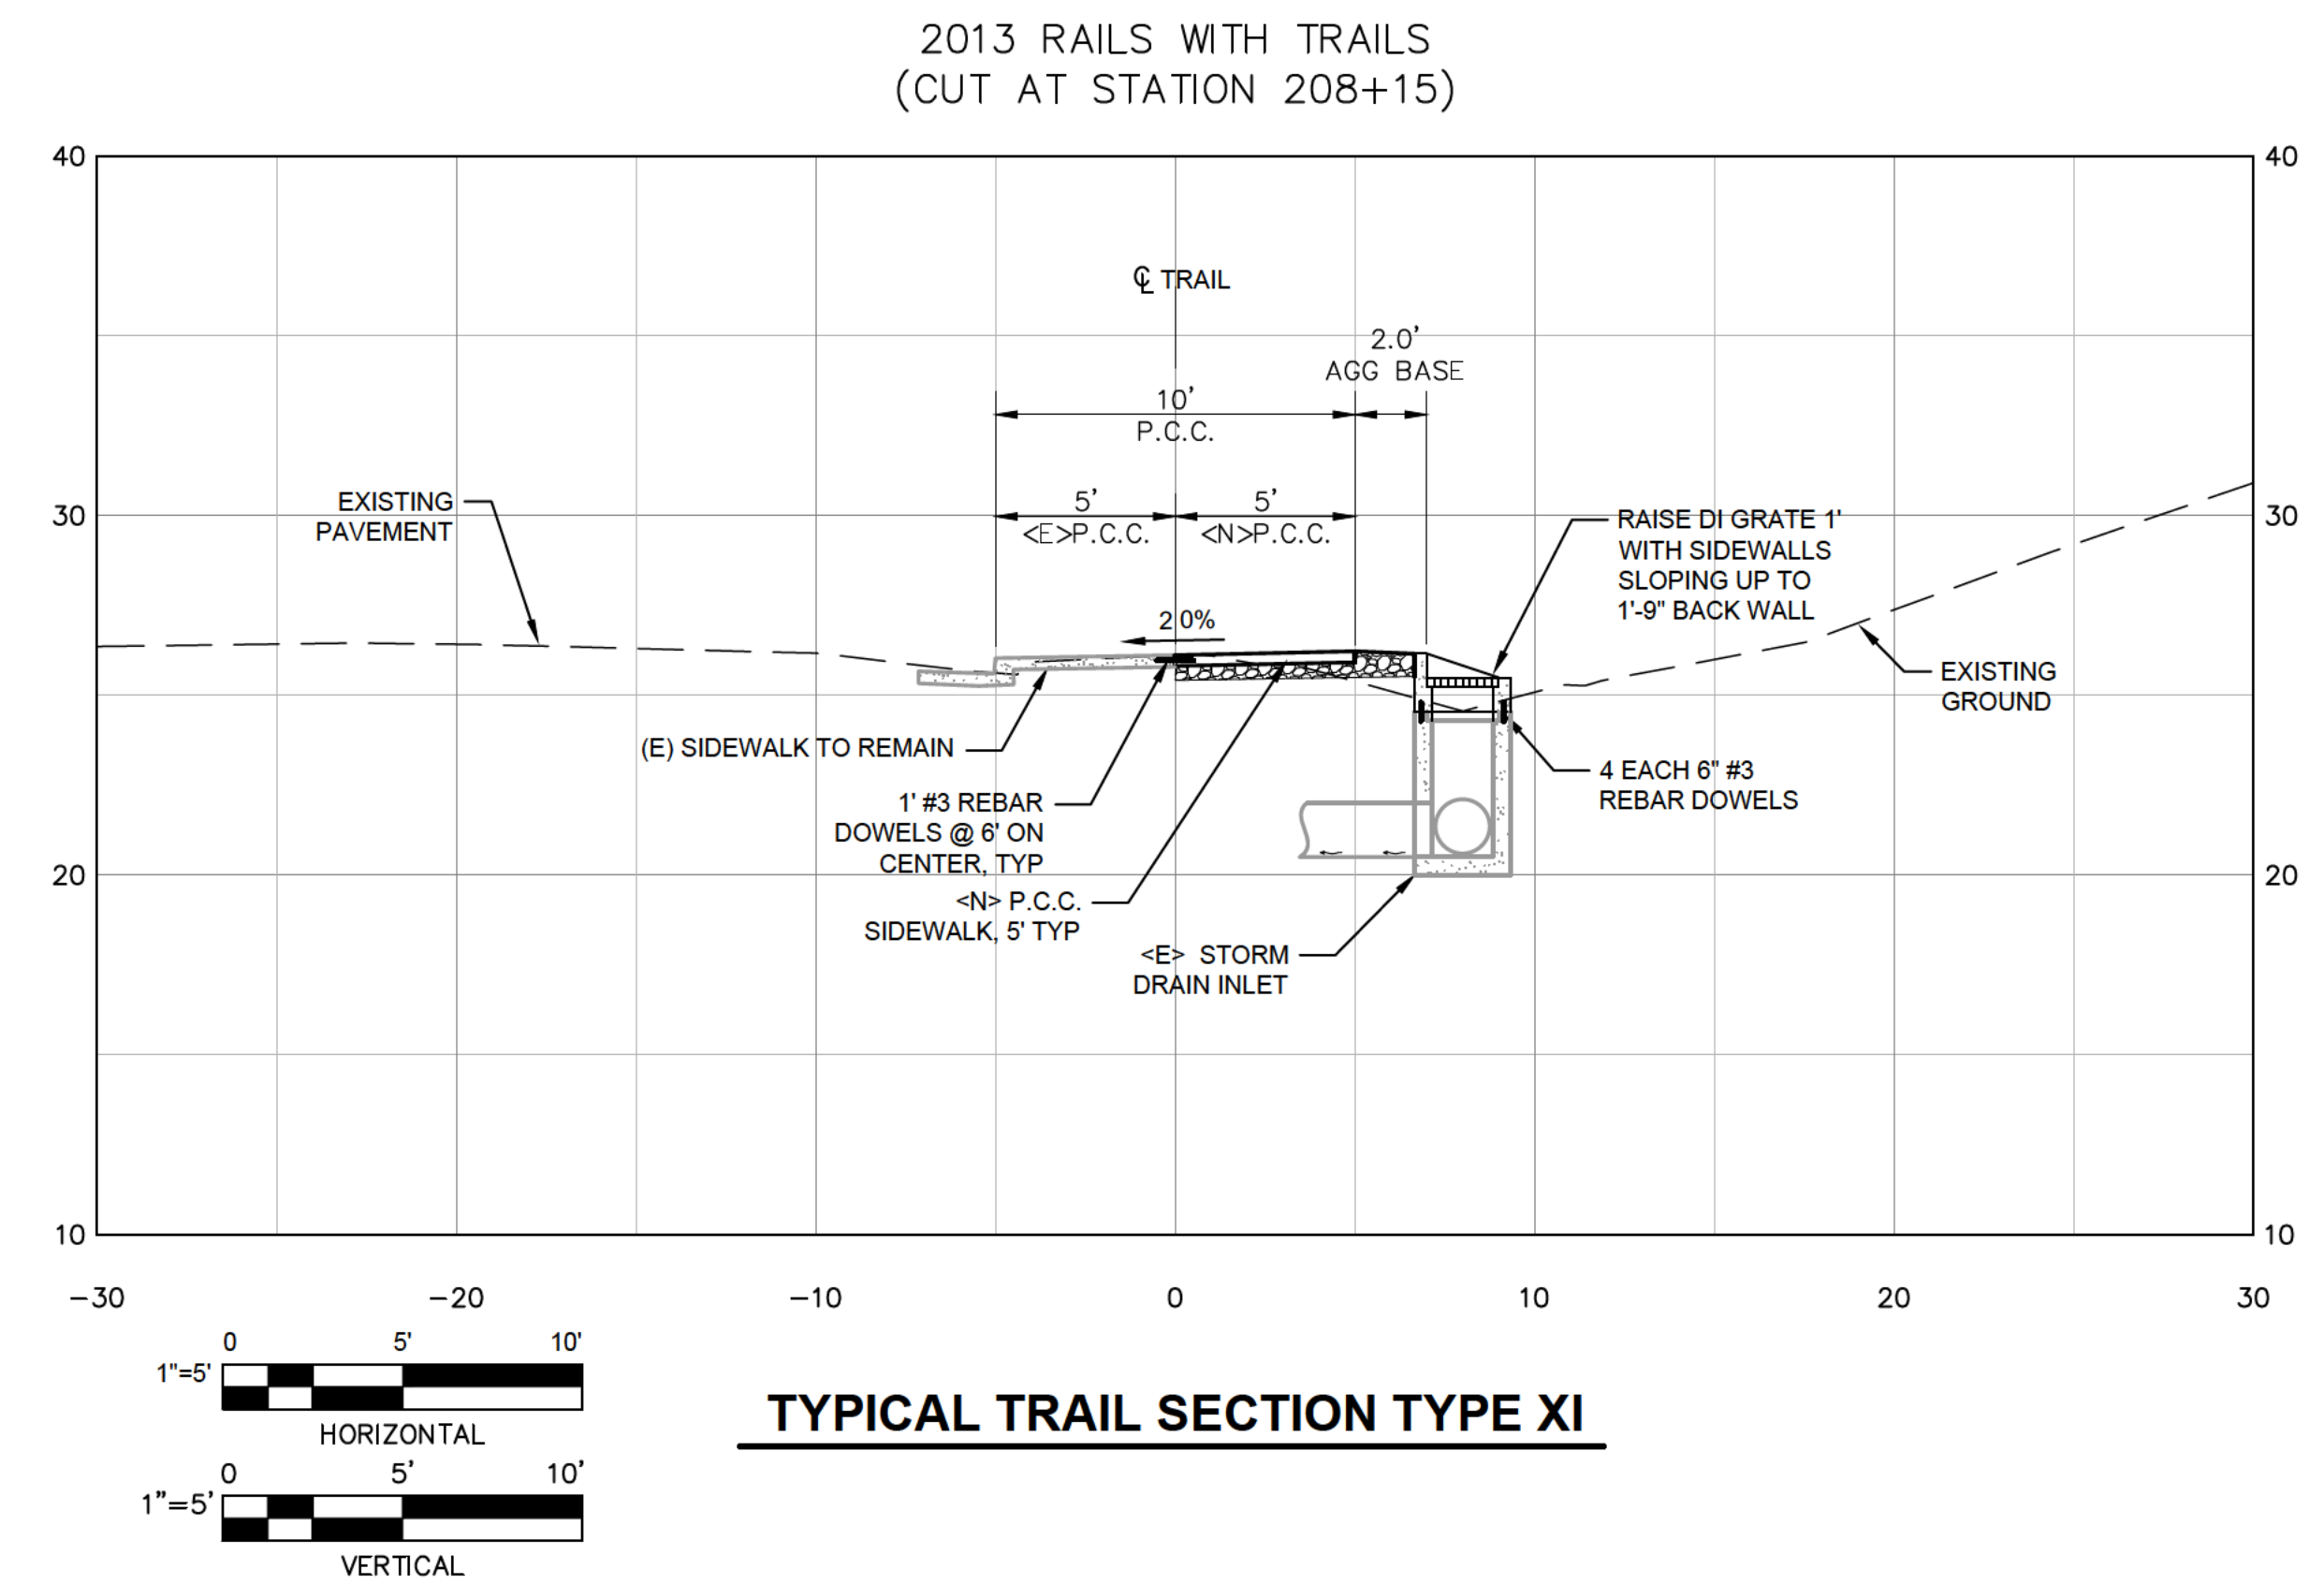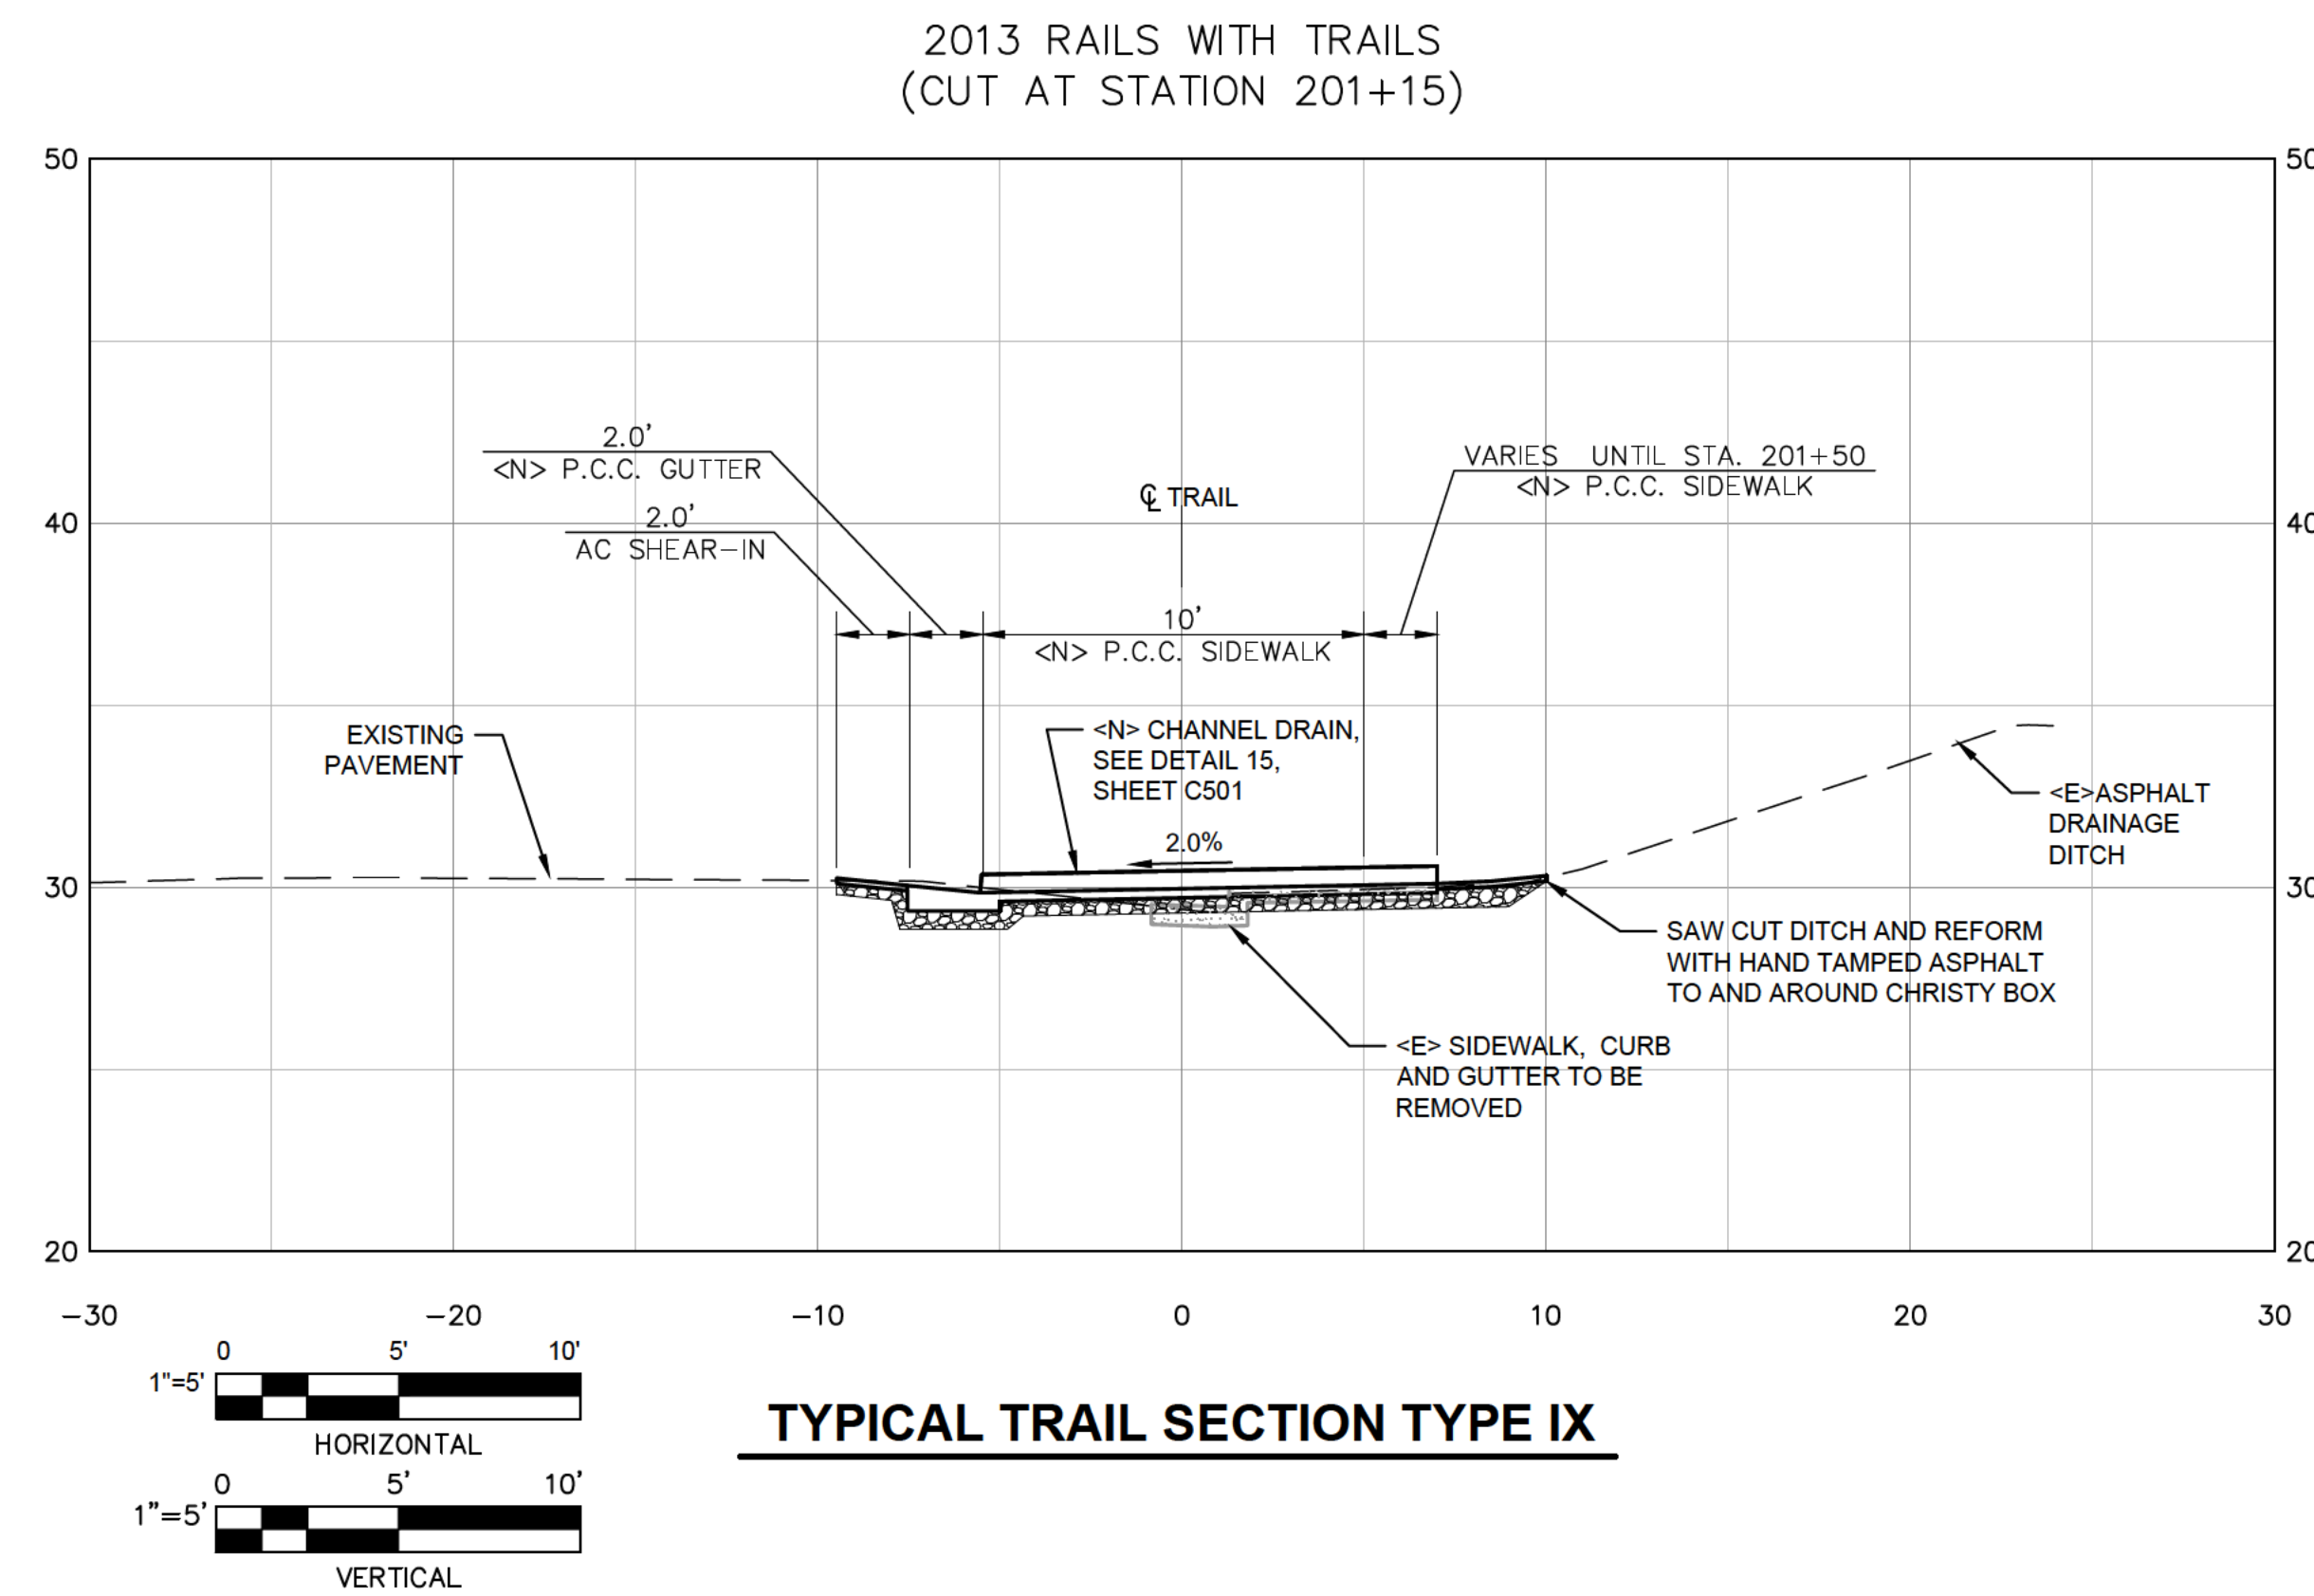


2013 RAILS WITH TRAILS
(CUT AT STATION 208+70)

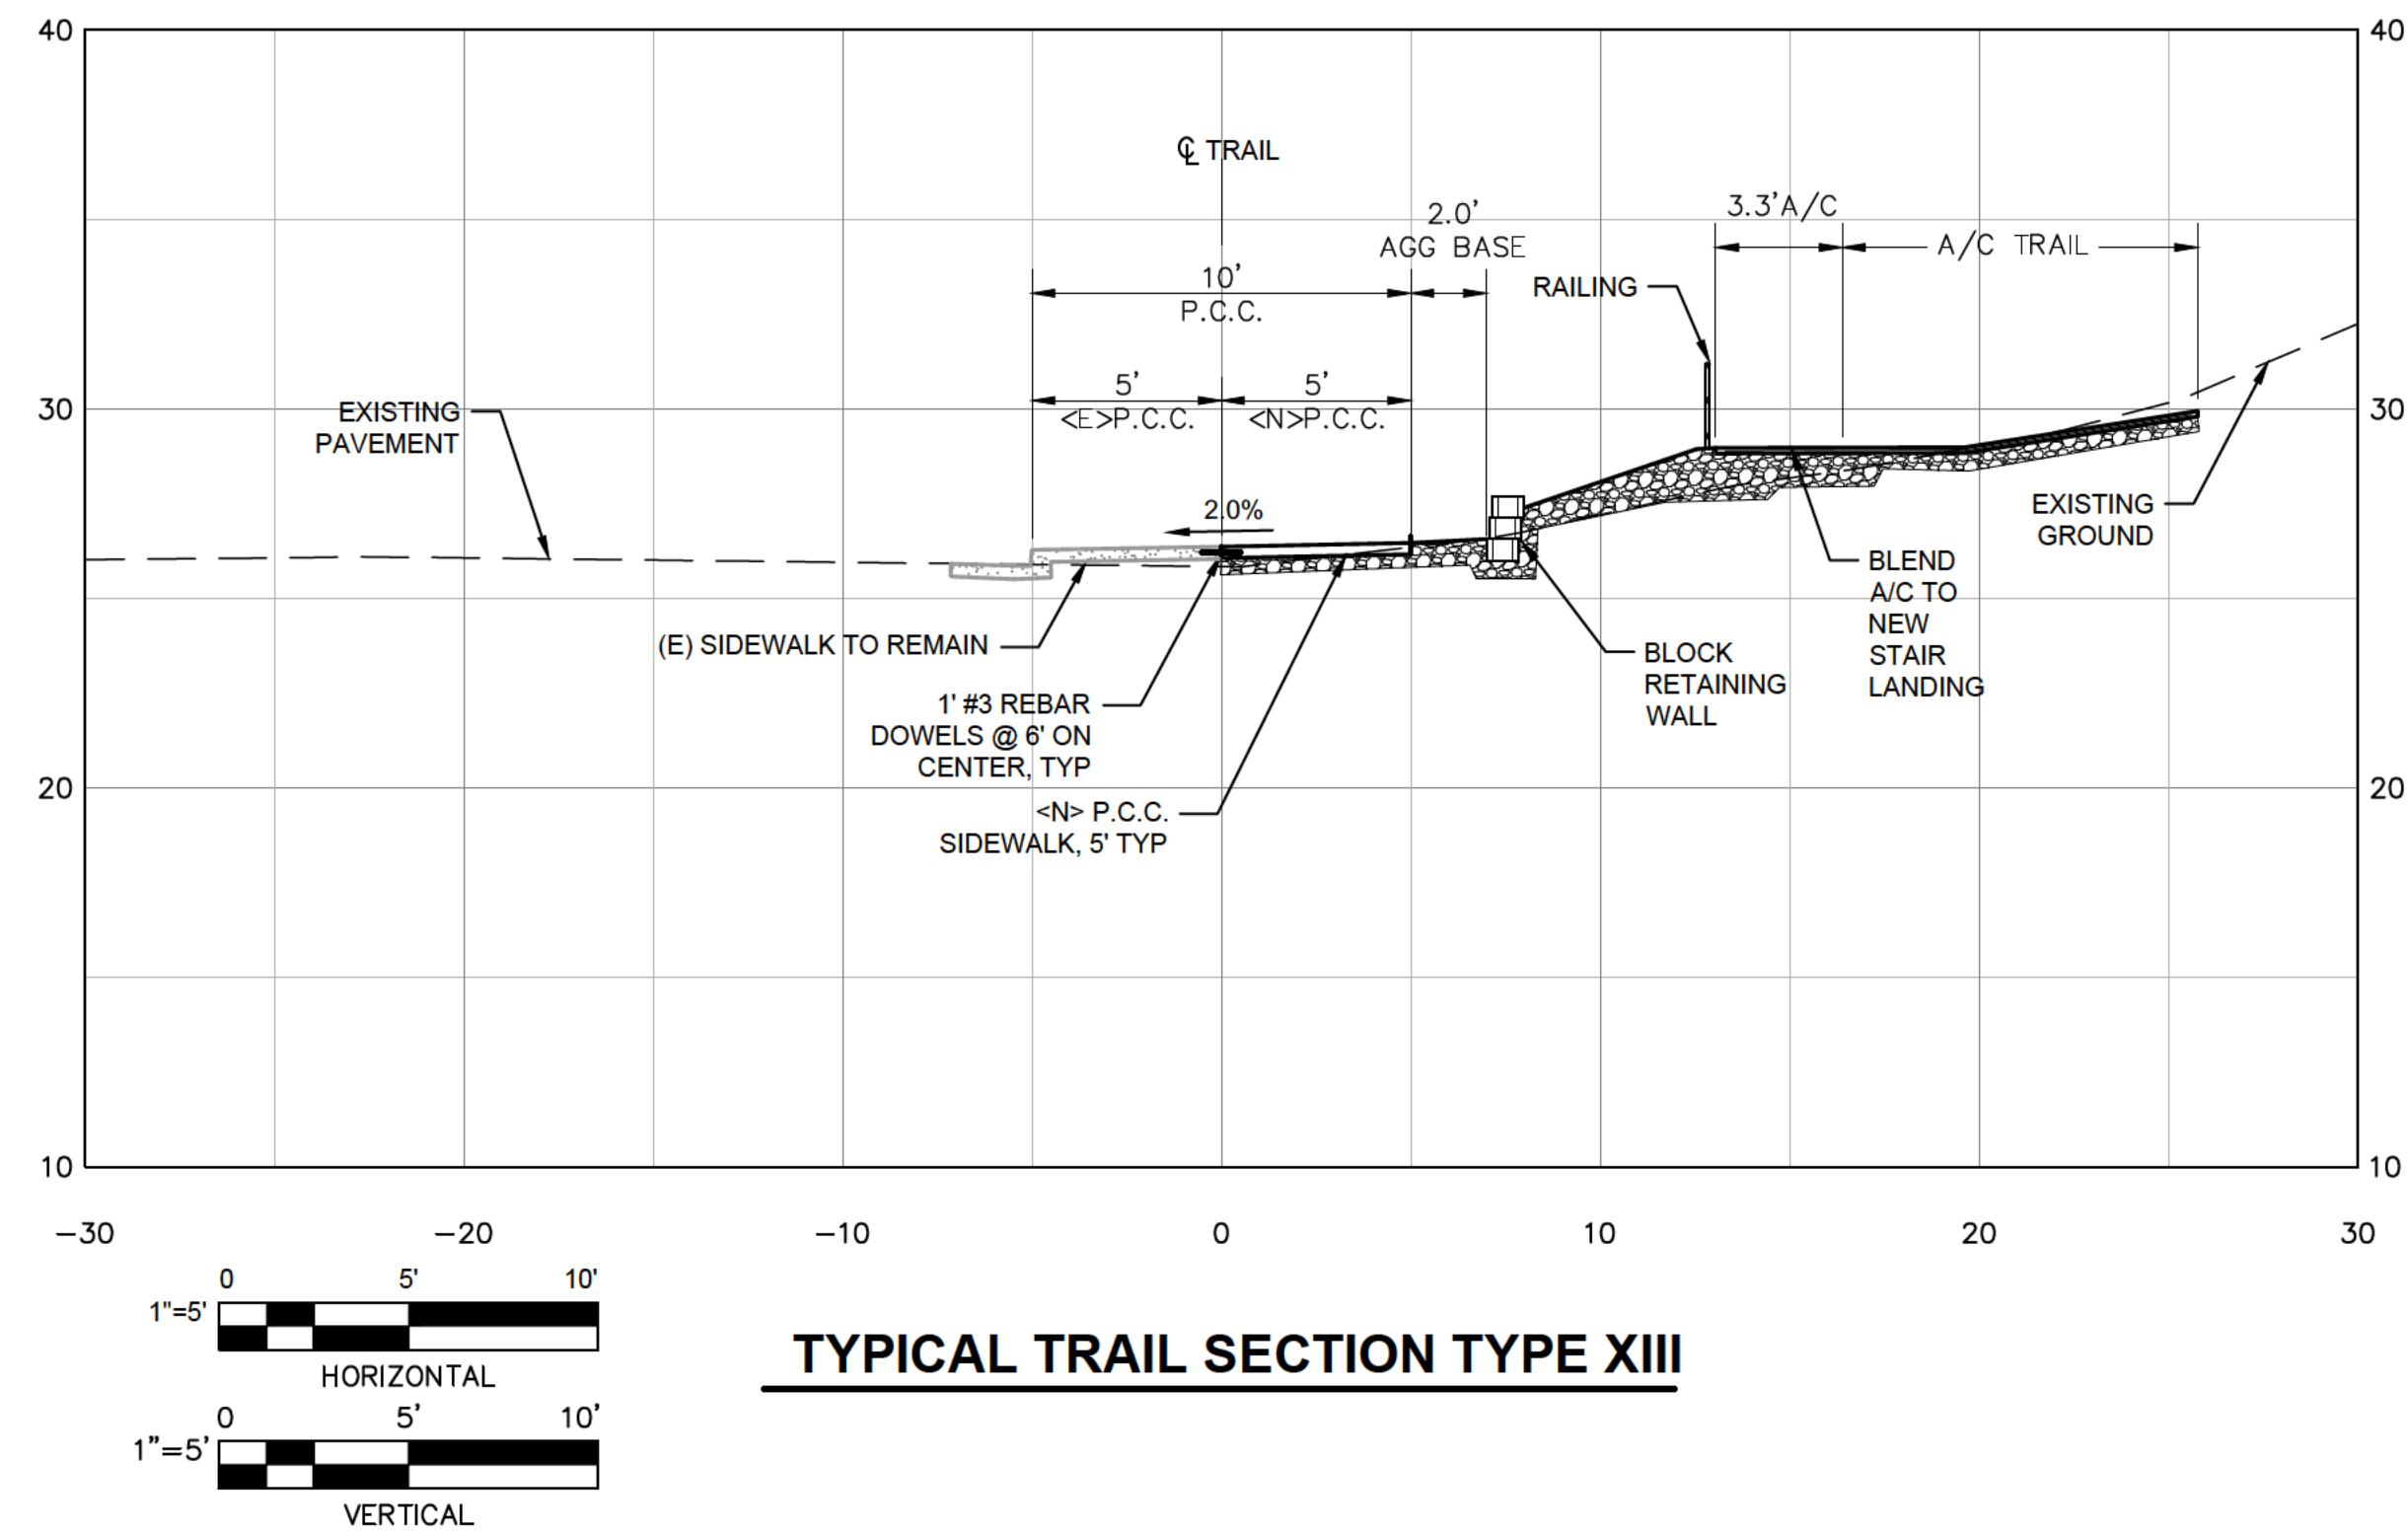


TYPICAL TRAIL SECTION TYPE XIII

2013 RAILS WITH TRAILS
(CUT AT STATION 209+00)

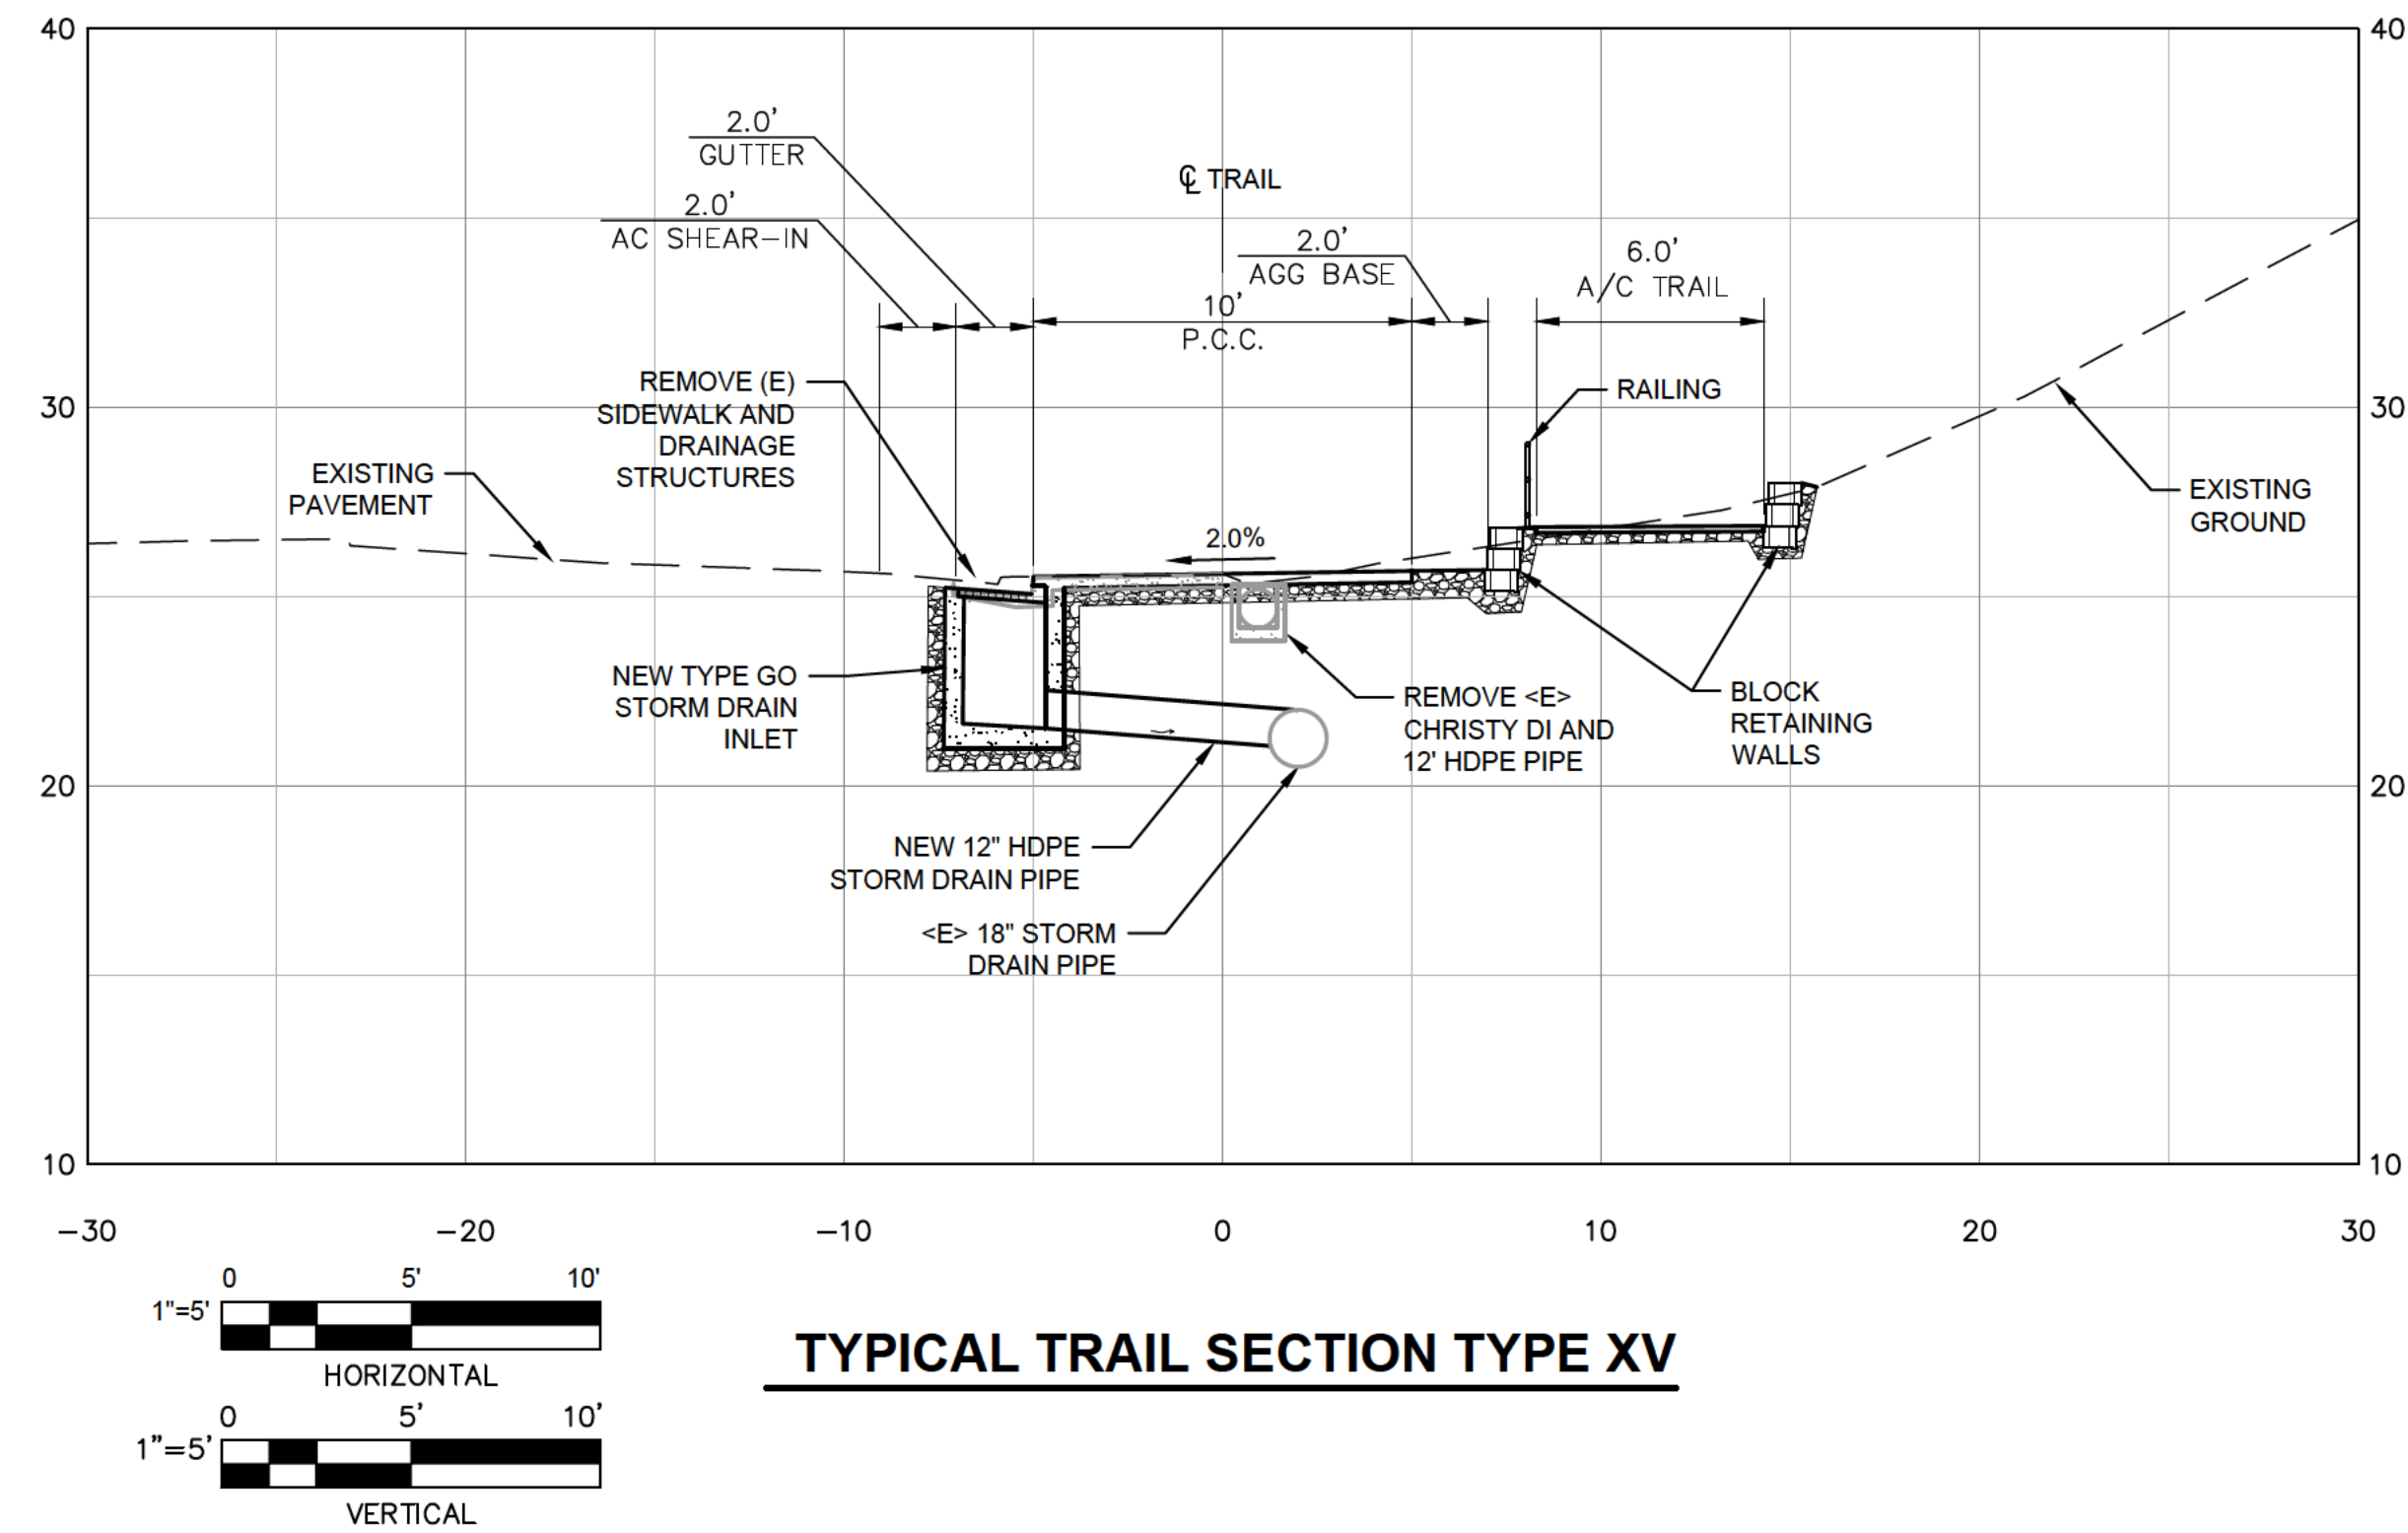


TYPICAL TRAIL SECTION TYPE XV

2013 RAILS WITH TRAILS
(CUT AT STATION 208+80)

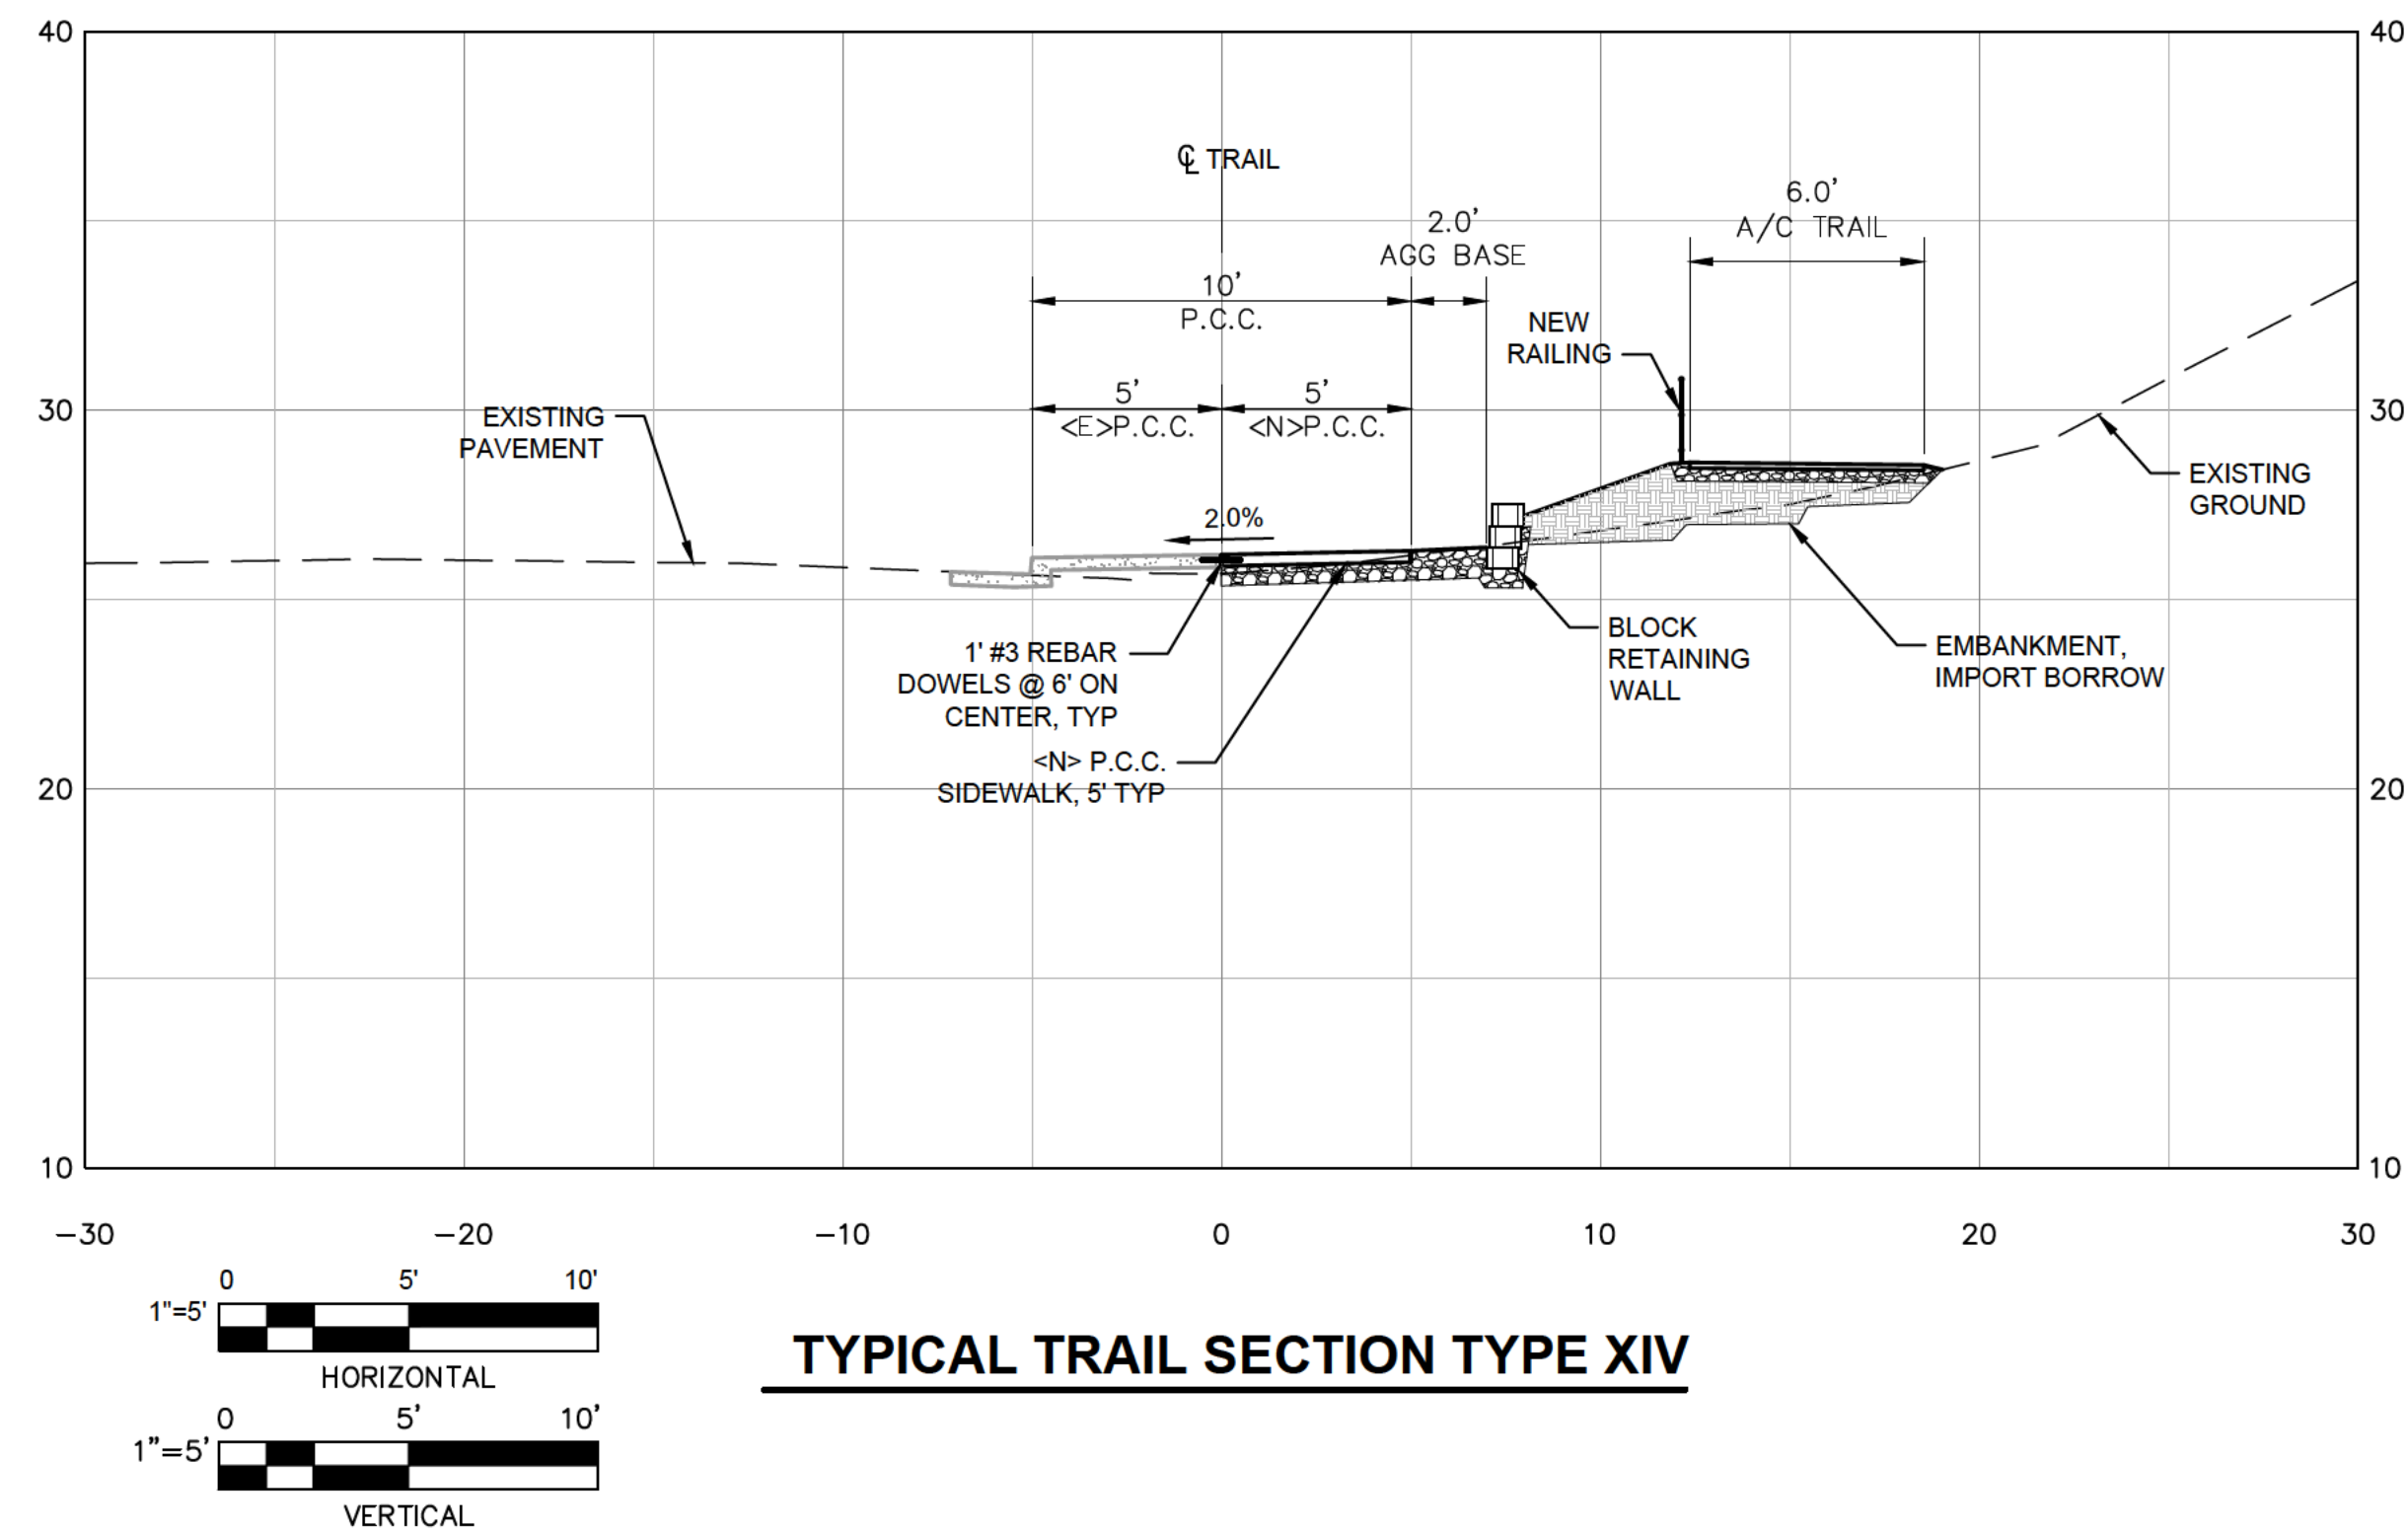


TYPICAL TRAIL SECTION TYPE XIV

2013 RAILS WITH TRAILS
(CUT AT STATION 209+45)

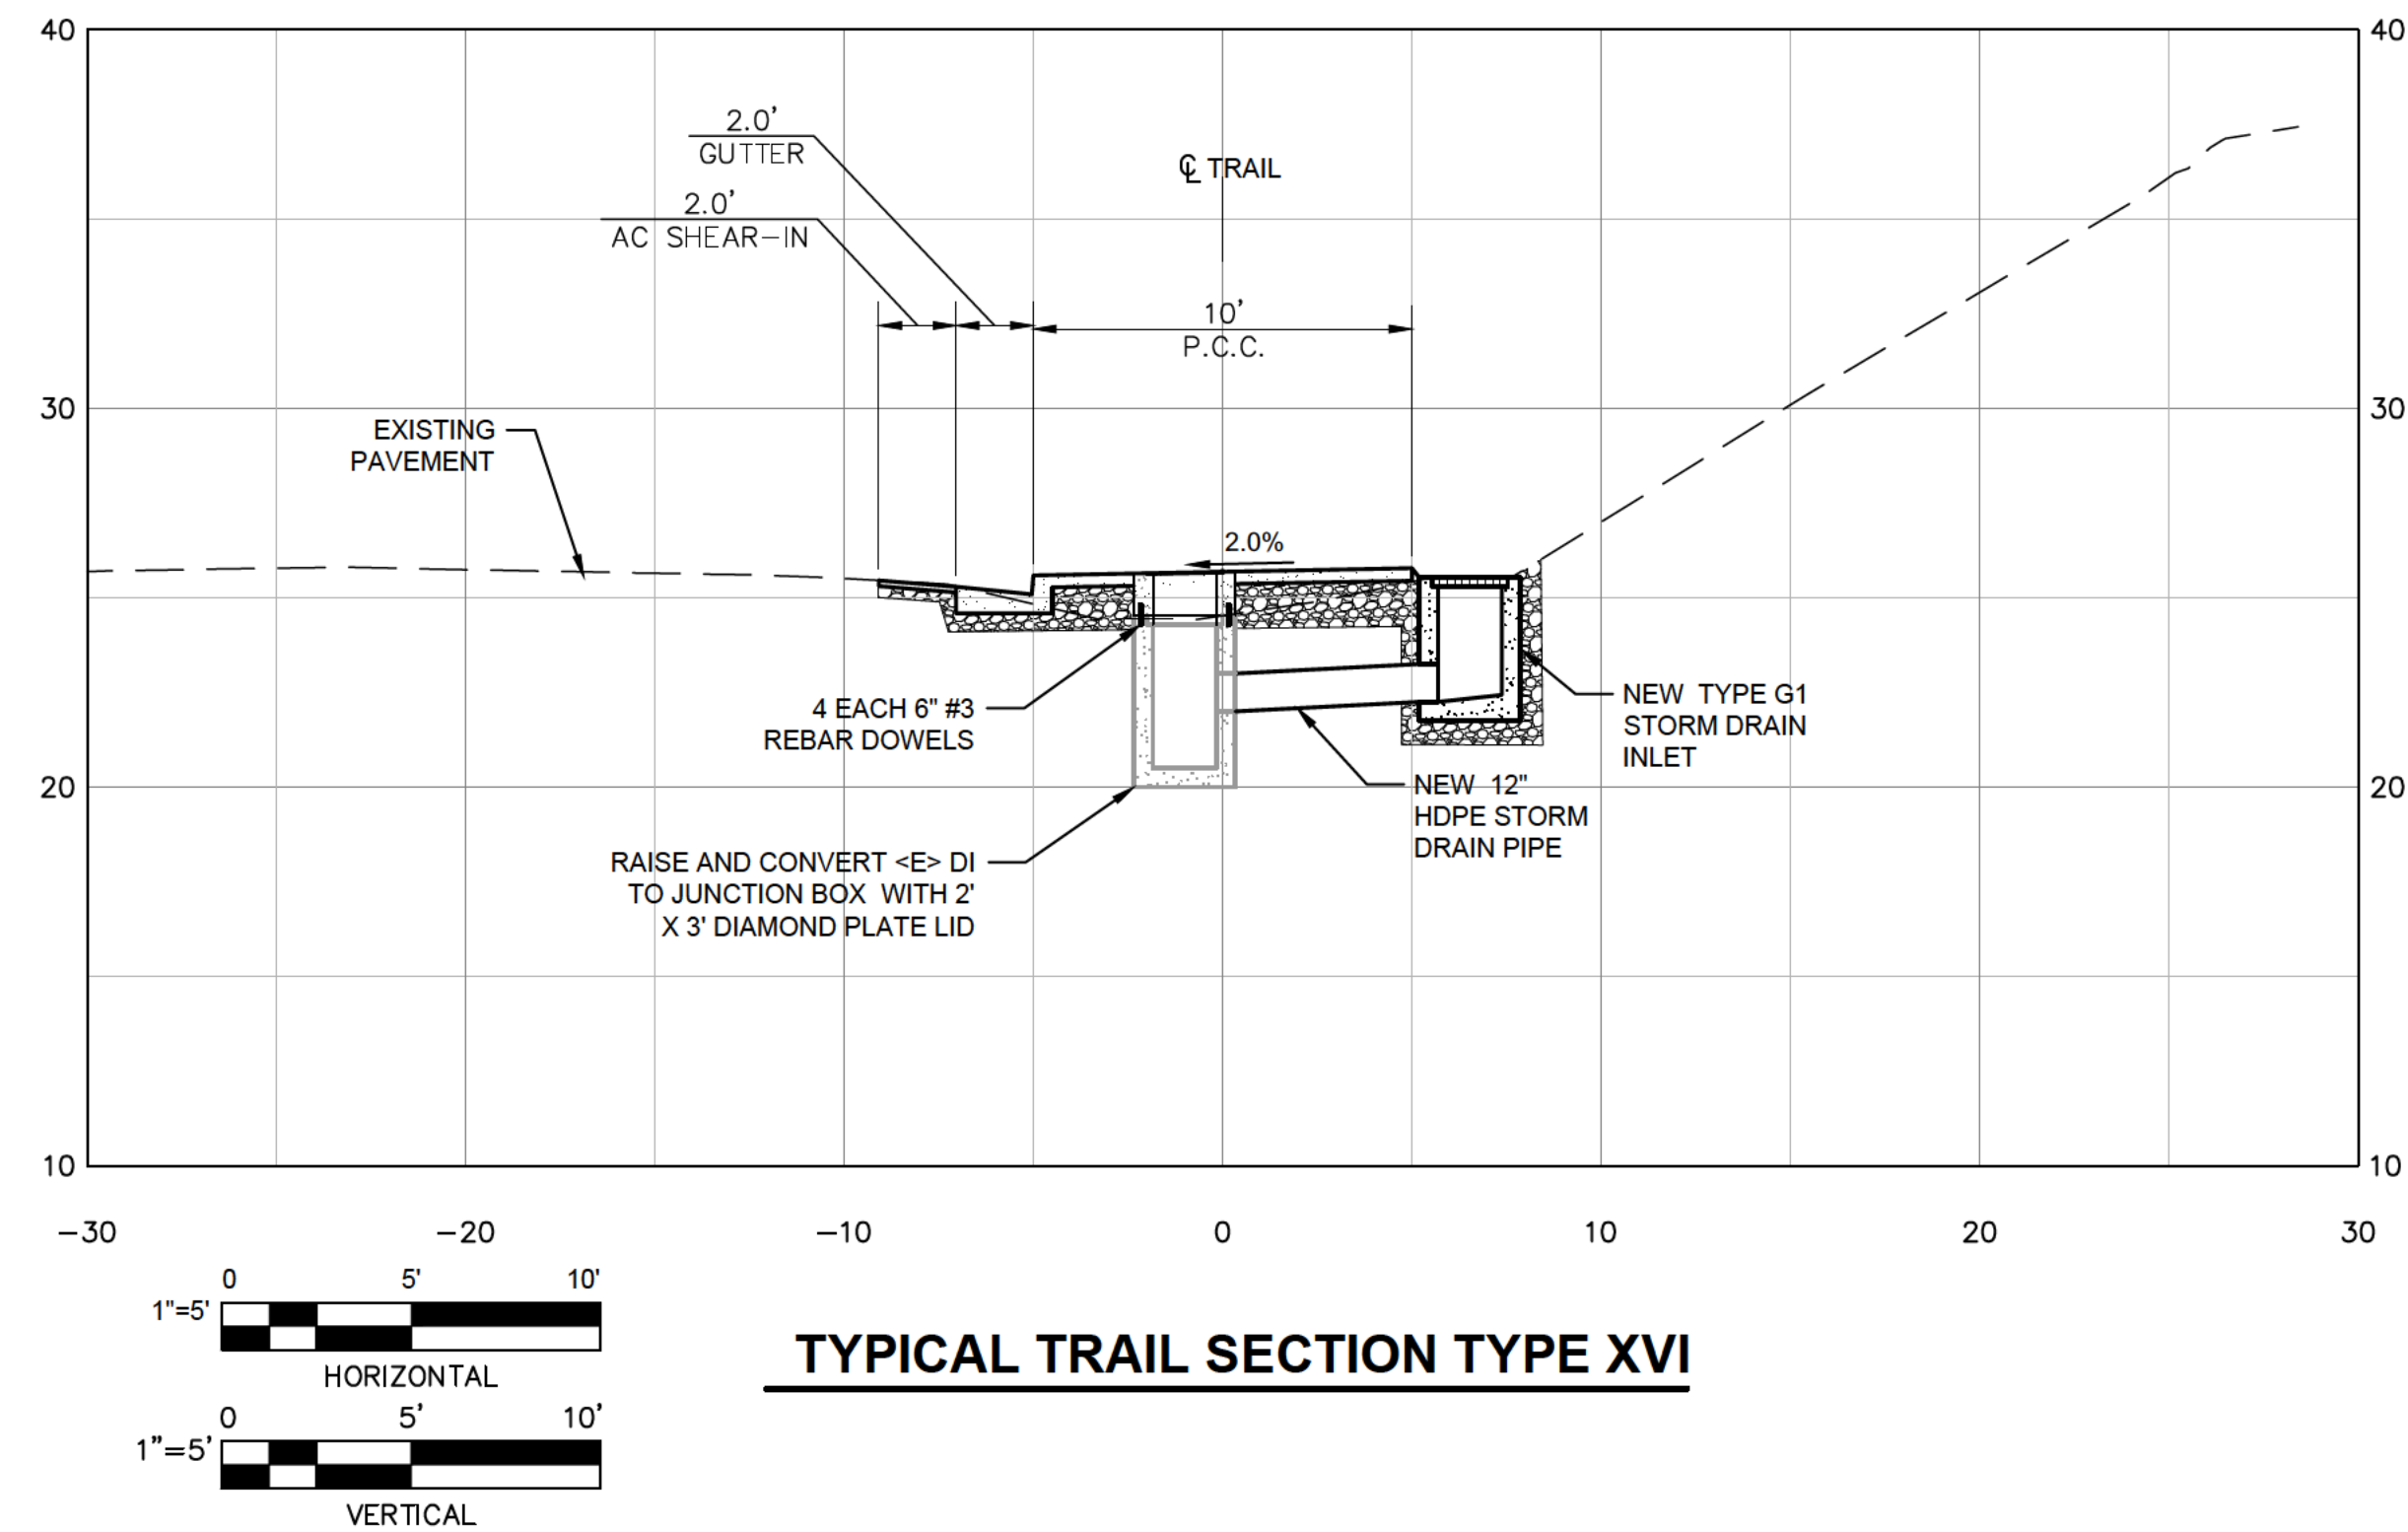

TYPICAL TRAIL SECTION TYPE XVI




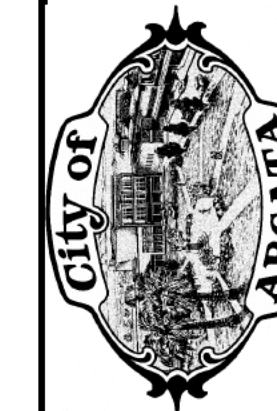


PREPARED BY:
CITY OF ARCATA
ENGINEERING DEPARTMENT

NO.	DATE	REVISION

Cross Sections
2014 RAILS WITH TRAILS
PHASE ONE

Date
1/27/2014
Scale
1" = 5'
Sheet No.
17 OF 36
Drawing
C304

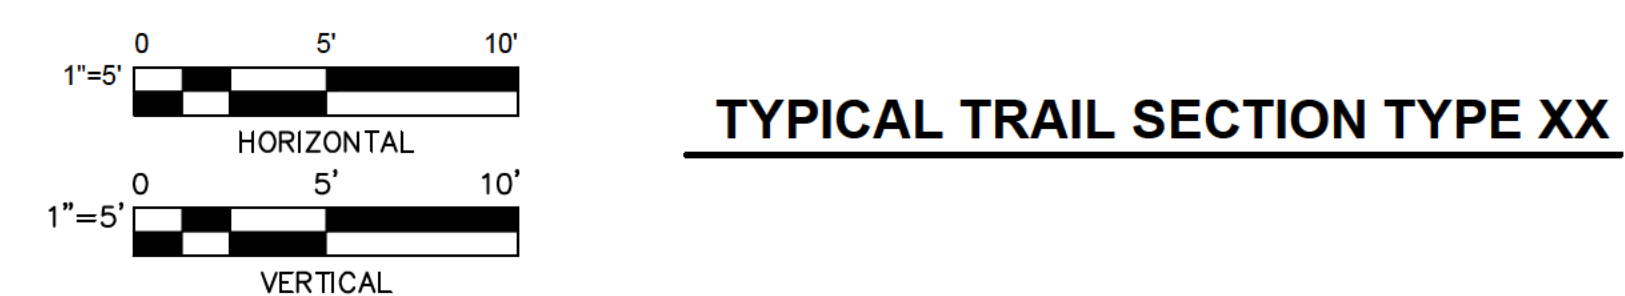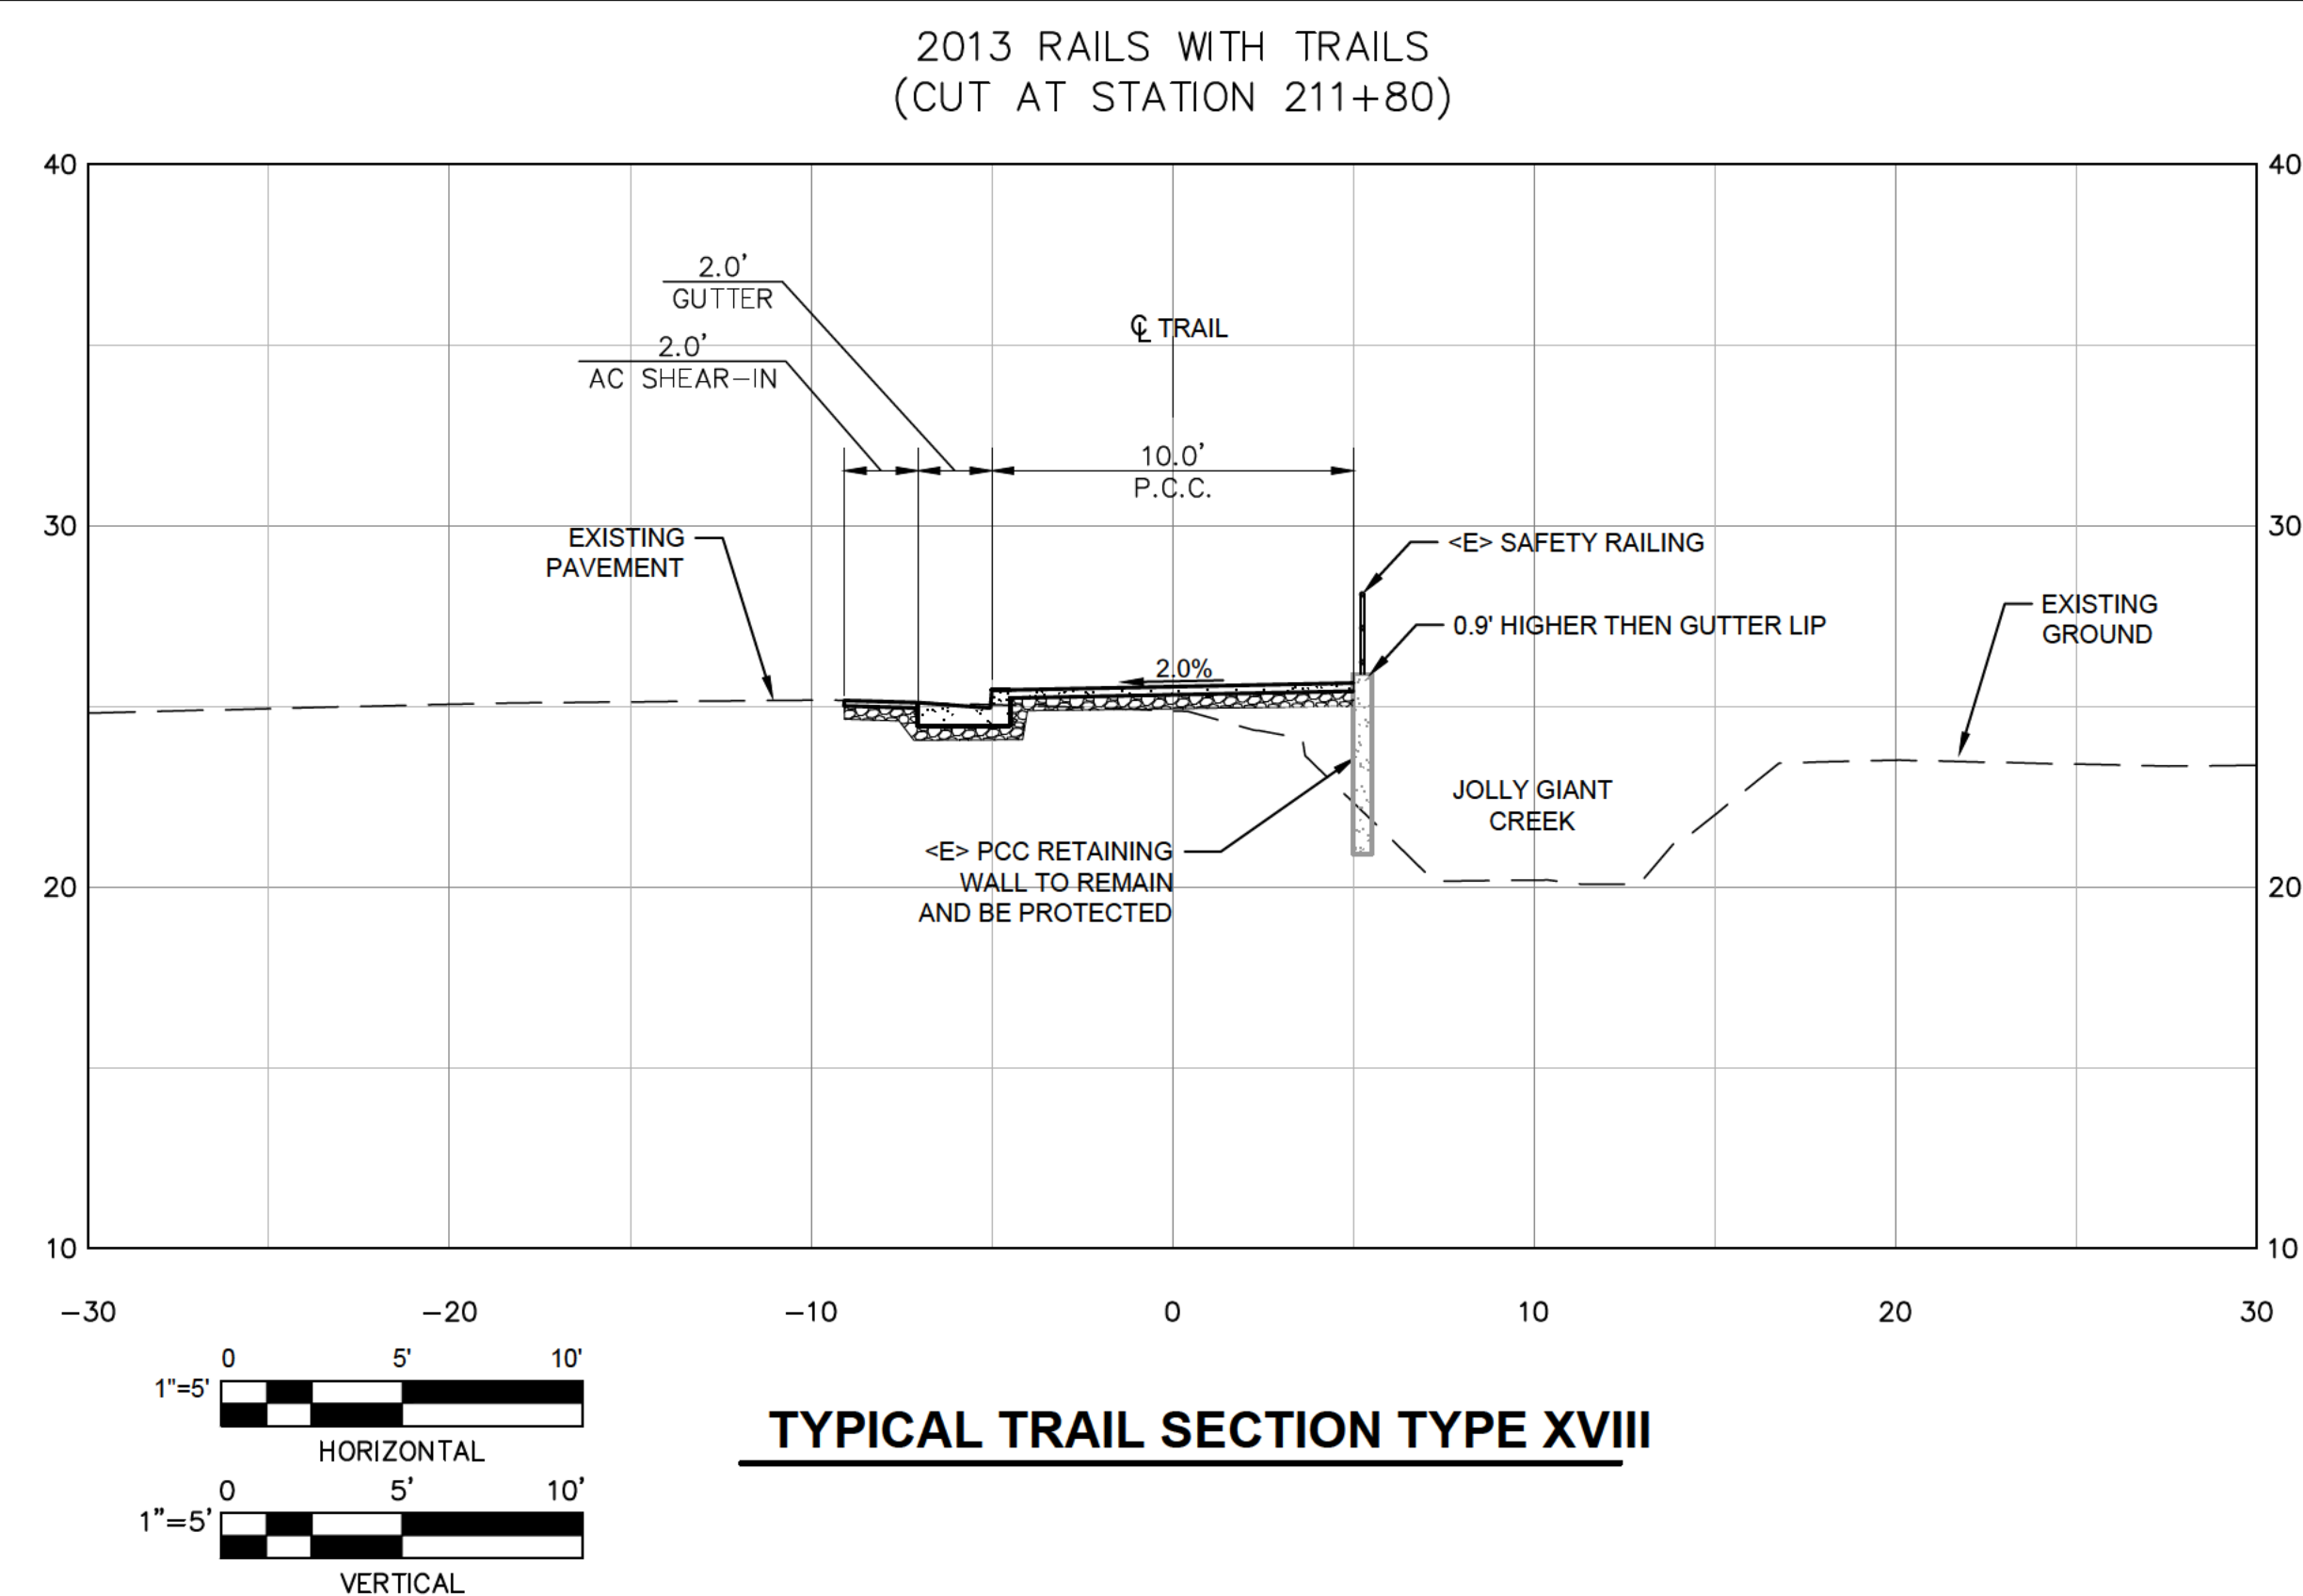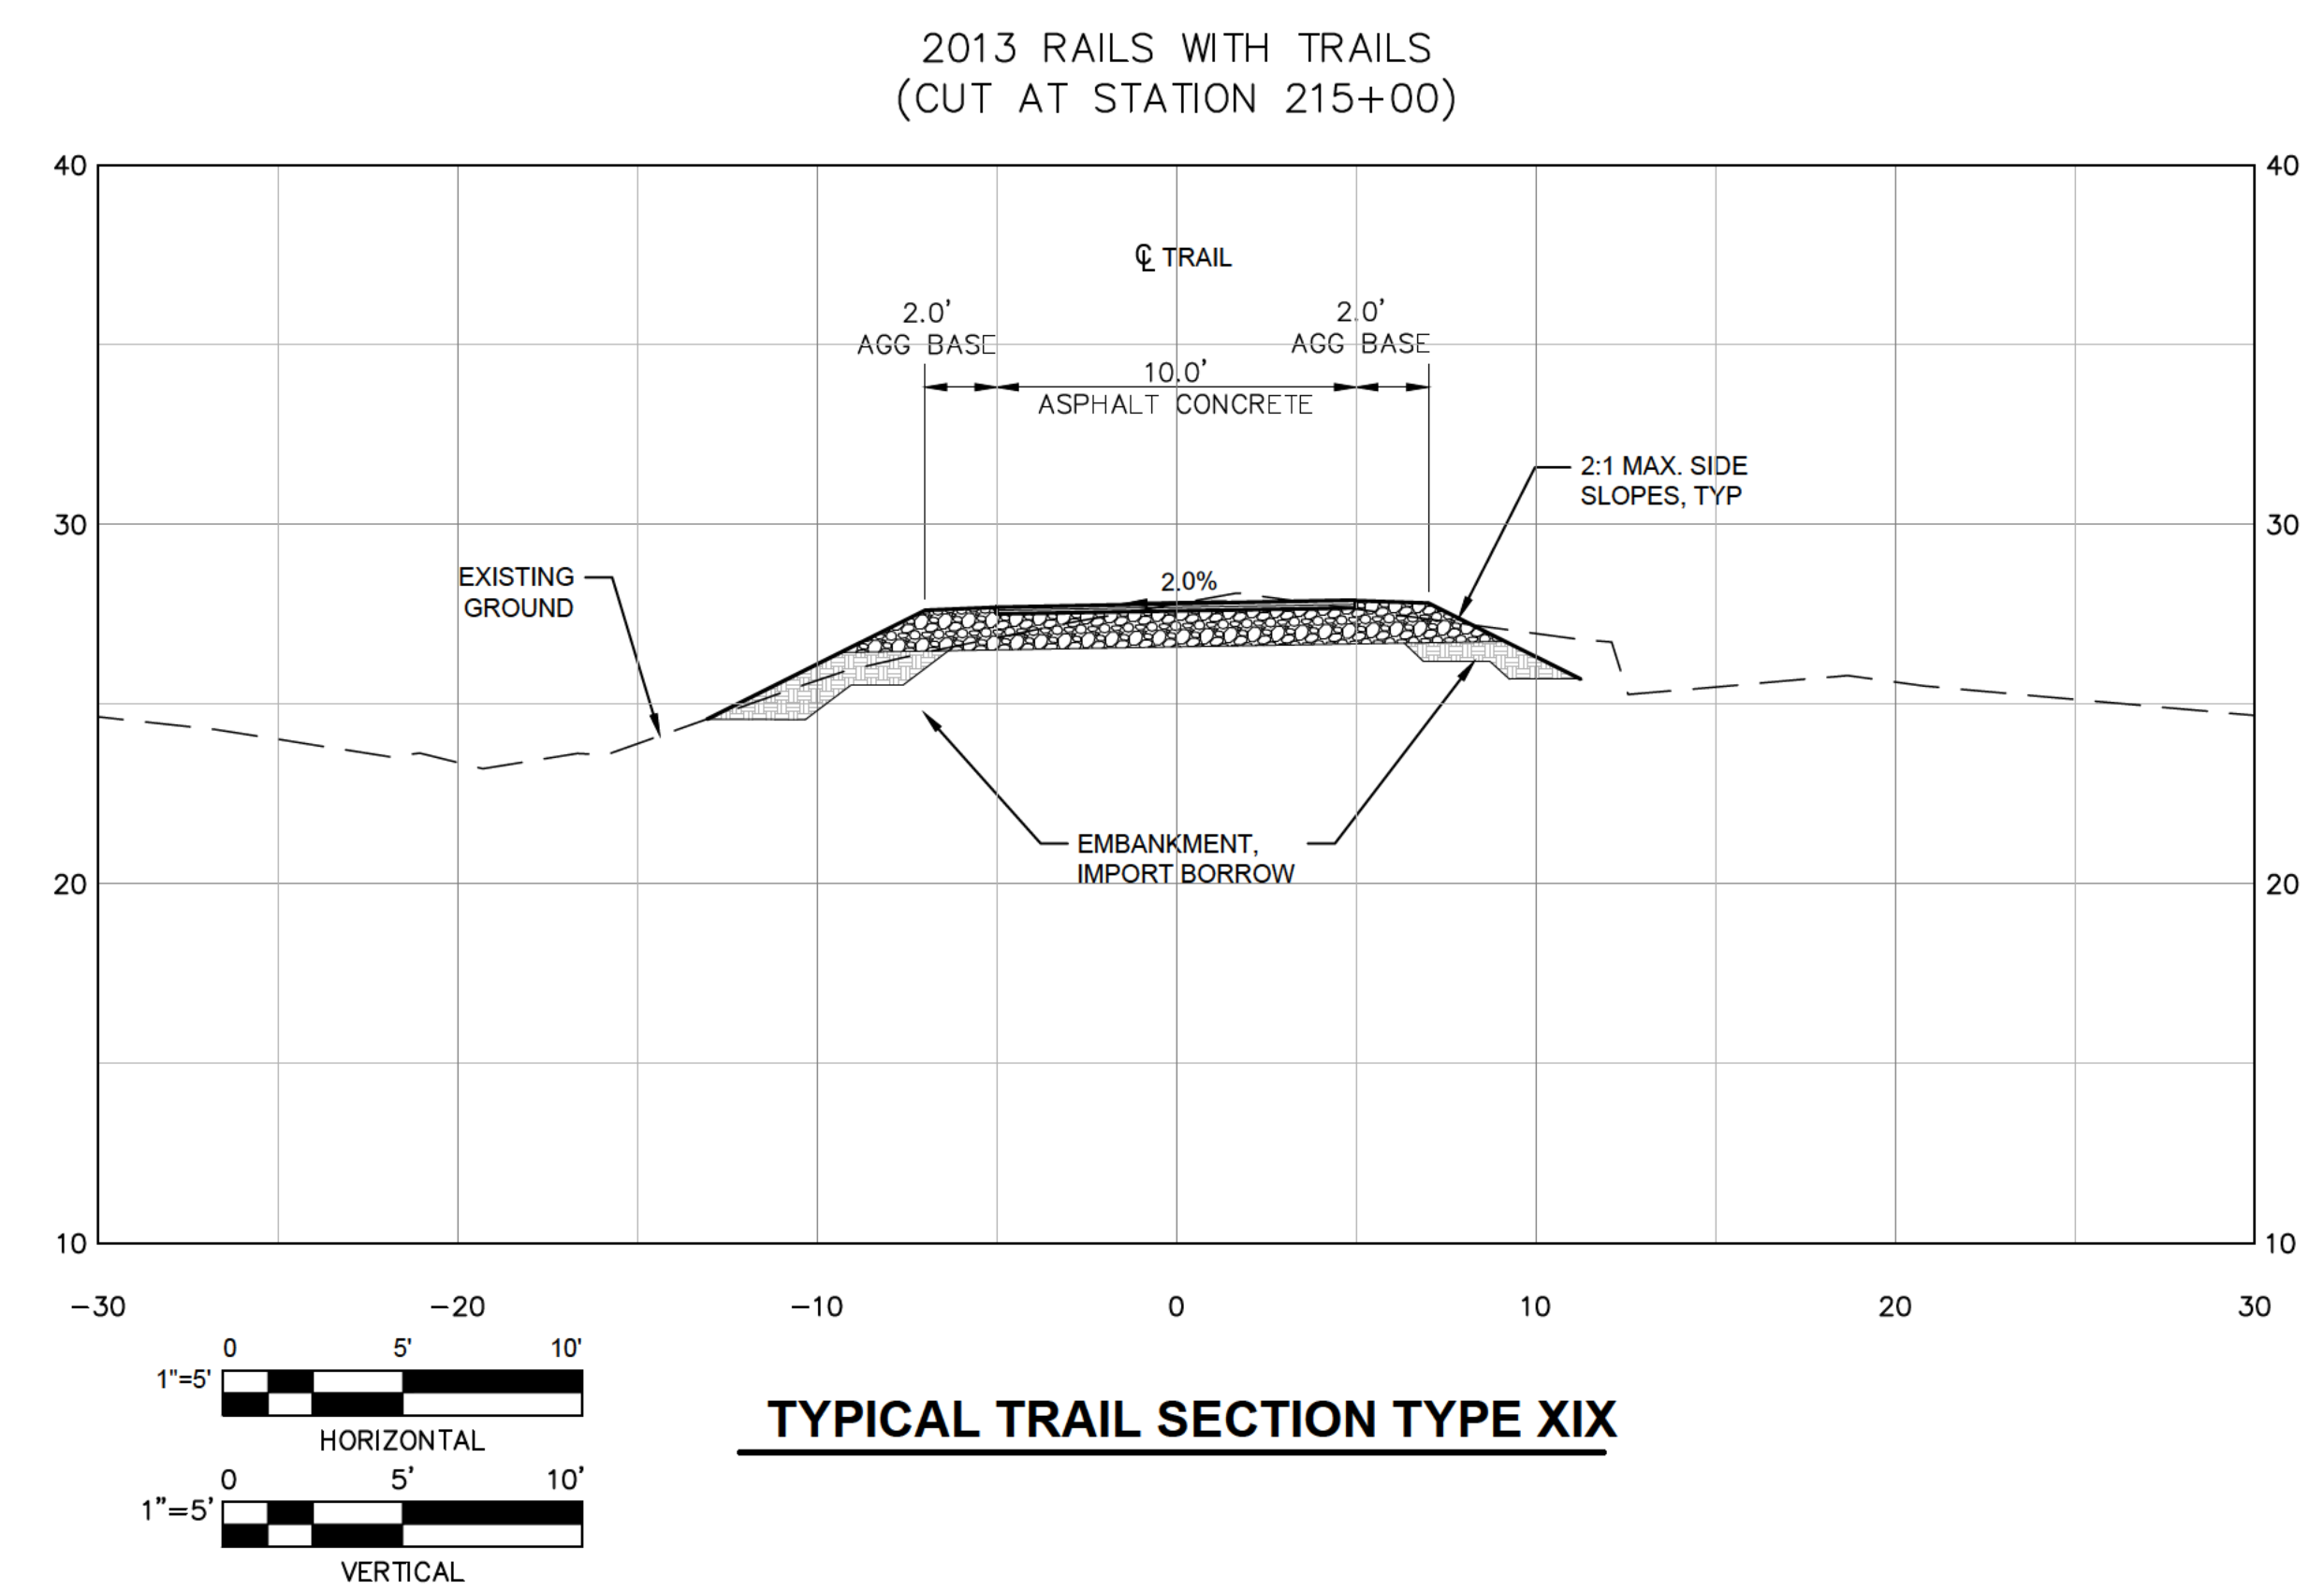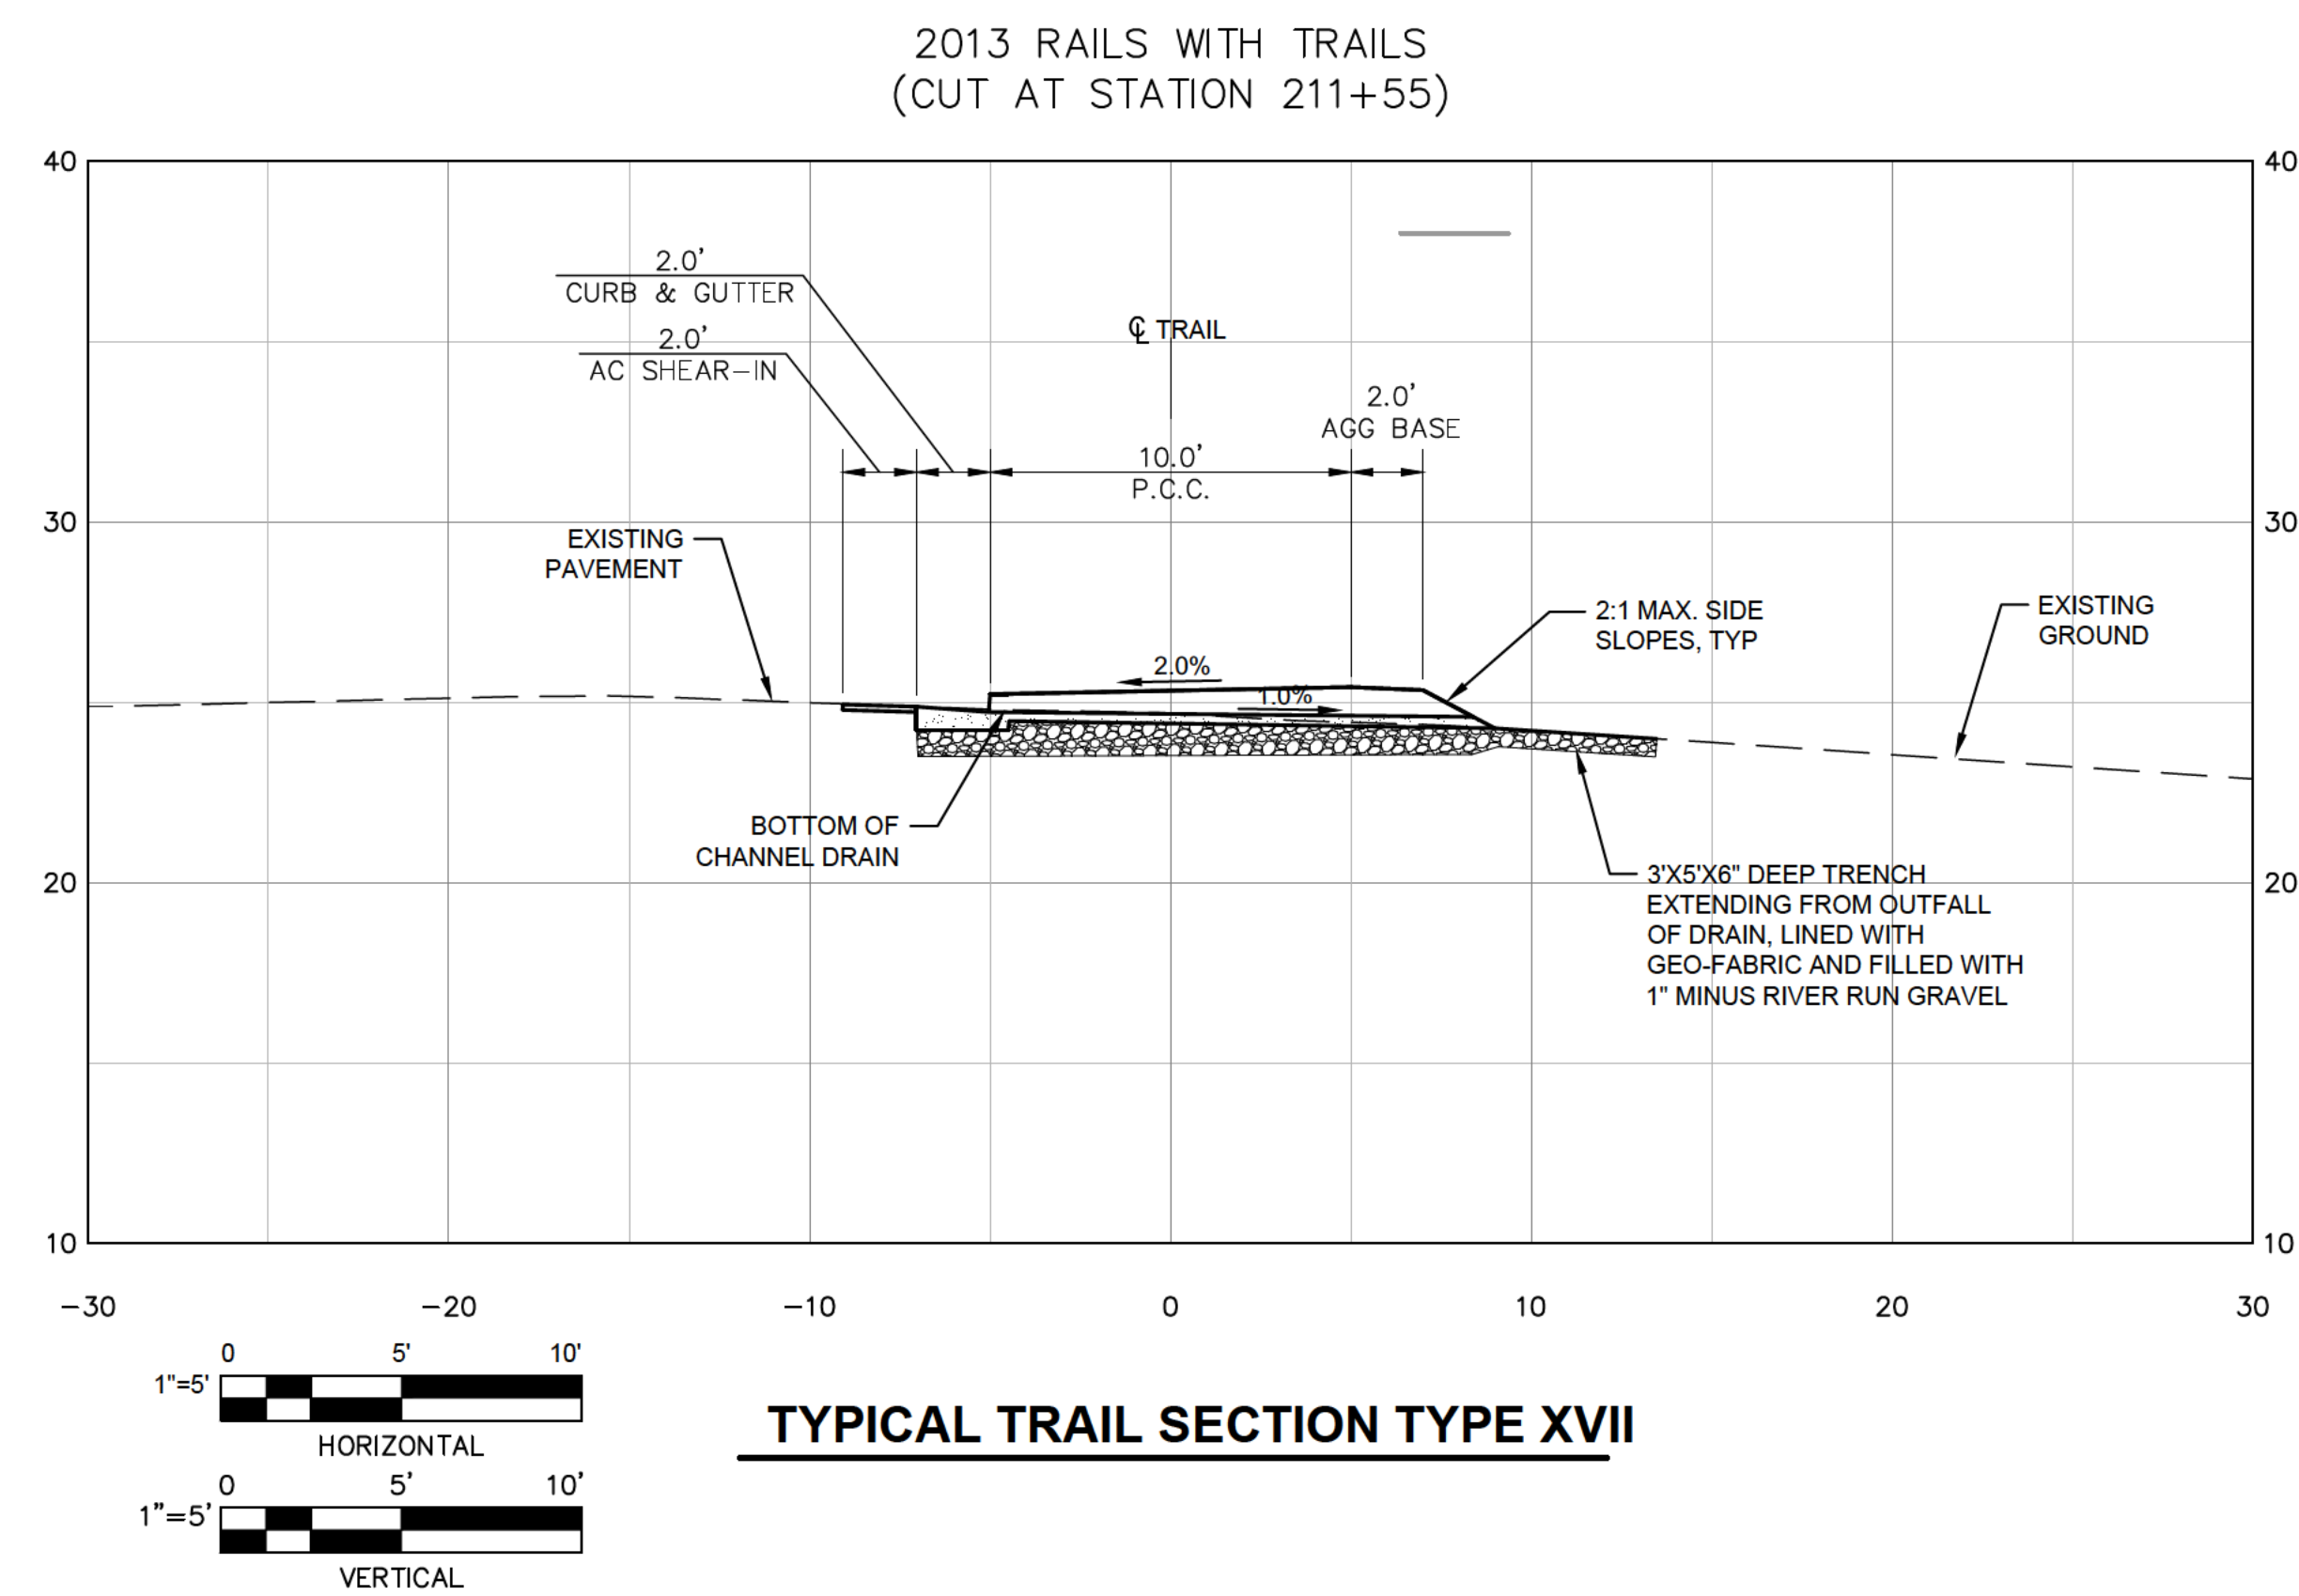


CITY OF ARCATA
ENGINEERING DEPARTMENT

[illegible]


Cross Sections
2014 RAILS WITH TRAILS
PHASE ONE

Date	1/27/2014
Scale	1" = 5'
Sheet No.	18 OF 36
Drawing	C305

Plotted By:Martin Nelson Plot Date: 1/31/2014 RWT_MEN_2013_INTERSECTIONS_recover.dwg

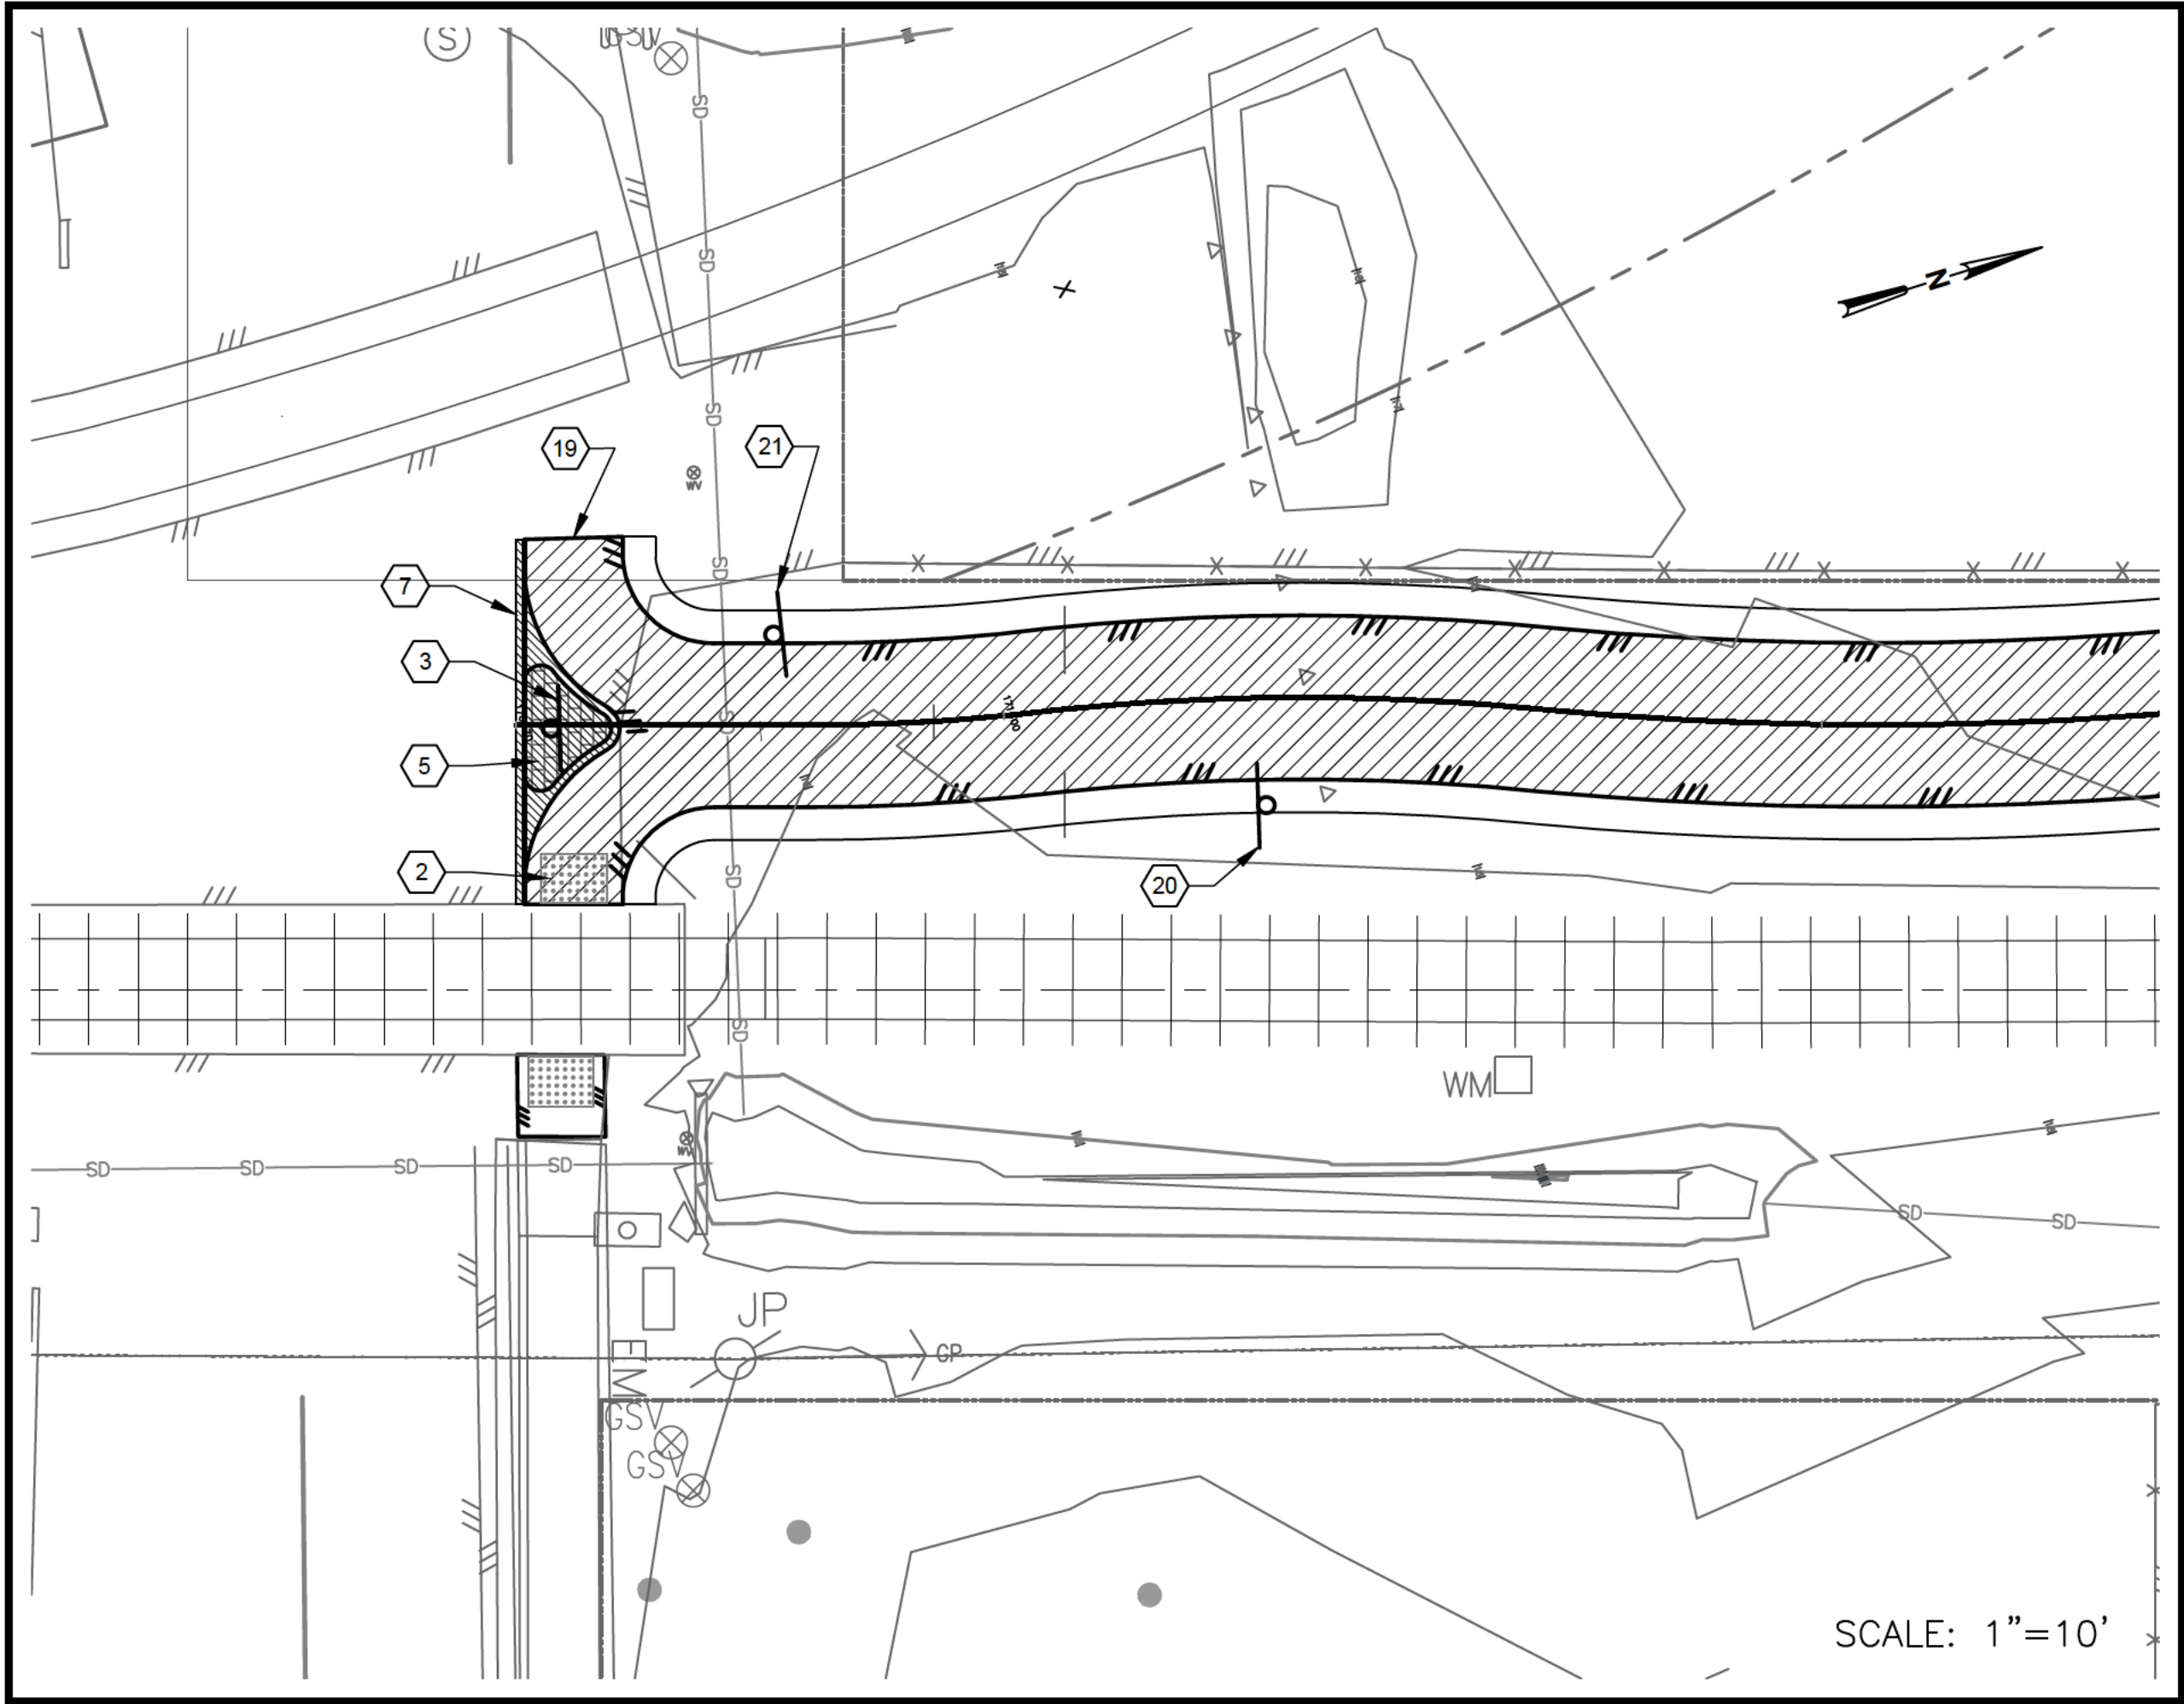


U.S. 255 & L ST.

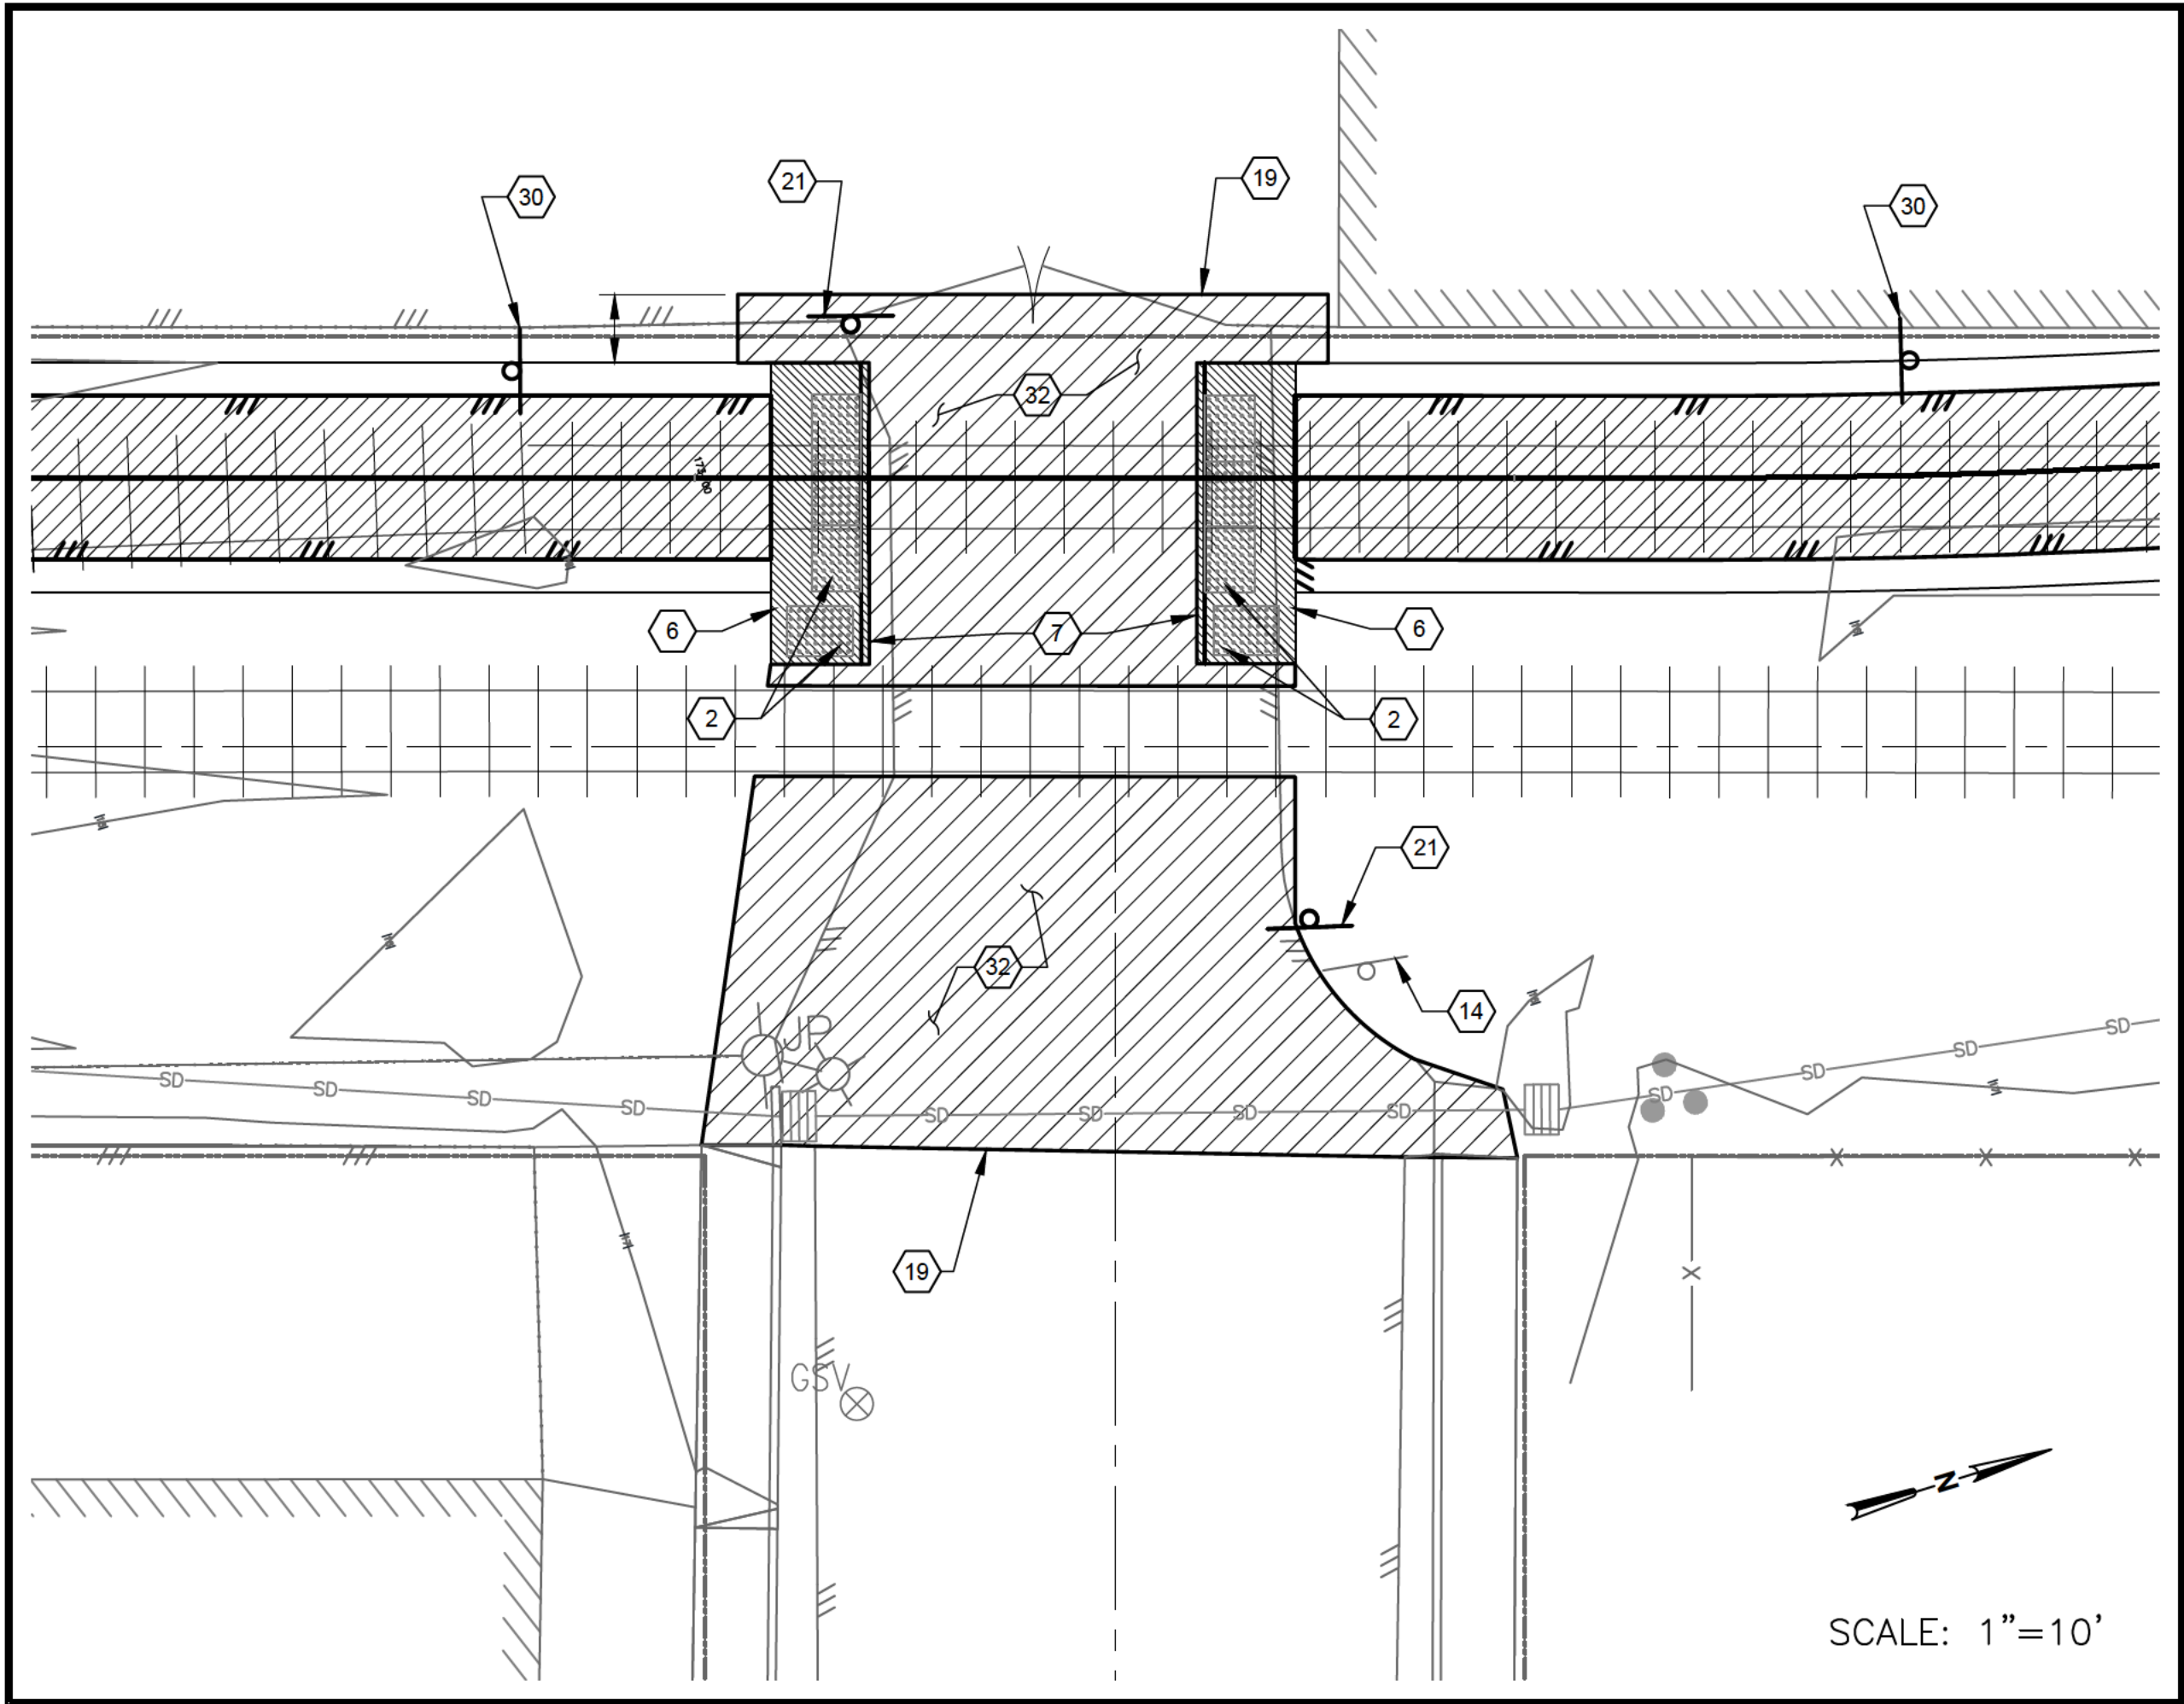

5TH ST. & L ST.

KEYNOTES
1. (N) PED SIGN TYPE W11-15 W/ "TRAIL XING" SIGN TYPE W11-15P & SIGN TYPE W16-7P MOUNTED UNDERNEATH.
2. (N) DETECTABLE WARNING SURFACE, 10' WIDE BY 3' DEEP PER DETAIL - 26 / C502.
4. (N) 12" WIDE BY 10' LONG WHITE CROSSWALK LINE PER CALTRANS REVISED STANDARD PLAN A24F (STRIPE AT 3' O.C.), TYP. ACROSS ALLIANCE ROAD.
6. (N) CONCRETE SIDEWALK PER DETAIL - 10 / C501.
7. (N) CURB PER DETAIL - 46 / C505.
10. ADJUST (E) MANHOLE COVER TO GRADE PER DETAIL - 30 / C503.
14. (E) SIGN TO BE REMOVED & SALVAGED TO CITY.
19. CONFORM TO (E) AC PER DETAIL - 45 / C505.
21. (N) "STOP" SIGN, TYPE R1-1.
22. (N) LIMIT LINE PER CALTRANS STANDARD PLAN SHEET A24E.
23. (N) CONCRETE CURB RAMP PER DETAIL -
26. (N) "STOP" PAVEMENT MARKING PER CALTRANS STANDARD PLAN A24D.
30. (N) "NO MOTOR VEHICLES" SIGN TYPE R5-3.
31. (N) "SHARROW" PAVEMENT MARKING PER REVISED CALTRANS STANDARD PLAN SHEET A24C.
32. (N) TRUCK RATED ASPHALT STRUCTURAL SECTION, DETAIL - 13 / C501.

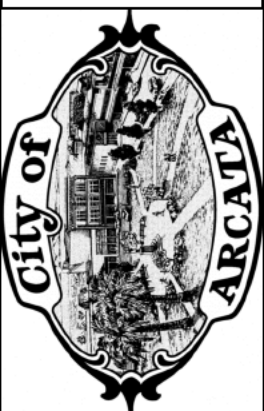


PREPARED BY:
CITY OF ARCATA
ENGINEERING DEPARTMENT

NO.	DATE	REVISION	BY
1	1/29/2014	Comments from client	CRB


Enlarged Plan 8th, 9th & 10th Streets Crossings
2014 RAILS WITH TRAILS
PHASE ONE

Date	1/31/2014
Scale	1" = 10'
Sheet No.	19 OF 36
Drawing	C401

Plotted By:Martin Nelson Plot Date: 1/31/2014 RWT_MEN_2013_INTERSECTIONS_recover.dwg

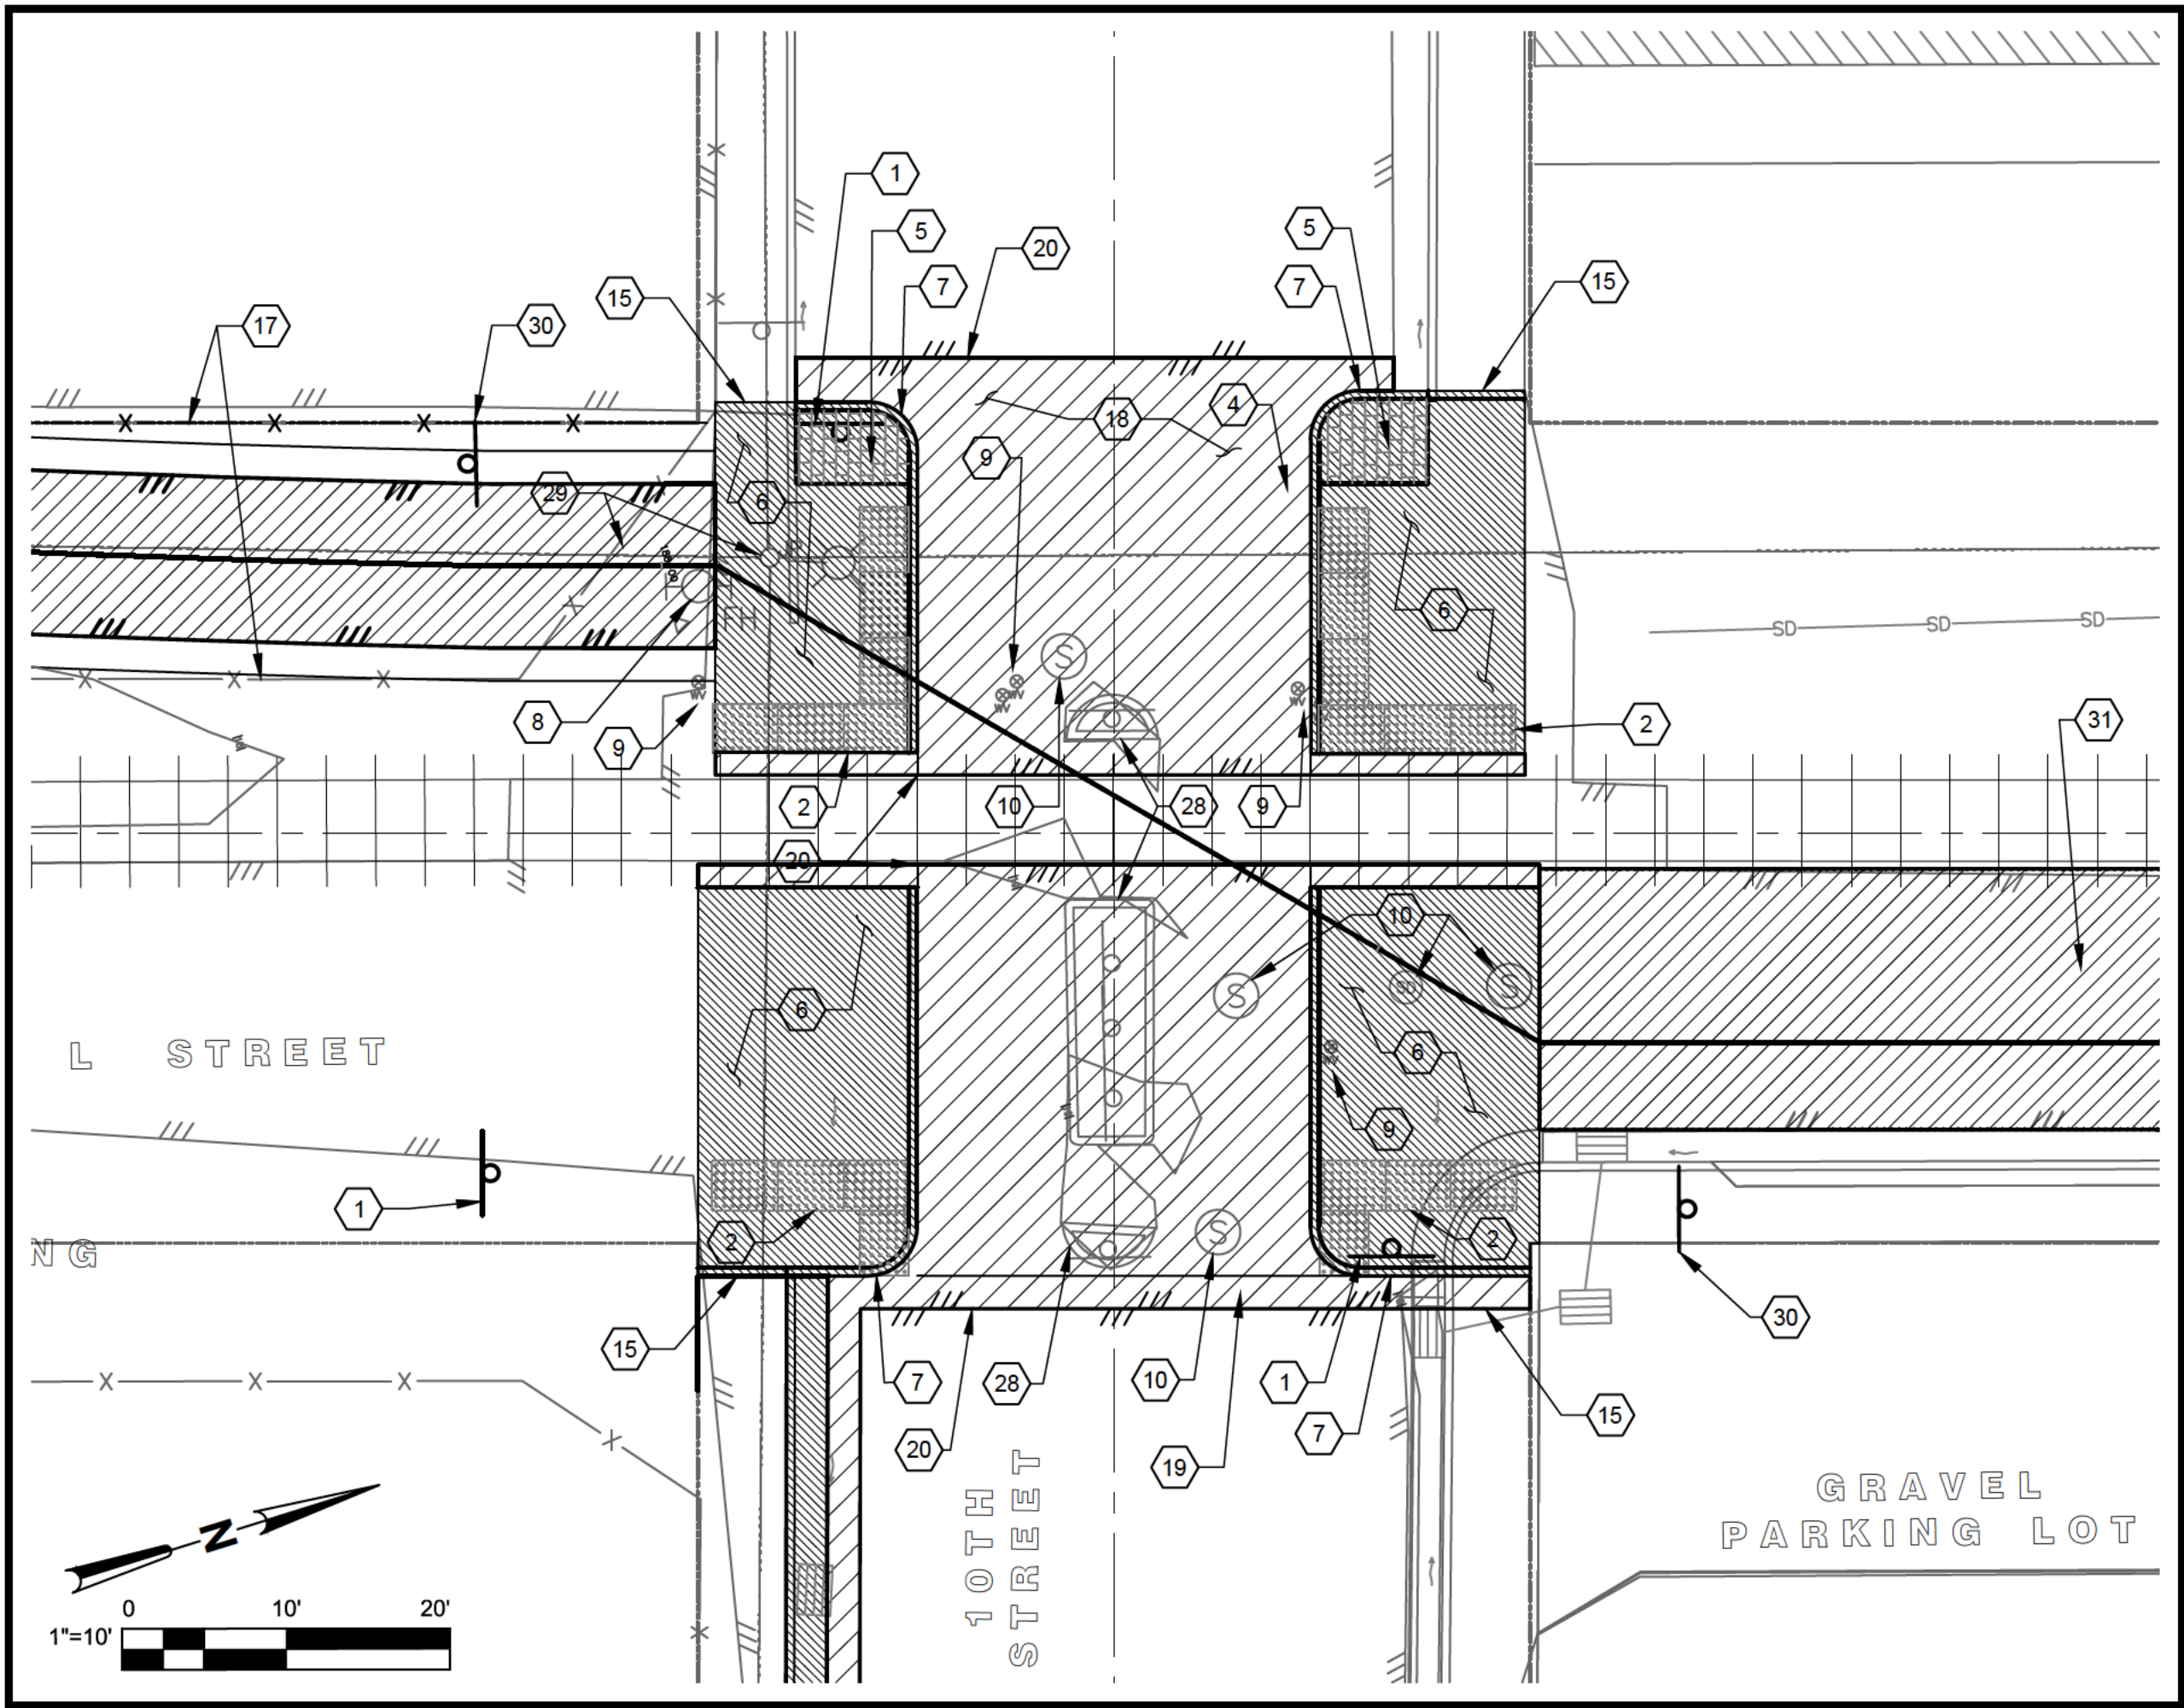

10TH ST. & L ST.

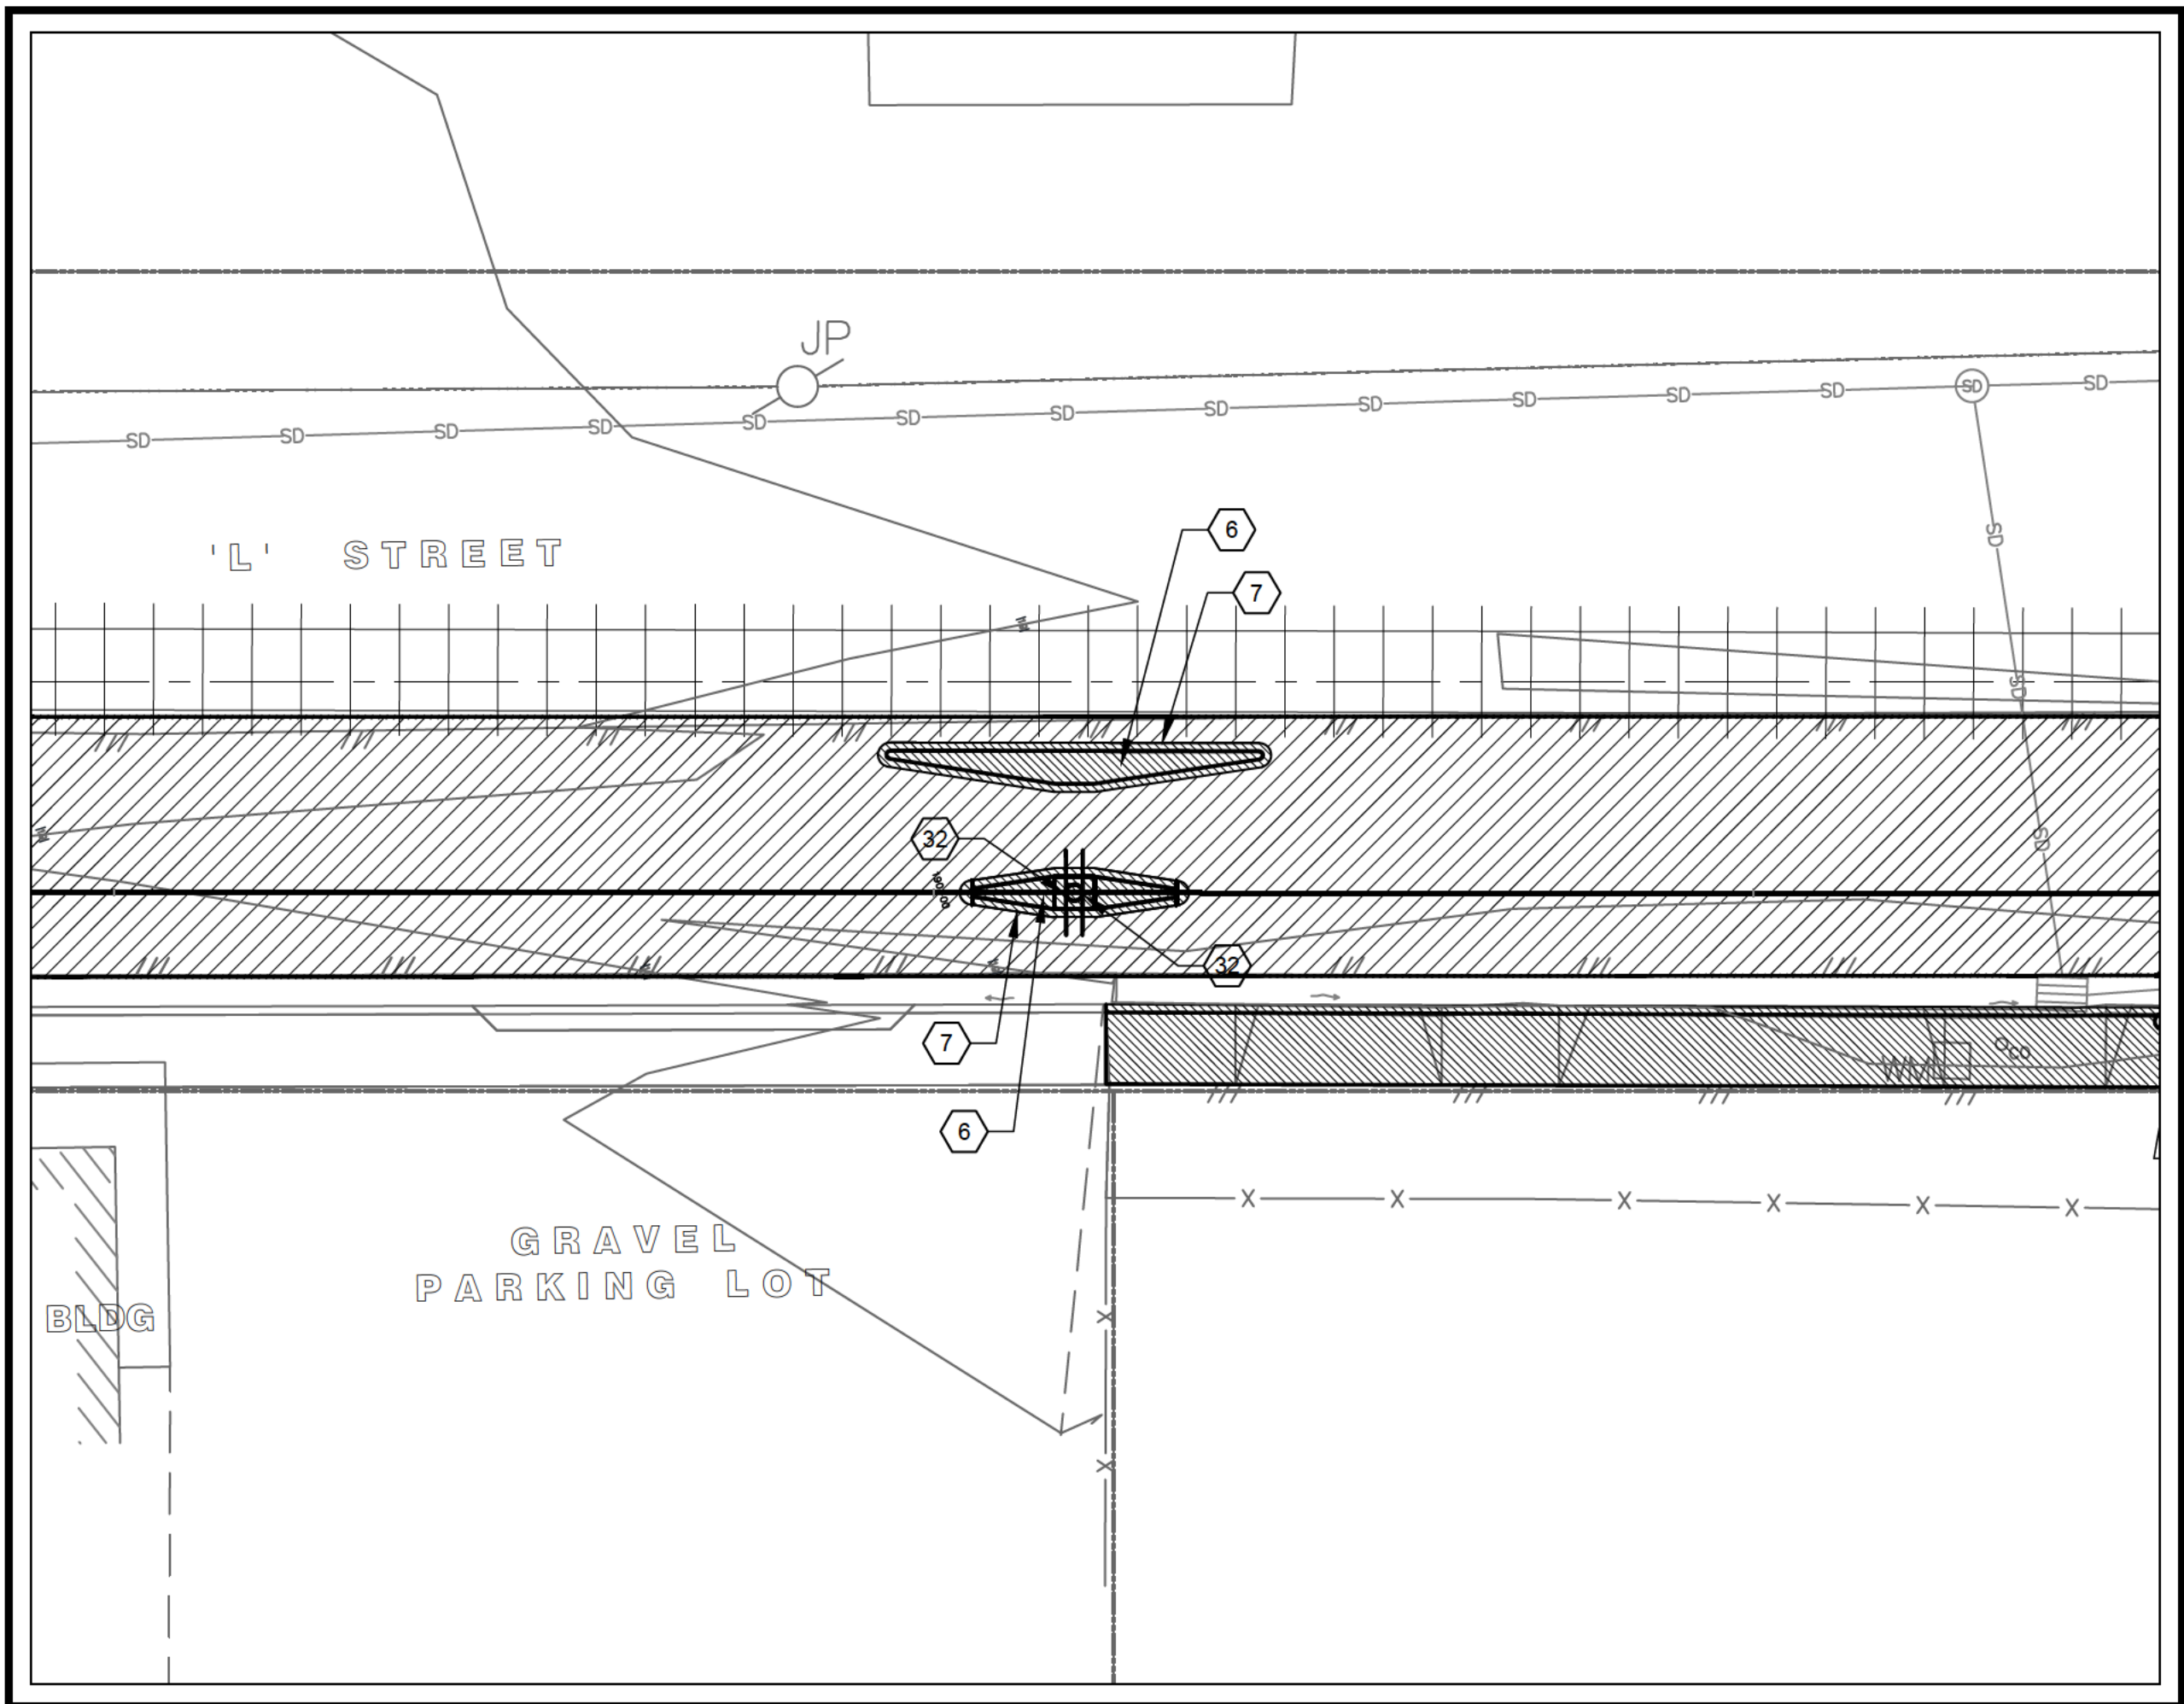

L ST. (MID-BLOCK) BETWEEN 10TH ST. & 11 ST.

KEYNOTES FOR THE INTERSECTION OF 10TH ST. & L ST. (MID-BLOCK) BETWEEN 10TH ST. & 11TH ST.

1. (N) PED SIGN TYPE W11-15 W/ "TRAIL XING" SIGN TYPE W11-15P & SIGN TYPE W16-7P MOUNTED UNDERNEATH.
2. (N) DETECTABLE WARNING SURFACE, 10' WIDE BY 3' DEEP PER DETAIL - 26 / C502.
4. (N) 12" WIDE BY 10' LONG WHITE CROSSWALK LINE PER CALTRANS REVISED STANDARD PLAN A24F (STRIPE AT 3' O.C.), TYP. ACROSS ALLIANCE ROAD.
5. (N) DECORATIVE CONCRETE SIDEWALK PER DETAIL -
6. (N) CONCRETE SIDEWALK PER DETAIL - 10 / C501.
7. (N) CURB PER DETAIL 46 / C505.
8. RELOCATE (E) FIRE HYDRANT TO SIDEWALK PER DETAIL -
9. ADJUST (E) WV TO GRADE PER DETAIL - 31 / C503.
10. ADJUST (E) MANHOLE COVER TO GRADE PER DETAIL - 30 / C503.
14. (E) SIGN TO BE REMOVED & SALVAGED TO CITY.
15. DRILL, DOWEL, AND EPOXY #3 REBAR AT 18" O.C. INTO EXISTING SIDEWALK.
16. (E) JOINT UTILITY POLE & GUY WIRE TO BE RELOCATED TO EDGE OF ROW BY OTHERS.
17. (N) RELOCATED FENCE LINE, SEE DETAIL - 43 / C504.
18. (N) ASPHALT OVERLAY.
19. (N) TRUCK RATED ASPHALT STRUCTURAL SECTION, SEE DETAIL - 13 / C501.
20. CONFORM TO (E) A.C. PER DETAIL - 45 / C505.
21. (N) "STOP" SIGN, TYPE R1-1.
22. (N) LIMIT LINE PER CALTRANS STANDARD PLAN SHEET A24E.
23. (N) CONCRETE CURB RAMP PER DETAIL - XXXX
24. (N) CURB & GUTTER PER DETAIL - 46 / C505.
25. (N) 8' WIDE GREEN PAINT WITH 12" WHITE CROSSWALK STRIPING ON OUTSIDE PER REVISED CALTRANS STANDARD PLAN SHEET A24F (STRIPE AT 8' O.C.).
26. (N) "STOP" PAVEMENT MARKING PER CALTRANS STANDARD PLAN A24D.
27. (N) SIDEWALK UNDERDRAIN PER DETAIL - 15 / C501.
28. DEMOLISH & REMOVE (E) CONCRETE ISLANDS.
29. (N) 4" WHITE STRIPING AROUND (E) JOINT POLE TO REMAIN.
30. (N) "NO MOTOR VEHICLES" SIGN TYPE R5-3.
31. (N) "SHARROW" PAVEMENT MARKING PER REVISED CALTRANS STANDARD PLAN SHEET A24C.
32. (N) SIGN PER M.U.T.C.D., R4-7 & R4-8.



PREPARED BY:
CITY OF ARCATA
ENGINEERING DEPARTMENT


NO.	DATE	REVISION	BY
1	1/29/2014	Comments from client.	CRB

Enlarged Plan 8th, 9th & 10th Streets Crossings
2014 RAILS WITH TRAILS
PHASE ONE


Date
1/31/2014
Scale
1" = 10'
Sheet No.
21 OF 36
Drawing
C403

Plotted By: Martin Nelson Plot Date: 1/31/2014 RWT_MEN_2013_INTERSECTIONS_recover.dwg

KEYNOTES FOR THE INTERSECTION OF 11TH ST. & L ST. & 12TH ST. & L ST.		
1. (N) PED SIGN TYPE W11-15 W/ "TRAIL XING" SIGN TYPE W11-15P & SIGN TYPE W16-7P MOUNTED UNDERNEATH.	SEE DETAIL - 13 / C501.	
2. (N) DETECTABLE WARNING SURFACE, 10' WIDE BY 3' DEEP PER DETAIL - 26 / C502.	20. CONFORM TO (E) AC PER DETAIL - 45 / C505.	
4. (N) 12" WIDE BY 10' LONG WHITE CROSSWALK LINE PER CALTRANS REVISED STANDARD PLAN A24F (STRIPE AT 3' O.C.), TYP. ACROSS ALLIANCE ROAD.	21. (N) "STOP" SIGN, TYPE R1-1.	
6. (N) CONCRETE SIDEWALK PER DETAIL -	22. (N) LIMIT LINE PER CALTRANS STANDARD PLAN SHEET A24E.	
7. (N) CURB PER DETAIL - 46 / C505.	23. (N) CONCRETE CURB RAMP PER DETAIL -	
9. ADJUST (E) W.V. TO GRADE PER DETAIL - 31 / C503.	24. (N) CURB & GUTTER PER DETAIL - 46 / C505.	
10. ADJUST (E) MANHOLE COVER TO GRADE PER DETAIL - 30 / C503.	25. (N) 8" WIDE GREEN PAINT WITH 12" WHITE CROSSWALK STRIPING ON OUTSIDE PER REVISED CALTRANS STANDARD PLAN SHEET A24F (STRIPE AT 8' O.C.)	
11. INSTALL (N) TYPE G1 DRAINAGE INLET & ___" HDPE INTERCONNECTING PIPING.	26. (N) "STOP" PAVEMENT MARKING PER CALTRANS STANDARD PLAN A24D.	
12. (E) DRAINAGE INLET TO REMAIN & BE PROTECTED.	27. (N) SIDEWALK UNDERDRAIN PER DETAIL - 15 / C501.	
14. (E) SIGN TO BE REMOVED & SALVAGED TO CITY.	29. (N) 4" WHITE STRIPING AROUND (E) JOINT POLE TO REMAIN.	
15. DRILL, DOWEL, AND EPOXY #3 REBAR AT 18" O.C. INTO EXISTING SIDEWALK.	31. (N) "SHARROW" PAVEMENT MARKING PER REVISED CALTRANS STANDARD PLAN SHEET A24C.	
16. (E) JOINT UTILITY POLE & GUY WIRE TO BE RELOCATED TO EDGE OF ROW BY OTHERS.	33. REMOVE (E) CONCRETE SIDEWALK, CURB & GUTTER.	
18. GRIND & (N) ASPHALT OVERLAY.	34. (E) GAS VENT TO REMAIN & BE PROTECTED.	
19. (N) TRUCK RATED ASPHALT STRUCTURAL SECTION.		

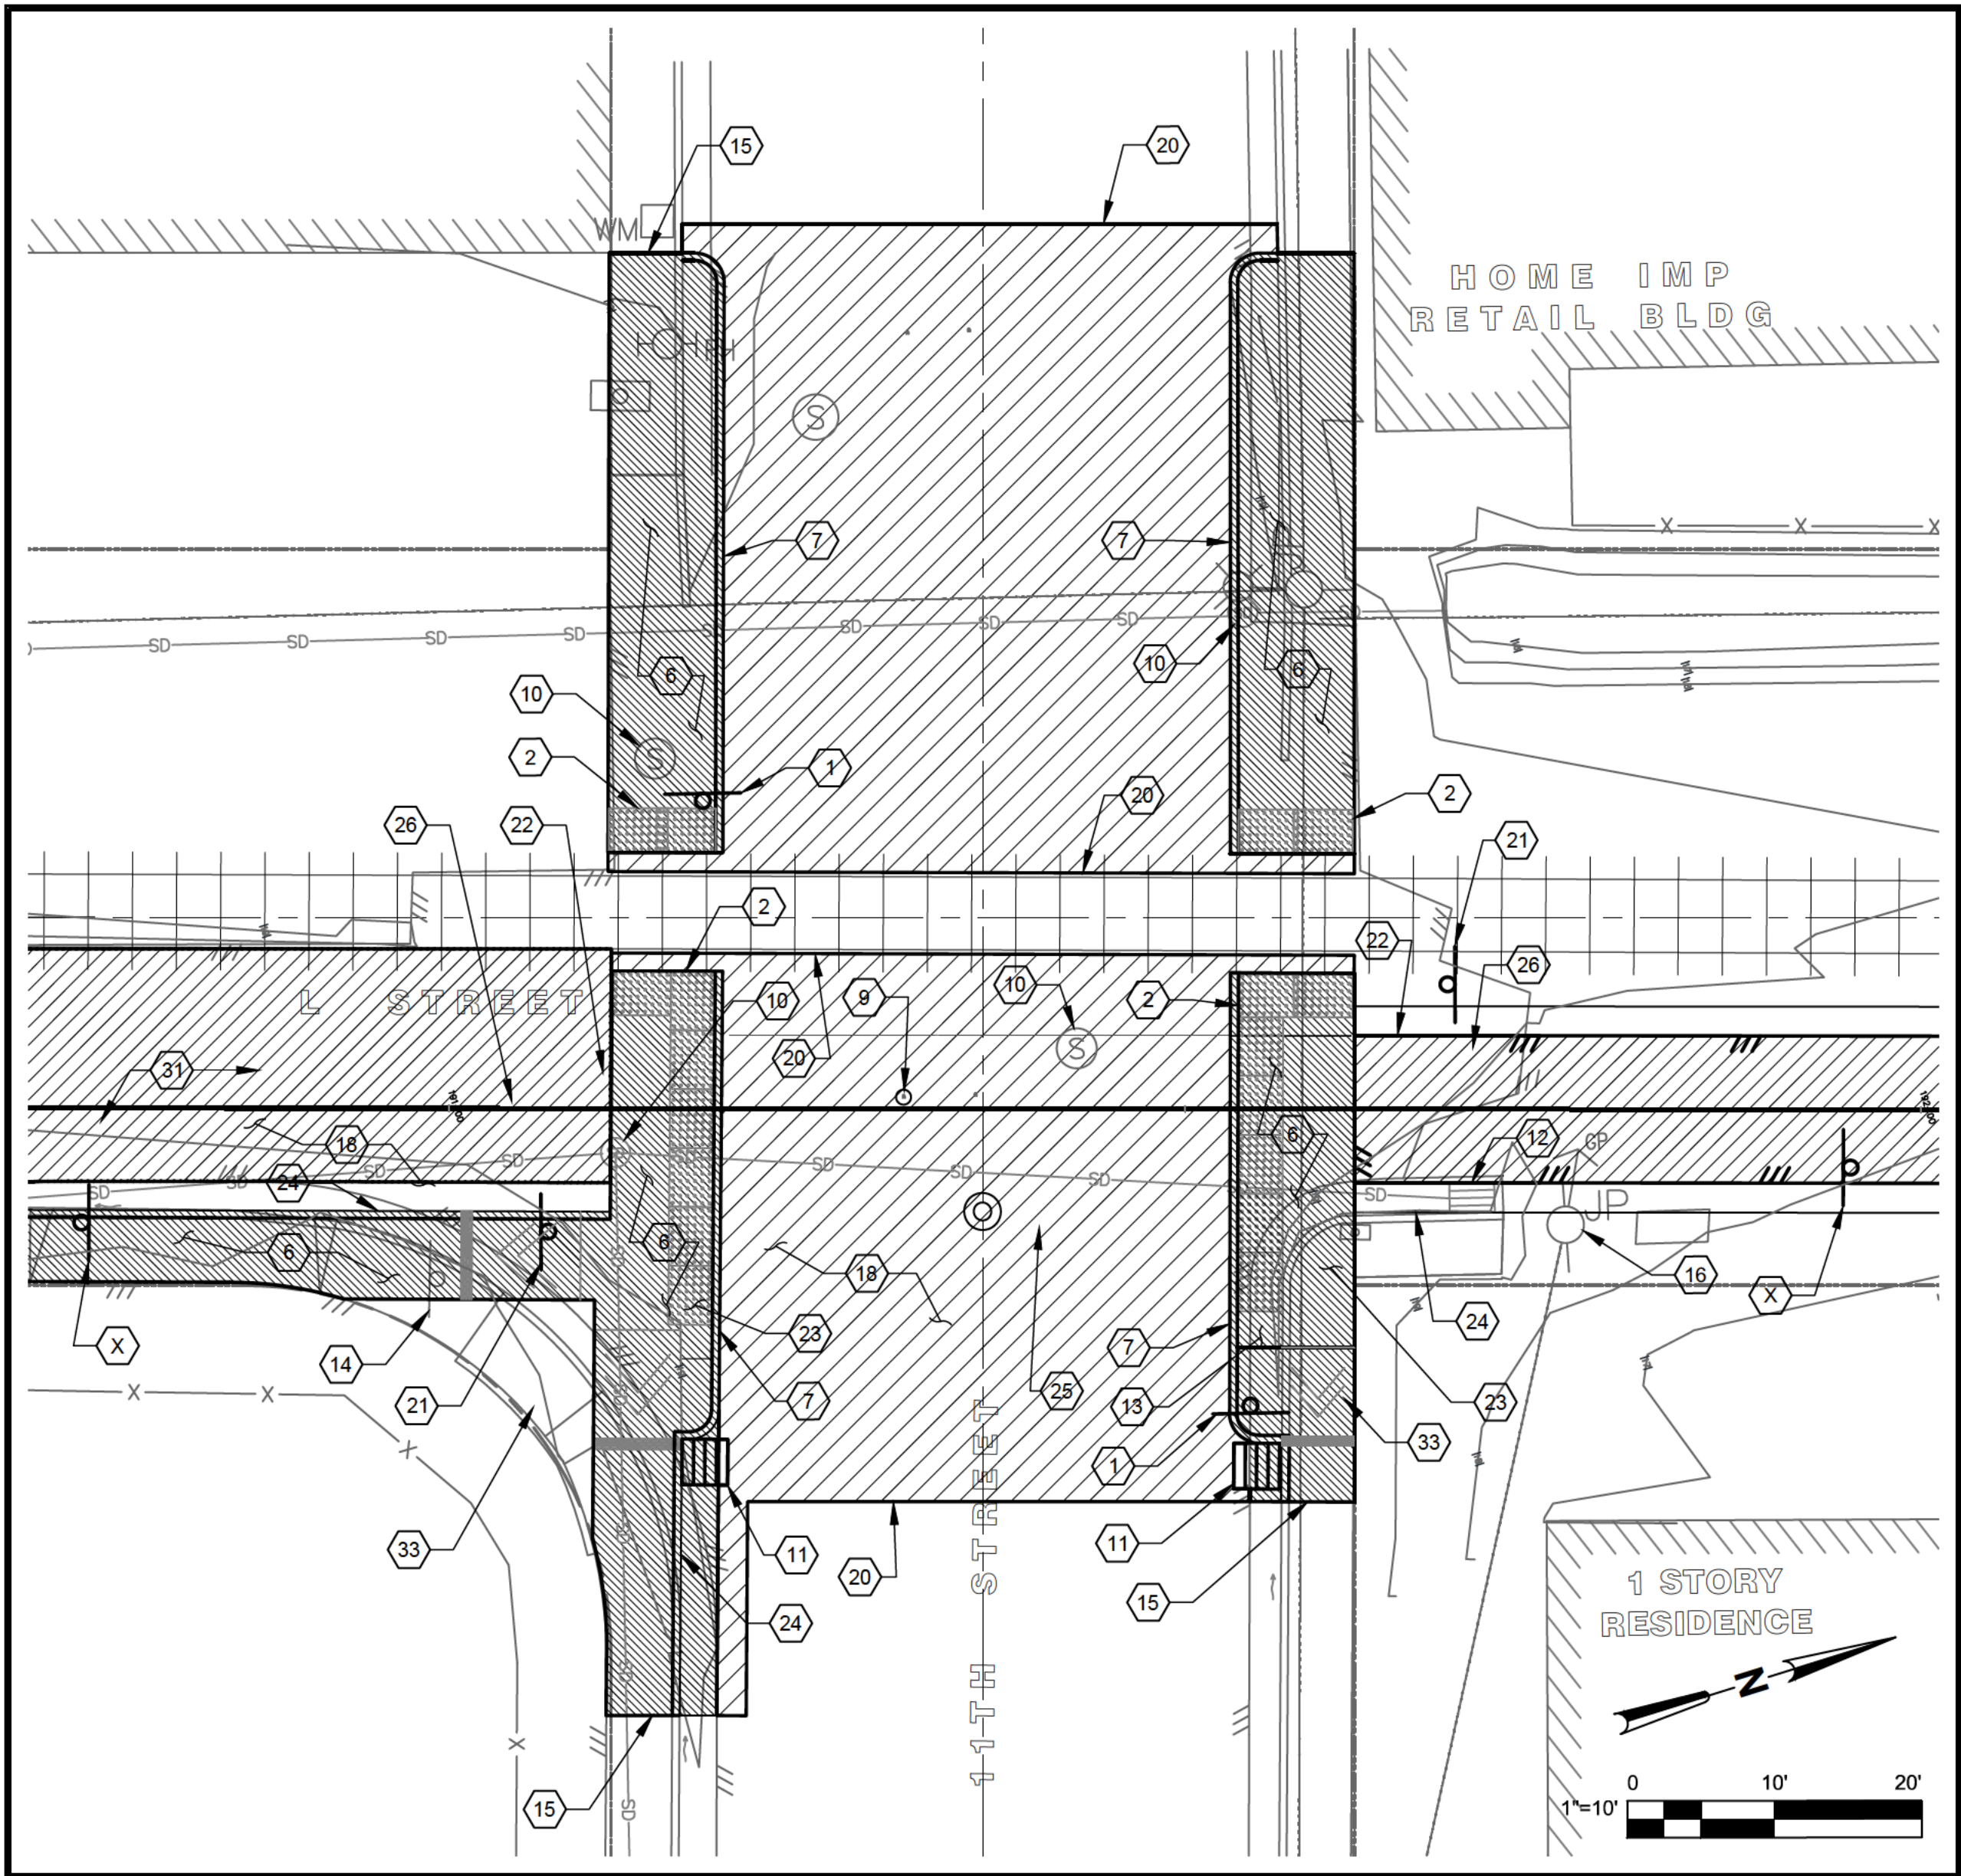

11TH ST. & L ST.

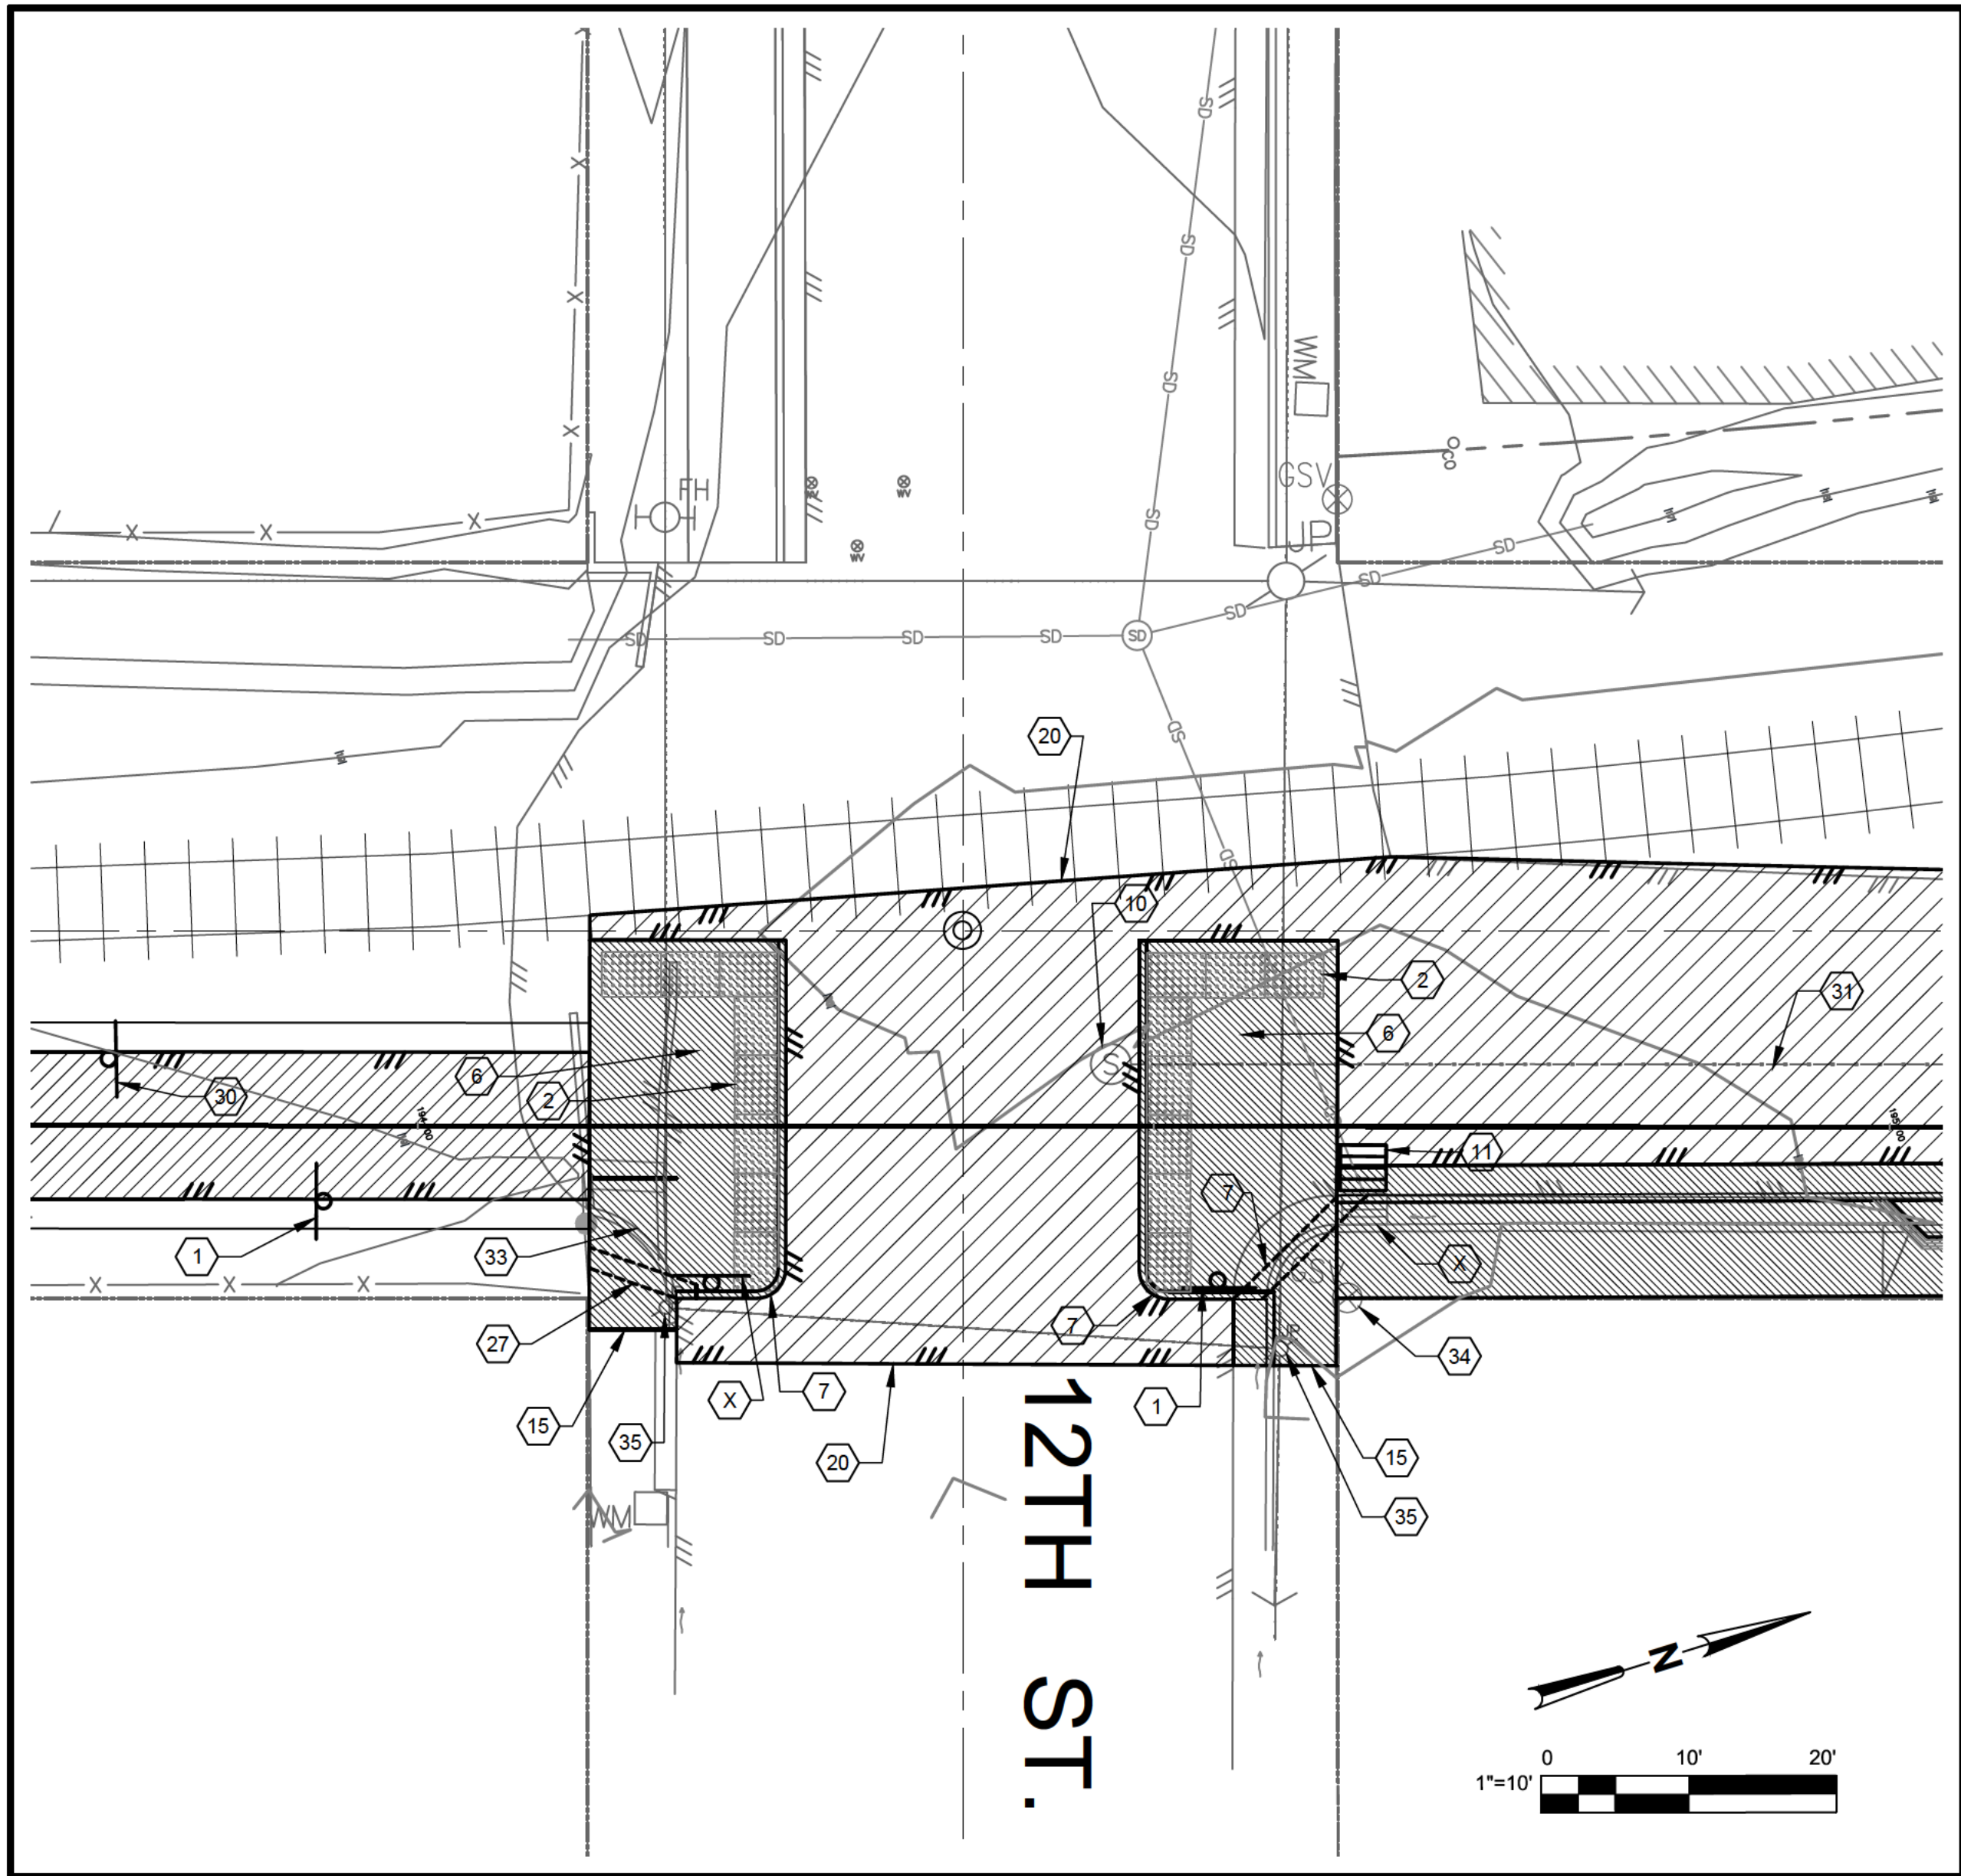

12TH ST. & L ST.



PREPARED BY:
CITY OF ARCATA
ENGINEERING DEPARTMENT


NO.	DATE	REVISION	BY

Enlarged Plans 11th & 12th Street Crossings
2014 RAILS WITH TRAILS
PHASE ONE

Date	1/31/2014
Scale	1" = 10'
Sheet No.	22 OF 36
Drawing	C404

Plotted By:Martin Nelson Plot Date: 1/31/2014 RWT_MEN_2013_INTERSECTIONS_recover.dwg

KEYNOTES FOR THE ALLIANCE ROAD CROSSING		
1. (N) PED SIGN TYPE W11-15 W/ "TRAIL XING" SIGN TYPE W11-15P & SIGN TYPE W16-7P MOUNTED UNDERNEATH.	14. (E) SIGN TO BE REMOVED & SALVAGED TO CITY.	27. (N) SIDEWALK UNDERDRAIN PER DETAIL - 15 / C501.
2. (N) DETECTABLE WARNING SURFACE, 10' WIDE BY 3' DEEP PER DETAIL - 26 / C502.	15. DRILL, DOWEL, AND EPOXY #3 REBAR AT 18" O.C. INTO EXISTING SIDEWALK.	28. DEMOLISH & REMOVE (E) CONCRETE ISLANDS.
3. (N) CONCRETE SIDEWALK PER DETAIL - 10 / C501.	16. (E) JOINT UTILITY POLE & GUY WIRE TO BE RELOCATED TO EDGE OF ROW BY OTHERS.	29. (N) 4" WHITE STRIPING AROUND (E) JOINT POLE TO REMAIN.
4. (N) 12" WIDE BY 10' LONG WHITE CROSSWALK LINE PER CALTRANS REVISED STANDARD PLAN A24F (STRIPE AT 3' O.C.), TYP. ACROSS ALLIANCE ROAD.	17. (N) RELOCATED FENCE LINE, SEE DETAIL - 43 / C504.	30. (N) "NO MOTOR VEHICLES" SIGN TYPE R5-3.
5. (N) DECORATIVE CONCRETE SIDEWALK PER DETAIL - XXXXX.	18. (N) ASPHALT OVERLAY.	31. (N) "SHARROW" PAVEMENT MARKING PER REVISED CALTRANS STANDARD PLAN SHEET A24C.
6. (N) CONCRETE SIDEWALK PER DETAIL - 10 / C501.	19. (N) TRUCK RATED ASPHALT STRUCTURAL SECTION - 13 / C501.	
7. (N) CURB PER DETAIL - 46 / C505.	20. CONFORM TO (E) A.C. PER DETAIL - 45 / C505.	
8. RELOCATE (E) FIRE HYDRANT TO SIDEWALK PER DETAIL - XXXXX.	21. (N) "STOP" SIGN, TYPE R1-1.	
9. ADJUST (E) W.V. TO GRADE PER DETAIL - 31 / C503.	22. (N) LIMIT LINE PER CALTRANS STANDARD PLAN SHEET A24E.	
10. ADJUST (E) MANHOLE COVER TO GRADE PER DETAIL 30 / C503	23. (N) CONCRETE CURB RAMP PER DETAIL	
11. INSTALL (N) TYPE G1 DRAINAGE INLET & __" HDPE INTERCONNECTING PIPING.	24. (N) CURB & GUTTER PER DETAIL - 46 / C505.	
12. (E) DRAINAGE INLET TO REMAIN & BE PROTECTED.	25. (N) 8' WIDE GREEN PAINT WITH 12" WHITE CROSSWALK STRIPING ON OUTSIDE PER REVISED CALTRANS STANDARD PLAN SHEET A24F (STRIPE AT 8' O.C.)	
13. LANDSCAPE AREA.	26. (N) "STOP" PAVEMENT MARKING PER CALTRANS STANDARD PLAN A24D.	

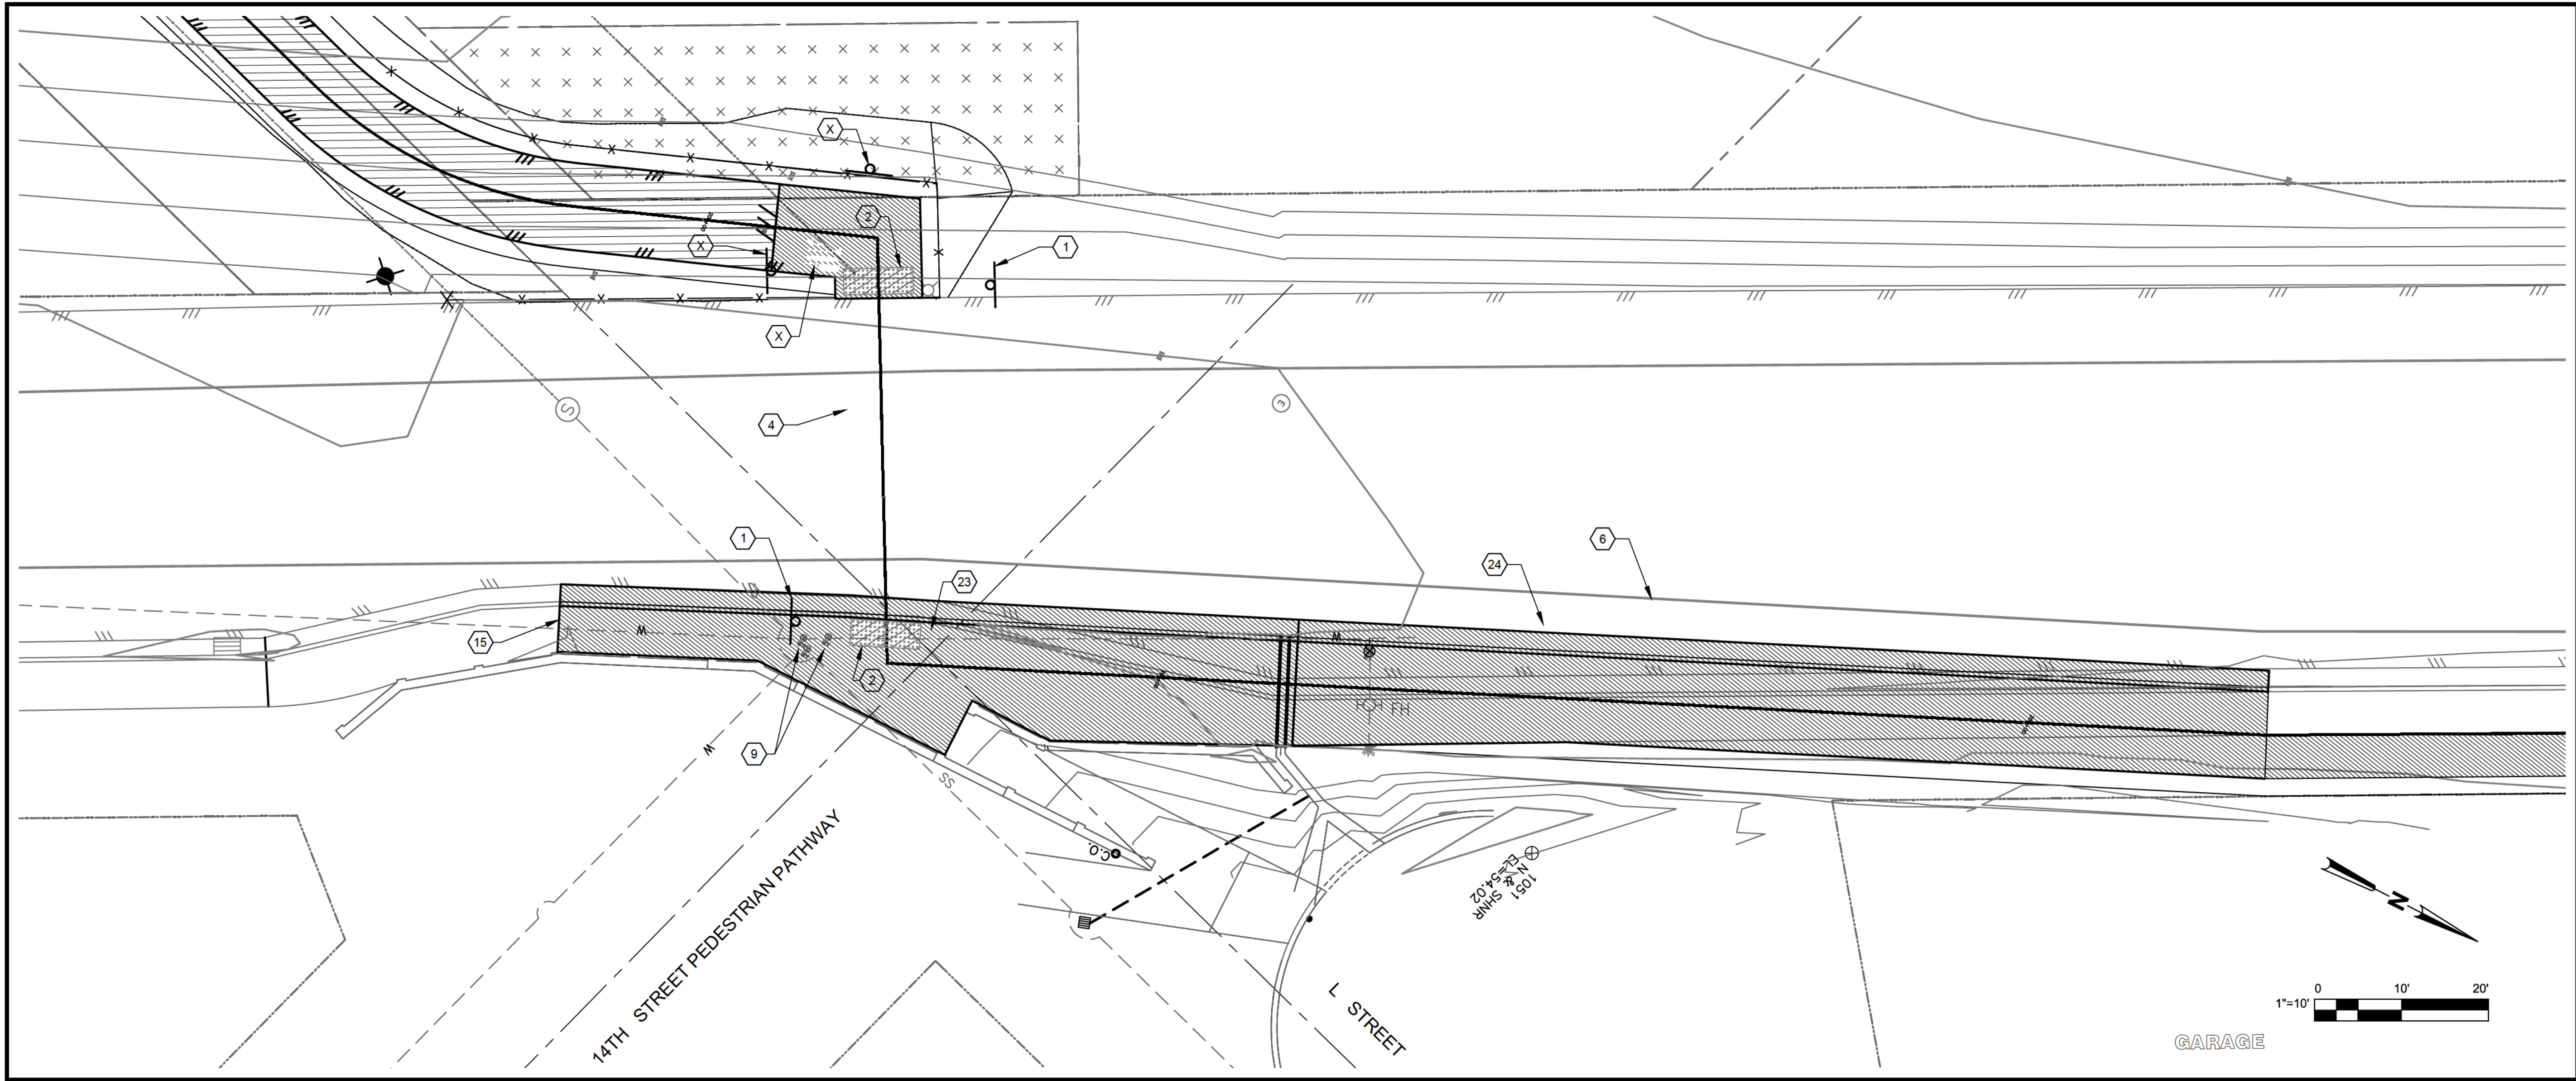

ALLIANCE ROAD CROSSING



PREPARED BY:
CITY OF ARCATA
ENGINEERING DEPARTMENT

NO.	DATE	REVISION	BY
1	1/29/2014	Comments from client	CRB


Enlarged Plan Alliance Road Crossing
2014 RAILS WITH TRAILS
PHASE ONE

Date	1/31/2014
Scale	1" = 10'
Sheet No.	23 OF 36
Drawing	C405



-


17TH ST. & ALLIANCE RD.

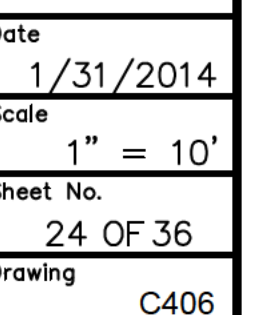




Enlarged Plans Arcata High Trail Connection

1 / 31 / 2014

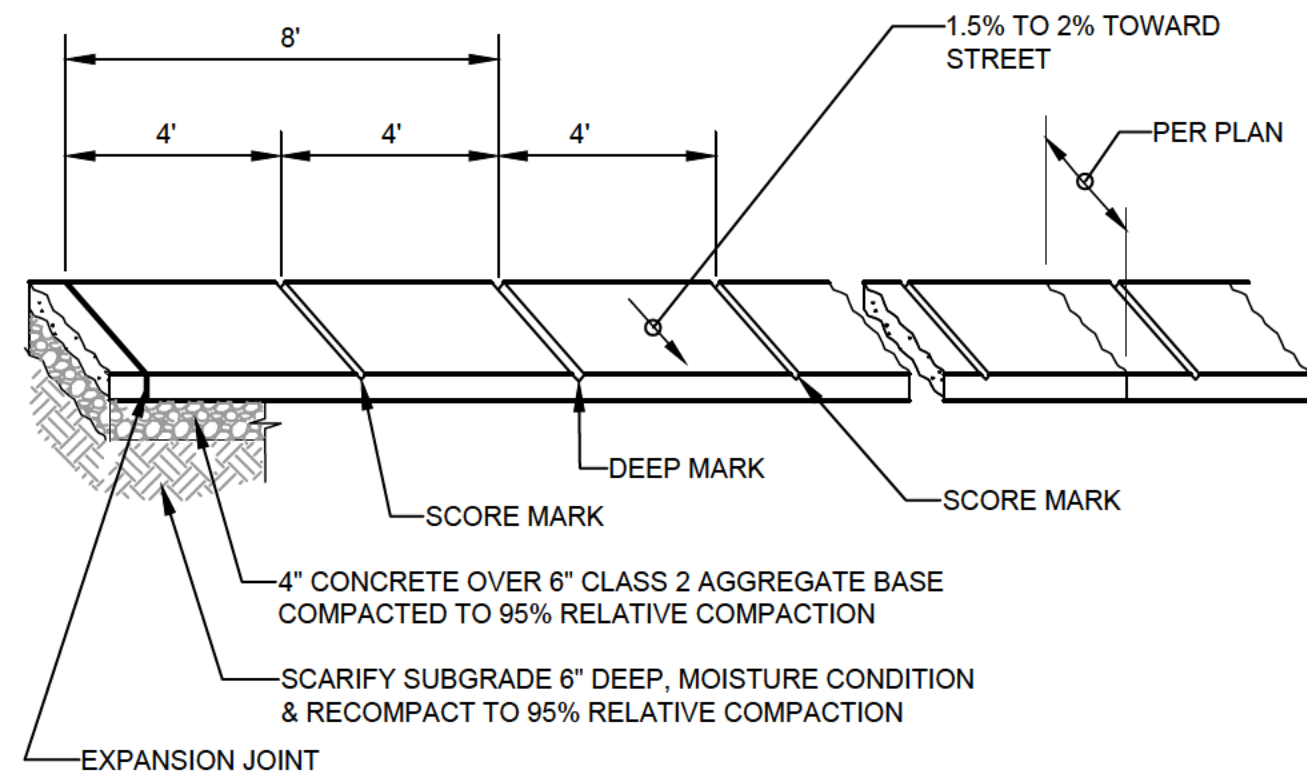


- NOTES:
1. DEEP SCORE MARK OR WEAKENED PLANE-DEPTH EQUAL TO 1/5 OF SLAB THICKNESS.
 2. SIDEWALK SHALL BE BROOM FINISHED. DIRECTION OF BROOMING SHALL BE PERPENDICULAR TO DIRECTION OF TRAVEL.
 3. CONTRACTOR TO DRILL AND DOWEL #4'S AT 24" O.C. INTO EXISTING SIDEWALK AT JUNCTIONS TO EXISTING SIDEWALK.

10 TYPICAL SIDEWALK DETAIL
SCALE: NTS

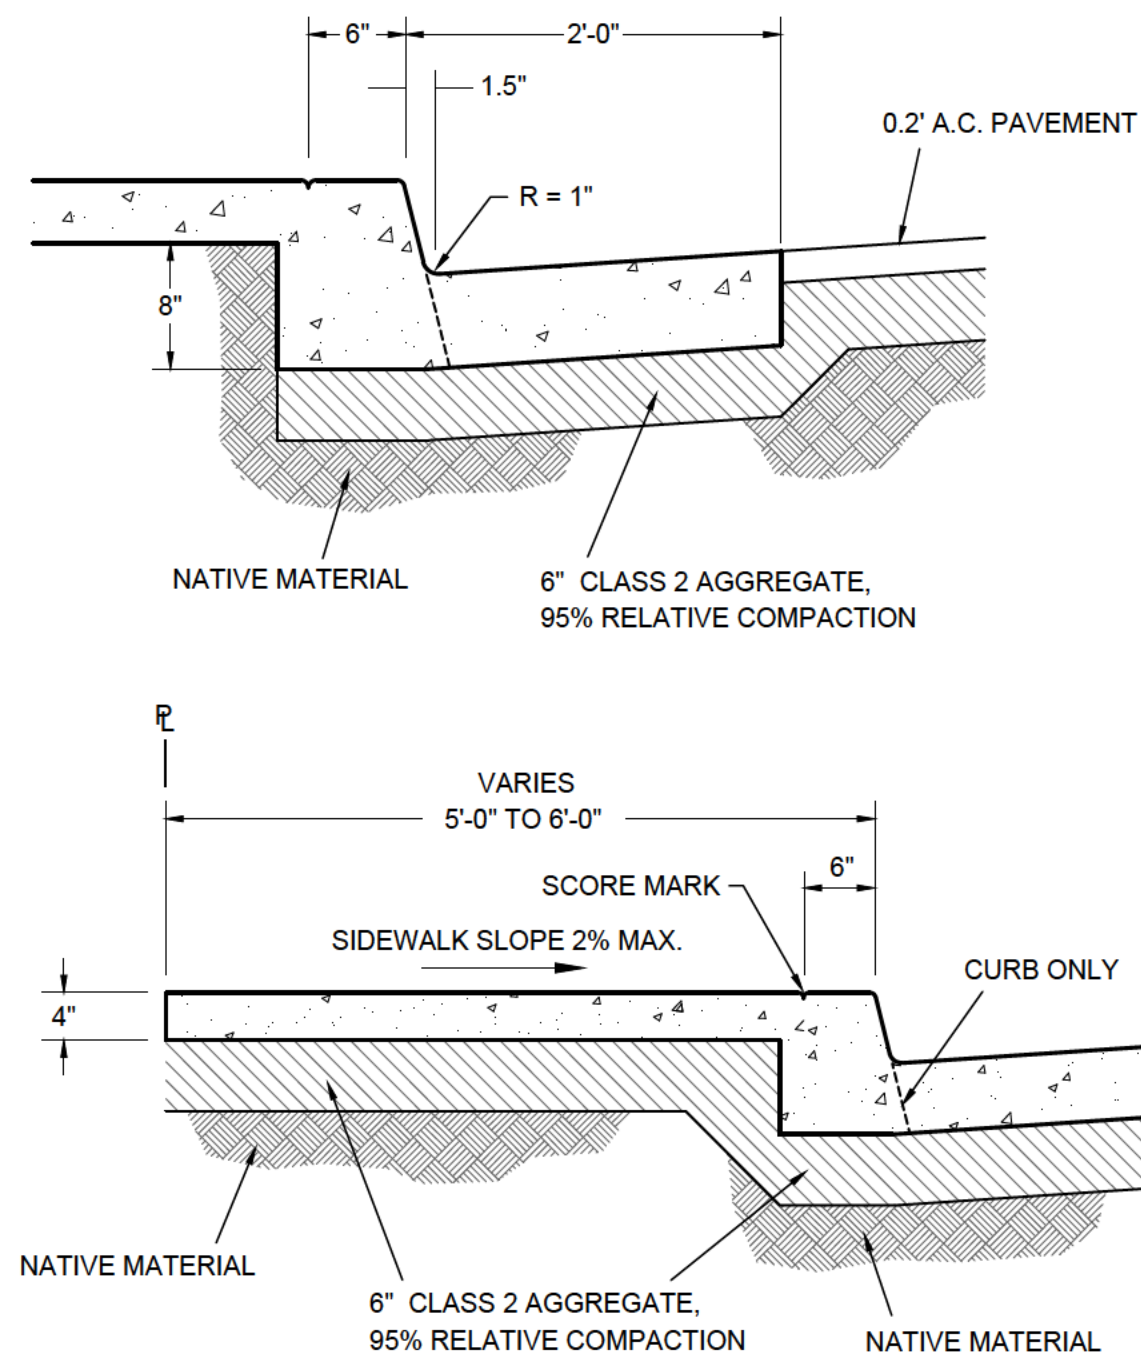


- NOTES:
1. SEE STANDARD DETAIL 10 FOR LOCATION OF WEAKENED PLANES
 2. DESIGN SHALL CONFORM TO THESE REQUIREMENTS EXCEPT AS OTHERWISE APPROVED BY THE CITY ENGINEER.
 3. CONCRETE SHALL BE 5 SACK MEETING 2500 PSI REQUIREMENTS
 4. ALL ROUNDED CORNERS TO BE 1/2" RADIUS UNLESS OTHERWISE SPECIFIED.
 5. INSPECTION OF FORMS AND FINISHED WORK REQUIRED. SCHEDULE INSPECTION 24 HOURS IN ADVANCE.

11 TYPICAL MONOLITHIC SIDEWALK, CURB AND GUTTER DETAIL - TYPE A2-6
SCALE: NTS

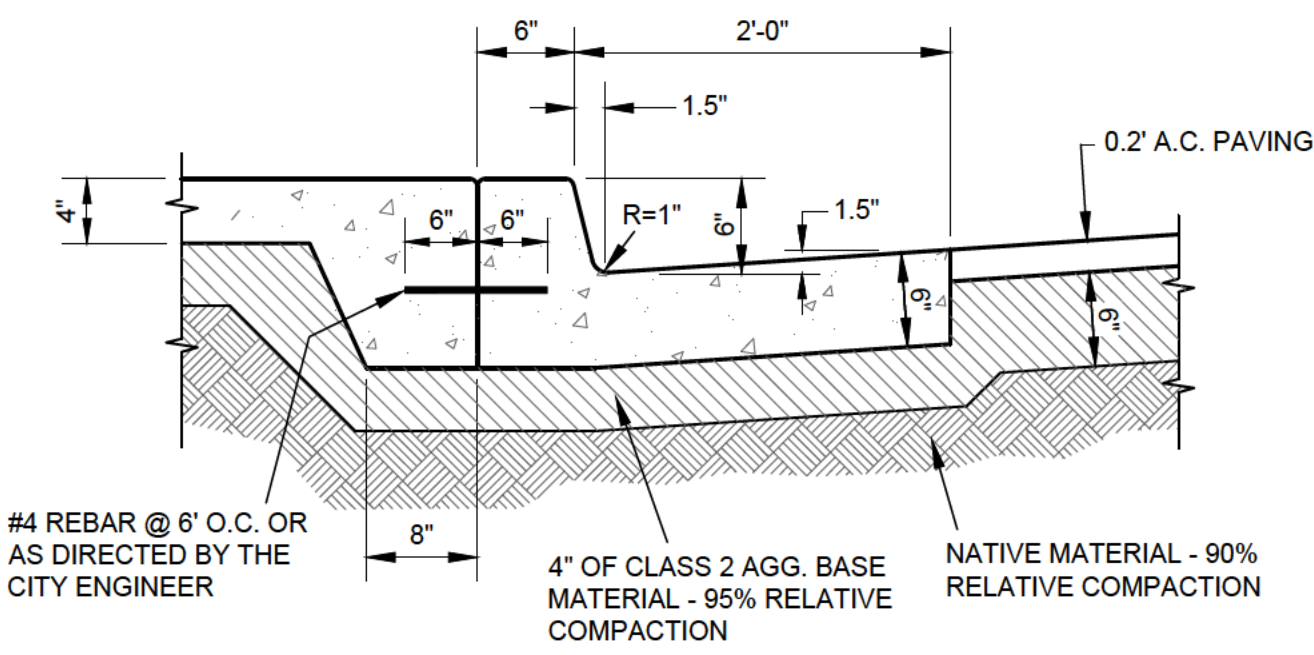


NEW CURB & GUTTER DETAIL
N.T.S.

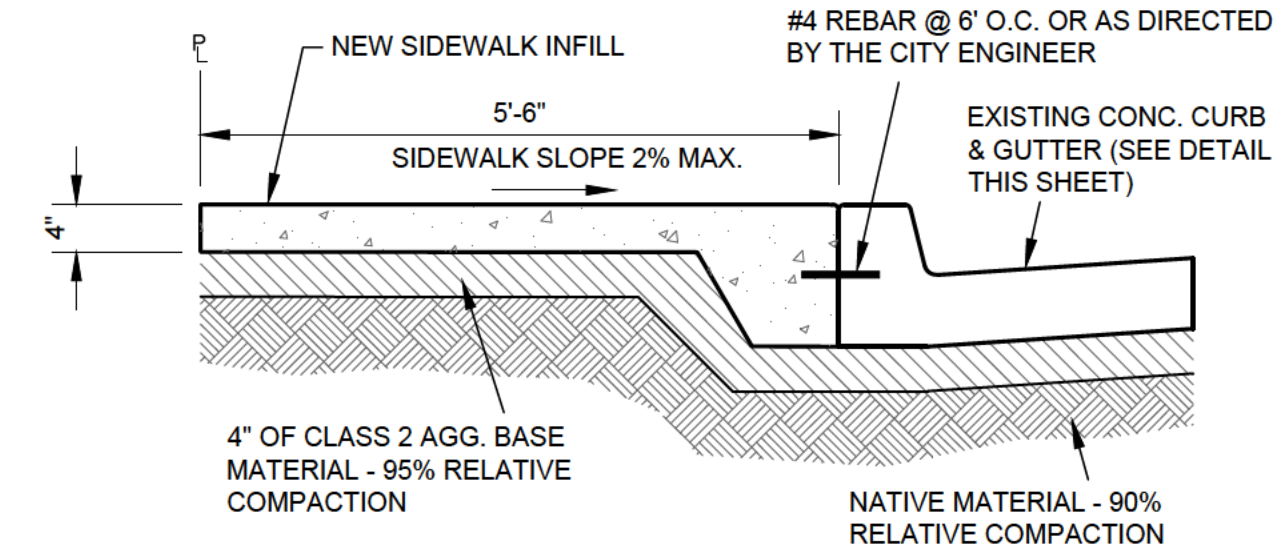


TYPICAL SECTION WHEN NEW SIDEWALK IS ADDED TO EXISTING CURB & GUTTER
N.T.S.

- NOTES:
1. SEE STANDARD ST 05 FOR LOCATION OF WEAKENED PLANES.
 2. DESIGN SHALL CONFORM TO THESE REQUIREMENTS EXCEPT AS OTHERWISE APPROVED BY THE CITY ENGINEER.
 3. CONCRETE SHALL BE 5 SACK MEETING 2500 PSI REQUIREMENTS.
 4. ALL ROUNDED CORNERS TO BE 1/2" RADIUS UNLESS OTHERWISE SPECIFIED.
 5. INSPECTION OF FORMS AND FINISHED WORK REQUIRED. SCHEDULE INSPECTION 24 HOURS IN ADVANCE.
 6. CLASS 2 AGGREGATE BASE COMPACTED TO 95% RELATIVE DENSITY.

12 TYPICAL CURB DETAIL - TYPE A1-6
SCALE: NTS

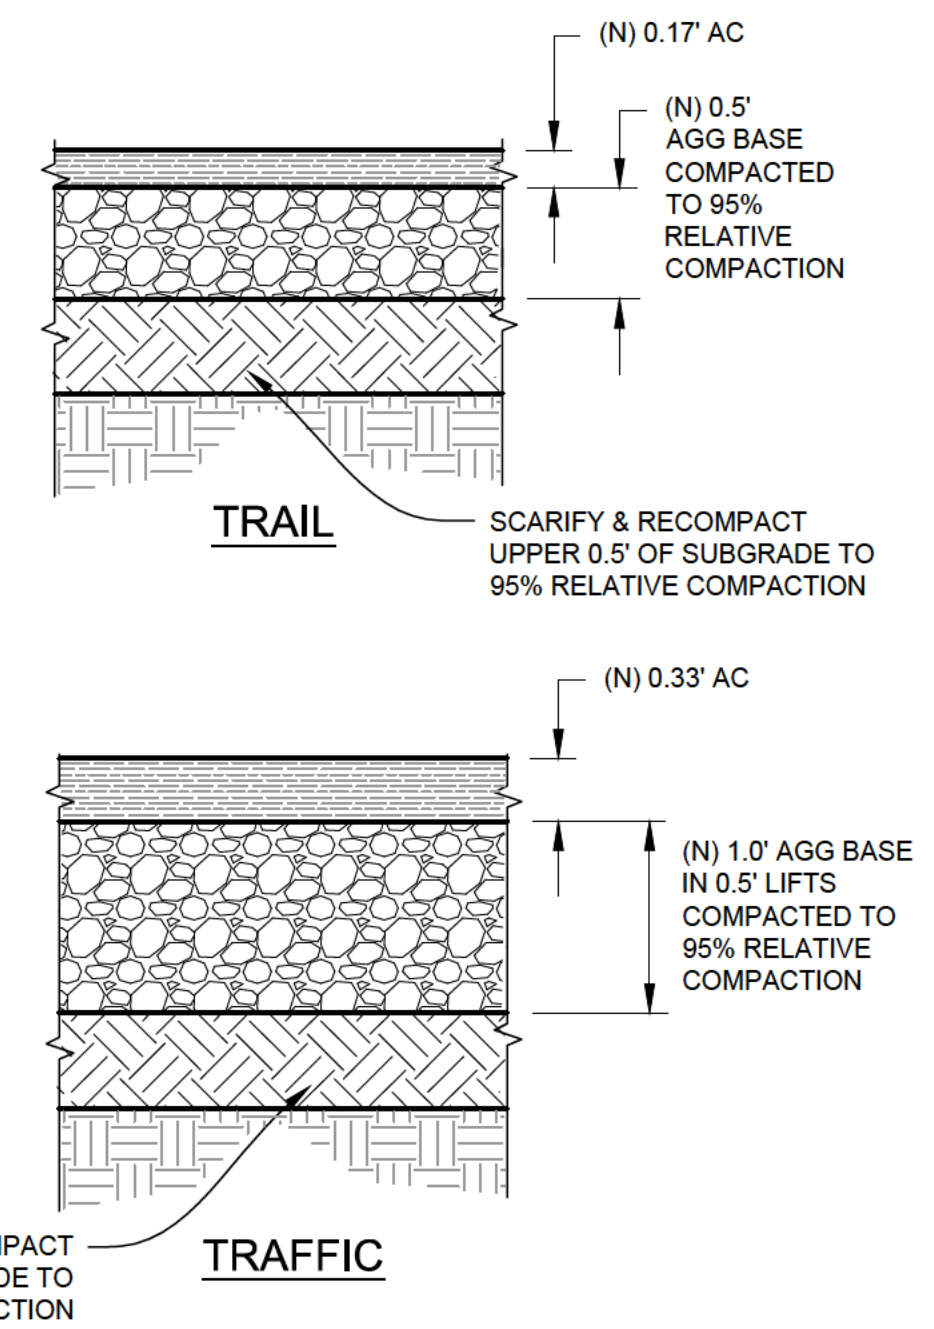


TYPICAL PAVEMENT STRUCTURAL SECTION
SCALE: NTS

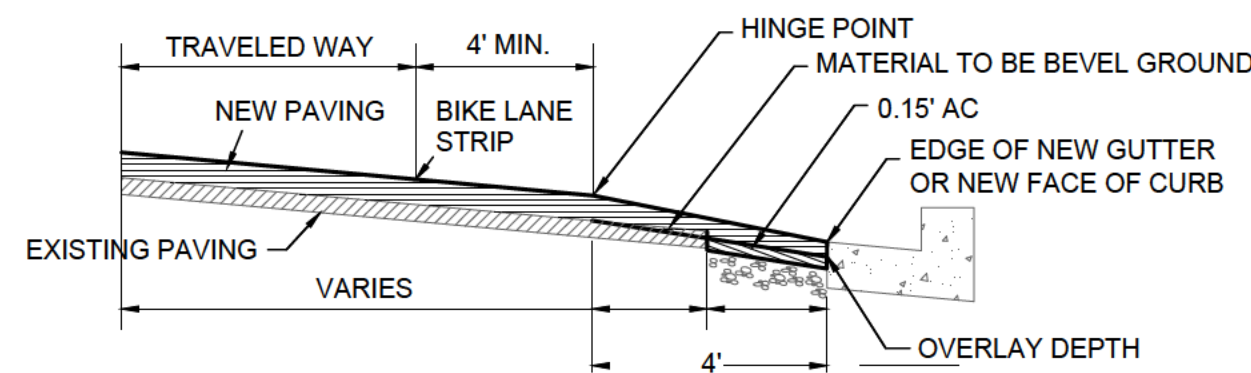

- NOTES:
1. ASPHALT INFILL ALONG GUTTER LIP SHALL BE A MINIMUM OF 0.15'.
 2. VERTICAL LIP SHALL BE SWEEPED CLEAN OF DUST AND AC BINDER APPLIED PRIOR TO PAVING.
 3. WIDTH OF GRIND MAY VARY AT THE CITY ENGINEERS DISCRETION DUE TO SITE CONDITIONS.
 4. COLD JOINT OR HINGE POINT SHALL BE UNDER BIKE LANE STRIP IF WITHIN 4' OF THE CURB SIDE OF BIKE LANE STRIP


ASPHALT OVERLAY TO NEW GUTTER EDGE

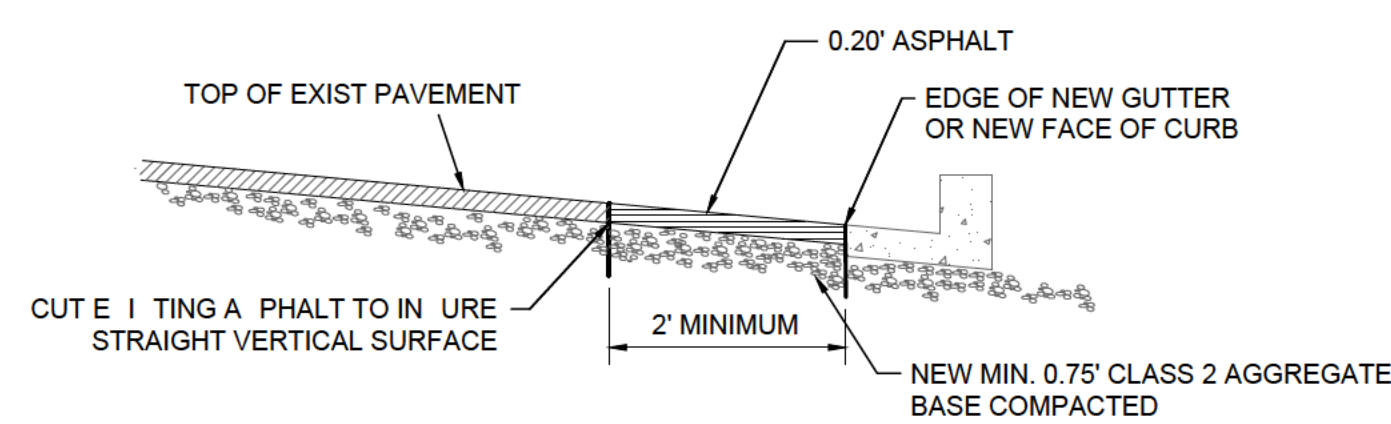

- NOTES:
1. AGGREGATE BASE AND ASPHALT SHALL BE MECHANICALLY COMPACTED AND FIELD VERIFIED BY PUBLIC WORKS.
 2. VERTICAL EDGES SHALL BE SWEEPED CLEAN OF DUST AND AC BINDER APPLIED PRIOR TO PAVING.
 3. SHEAR IN WIDTH MAY BE ALTERED BY THE CITY ENGINEER.
 4. NOTIFY CITY PUBLIC WORKS 24 HOURS PRIOR TO PAVING FOR INSPECTION.


ASPHALT SHEAR IN TO NEW GUTTER OR CURB

14 TYPICAL PAVING CONFORM TO GUTTER LIP
SCALE: NTS

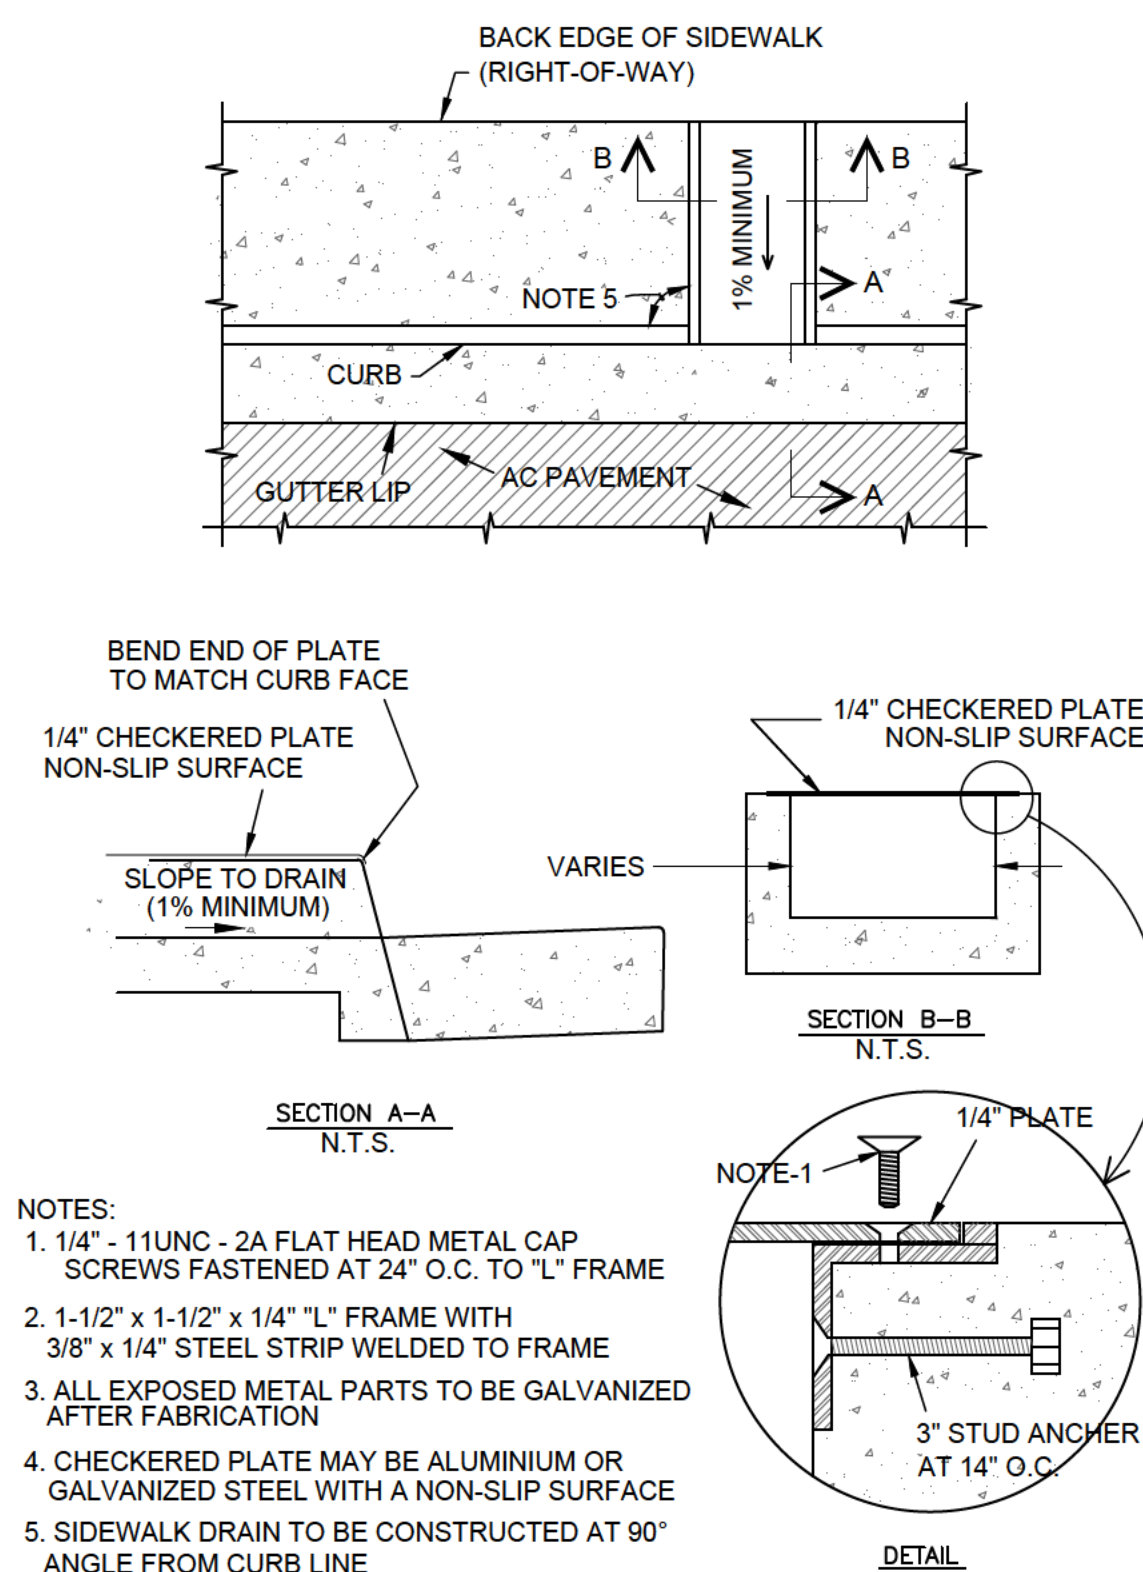


- NOTES:
1. 1/4" - 11UNC - 2A FLAT HEAD METAL CAP SCREWS FASTENED AT 24" O.C. TO "L" FRAME
 2. 1-1/2" x 1-1/2" x 1/4" "L" FRAME WITH 3/8" x 1/4" STEEL STRIP WELDED TO FRAME
 3. ALL EXPOSED METAL PARTS TO BE GALVANIZED AFTER FABRICATION
 4. CHECKERED PLATE MAY BE ALUMINUM OR GALVANIZED STEEL WITH A NON-SLIP SURFACE
 5. SIDEWALK DRAIN TO BE CONSTRUCTED AT 90° ANGLE FROM CURB LINE

15 TYPICAL SIDEWALK CHANNEL DRAIN
SCALE: NTS

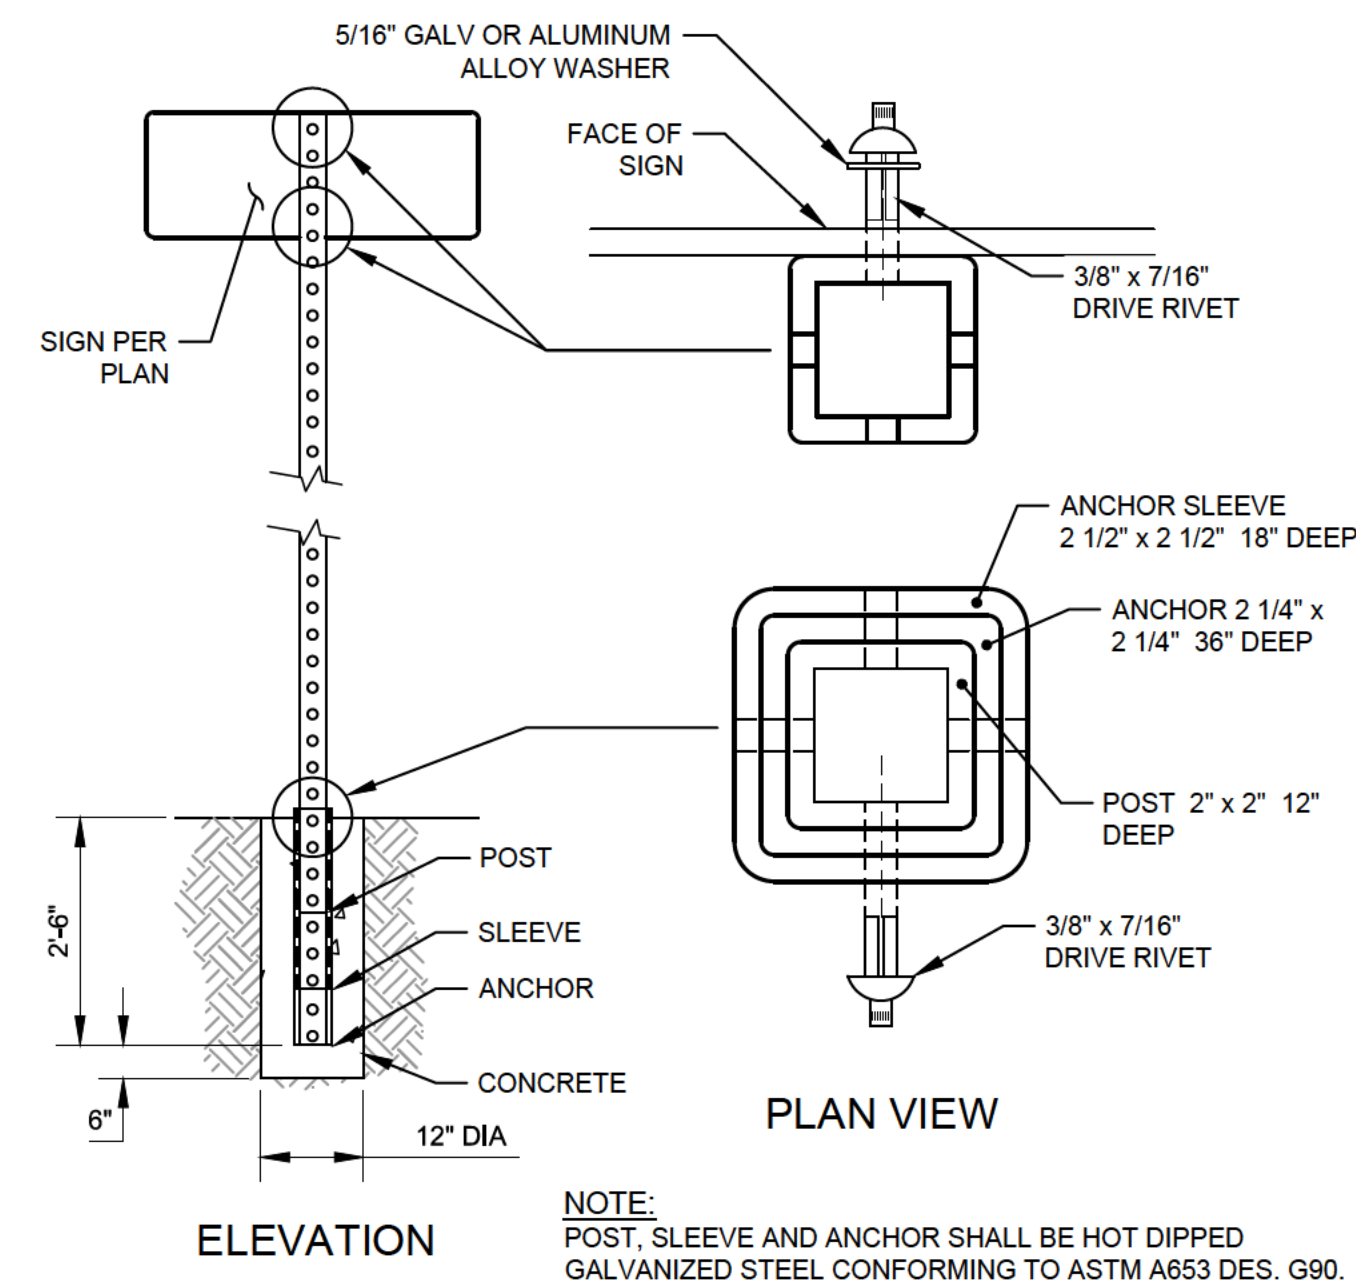

- NOTE:
- POST, SLEEVE AND ANCHOR SHALL BE HOT DIPPED GALVANIZED STEEL CONFORMING TO ASTM A653 DES. G90.







16 TYPICAL ROADSIDE SIGN, 1-POST DETAIL
SCALE: NTS






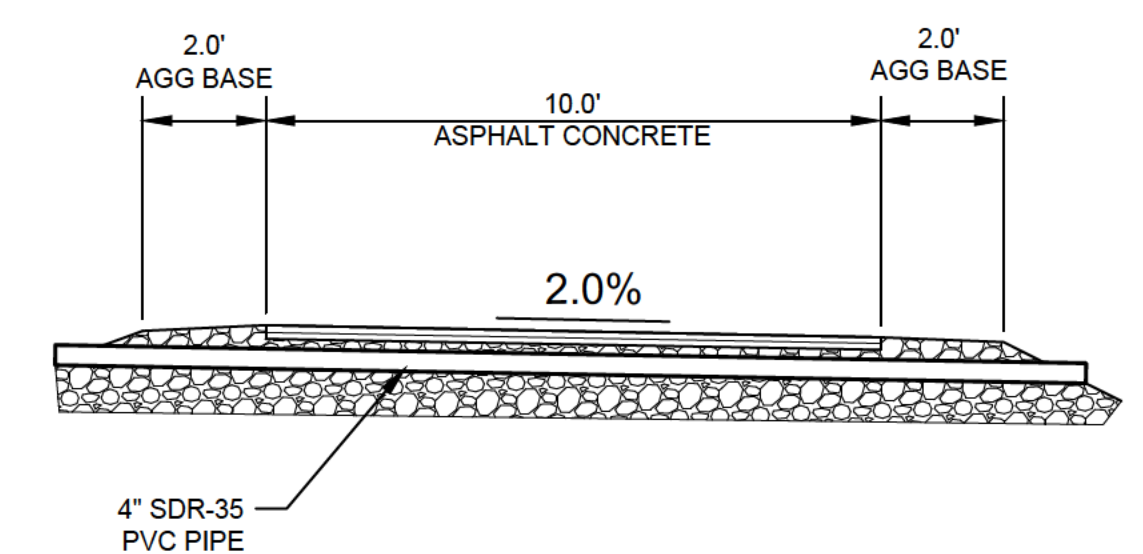


- NOTES:
1. CROSS TRAIL DRAIN PIPE TO BE SET LEVEL OR AT 1% SLOPE IN DIRECTION OF PREVAILING FLOW.
 2. MINIMUM DISTANCE BETWEEN TOP OF PIPE AND HOT MIX ASPHALT SHALL BE 2".
 3. PIPE SHALL EXTEND BEYOND 2' AGG. BASE SHOULDERS.

17 TYPICAL CROSS TRAIL PIPE DRAIN
SCALE: NTS

Plotted By:Terry Barney Plot Date: 1/31/2014 RWT_Details_2014-01-09.dwg

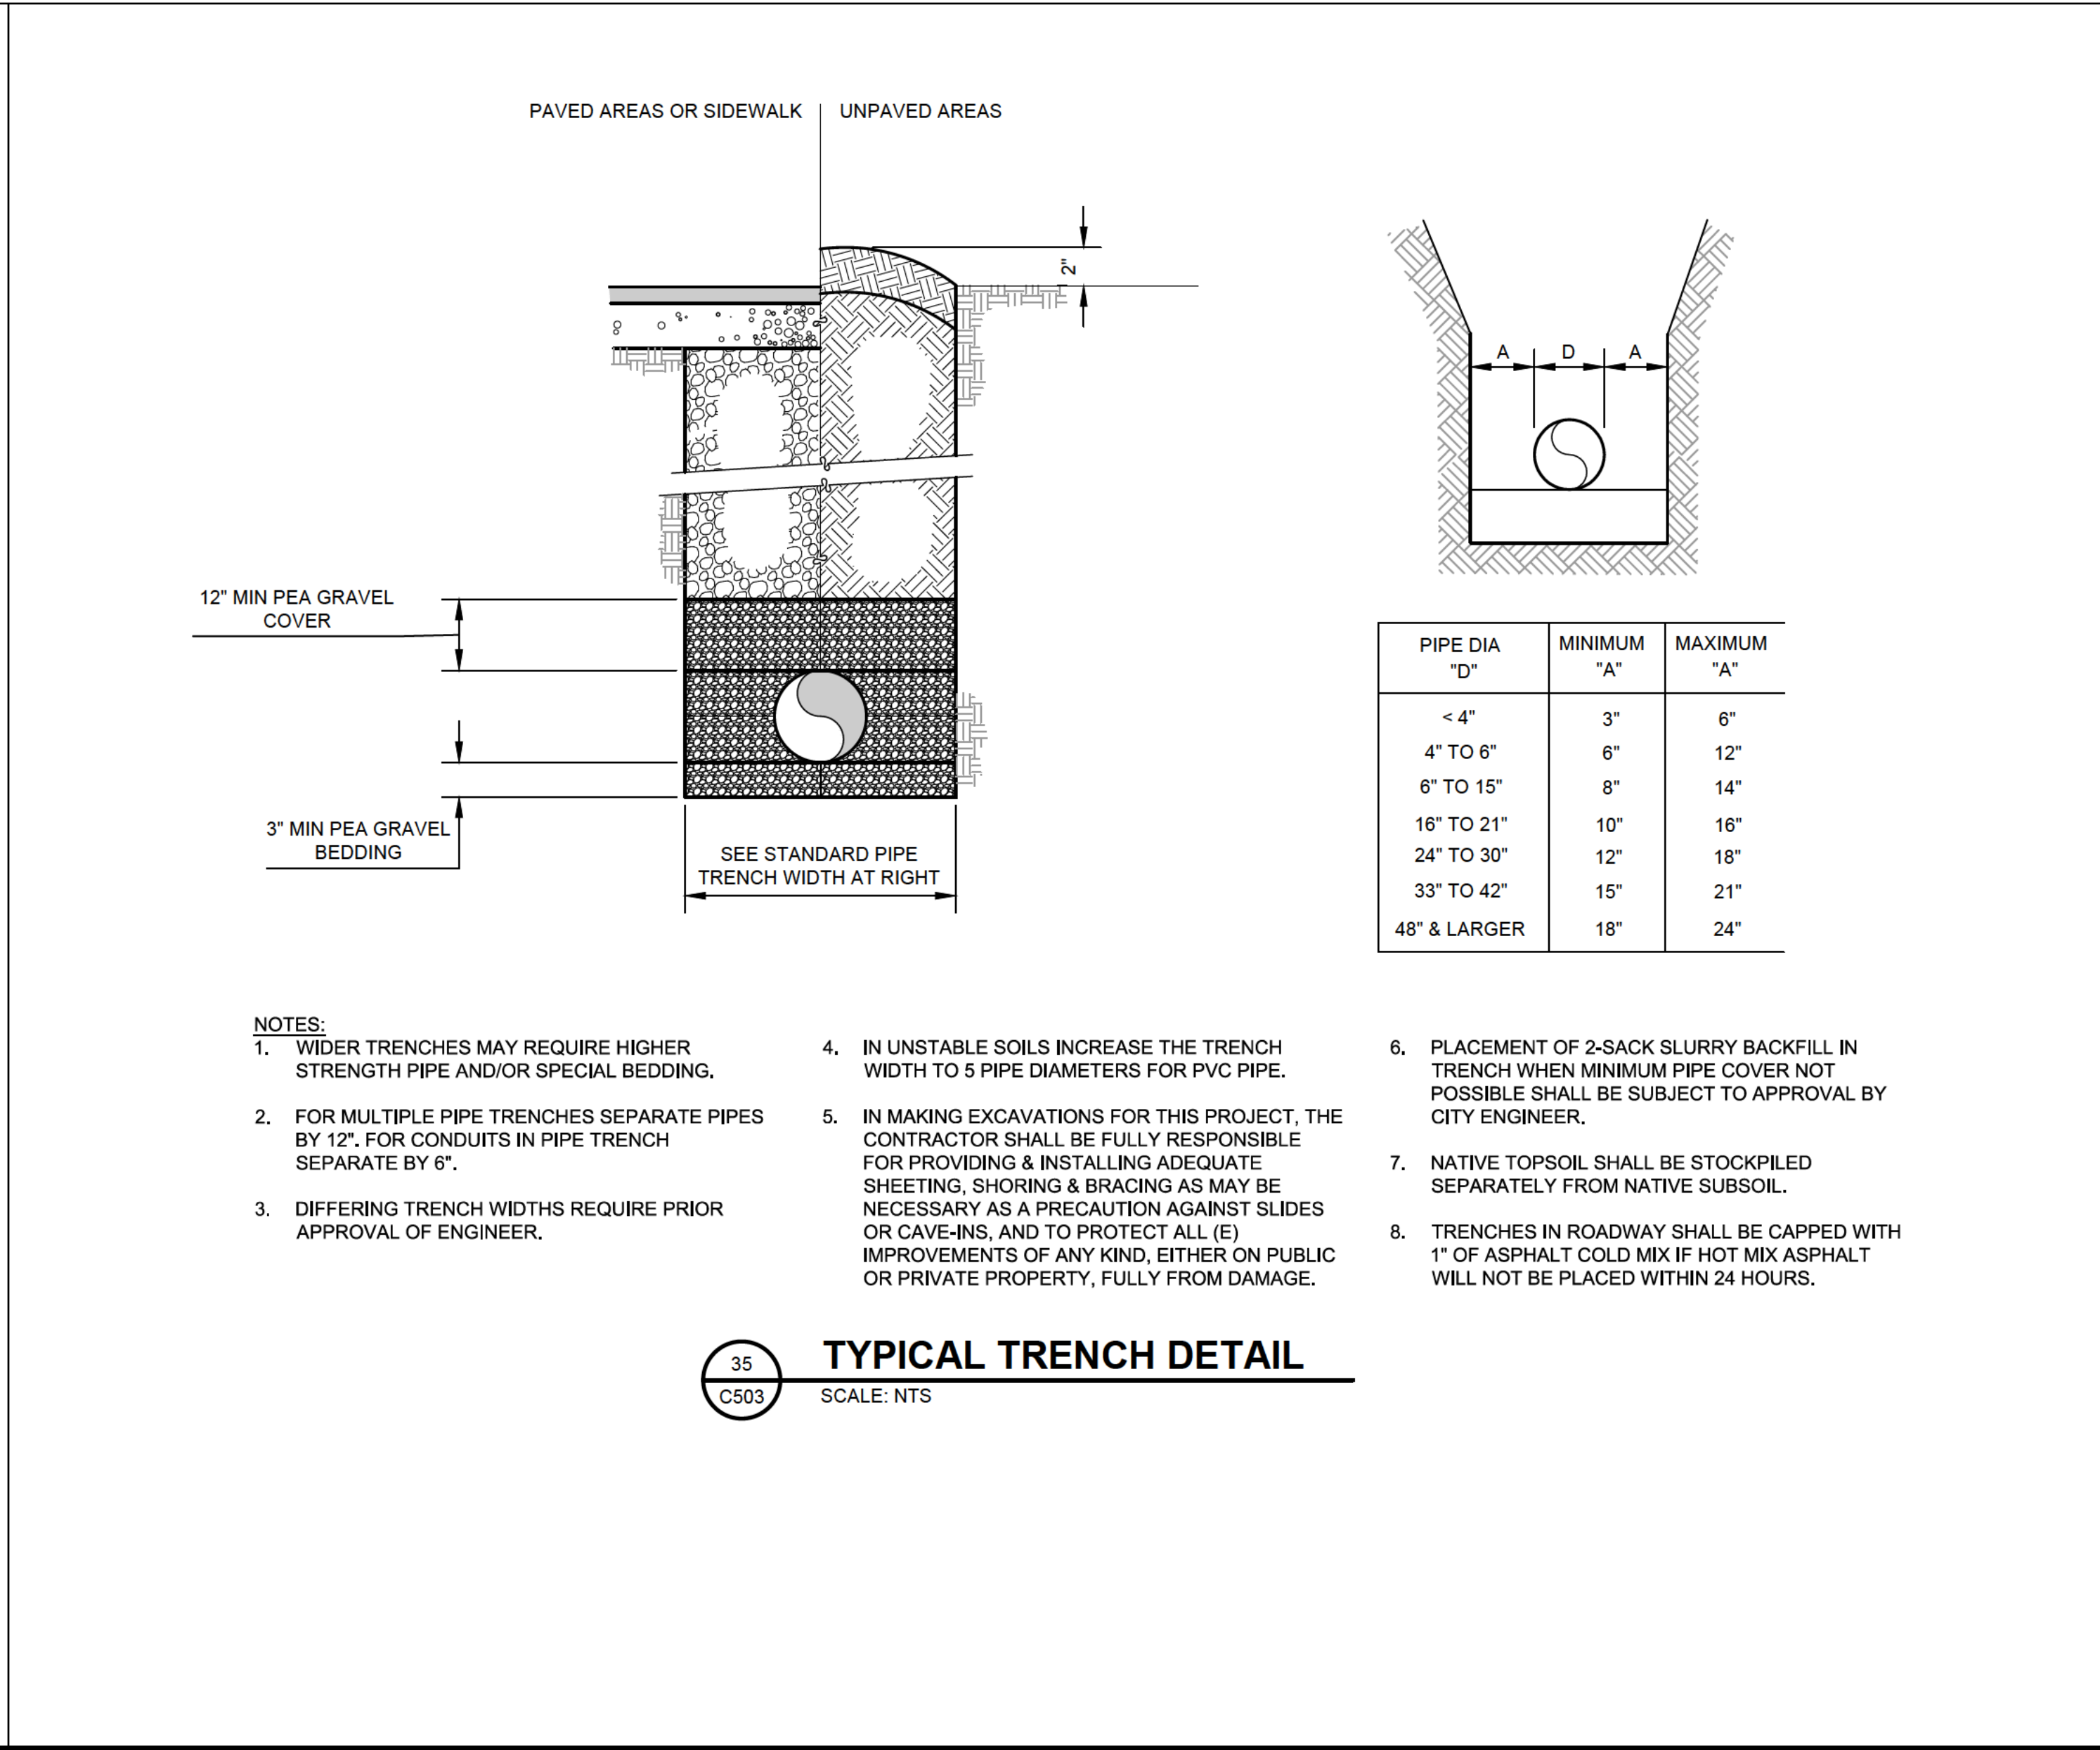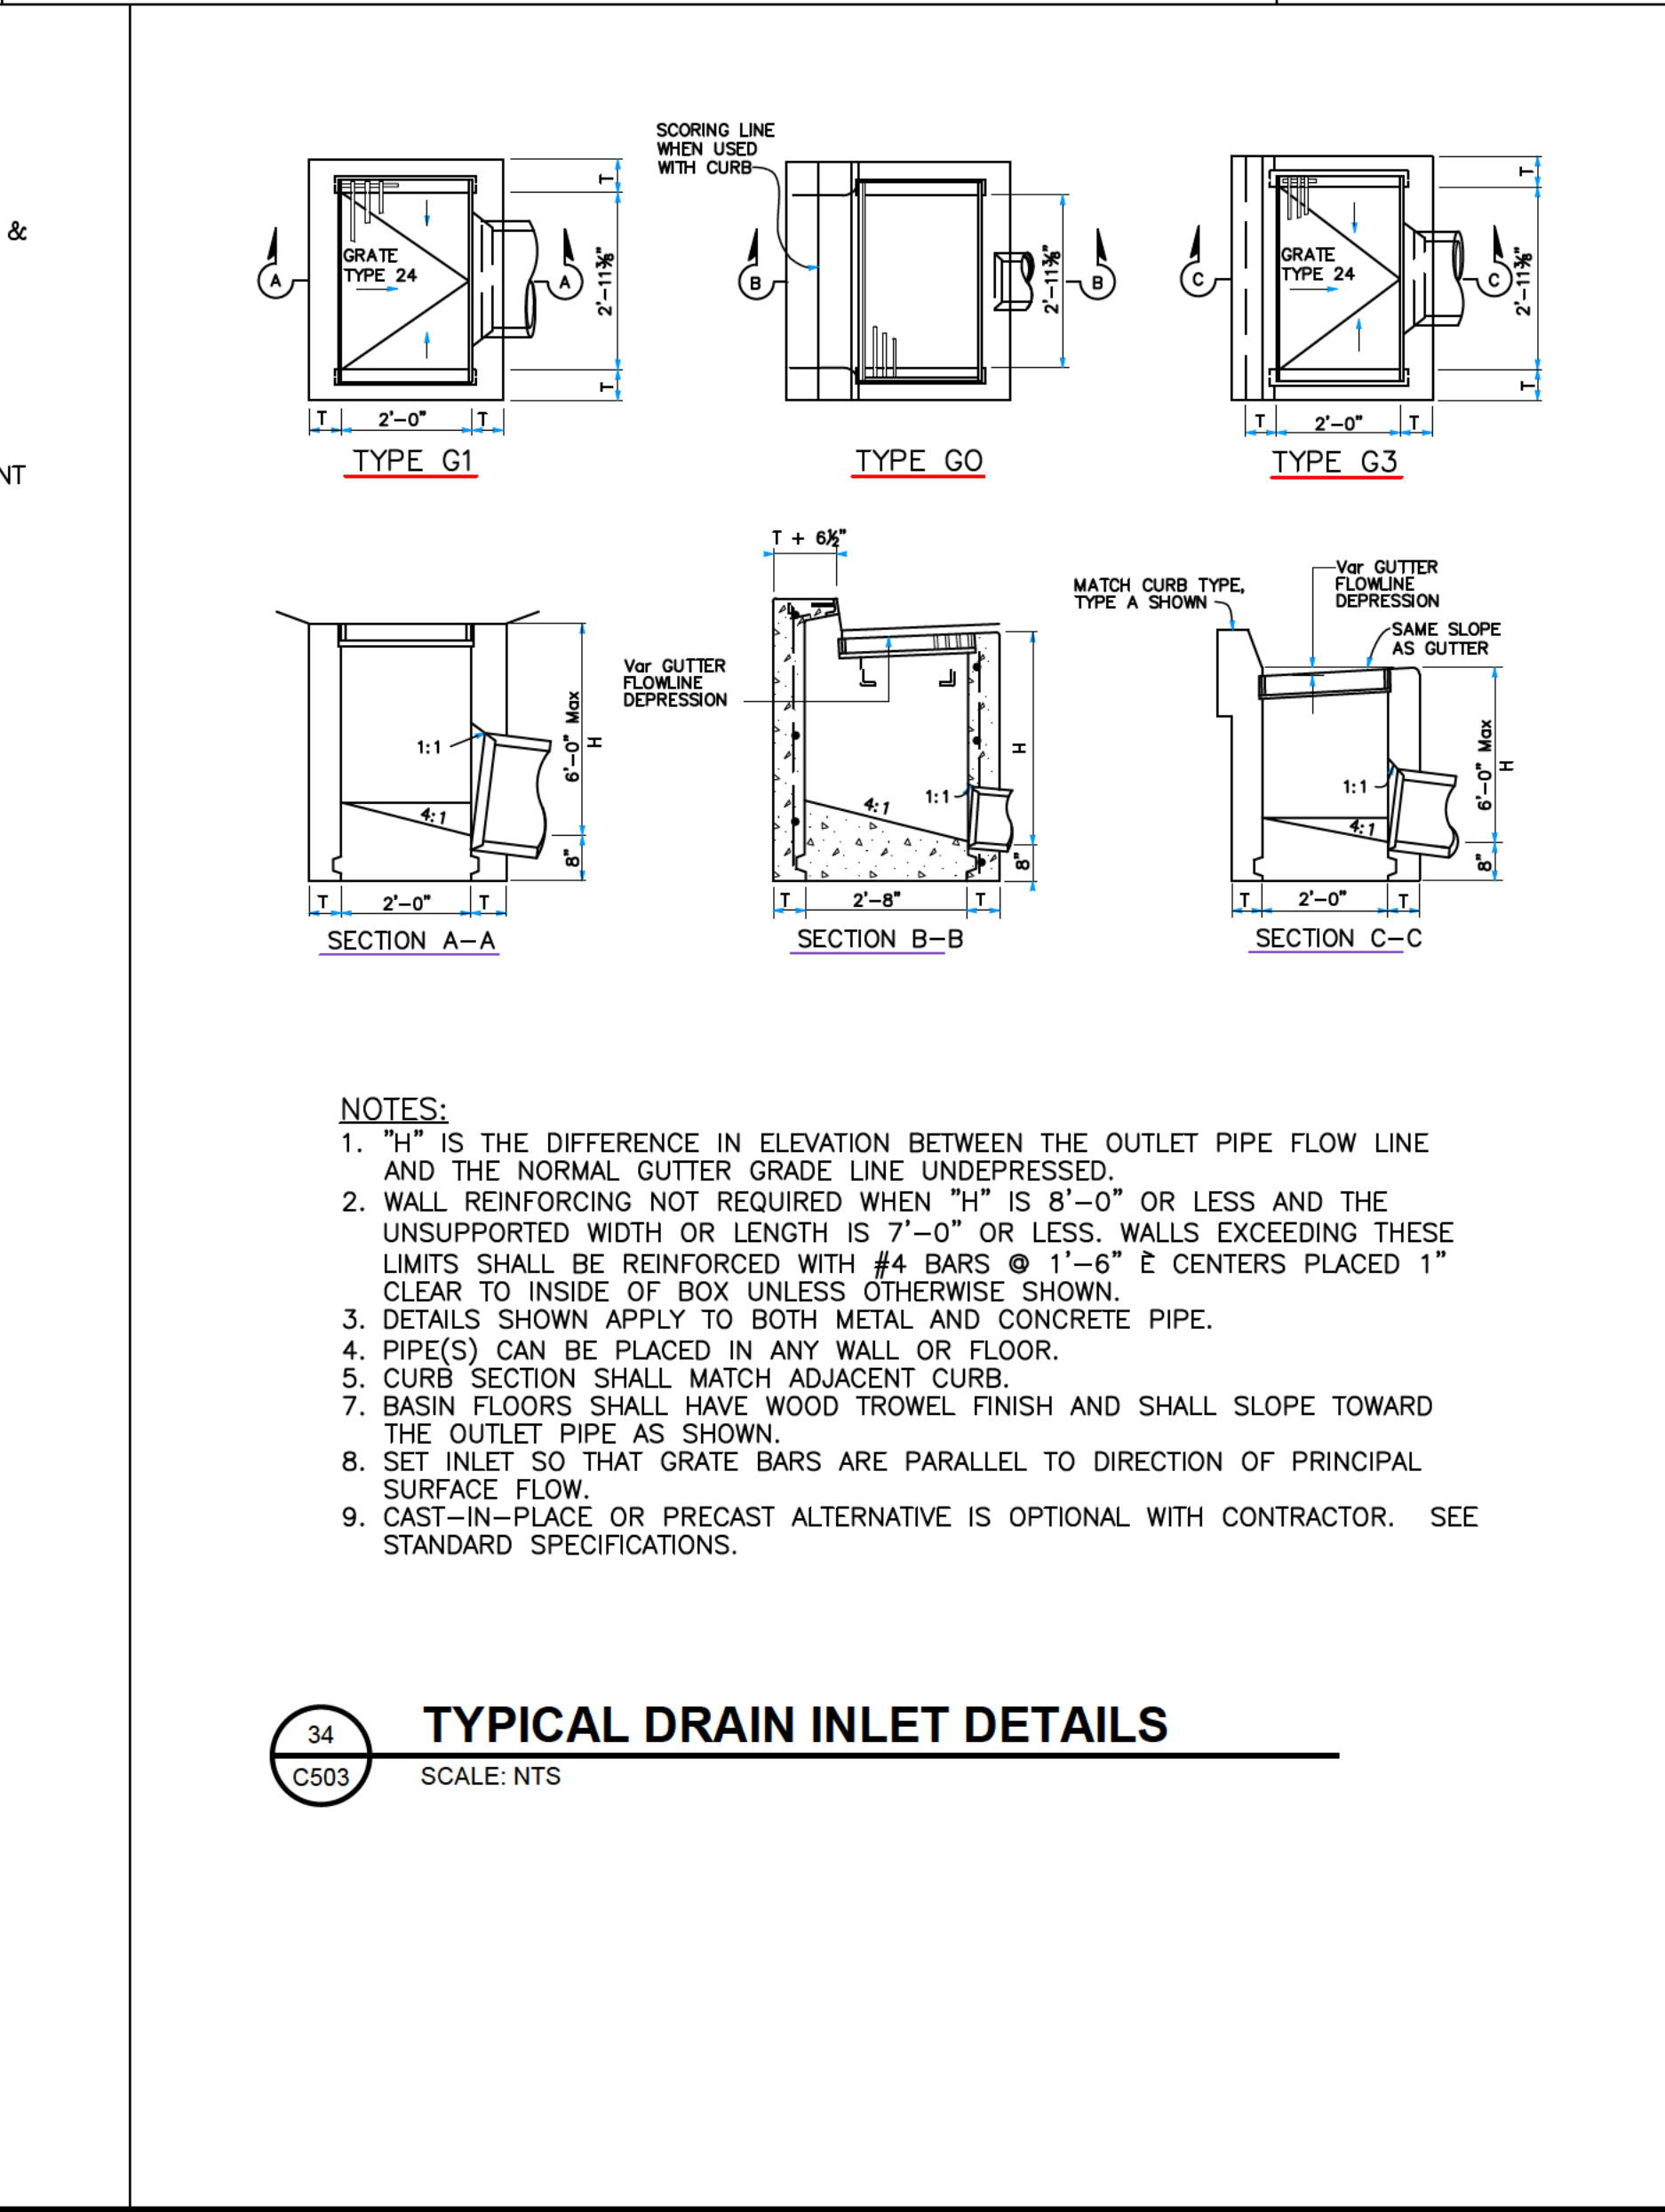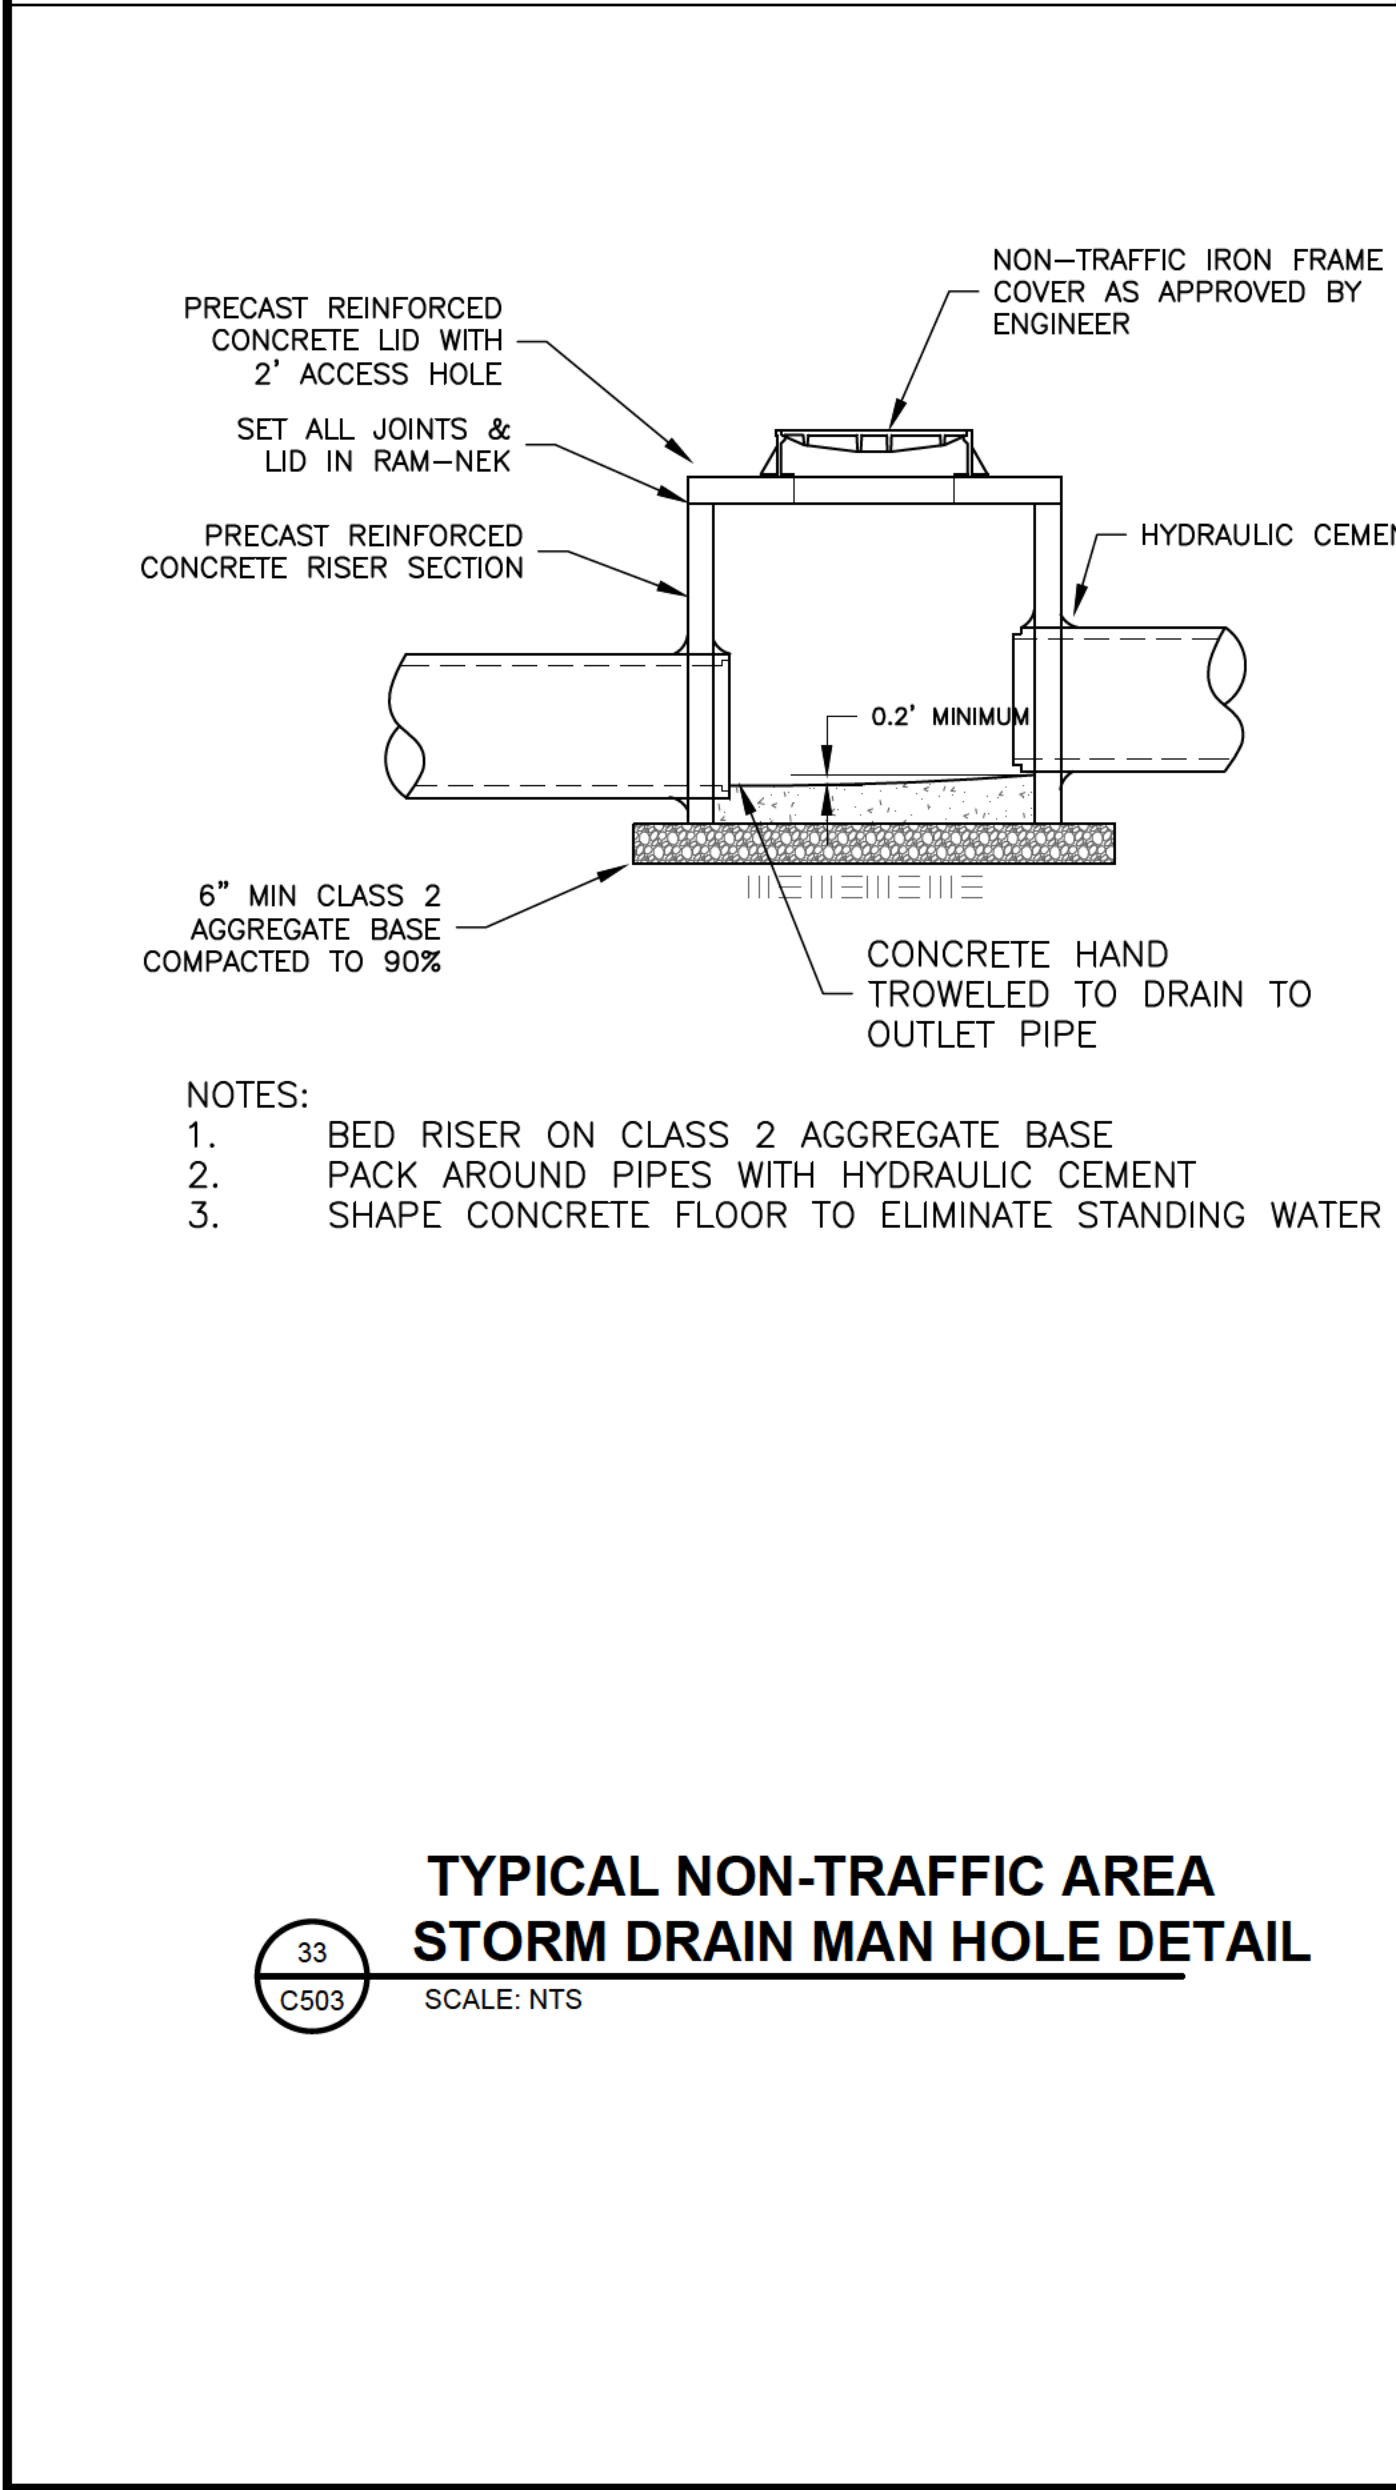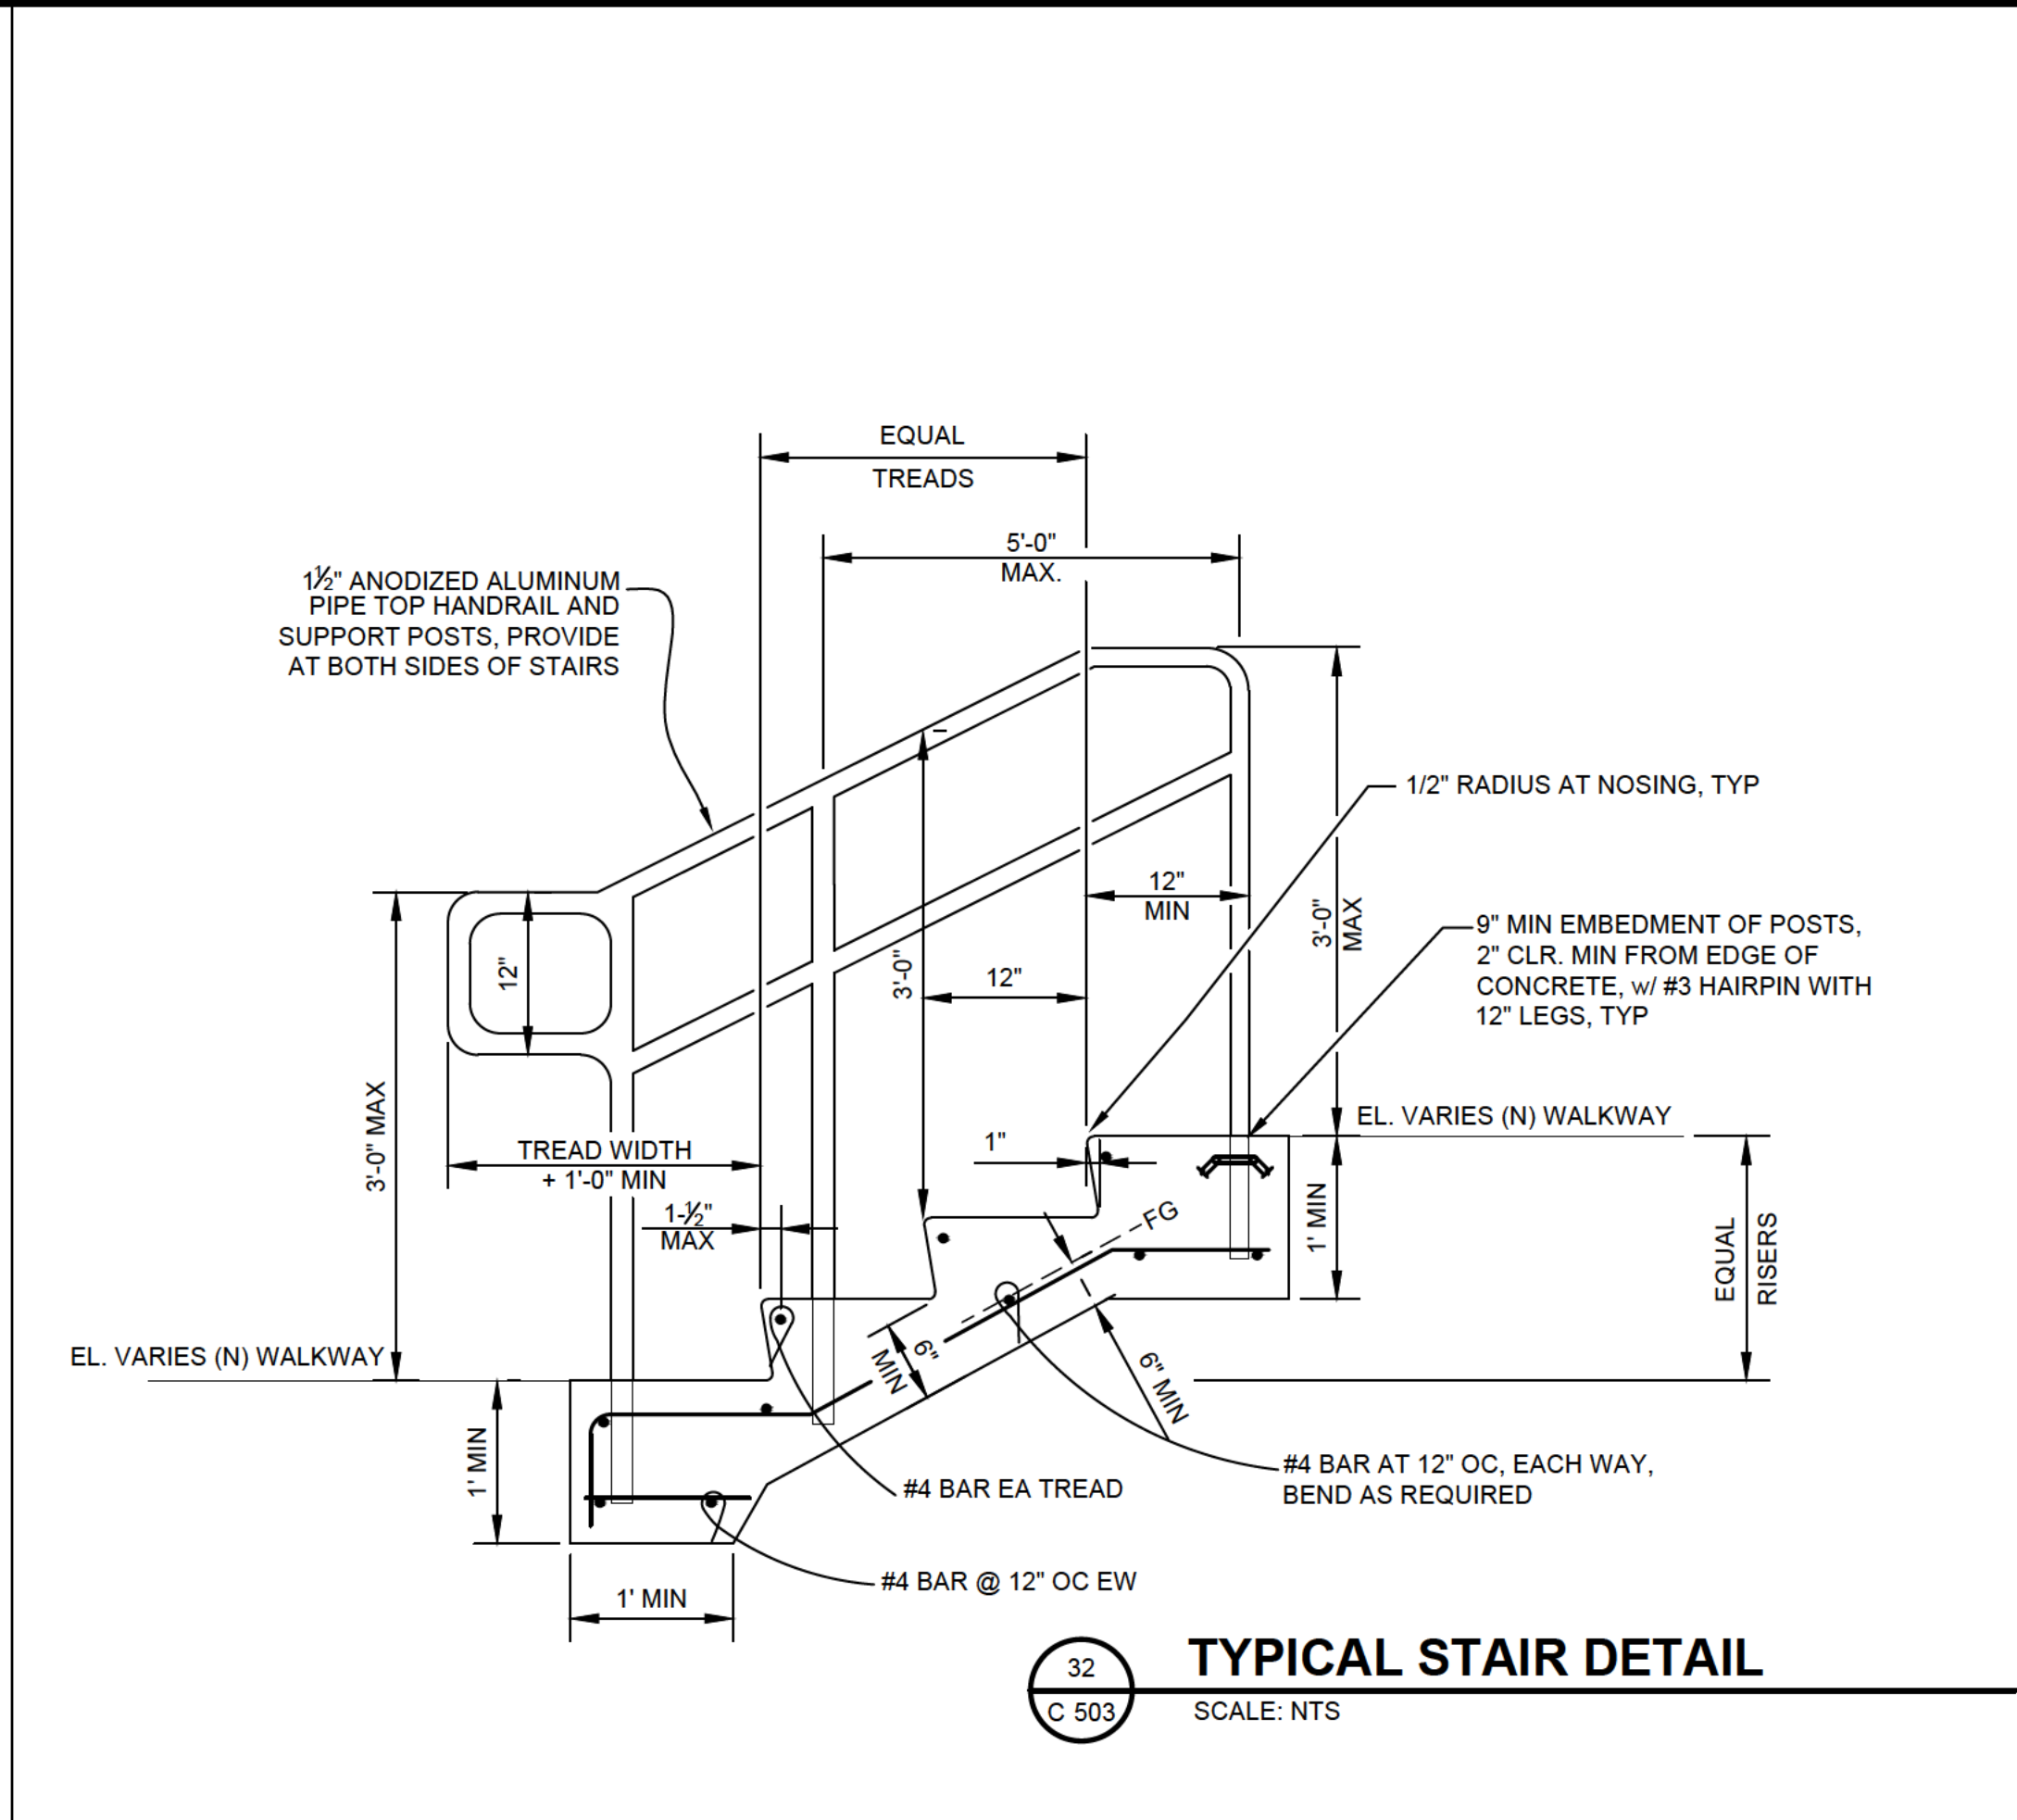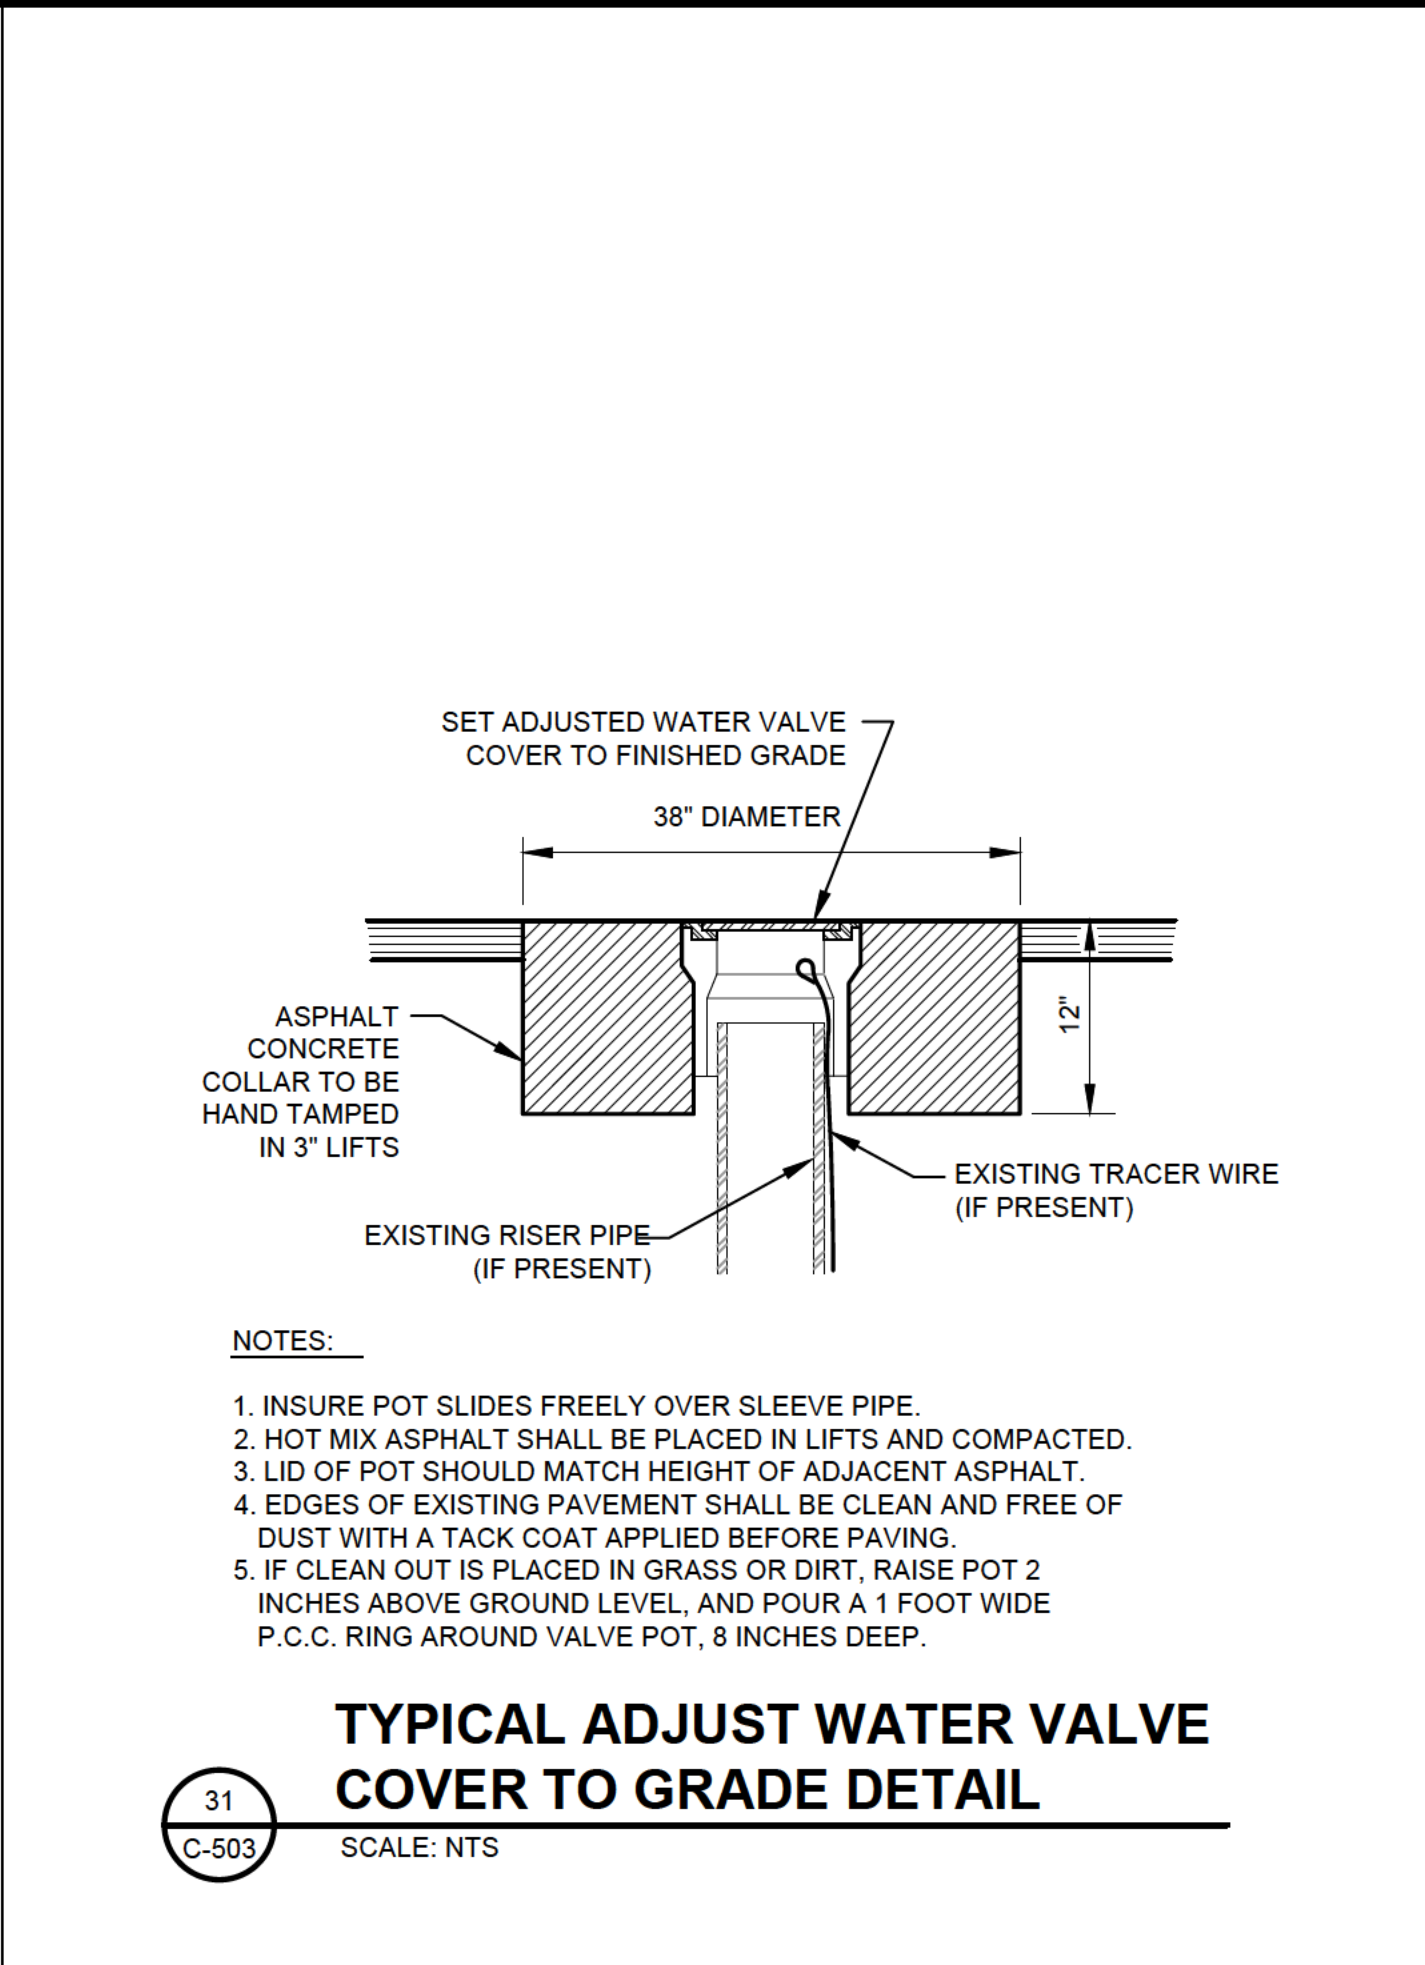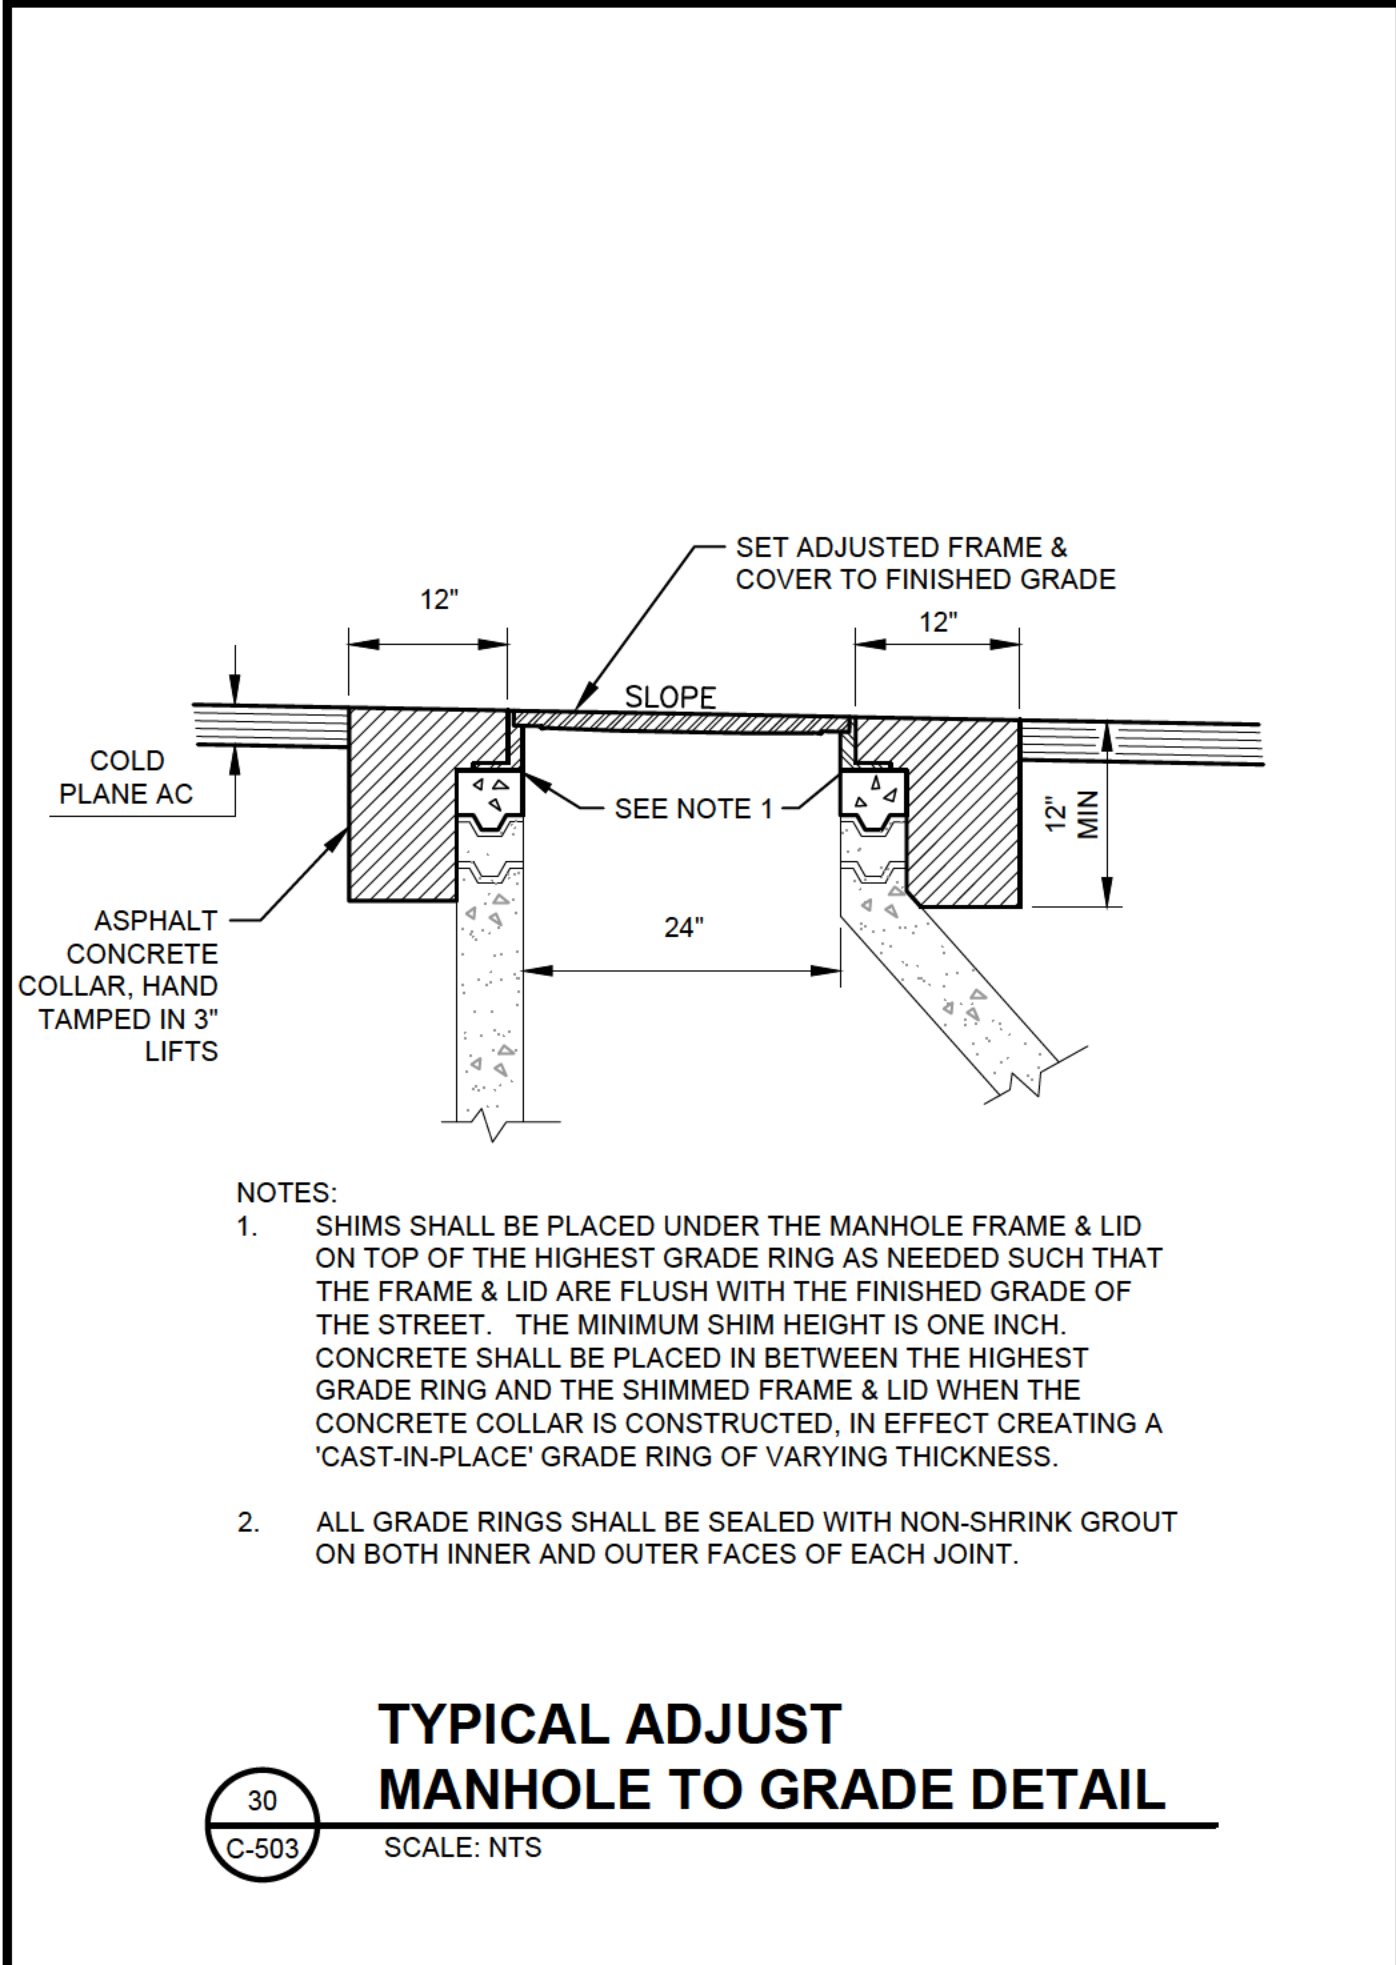


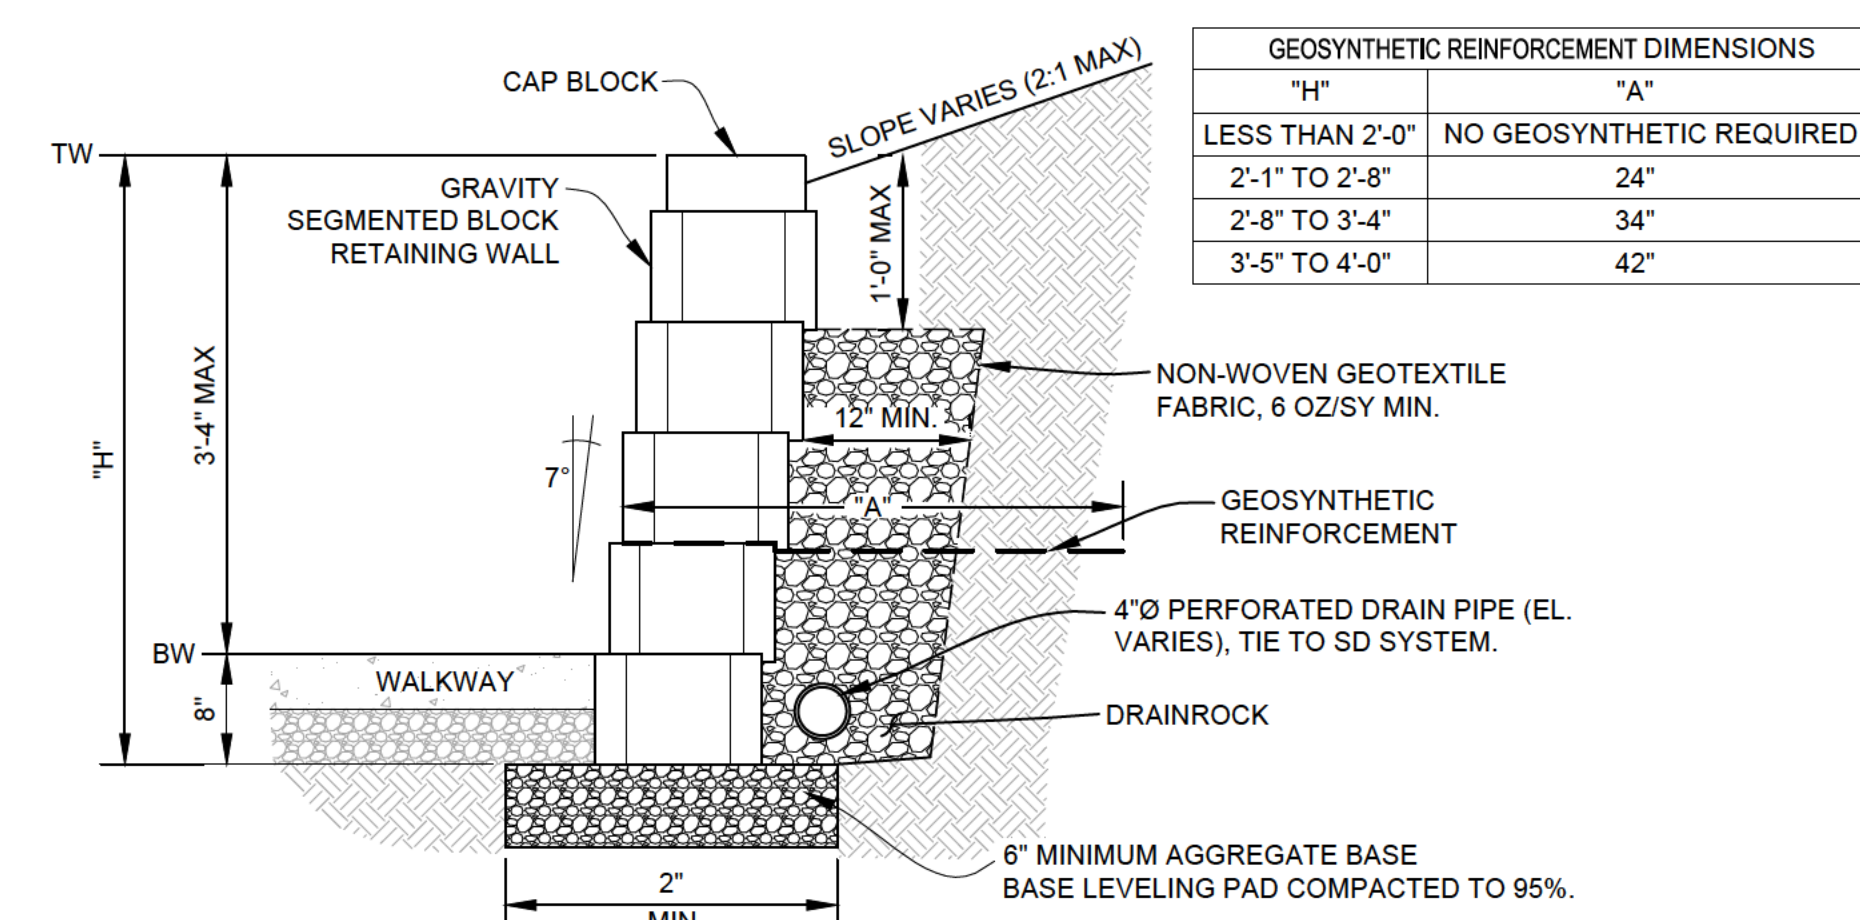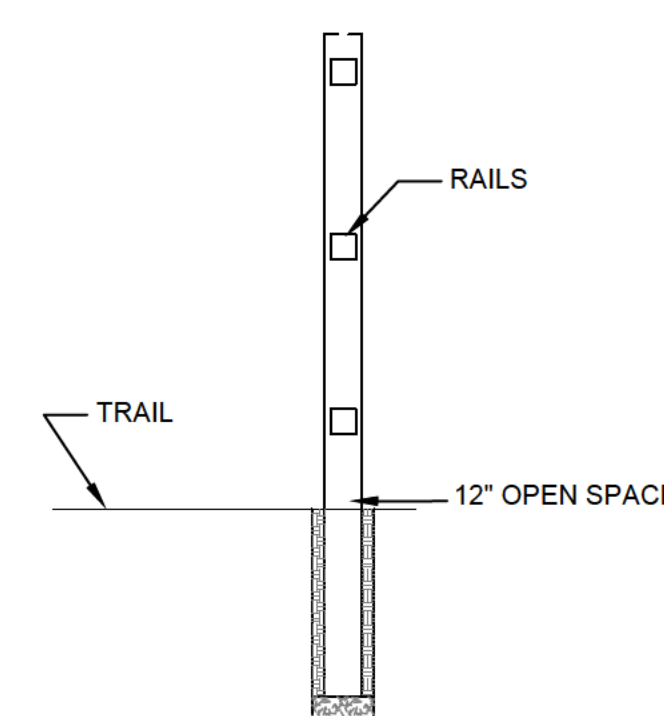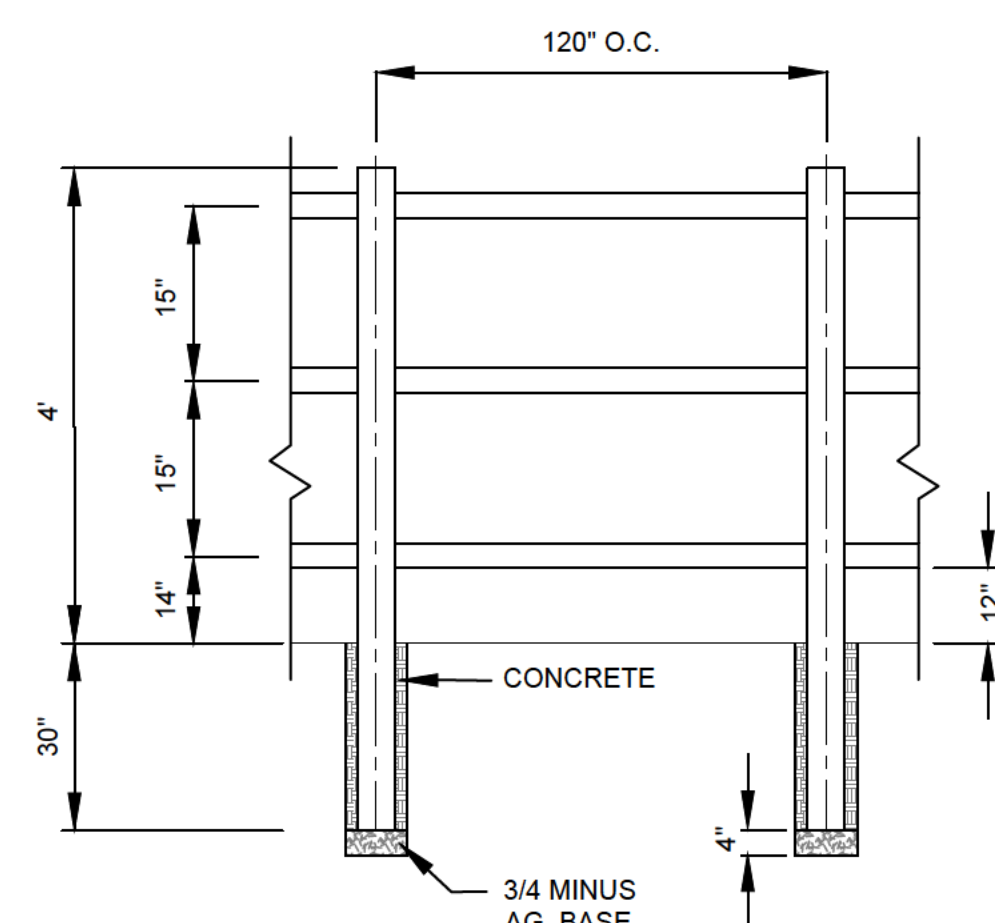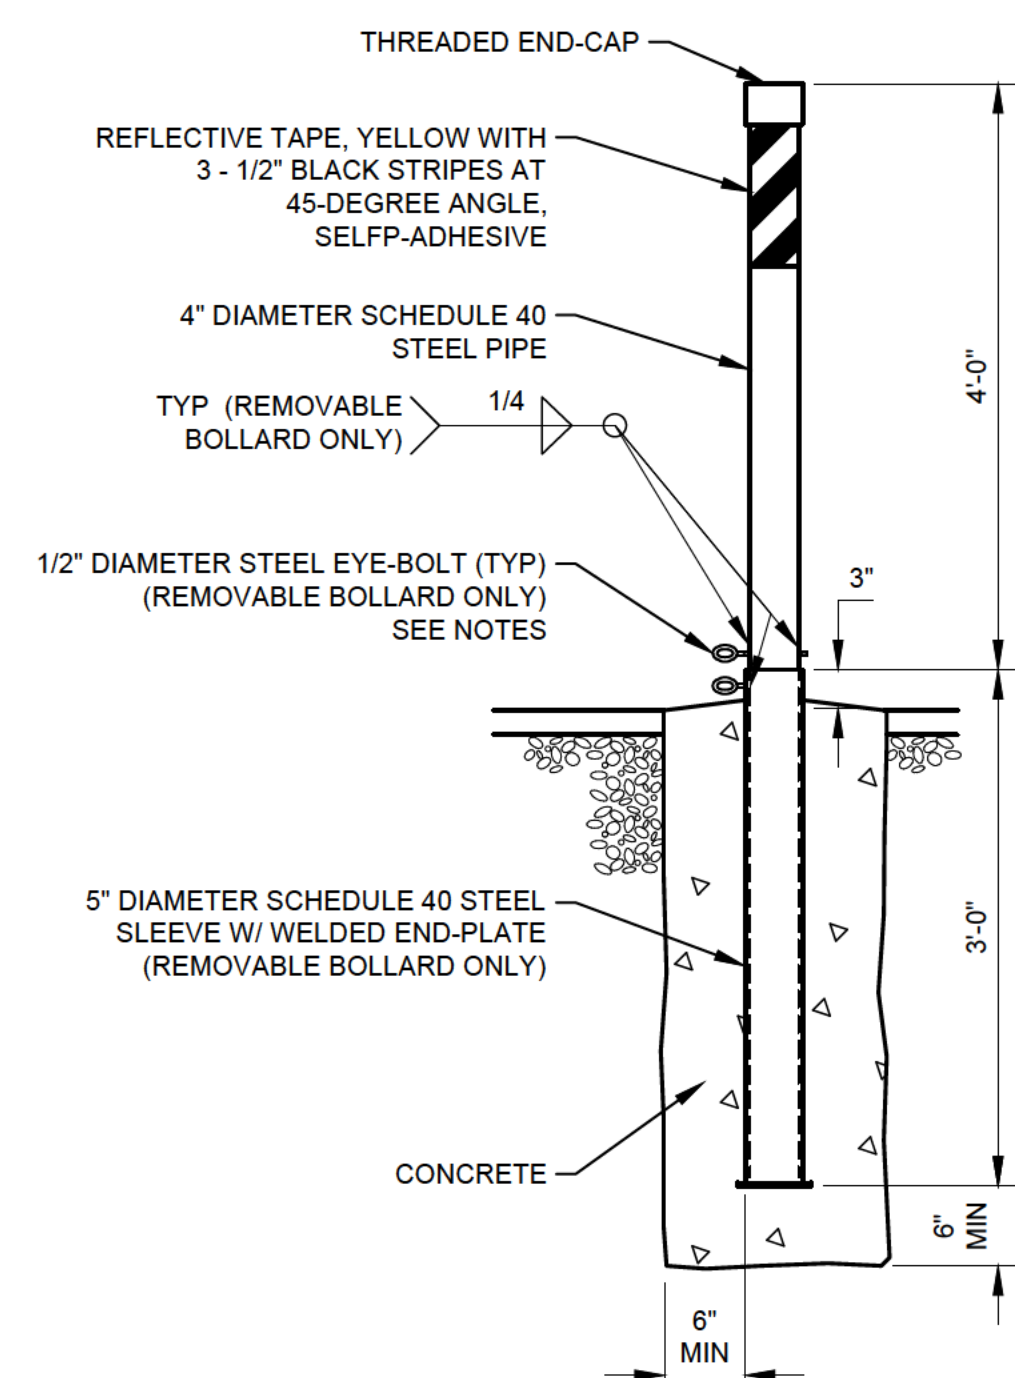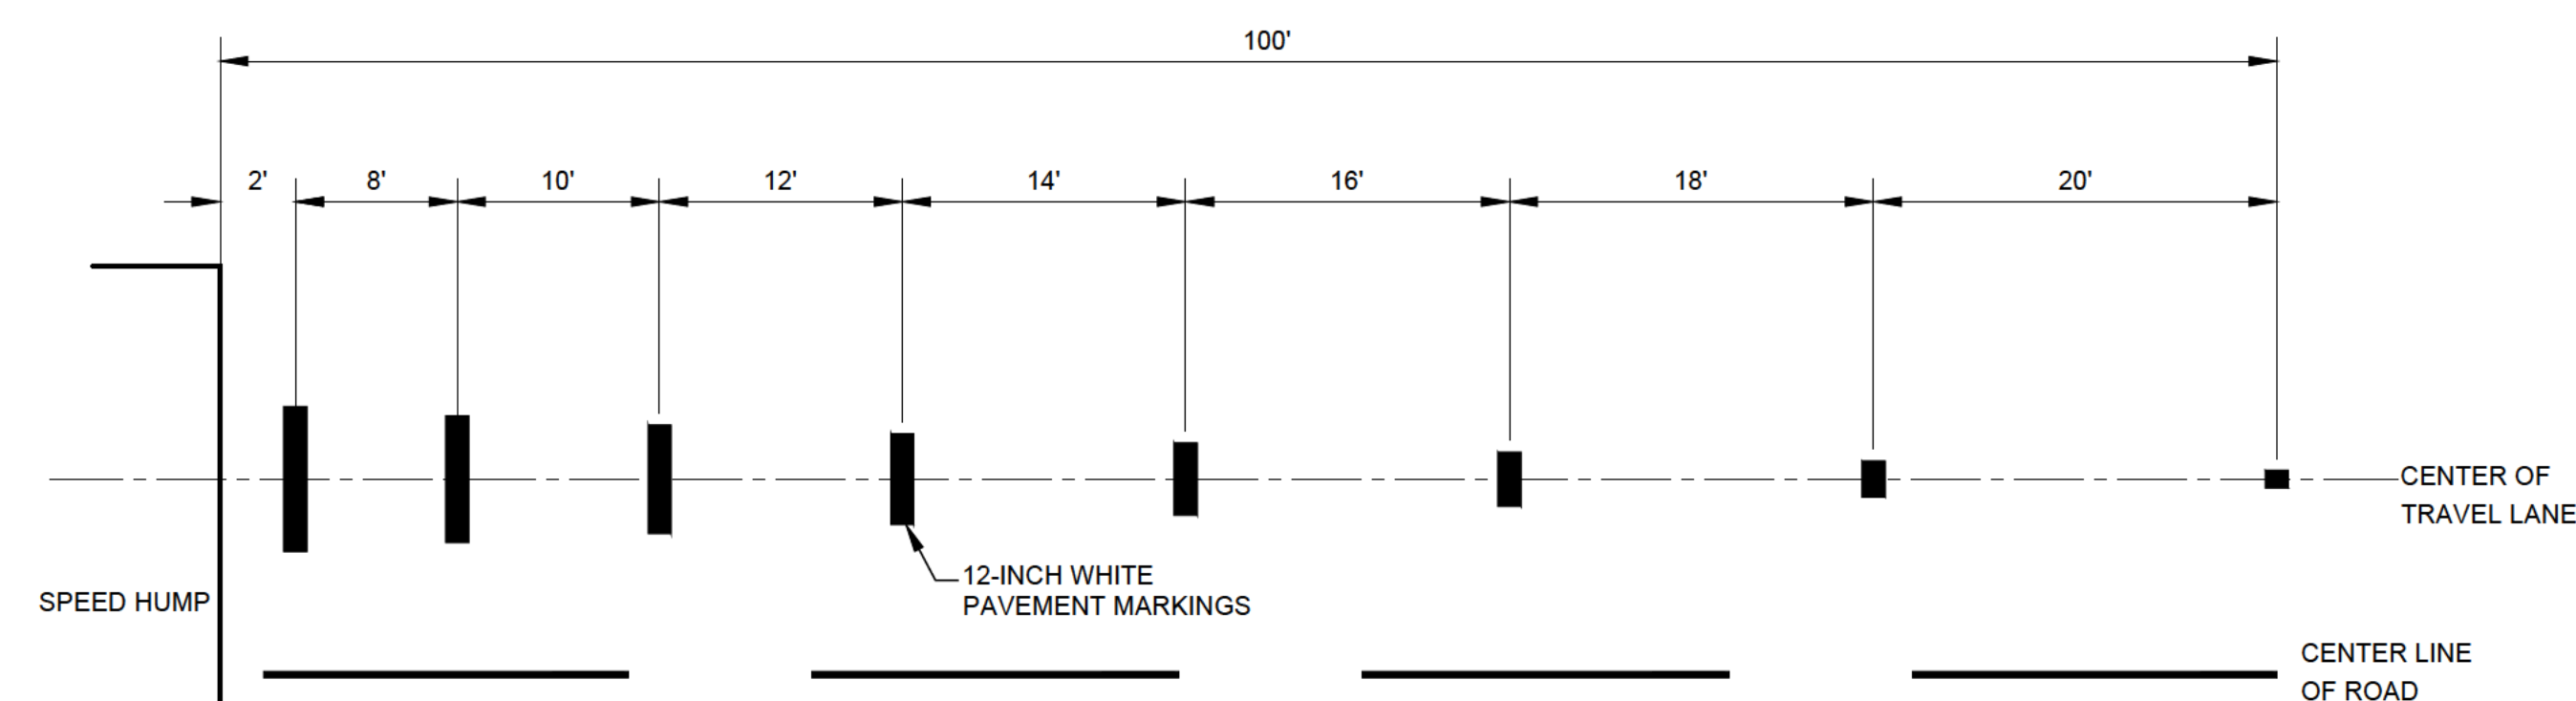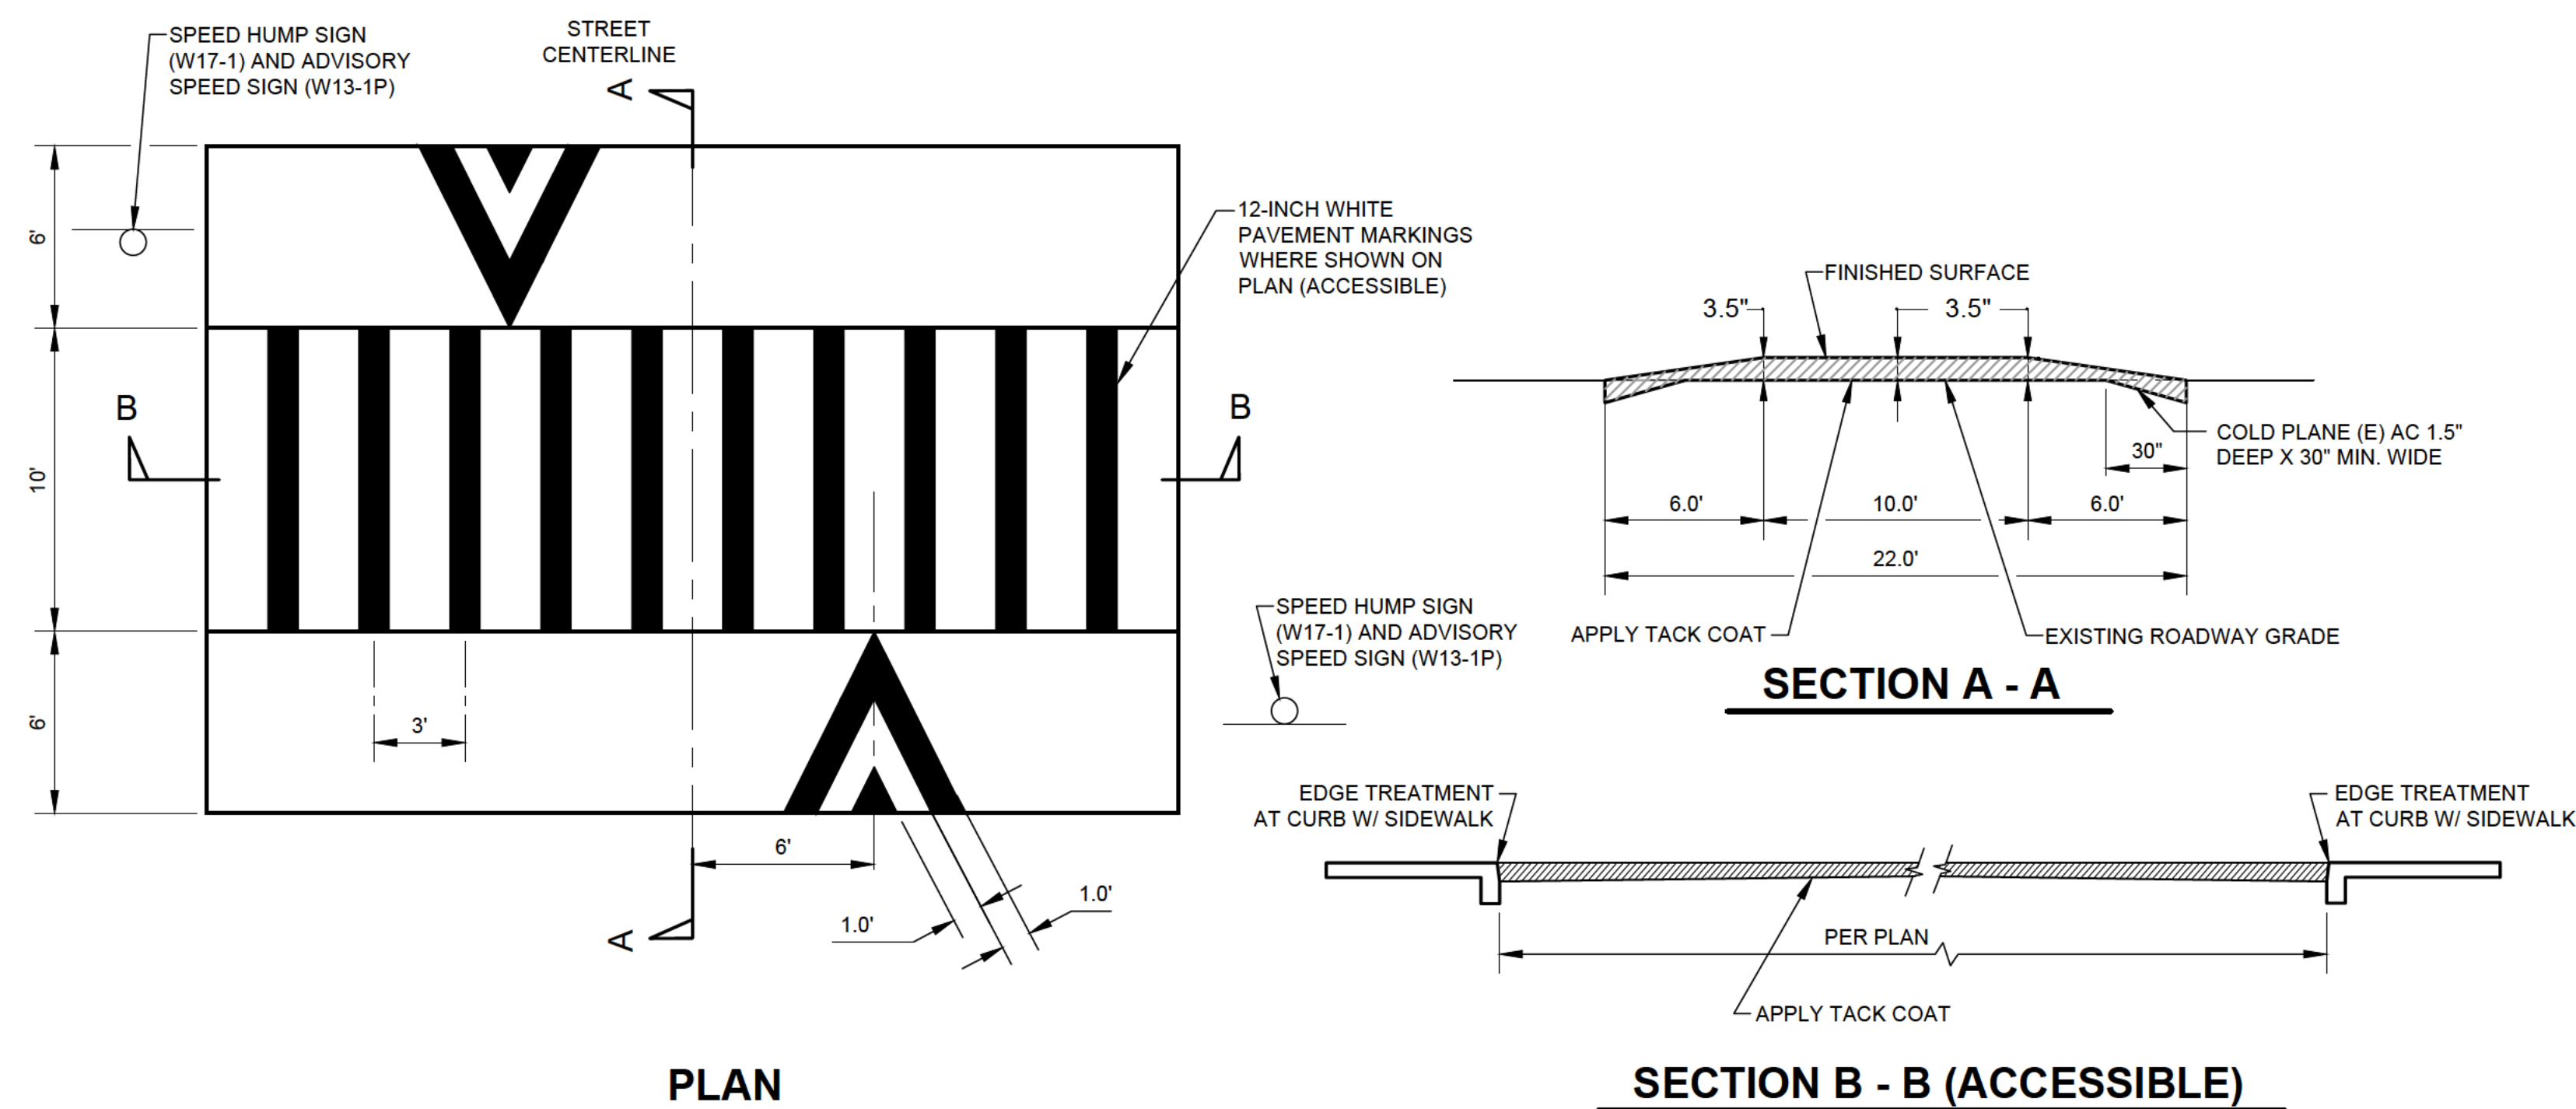




k:\Public Works\Jobs\Railroads\Trails with Trails 1_RWT_Dec_2013\Trails 1_RWT_ELEC 2014-02-01
PGE UPDATE.dwg

2/11/2013

SAMOA BLVD TO 6TH ST. - SCALE 1:20

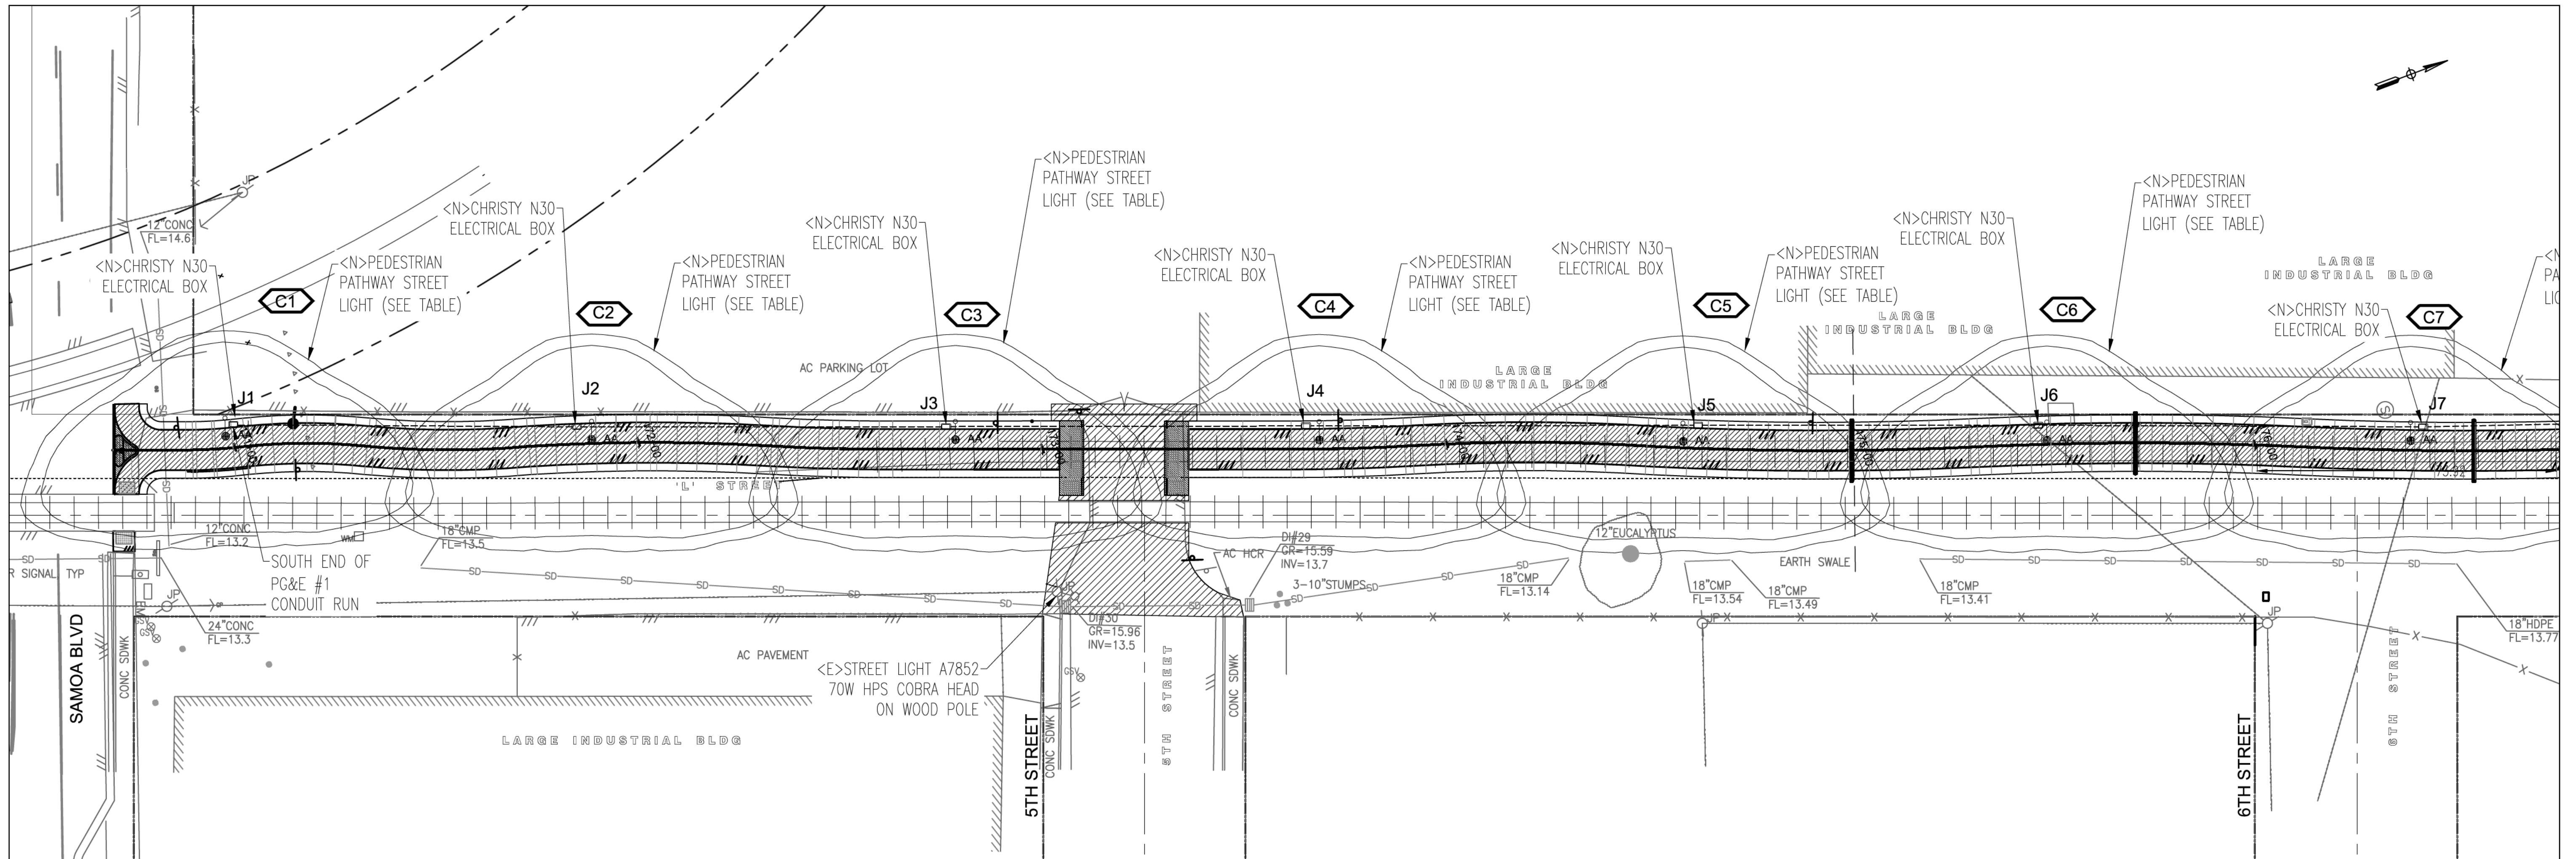

6TH ST. TO 8TH ST. - SCALE 1:20

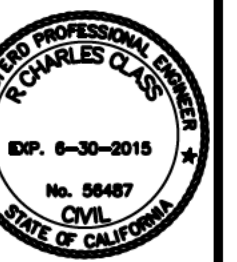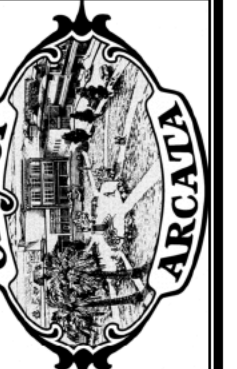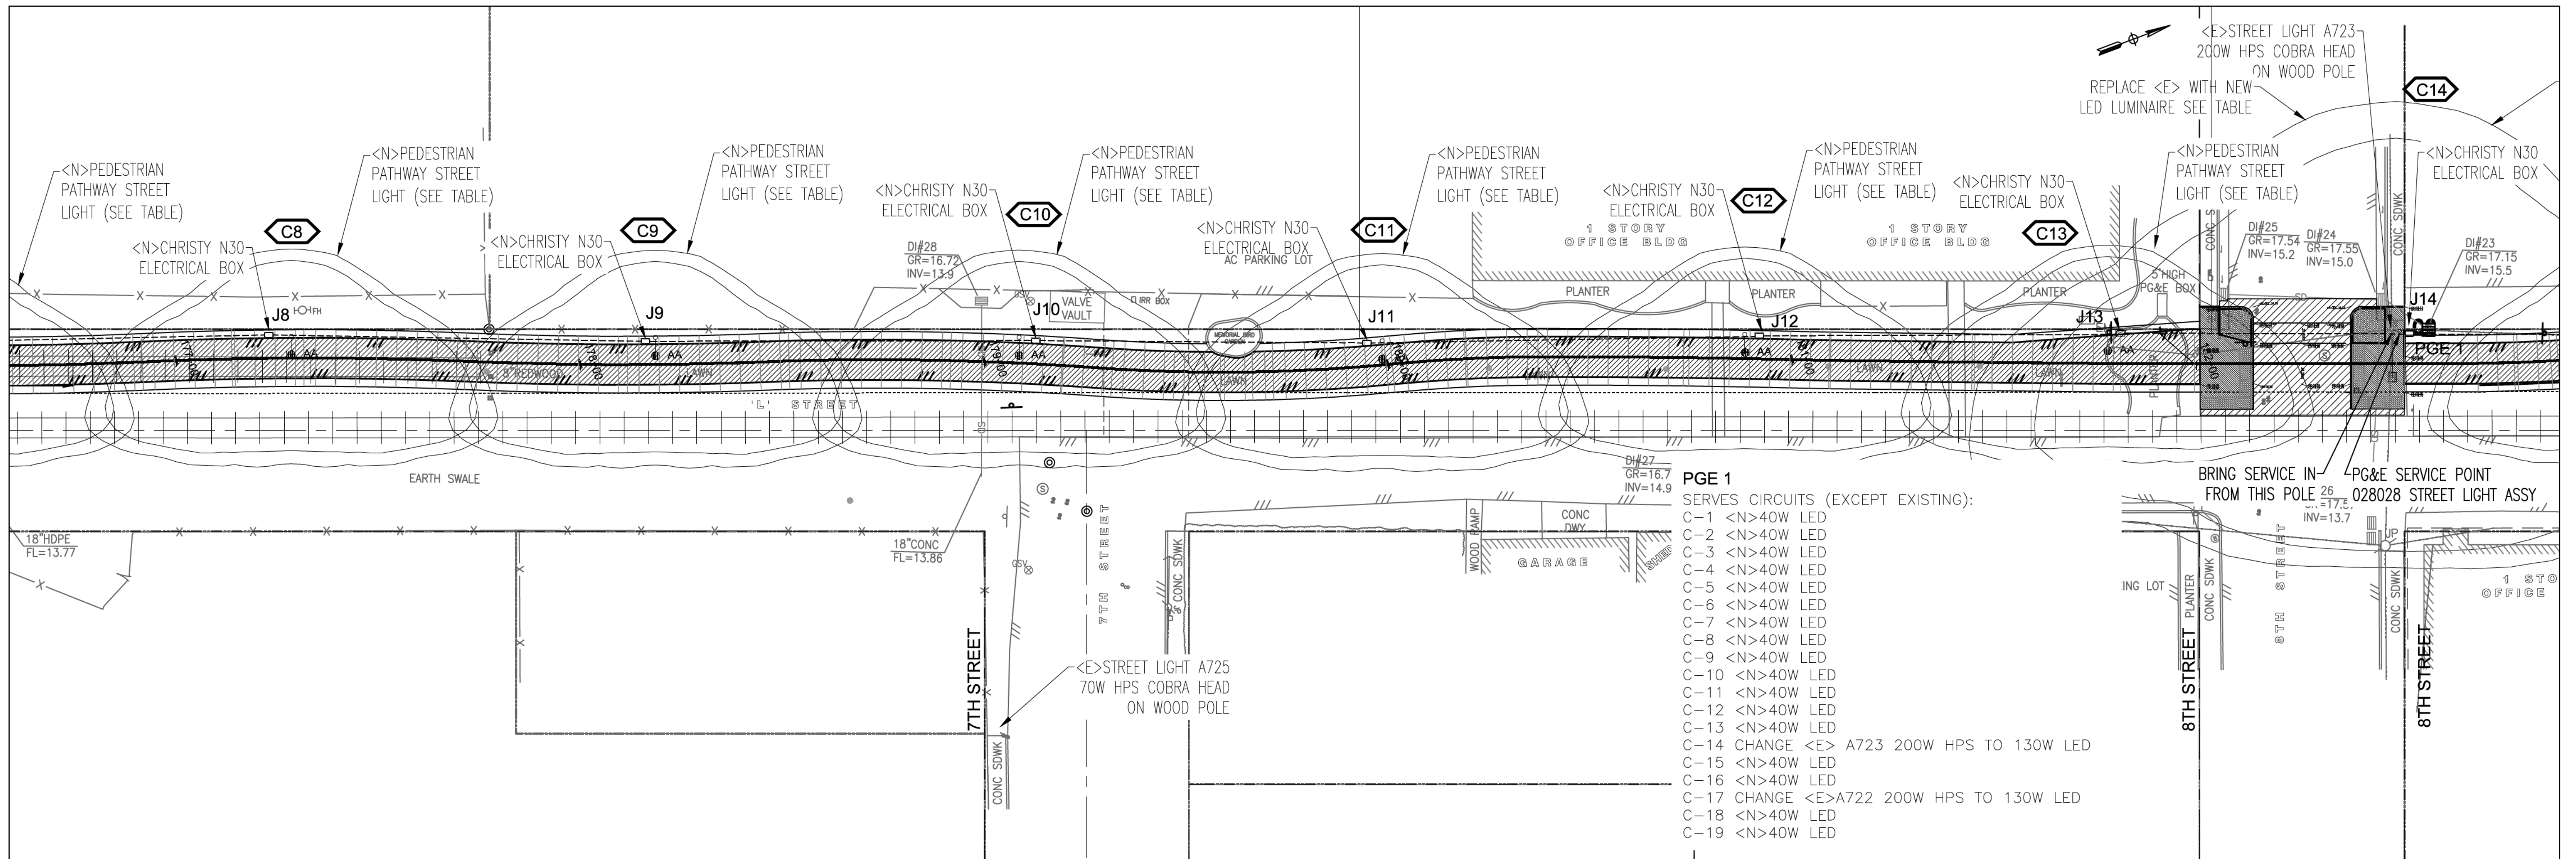

PREPARED BY:
CITY OF ARCATA
ENGINEERING DEPARTMENT
ARCATA PUBLIC WORKS

ELECTRICAL	
DATE	REVISION
01/31/14	DRAWN BY: M. EARLY
	DATE
	NO.


RAILS WITH TRAILS PHASE 1
ARCATA, CALIFORNIA

Date: 01/31/14
Scale: 1:20
Sheet No. 30 OF 36
File No. **E101**




k:\Public Works\Jobs\Railroads\Trails with Trails 1_RWT_Dec_2013\PG&E_UPDATE.dwg

2/11/2013

ALLIANCE RD. STA 203+00 - STA 209+00 - SCALE 1:20

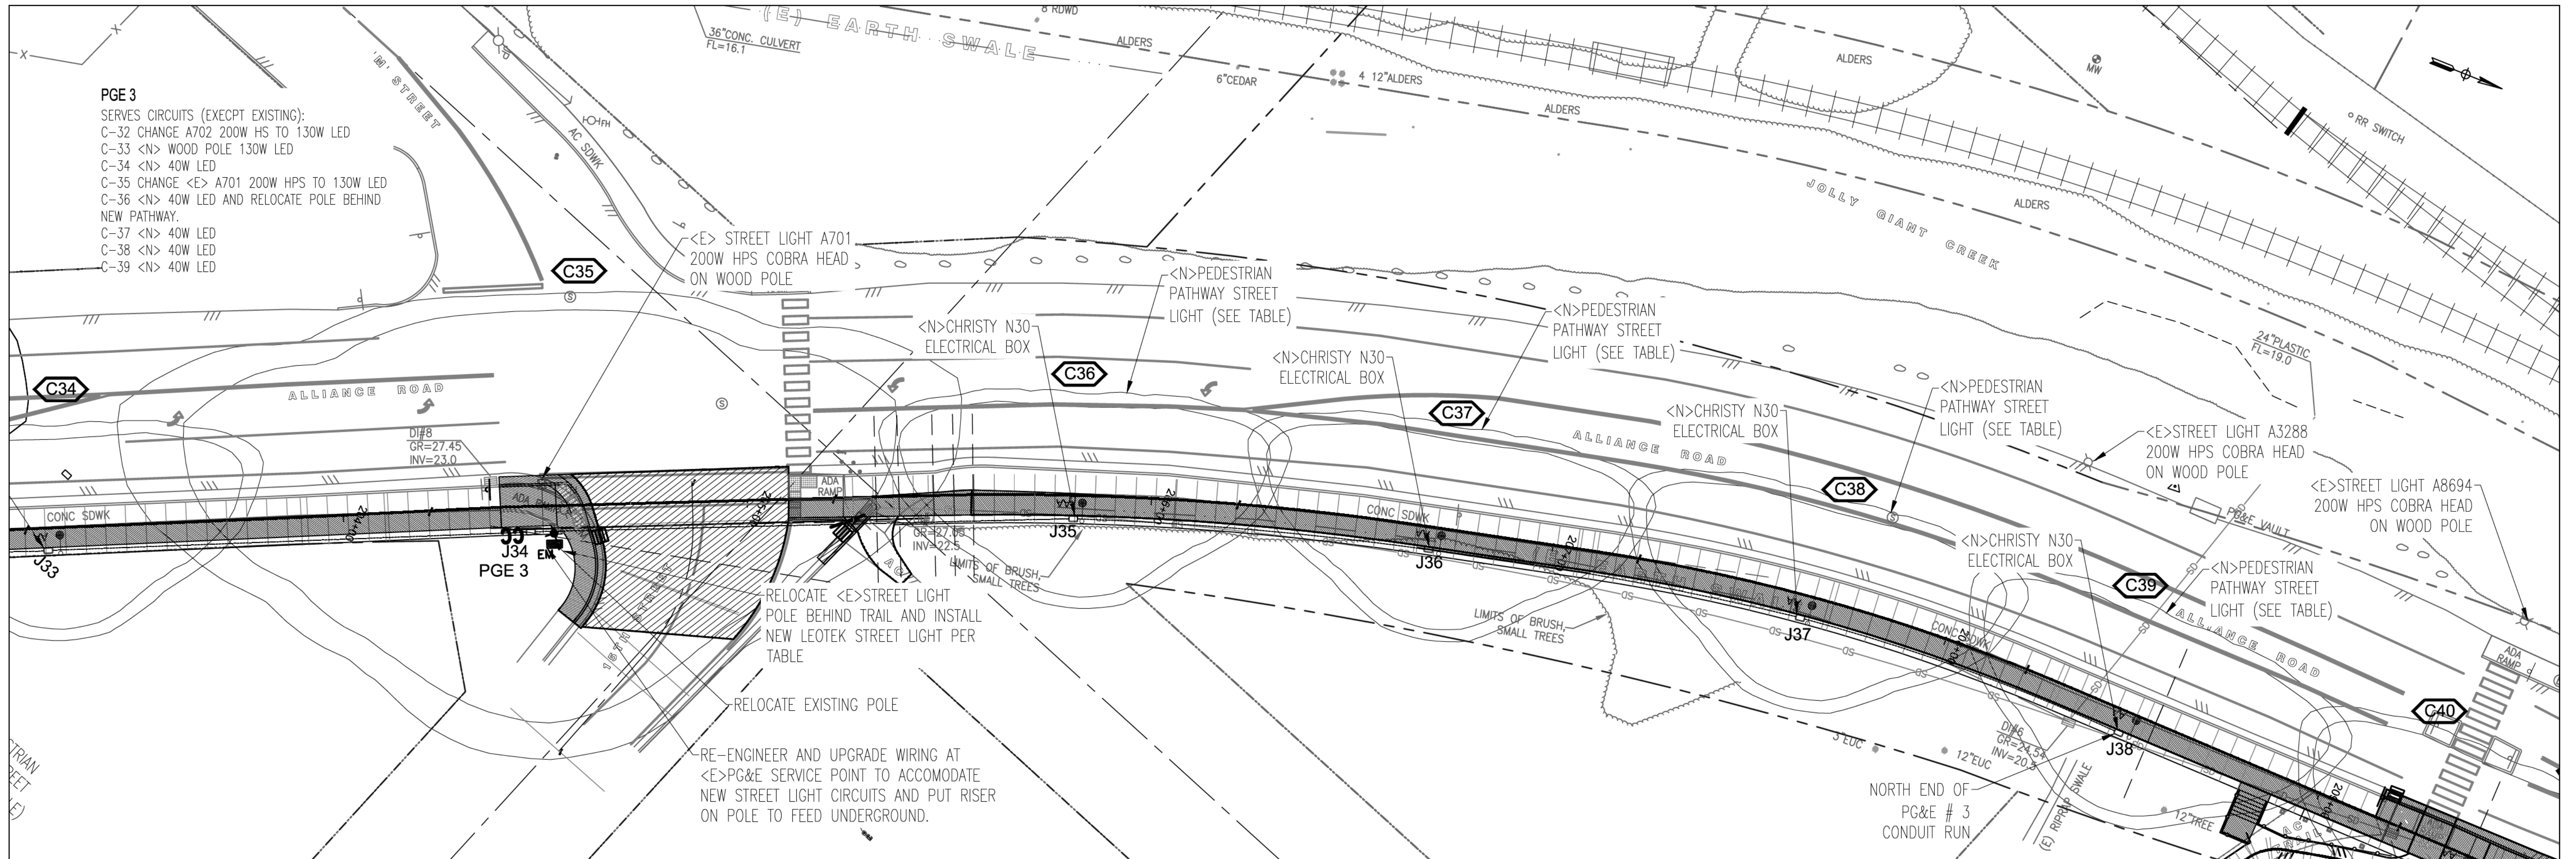

ALLIANCE RD. ENTERING SHAY PARK AT 17TH ST. STA 209+17 TO STA 215+60 - SCALE 1:20

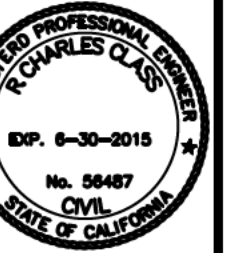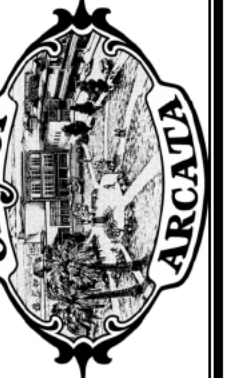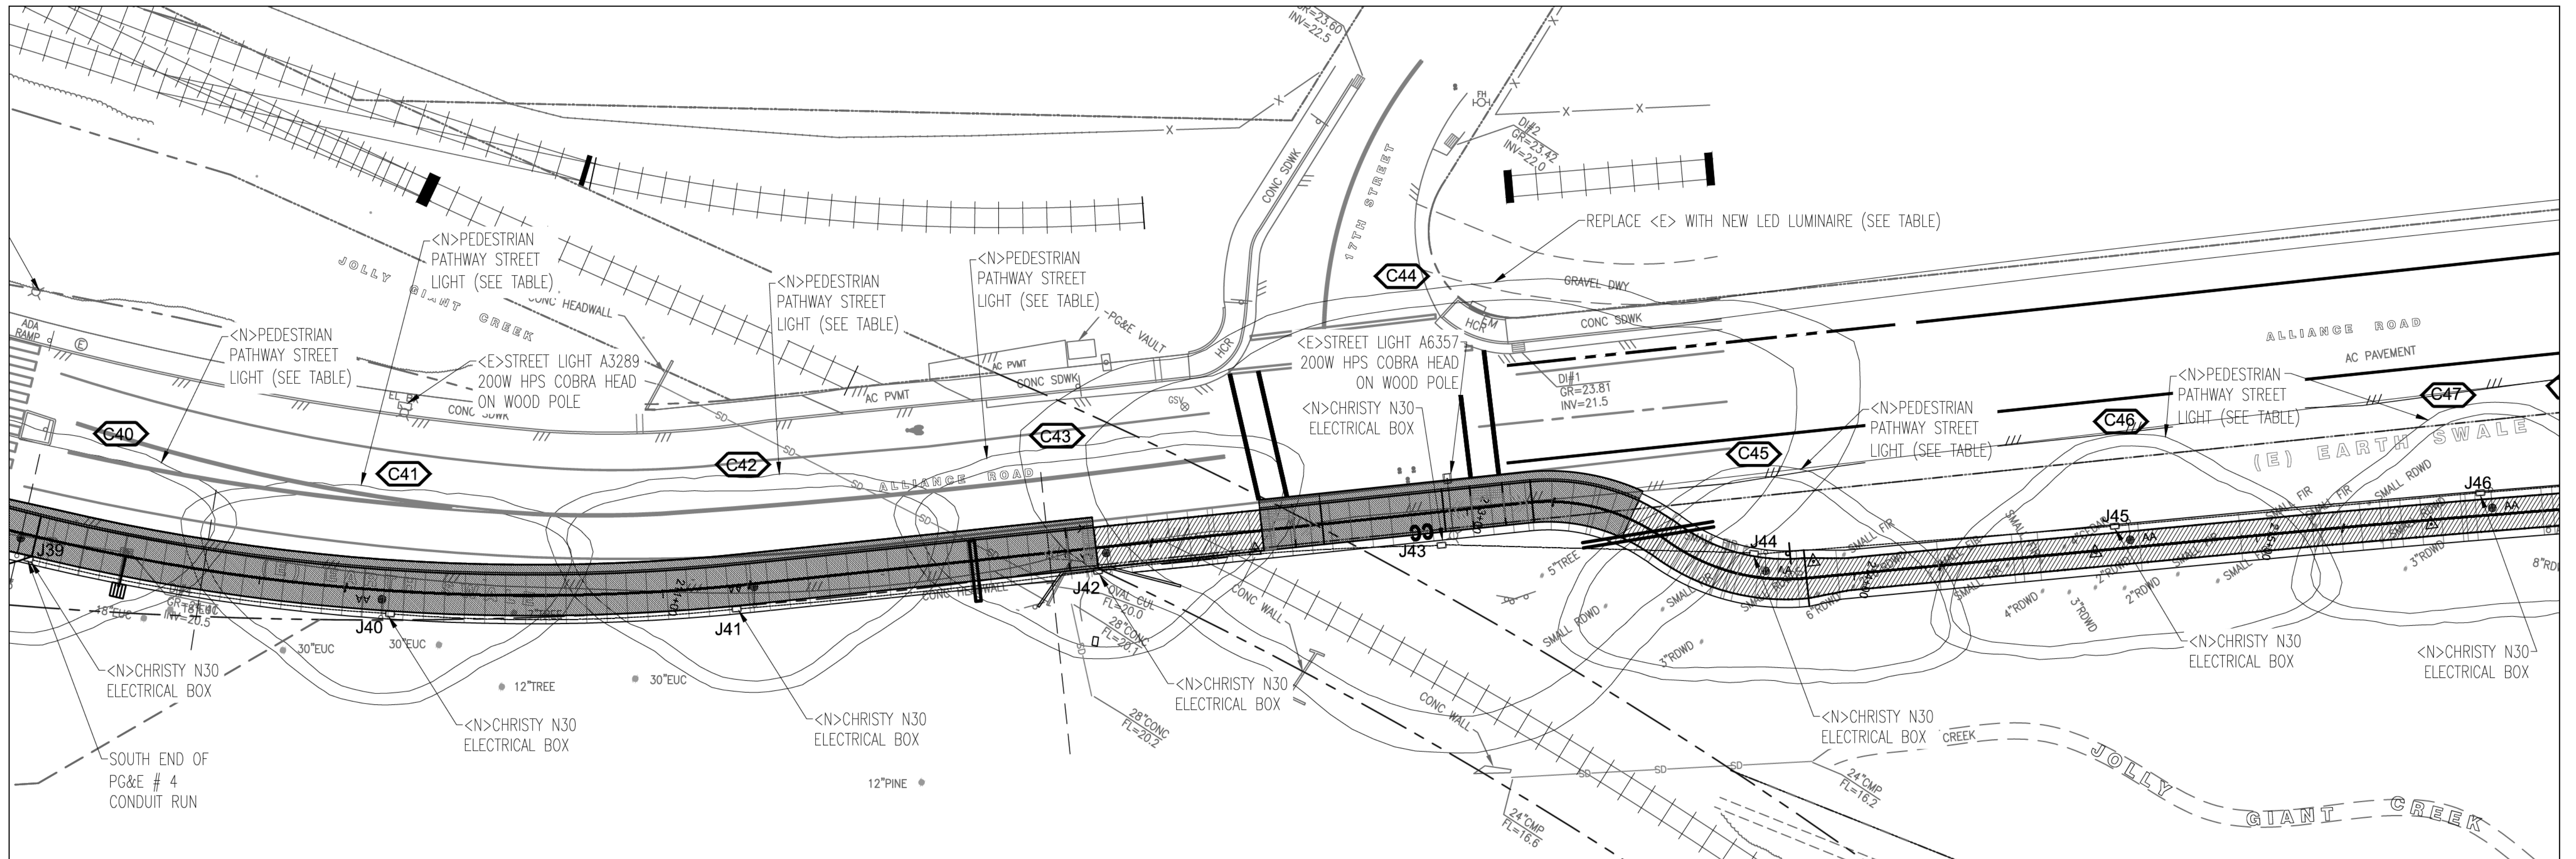


PREPARED BY:
CITY OF ARCATA
ENGINEERING DEPARTMENT
ARCATA PUBLIC WORKS

DATE	BY	REVISION
01/31/14	DRAWN BY: M. EARLY	


RAILS WITH TRAILS PHASE 1
ARCATA, CALIFORNIA

Date: 01/31/14
Scale: 1:20
Sheet No. 33 OF 36
File No. **E104**

The image contains two seals. The top seal is the official seal of the City of Arcata, featuring a central illustration of a steam locomotive crossing a bridge over a river, with the words "City of" and "ARCATA" in a decorative frame. The bottom seal is a circular professional engineer seal for R. Charles Q. Smith, State of California, with the text "REGISTERED PROFESSIONAL ENGINEER", "R. CHARLES Q. SMITH", "No. 56487", "CIVIL", and "STATE OF CALIFORNIA".

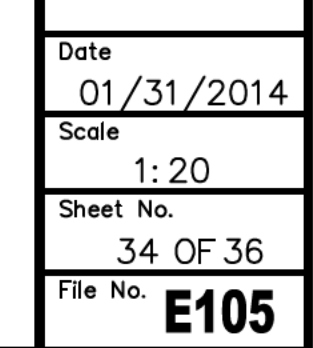
[illegible]

CIRCUIT DIAGRAM FOR NEW LIGHTS

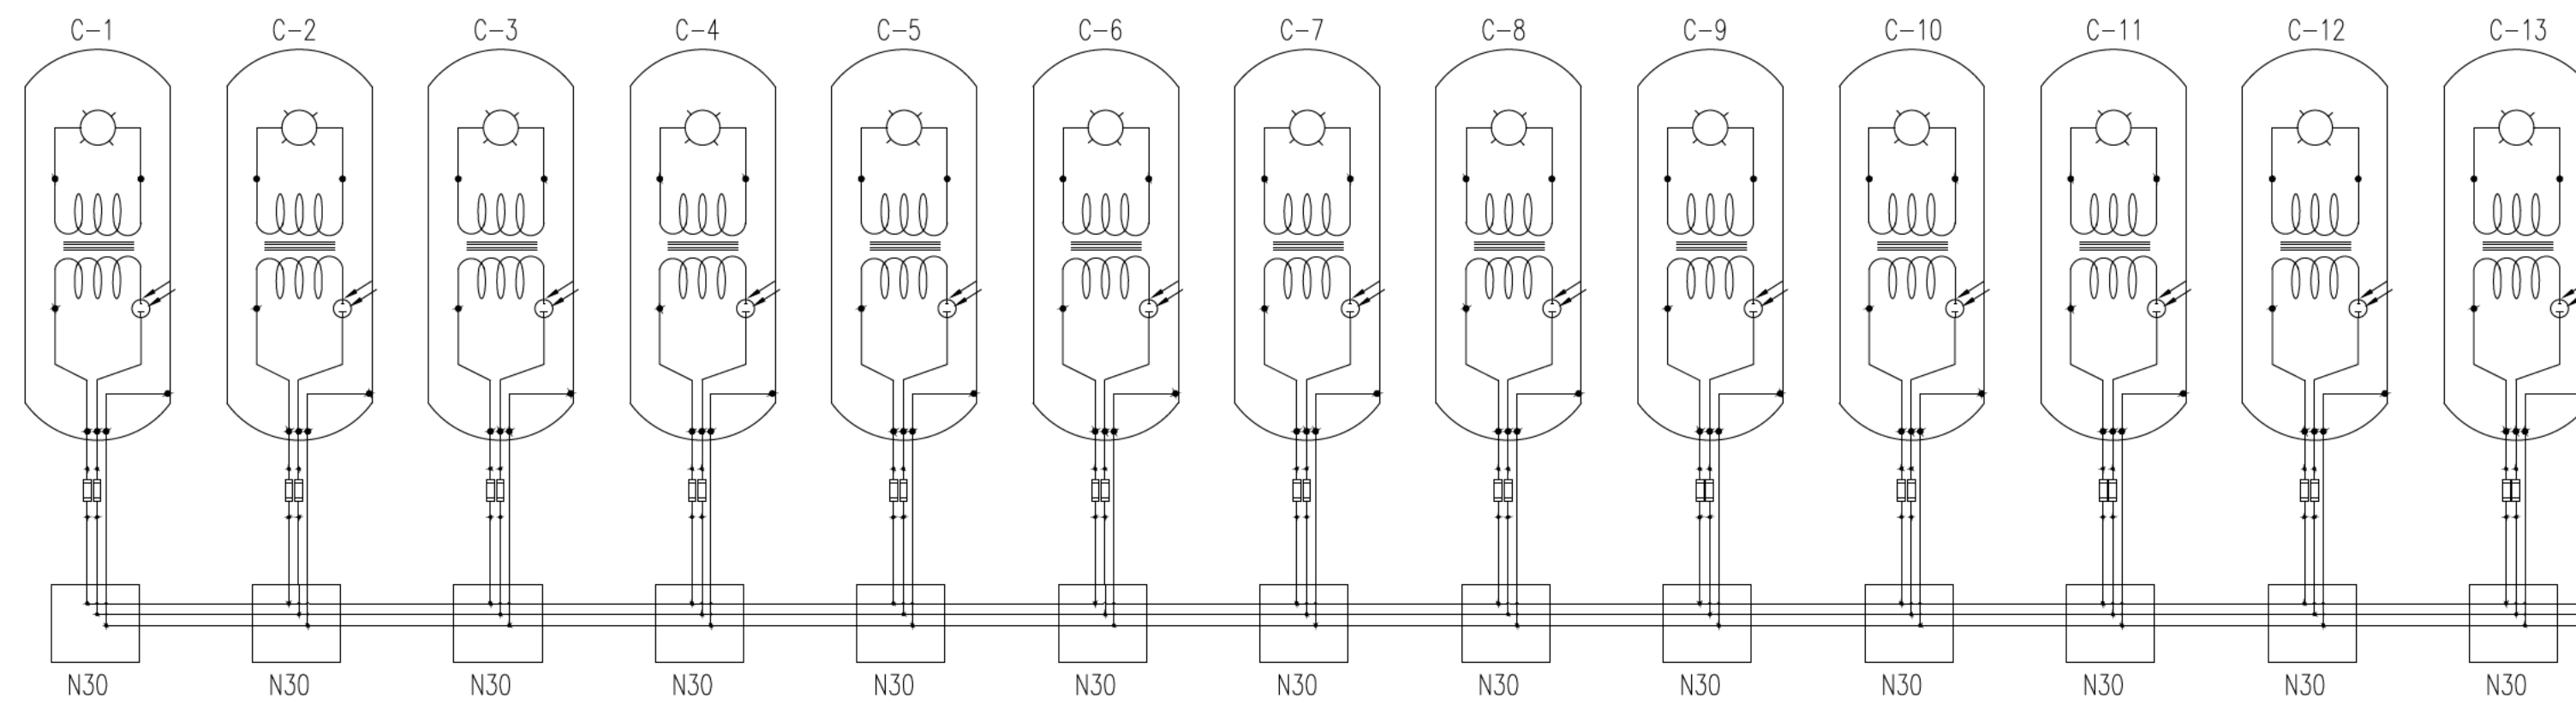



PGE 1 SERVES CIRCUITS (EXCEPT EXISTING):

C-1 <N> 40W LED
C-2 <N> 40W LED
C-3 <N> 40W LED
C-4 <N> 40W LED
C-5 <N> 40W LED
C-6 <N> 40W LED
C-7 <N> 40W LED
C-8 <N> 40W LED
C-9 <N> 40W LED
C-10 <N> 40W LED
C-11 <N> 40W LED
C-12 <N> 40W LED
C-13 <N> 40W LED
C-14 CHANGE <E> A723 200W HPS TO 130W LED
C-15 <N> 40W LED
C-16 <N> 40W LED
C-17 CHANGE <E> A722 200W HPS TO 130W LED
C-18 <N> 40W LED
C-19 <N> 40W LED

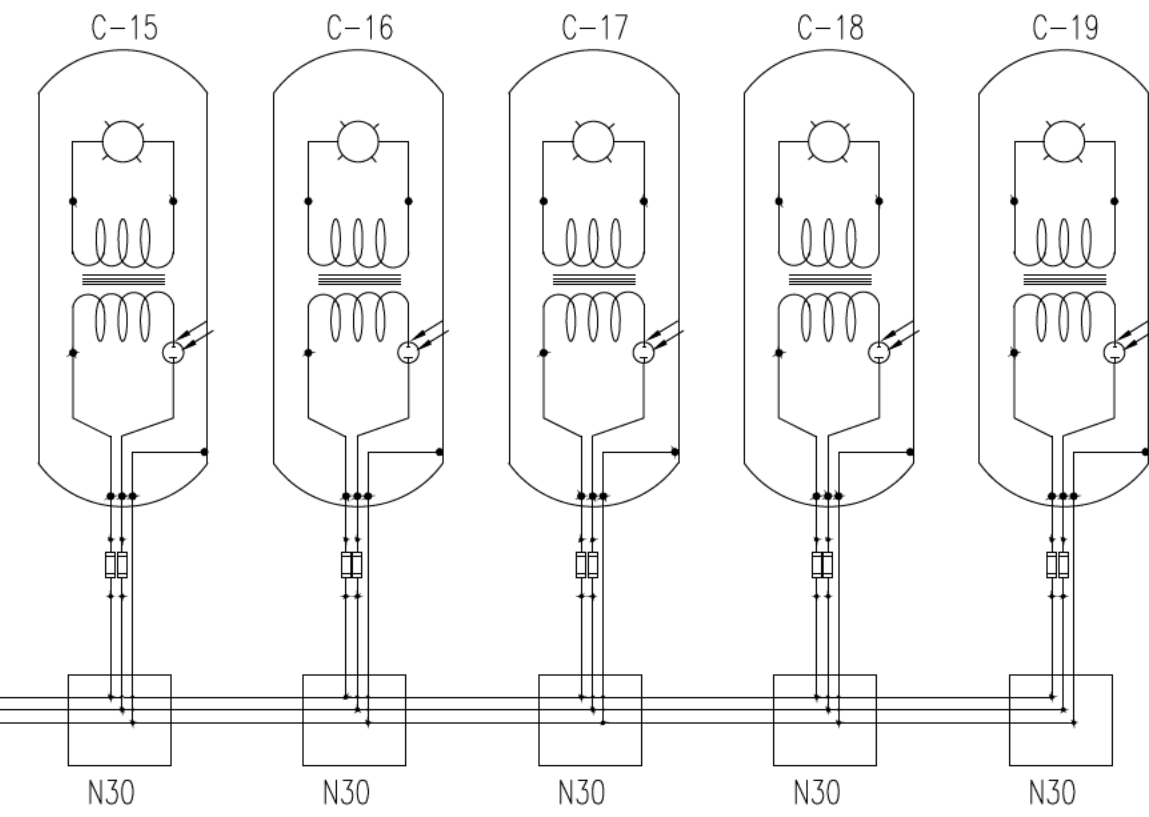


SCHEMATIC FOR PG&E SERVICE POINT 1 - PATHWAY LIGHTING BETWEEN SAMOA BLVD. AND 10TH ST.

ELECTRICAL SYMBOLS AND LEGEND

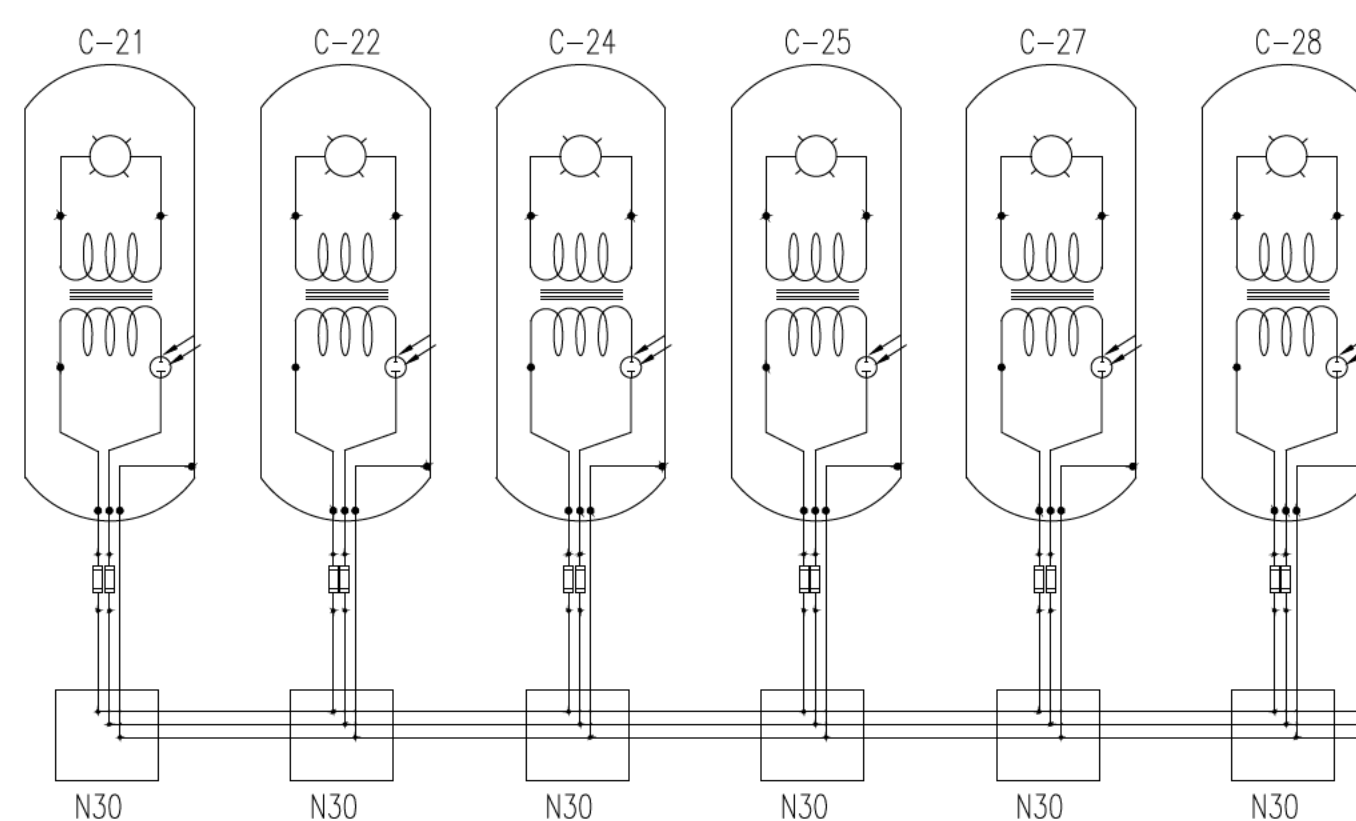
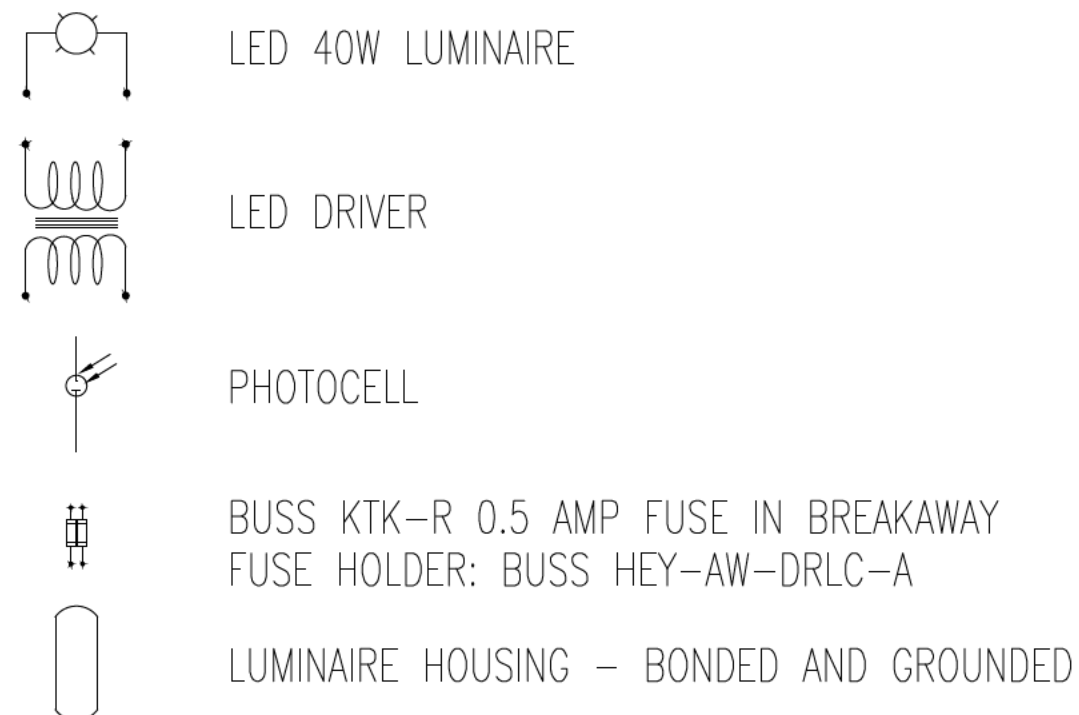


PGE 2 SERVES CIRCUITS (EXCEPT EXISTING):

C20 CHANGE <E> A717 70W HPS TO 130 LED
C21 <N> 40W LED
C22 <N> 40W LED
C23 CHANGE <E> A718 70 HPS TO 50W LED
C24 <N> 40W LED
C25 <N> 40W LED
C26 CHANGE <E> A3296 200W HPS TO 130W LED
C27 <N> 40W LED
C28 <N> 40W LED
C29 <N> 40W LED
C30 <N> 40W LED
C31 <N> 40W LED

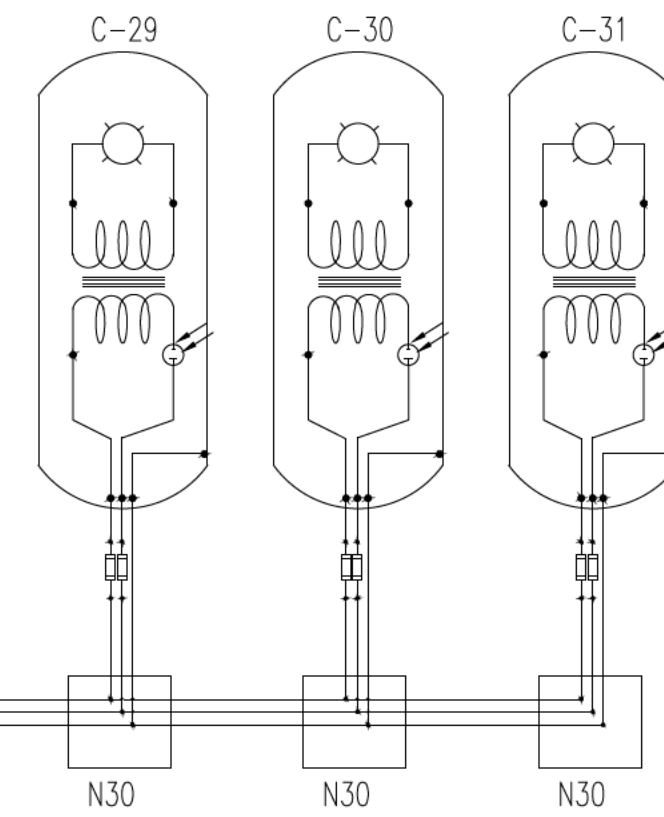


SCHEMATIC FOR PG&E SERVICE POINT 2 - PATHWAY LIGHTING 10TH ST. TO ALLIANCE RD.

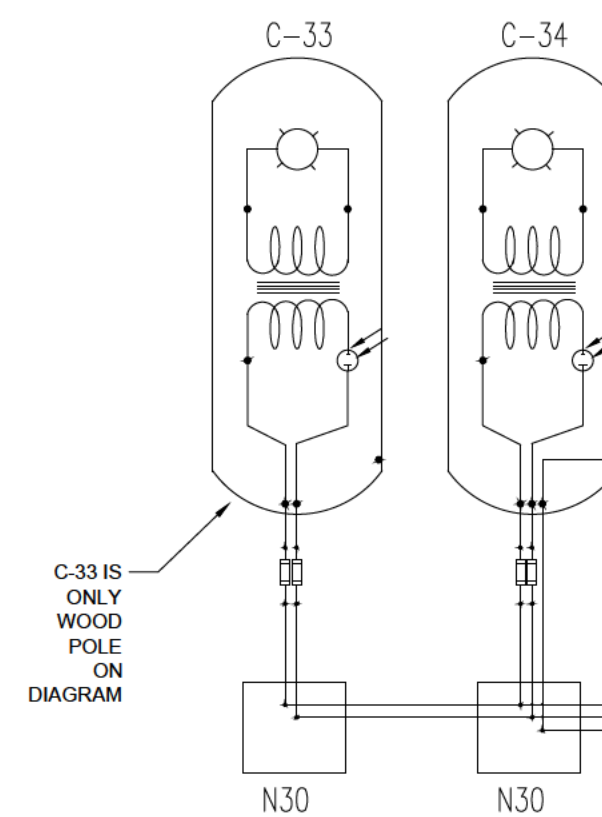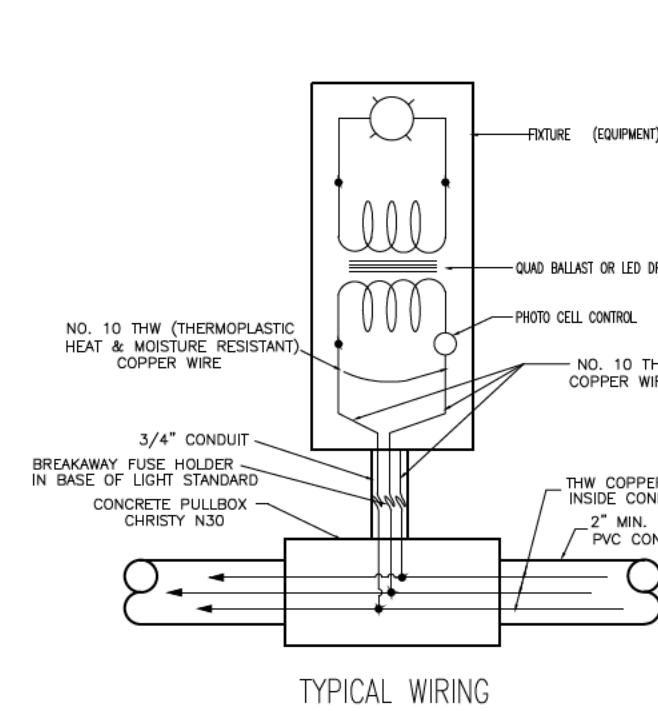

PGE 3 SERVES CIRCUITS (EXCEPT EXISTING):

C-32 CHANGE A702 200W HS TO 130W LED
C-33 <N> WOOD POLE 130W LED
C-34 <N> 40W LED
C-35 CHANGE <E> A701 200W HPS TO 130W LED
AND RELOCATE POLE BEHIND NEW PATHWAY.
C-36 <N> 40W LED
C-37 <N> 40W LED
C-38 <N> 40W LED
C-39 <N> 40W LED

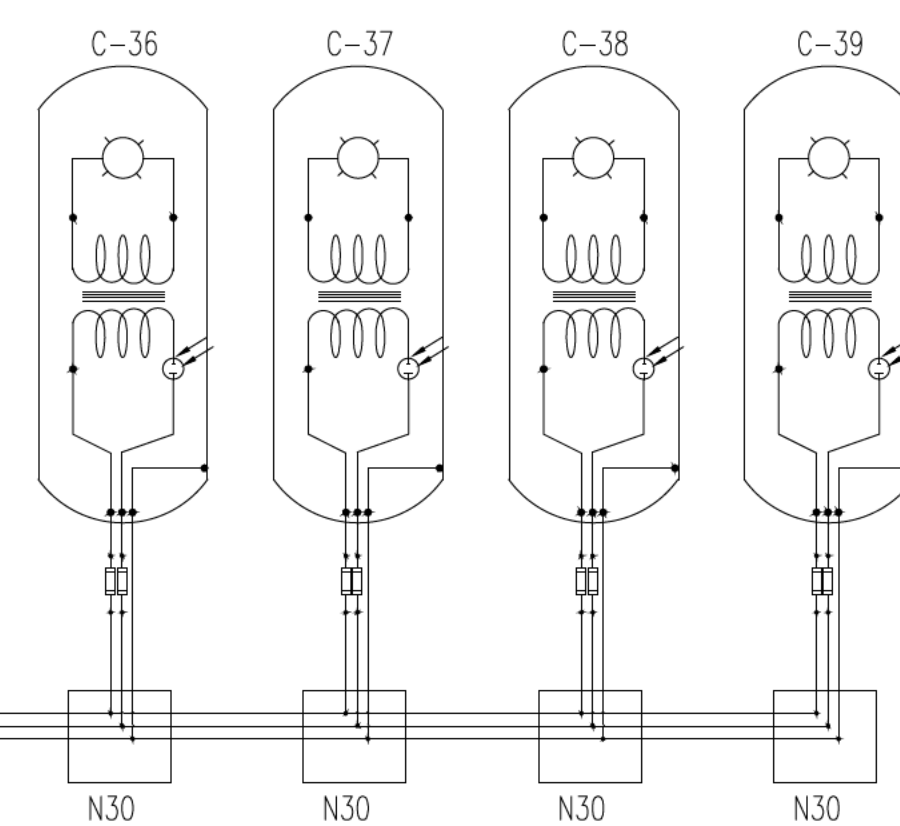


SCHEMATIC FOR PG&E SERVICE POINT 3 - PATHWAY LIGHTING ALLIANCE RD. FROM CROSSING TO NORTH OF 15TH ST.

PGE 4



SERVES CIRCUITS (EXCEPT EXISTING):

C-40 <N> 40W LED
C-41 <N> 40W LED
C-42 <N> 40W LED
C-43 <N> 40W LED
C-44 CHANGE <E> A6357 FROM 200 HPS TO 130W LED
C-45 <N> 40W LED
C-46 <N> 40W LED
C-47 <N> 40W LED
C-48 <N> 40W LED
C-49 <N> 40W LED
C-50 <N> 40W LED
C-51 <N> 40W LED
C-52 <N> 40W LED
C-53 <N> 40W LED
C-54 <N> 40W LED
C-55 <N> 40W LED

NOTE: THESE LIGHTS EXCEPT C-44 ARE ON AN LS-3 RATE METER.
C-40 THROUGH C-43 WILL BE PHOTOCELL CONTROLLED DUSK TO DAWN.
C-45 THROUGH C-55 WILL BE TIMER CONTROLLED SO THEY ARE OFF FROM 2:00 AM - 5:30 AM.

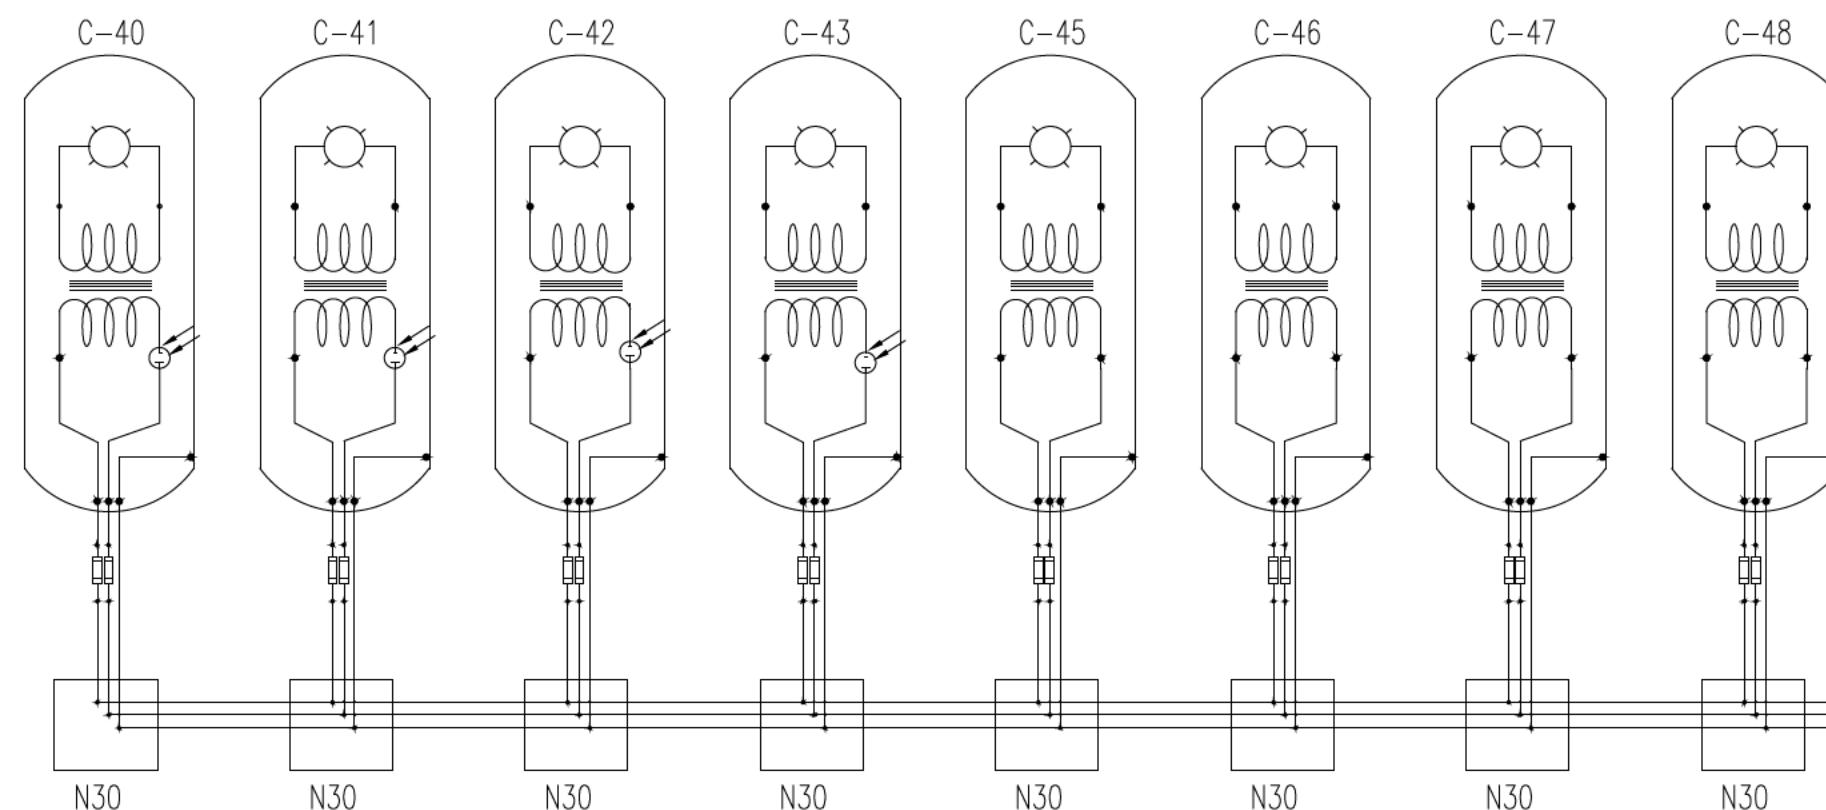

<E> PG&E UNDERGROUND BOX
WEST SIDE OF ALLIANCE RD. 400 FT N.O. 17TH ST.

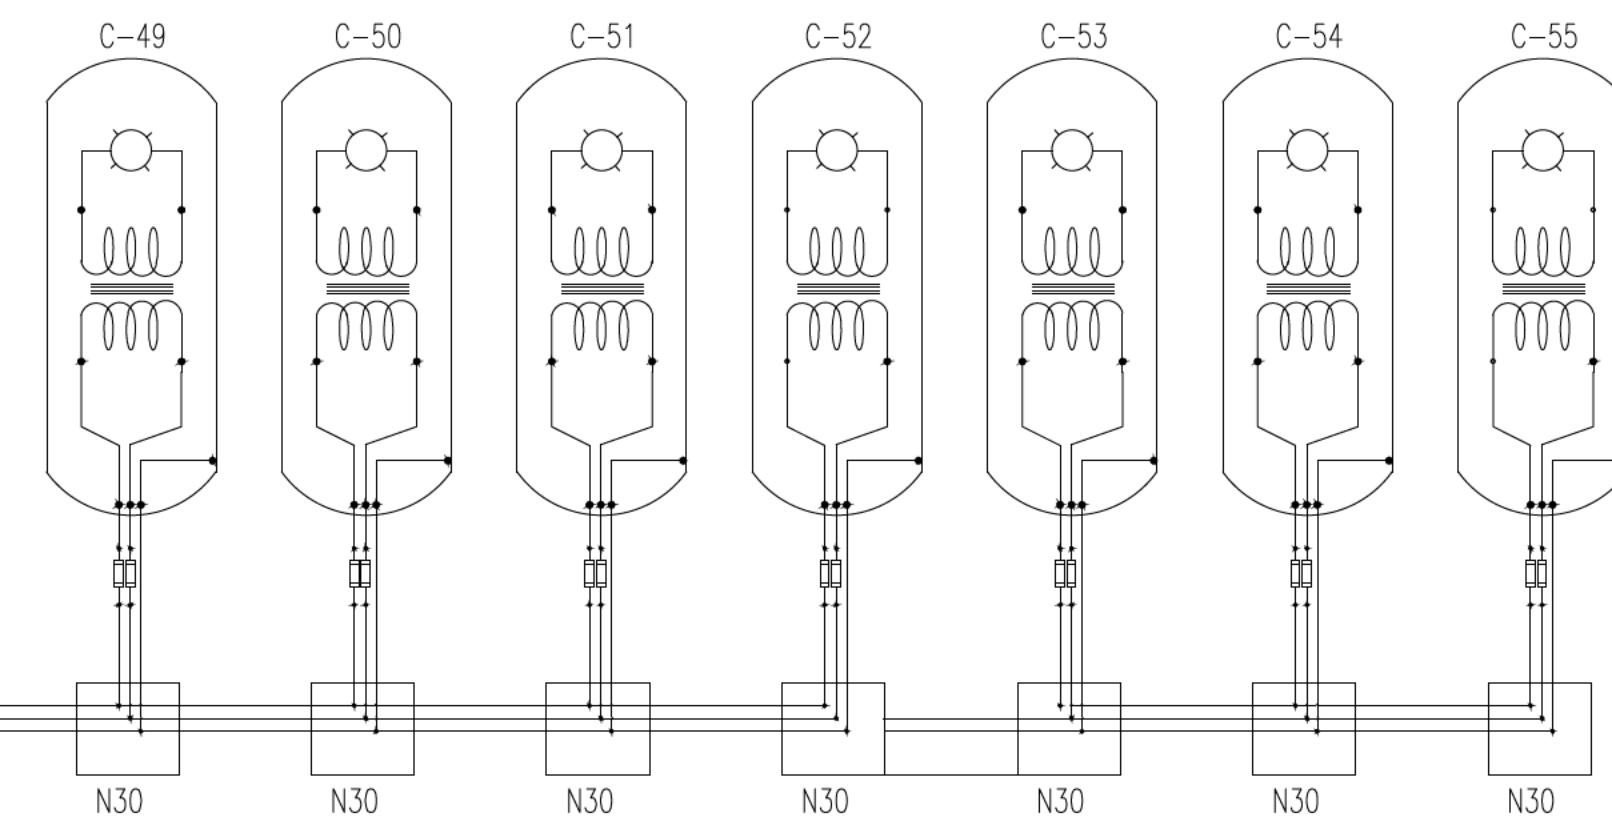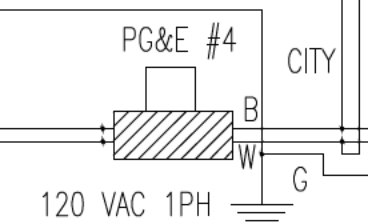

SCHEMATIC FOR PG&E SERVICE POINT 4 - PATHWAY LIGHTING BETWEEN ALLIANCE RD. AND FOSTER AVE.



PREPARED BY:
CITY OF ARCATA
ENGINEERING DEPARTMENT
ARCATA PUBLIC WORKS

NO.	DATE	REVISION
1	01/31/14	DRAWN BY: M. EARLY

RAILS WITH TRAILS PHASE 1
ARCATA, CALIFORNIA

Date
01/31/2014
Scale
NTS
Sheet No.
35 OF 36
File No.
E106

TRENCH BACKFILL AND SURFACING

NOTES:

- 2" SCHED 40 CONDUIT
- SAW CUT AC PAVEMENT 12" FROM EDGE OF TRENCH AFTER TRENCH IS BACKFILLED.
- RELATIVE COMPACTION DESIGNATED R.C.
- THE STREET STRUCTURAL SECTION SHALL BE 3" A.C. ON 12" A.B. OR AS SPECIFIED ON PLANS.

REVISED 2011-02-01 FOR MWD/AM REVISED 2-21-2007		CITY OF ARCATA	
DATE: 01-17-14 DWG: MCE CHK: RCC DWG NO: E 04	ELECTRICAL TRENCH BACKFILL	APPROVED: R. C. CLASS R.C.E. 56487 EXP 6/30/2015	

